


ERECTION OF INFILL DWELLING TO PREVIOUSLY DEVELOPED STABLE USE TO THE NORTH OF TITUS COTTAGE, 57 BRADLEY FOLD ROAD, AINSWORTH~

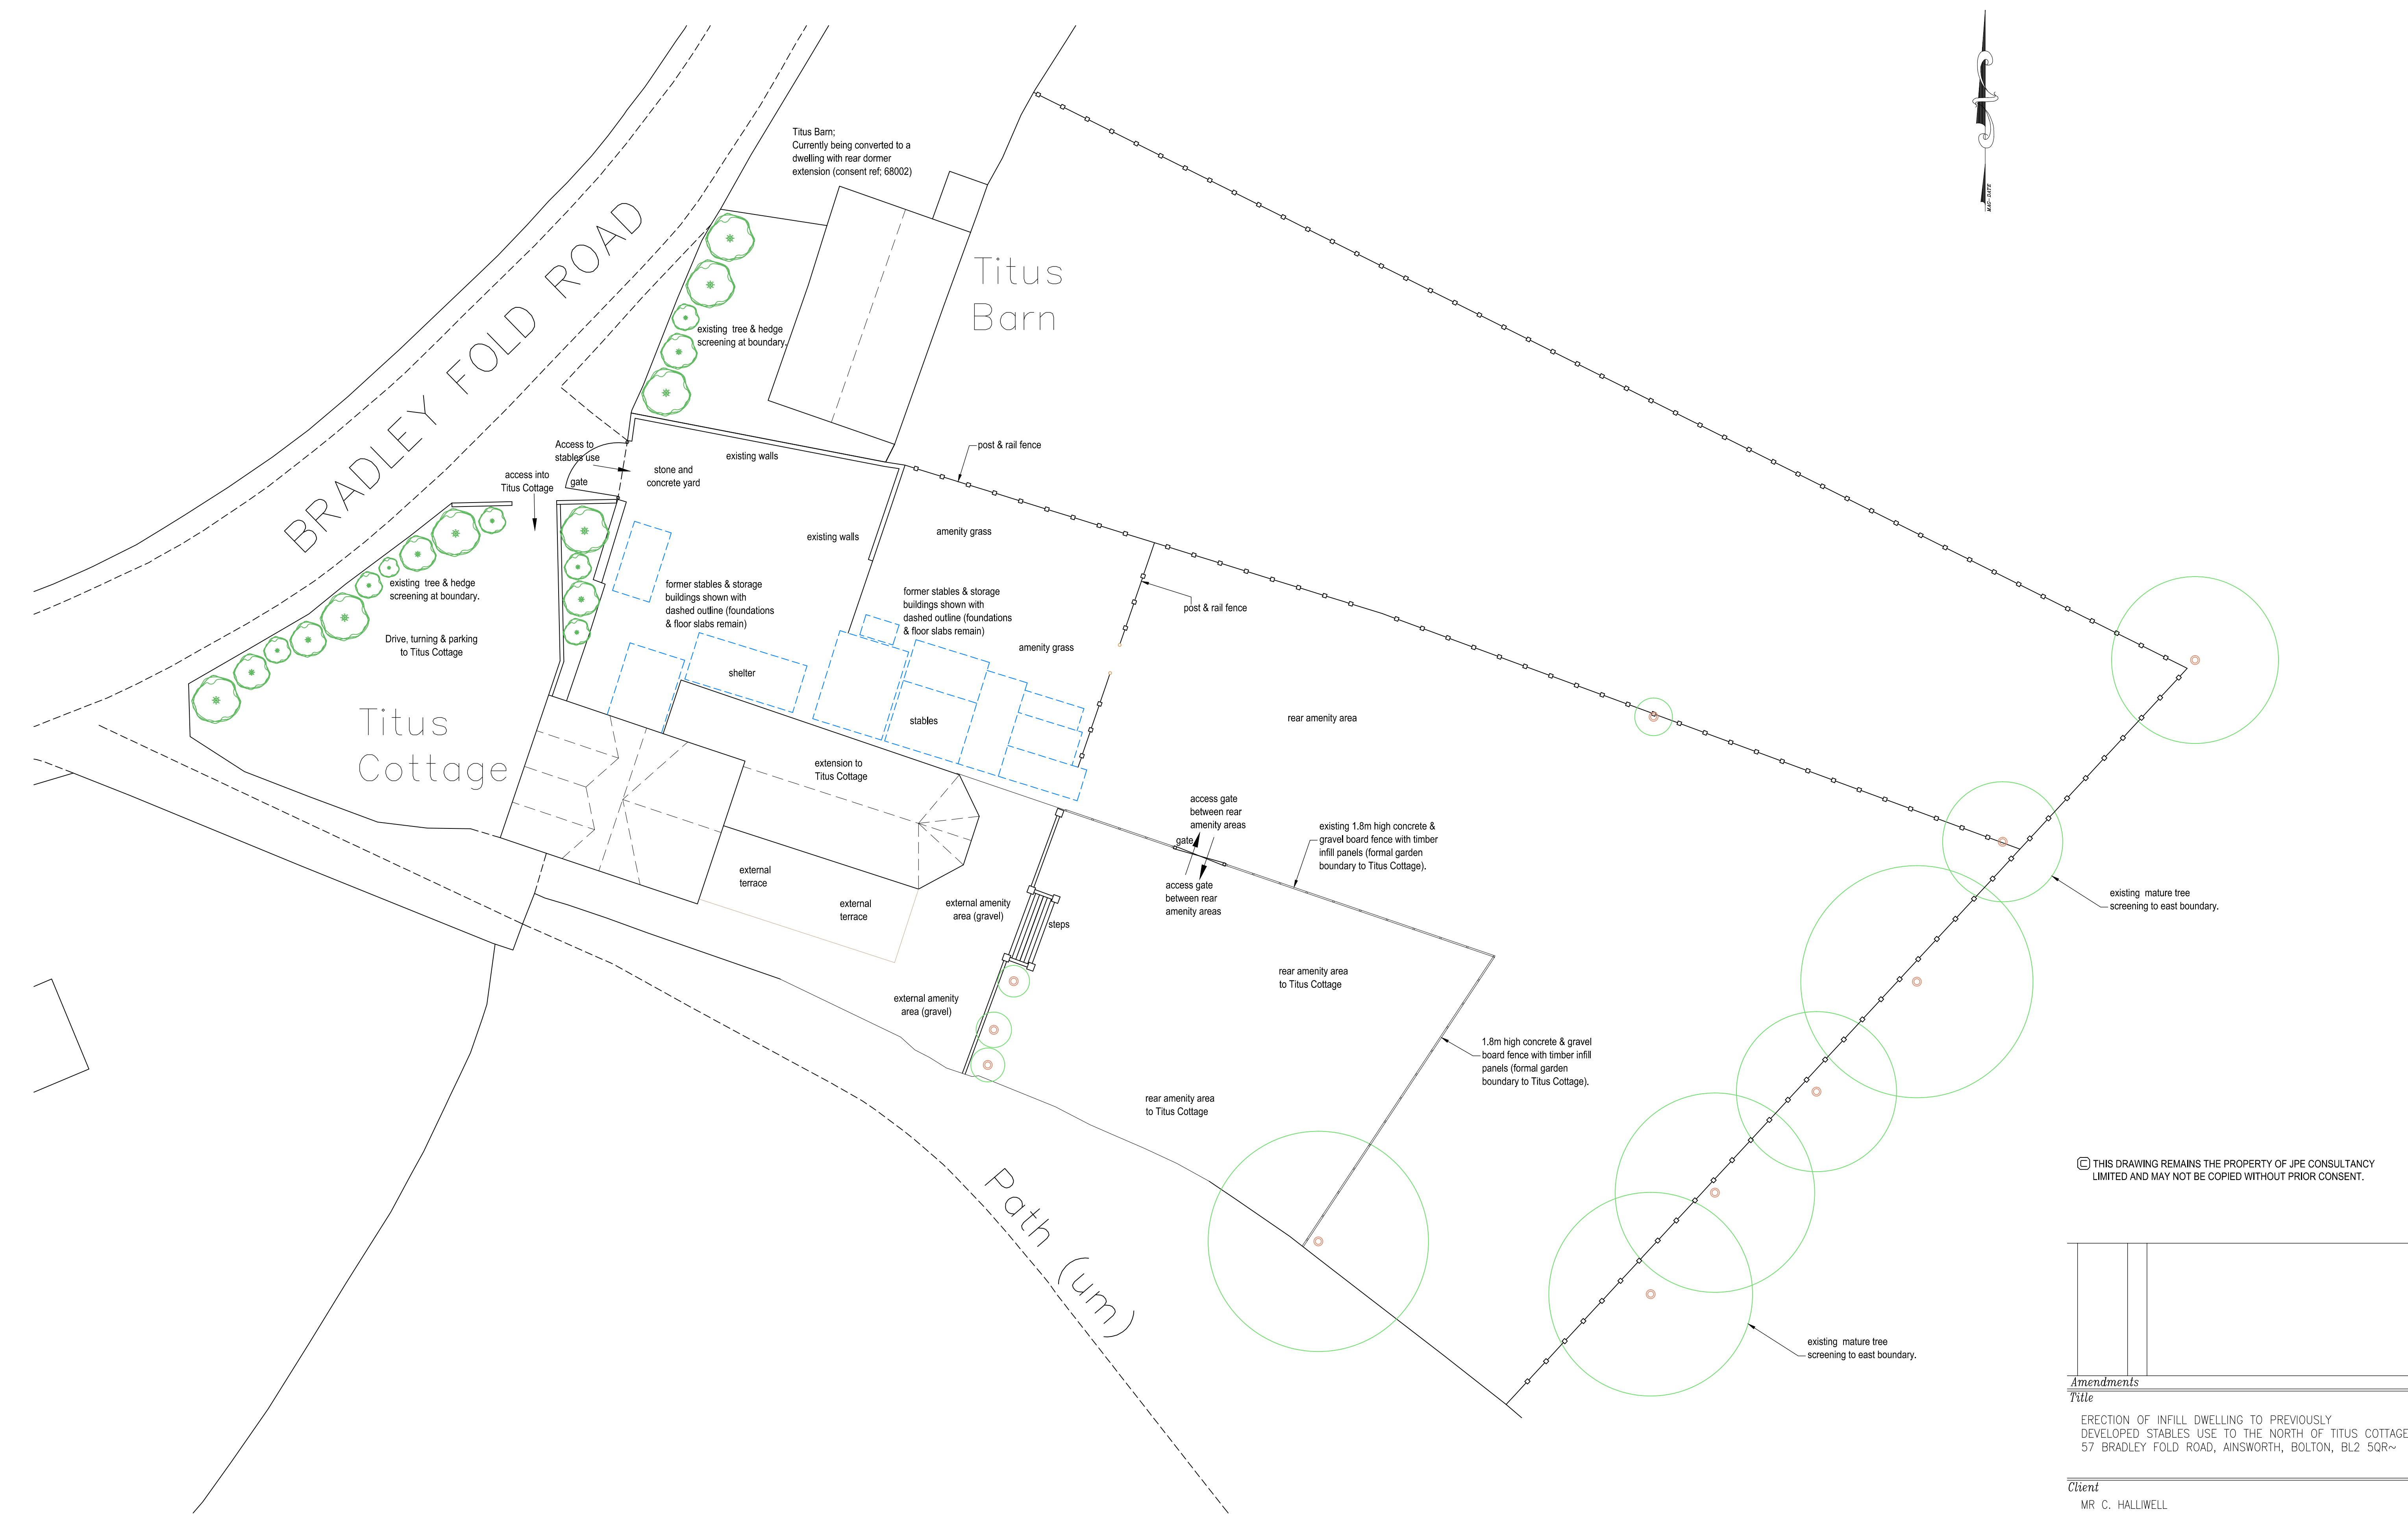

THIS DRAWING REMAINS THE PROPERTY OF JPE CONSULTANCY LIMITED AND MAY NOT BE COPIED WITHOUT PRIOR CONSENT.

--	--	--	--

Amendments
Title
ERECTION OF INFILL DWELLING TO PREVIOUSLY DEVELOPED STABLES USE TO THE NORTH OF TITUS COTTAGE, 57 BRADLEY FOLD ROAD, AINSWORTH, BOLTON, BL2 5QR~

Client
MR C. HALLIWELL

Dwg. No.
23/1304/101 - EXISTING SITE PLAN

Date	Plot Scale	Drawn by	Status
31.10.2023	A1@1:200	JPE	PLANNING

JPE CONSULTANCY LIMITED
ARCHITECTURAL DESIGN & PLANNING
9 Woodend Drive, Stalybridge, Cheshire, SK15 2SF
Telephone 07875 627 988 jim@jpeconsultancy.co.uk