


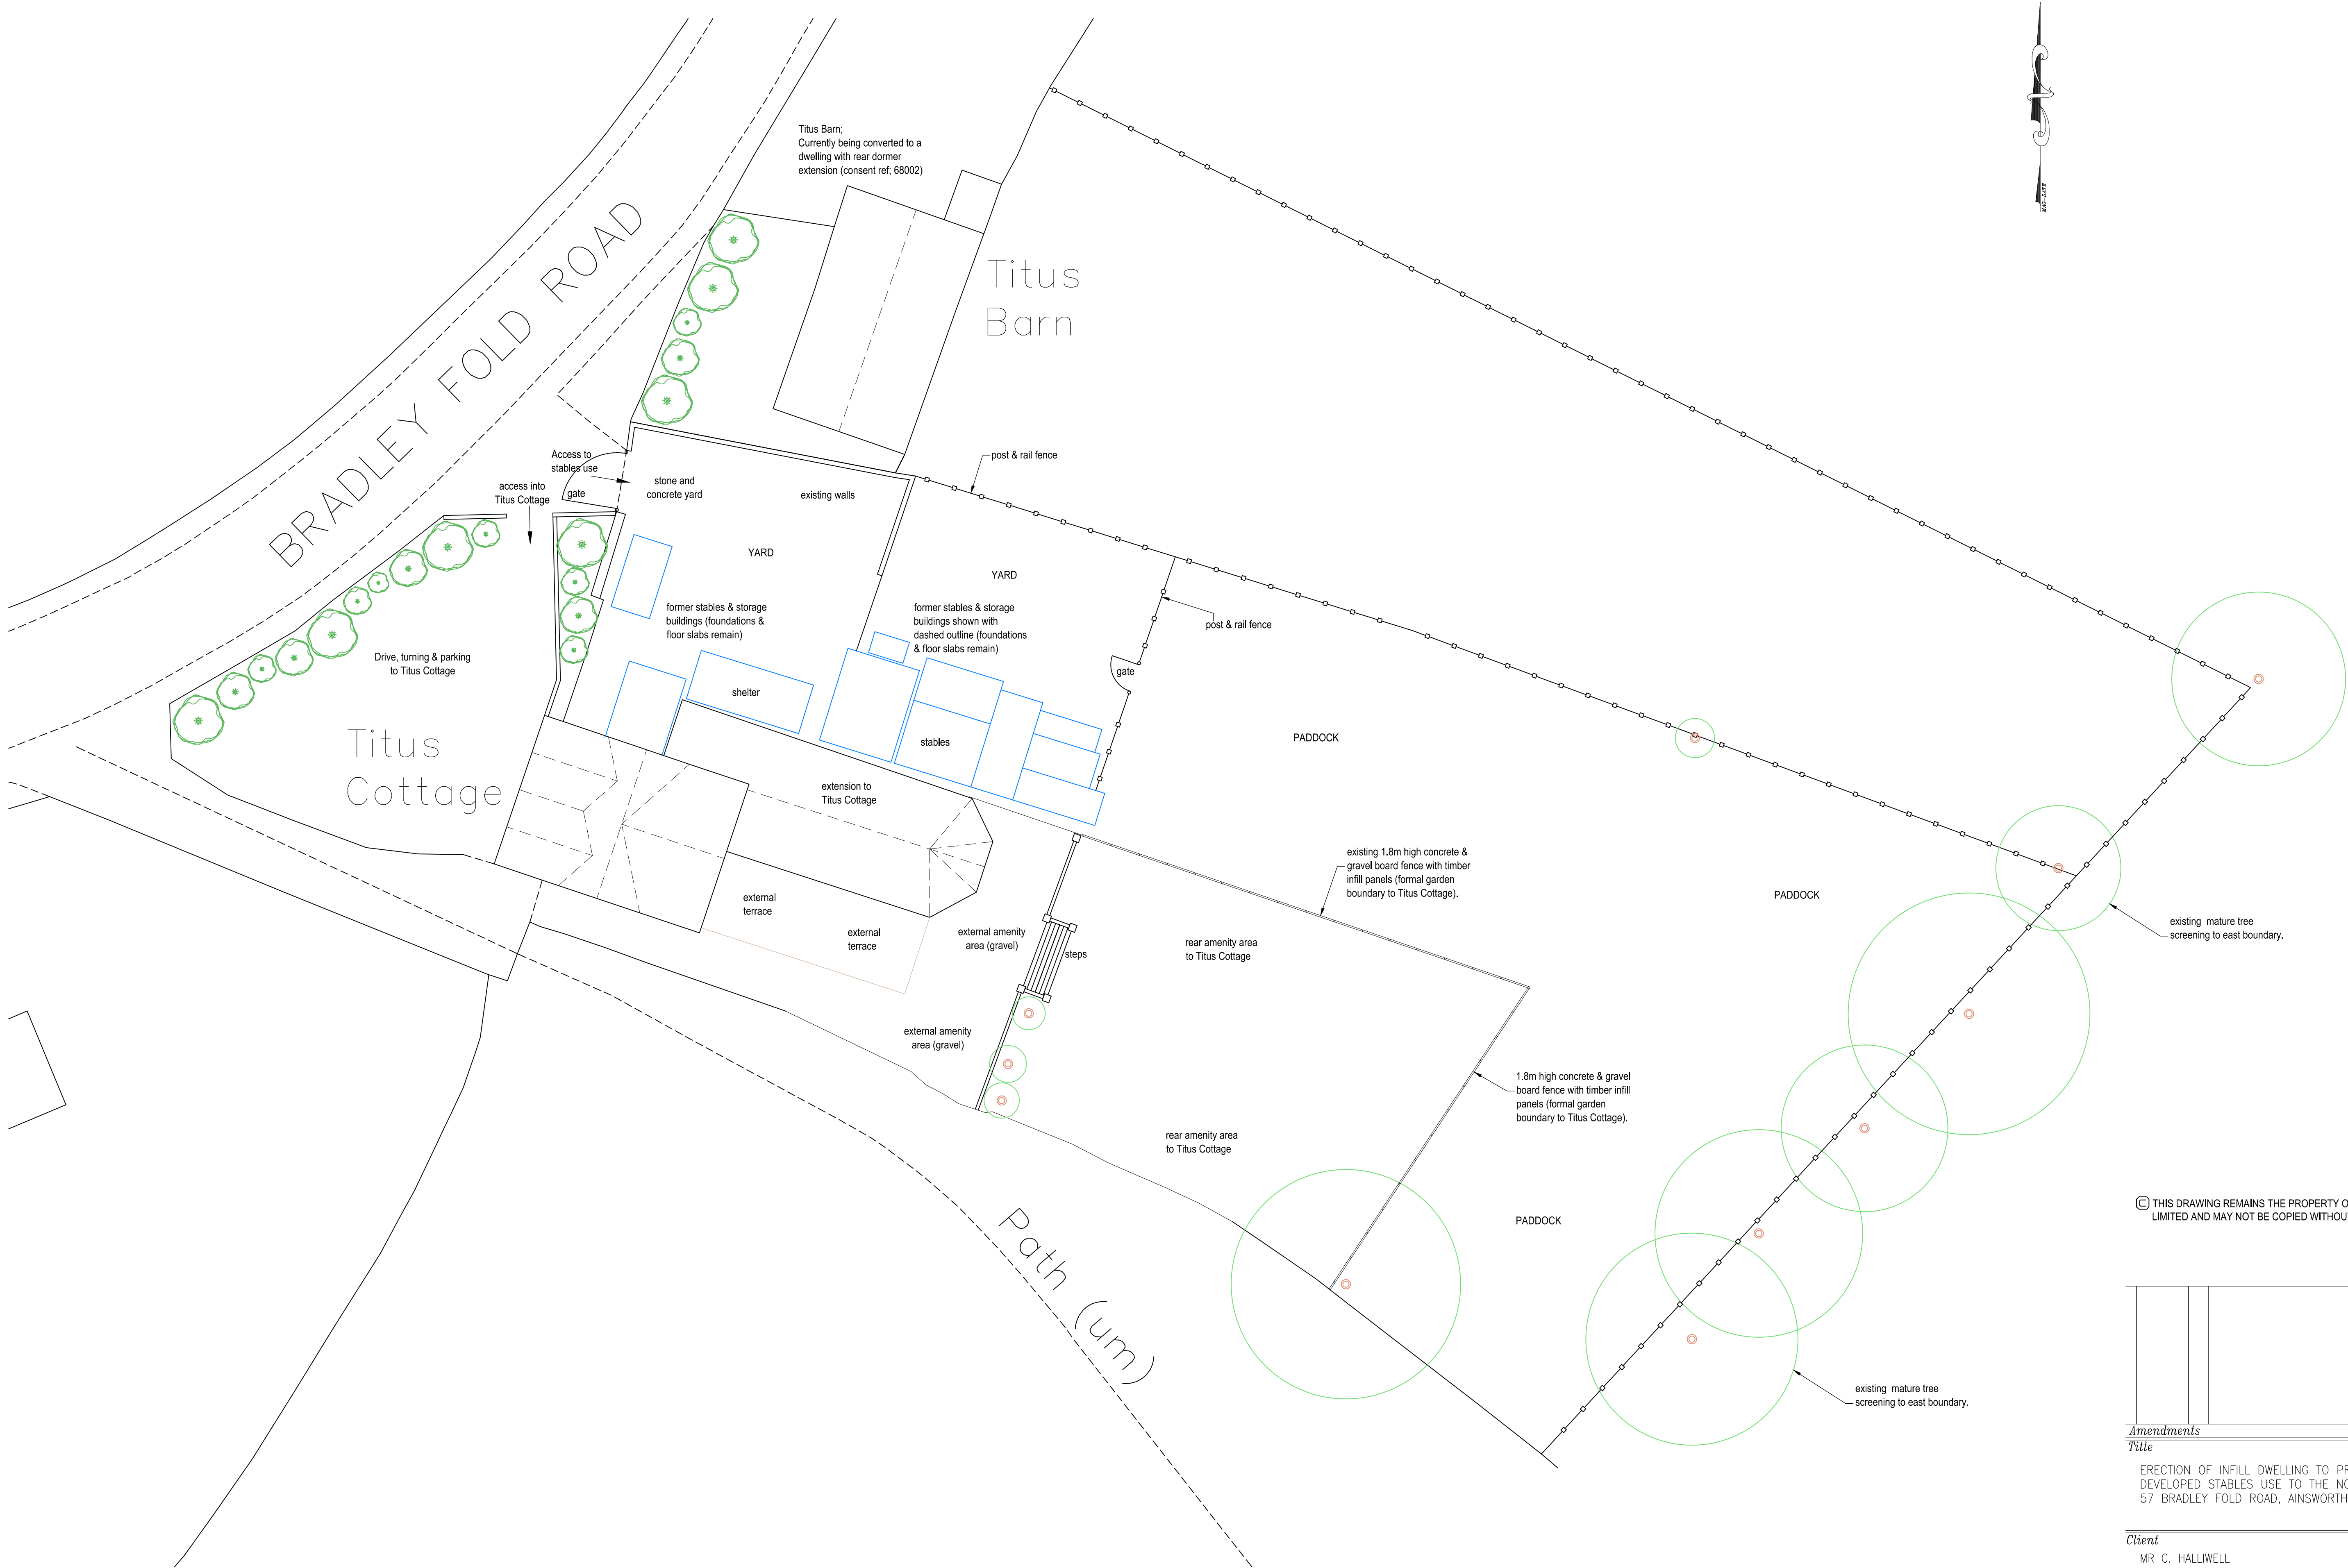

THIS DRAWING REMAINS THE PROPERTY OF JPE CONSULTANCY LIMITED AND MAY NOT BE COPIED WITHOUT PRIOR CONSENT.

Amendments			
Title			
ERECTION OF INFILL DWELLING TO PREVIOUSLY DEVELOPED STABLES USE TO THE NORTH OF TITUS COTTAGE, 57 BRADLEY FOLD ROAD, AINSWORTH, BOLTON, BL2 5QR~			
Client			
MR C. HALLIWELL			
Dwg. No.			
23/1304/102 – SITE PLAN OF FORMER STABLES USE			
Date	Plot Scale	Drawn by	Status
31.10.2023	A1@1:200	JPE	PLANNING