



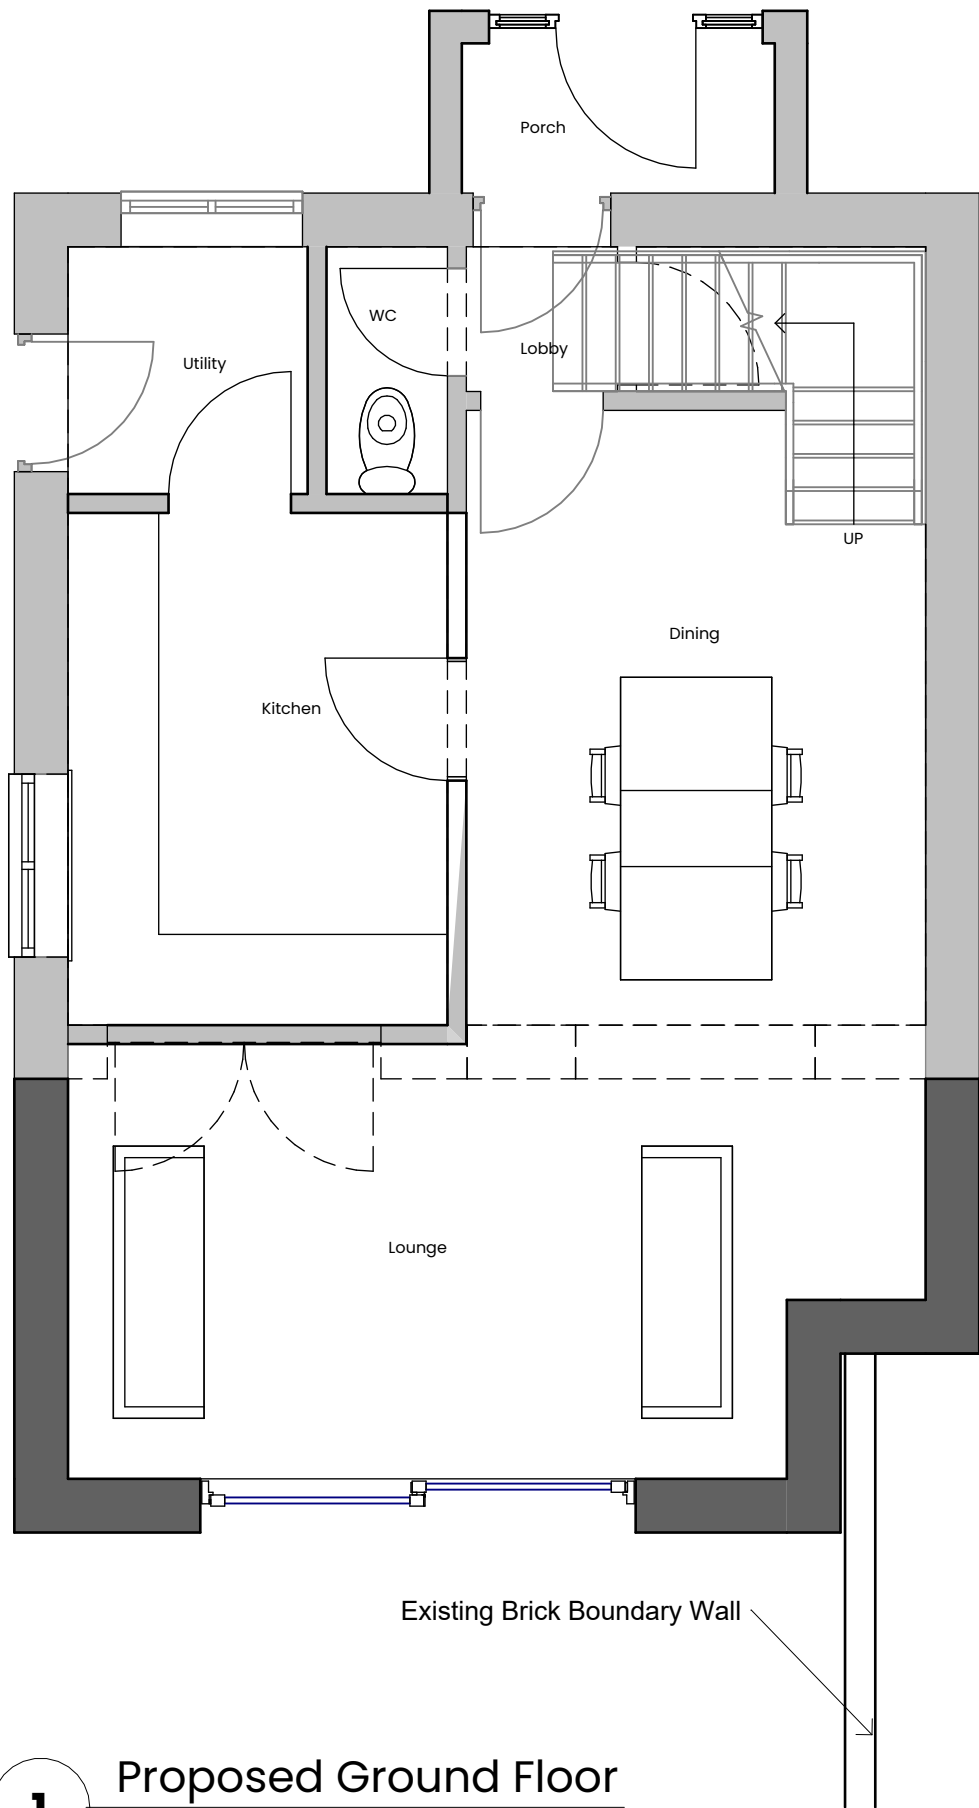

1 Proposed Ground Floor
1: 50

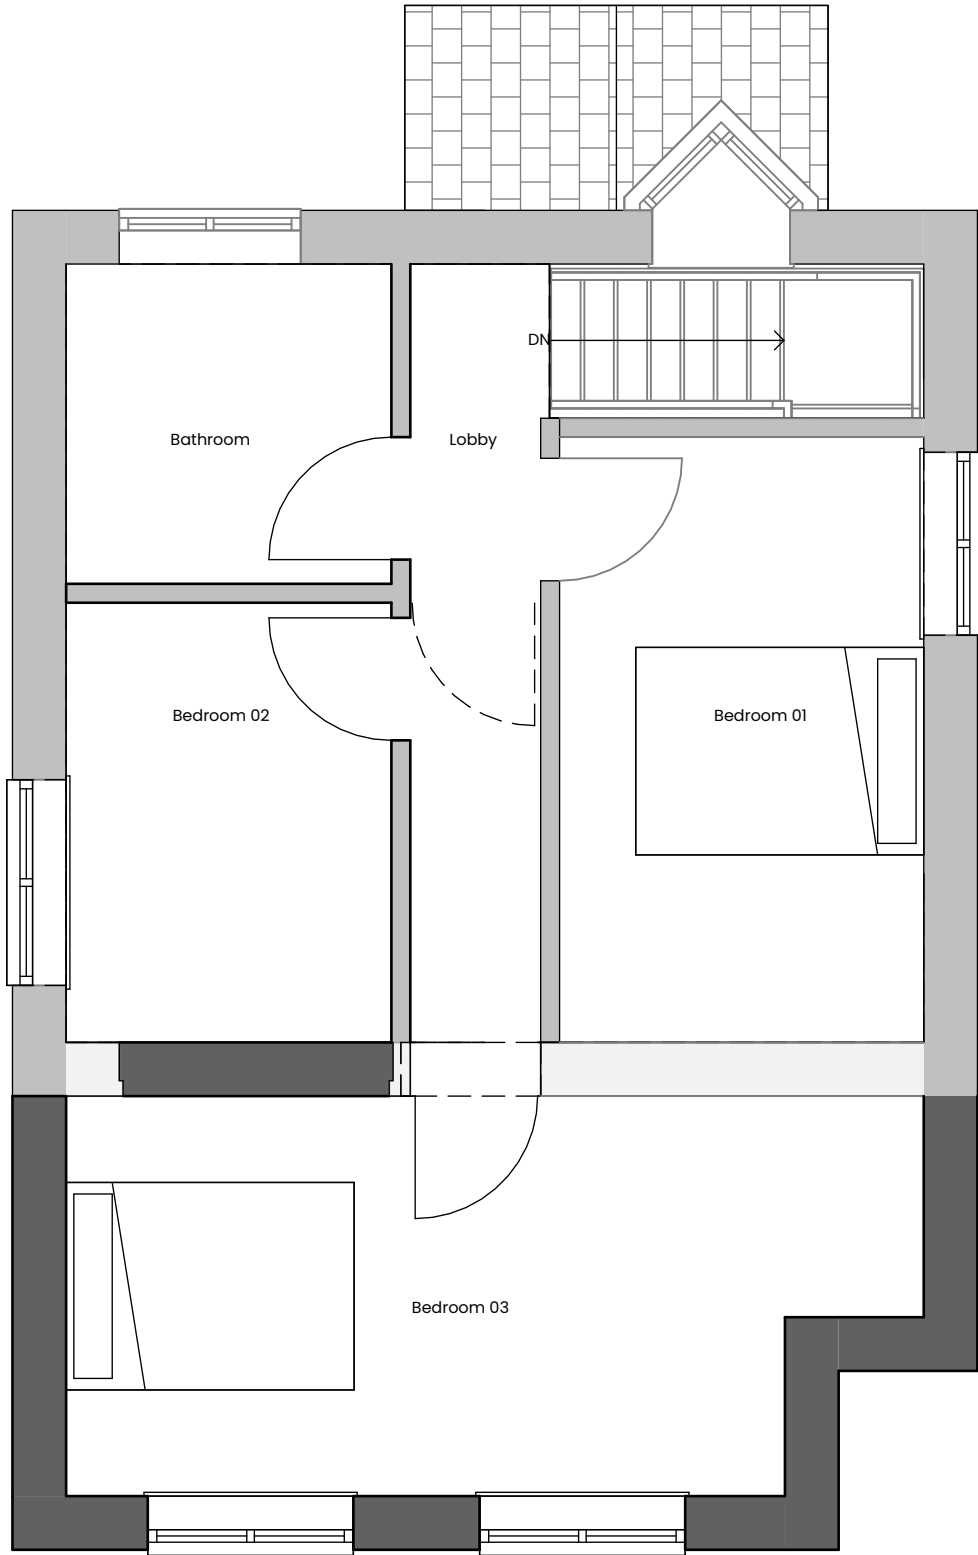

2 Proposed First Floor
1: 50



----- To be demolished


General Notes:

All site dimensions shall be verified by the Contractor on site prior to commencing any works.

Design intent drawing only. Construction to comply with latest building regulation requirements.

This drawings is the property of "Studio Tashkeel Architecture ltd." and copyright is reserved by them. The drawing is not to be copied or disclosed by or to any unauthorised persons without the prior written consent of Studio Tashkeel Architecture Ltd.

-	First Issue	10.01.2025	SM	MK
Rev	Description	Date	Dr by	App by

 

**STUDIO TASHKEEL
ARCHITECTURE LTD.**

1 - 3 Ashton Lane, Sale
Manchester M33 6WT
United Kingdom
T +44(0)161 546 5395
E info@StudioTashkeel.com
www.studiotashkeel.com

client name			
Mr. Ilir Yzeiraj			
project			
1 Tweedsdale Close, M45 8ND			
drawing			
Proposed Floor Plans			
project number		scale	
24_066		1: 50	
drawing number		issue status	
PL004		Planning	

This drawing is to be read in conjunction with all related drawings. All dimensions must be checked and verified on site before commencing any work or producing shop drawings. The originator should be notified immediately of any discrepancy. This drawing is copyright and remains the property of Studio Tashkeel Architecture Ltd.