


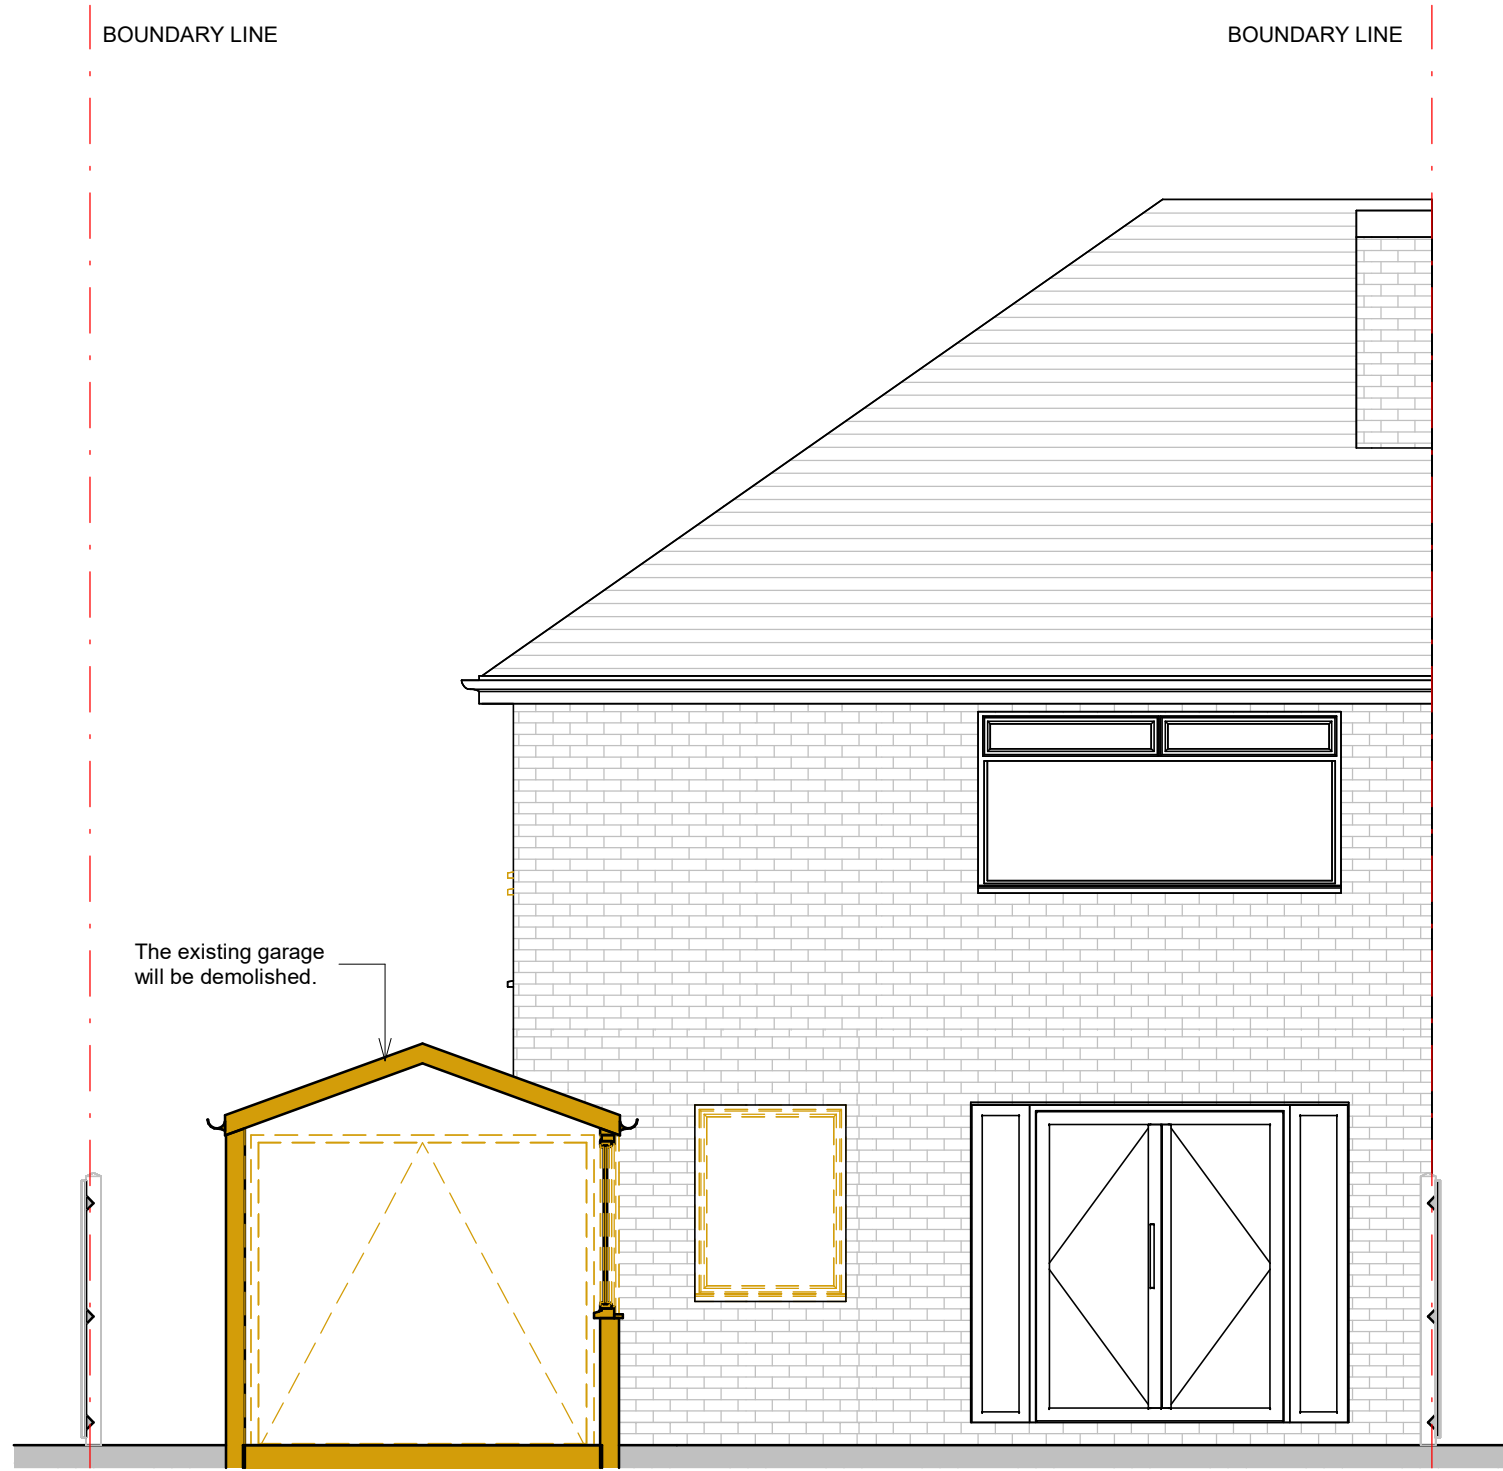


3 PP-EXISTING REAR ELEVATION
1 : 50



1 PP-EXISTING FRONT ELEVATION
1 : 50




4 PP-EXISTING RIGHT SIDE ELEVATION
1 : 50

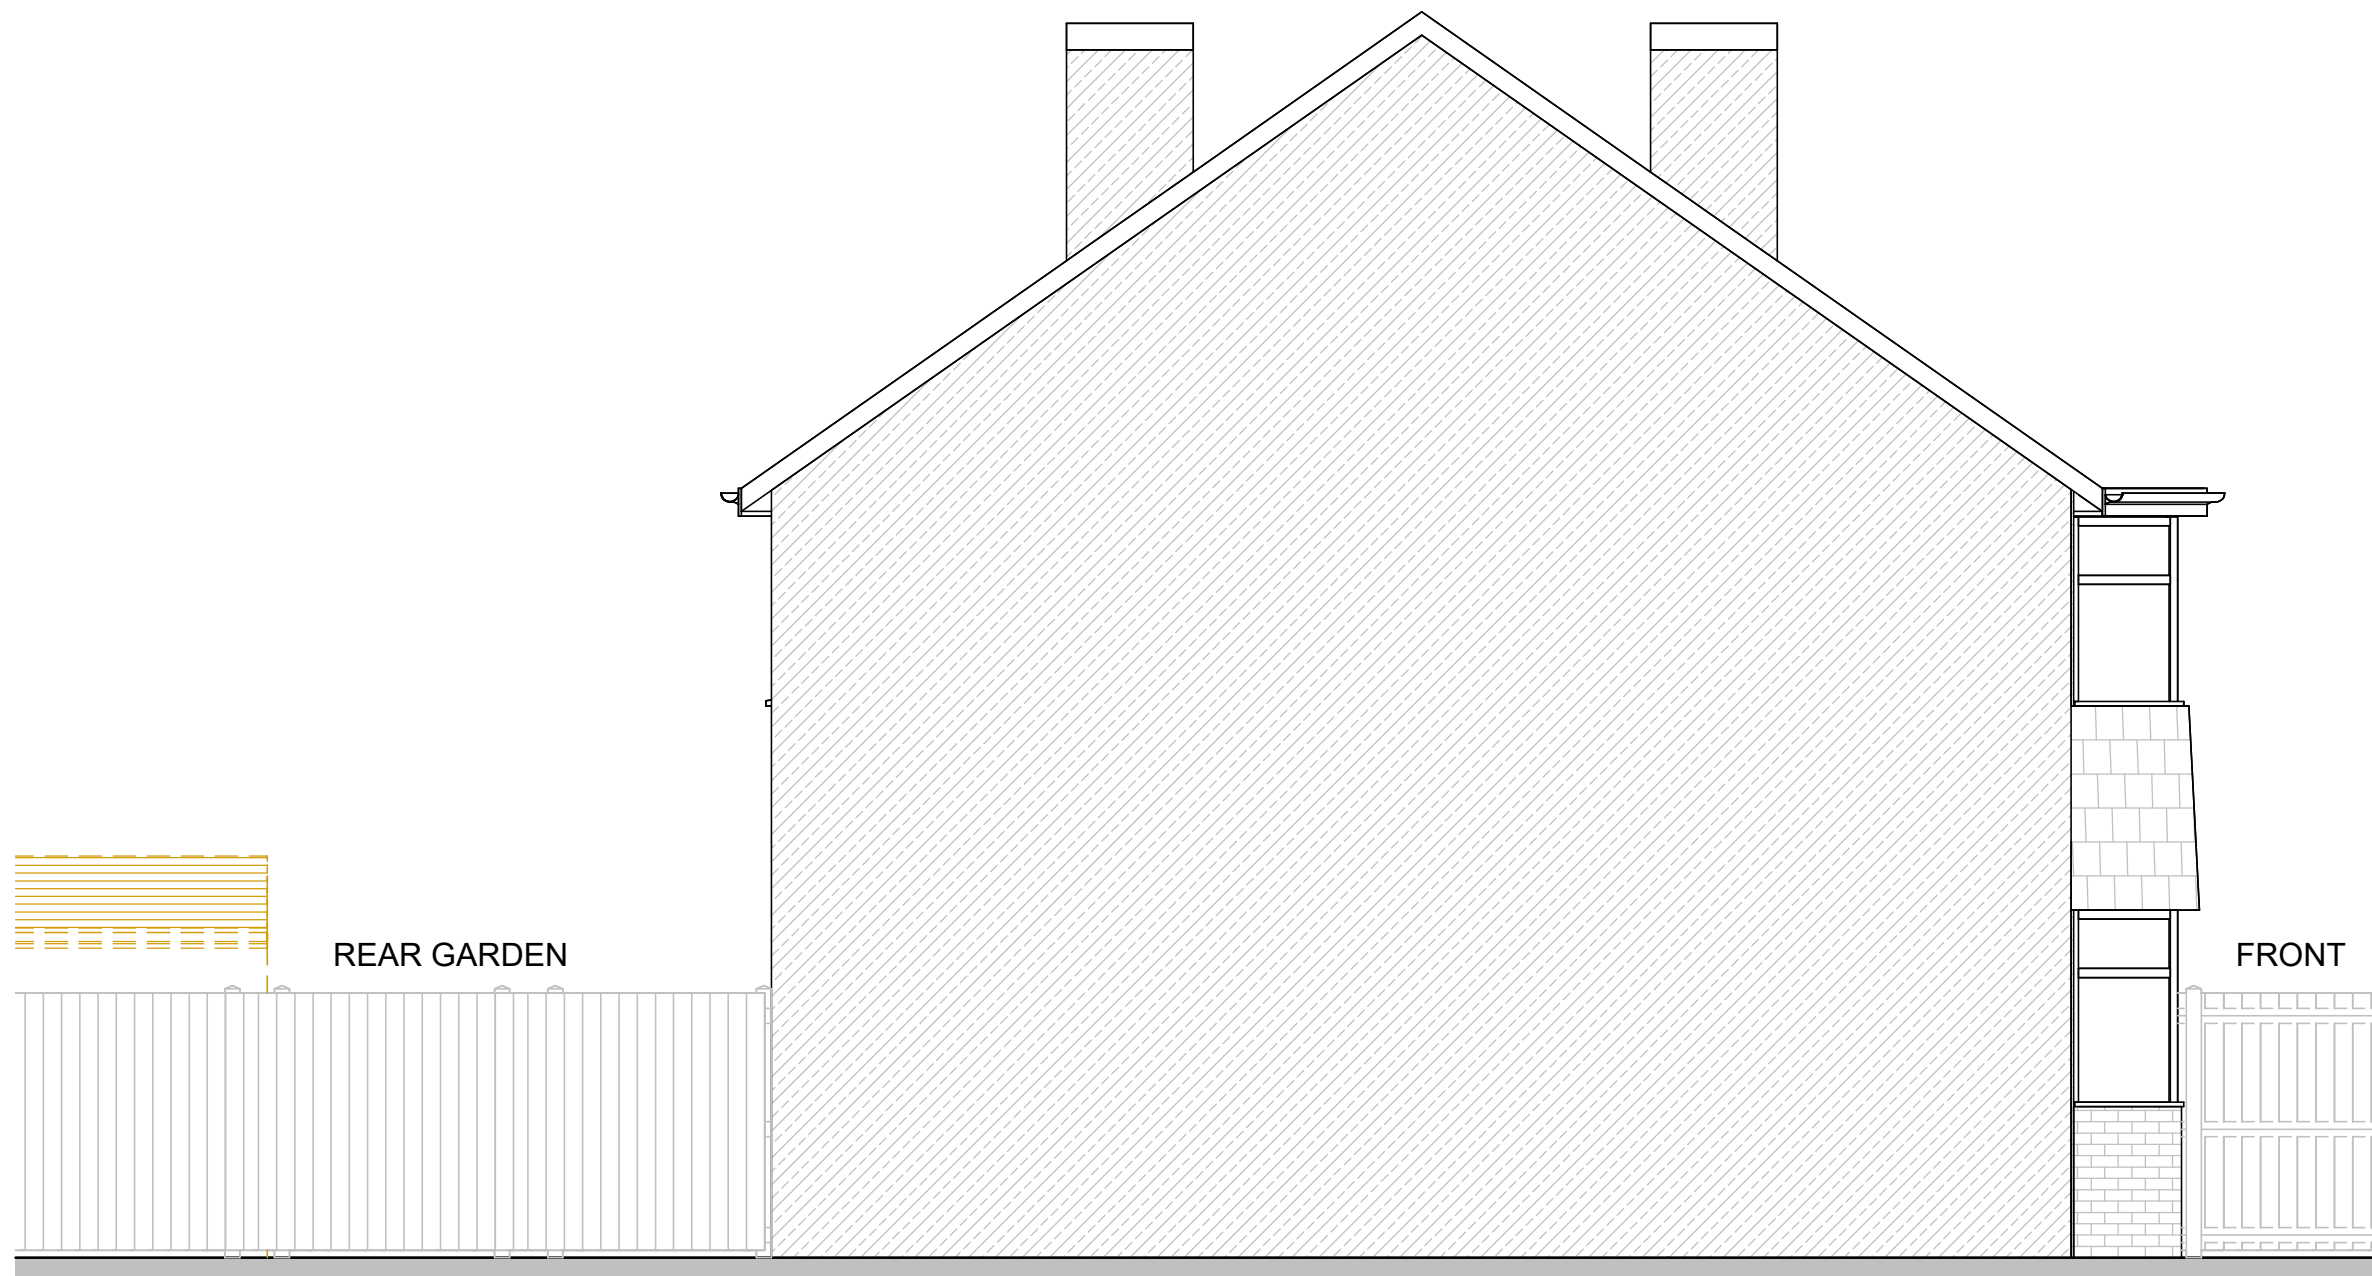

2 PP-EXISTING LEFT SIDE ELEVATION
1 : 50



5 PP-EXISTING SECTION A
1 : 50

 CLIENT	PROJECT			DRAWING TITLE			
	40, SWINTON CRESCENT, BURY, MANCHESTER BL9 8PB			EXISTING ELEVATIONS AND SECTION			
	DRAWING NO.			REV.			
	PP-02			R-1			
THESE DRAWINGS WILL BE RECORDED WITH HAMPSHIRE BUILD QUOTATION. DRAWINGS TO BE READ IN CONJUNCTION WITH RELEVANT DRAWINGS AND SPECS. FIGURED DIMENSIONS FOR PLANNING AND BUILDING CONTROL. APPROVALS ONLY. DIMENSIONS SHOULD NOT BE RELIED UPON FOR THE PURPOSES OF ORDERING MATERIALS OR PLACING SUB-CONTRACT ORDERS. ON THE PLACEMENT OF ORDERS WITH THIRD PARTIES, THIRD PARTY SUPPLIERS TO TAKE THEIR OWN SITE MEASUREMENTS. INTERNAL DIMENSIONS ARE TO BE REALISED WITH PROJECT MANAGER FOR ALL. THE PROJECT MANAGER WILL MAKE FINAL ADJUSTMENT OF DRAWINGS AND WILL BE RESPONSIBLE TO CONTACT ALL FOR ANY MEASUREMENTS TO BE REALISED. IT IS THE RESPONSIBILITY OF THE CLIENT TO ENSURE THAT ALL DIMENSIONS ARE CORRECTLY MEASURED. IN THE EVENT THAT A CONTRACTOR OTHER THAN HAMPSHIRE BUILD IS APPOINTED TO EXECUTE THE WORK, HAMPSHIRE BUILD ACCEPTS NO LIABILITY WHATSOEVER FOR THE SPECIFICATION, CALCULATION OR OTHER STRUCTURAL OR NON-STRUCTURAL INFORMATION AS IT IS SOLELY RESPONSIBLE TO THE PROPOSED WORKS CONTRACT HEREWITH.	DATE	DRAWN	SCALE	 Meters @ 1:50 @ A1			
	09-08-25	FU	1 : 50@A1				