




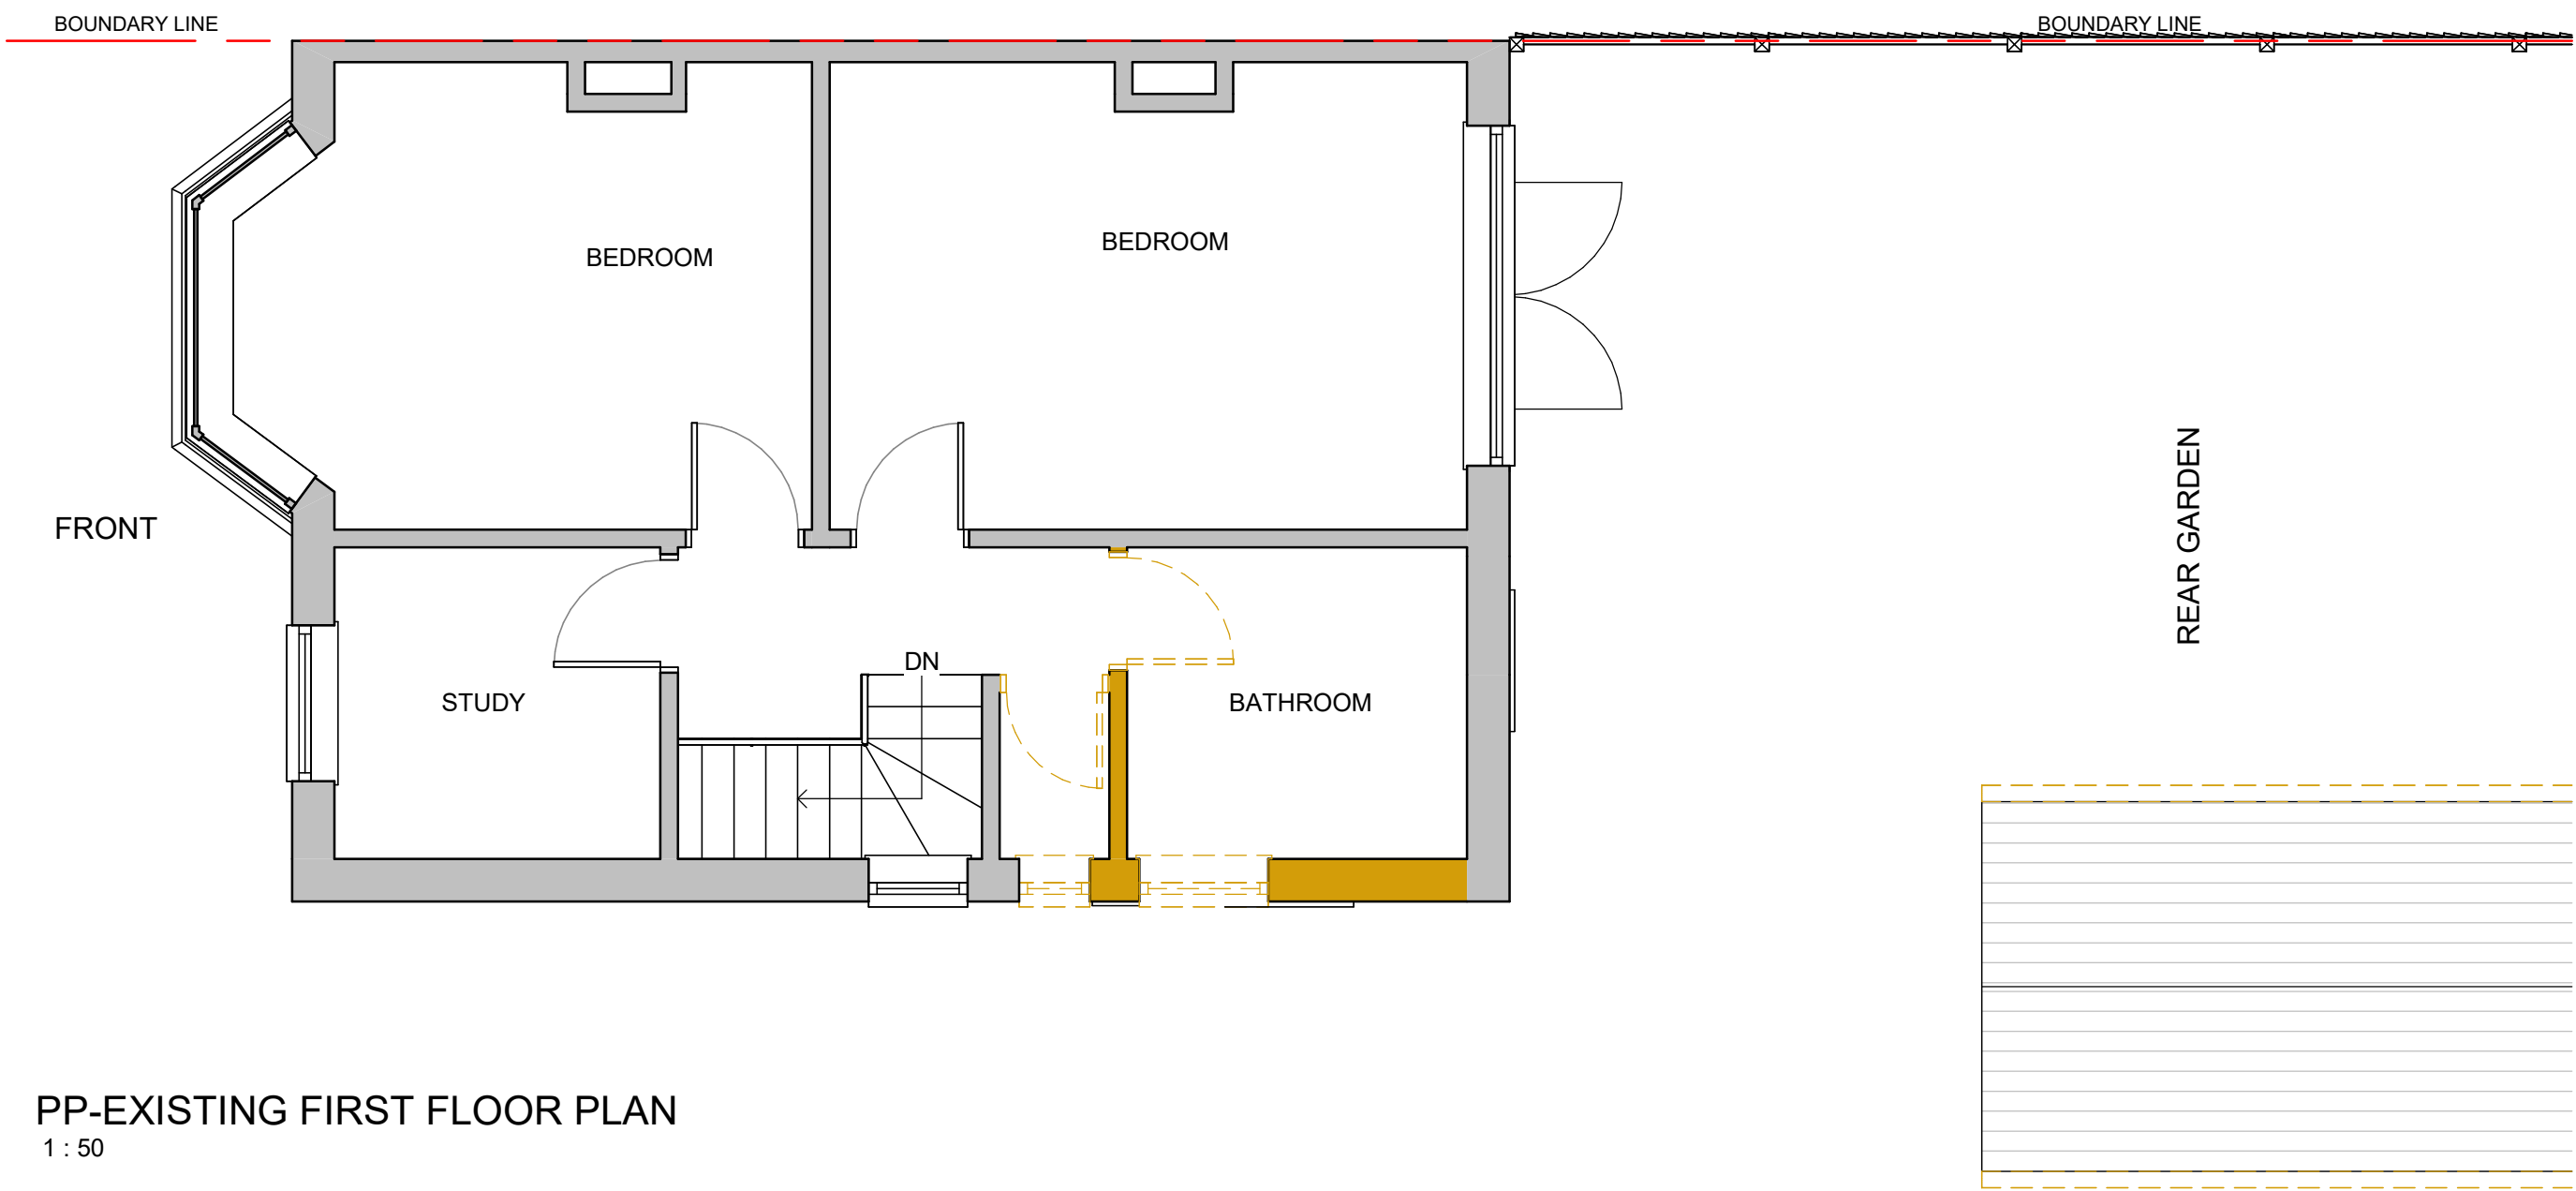


PP-EXISTING FIRST FLOOR PLAN
1 : 50

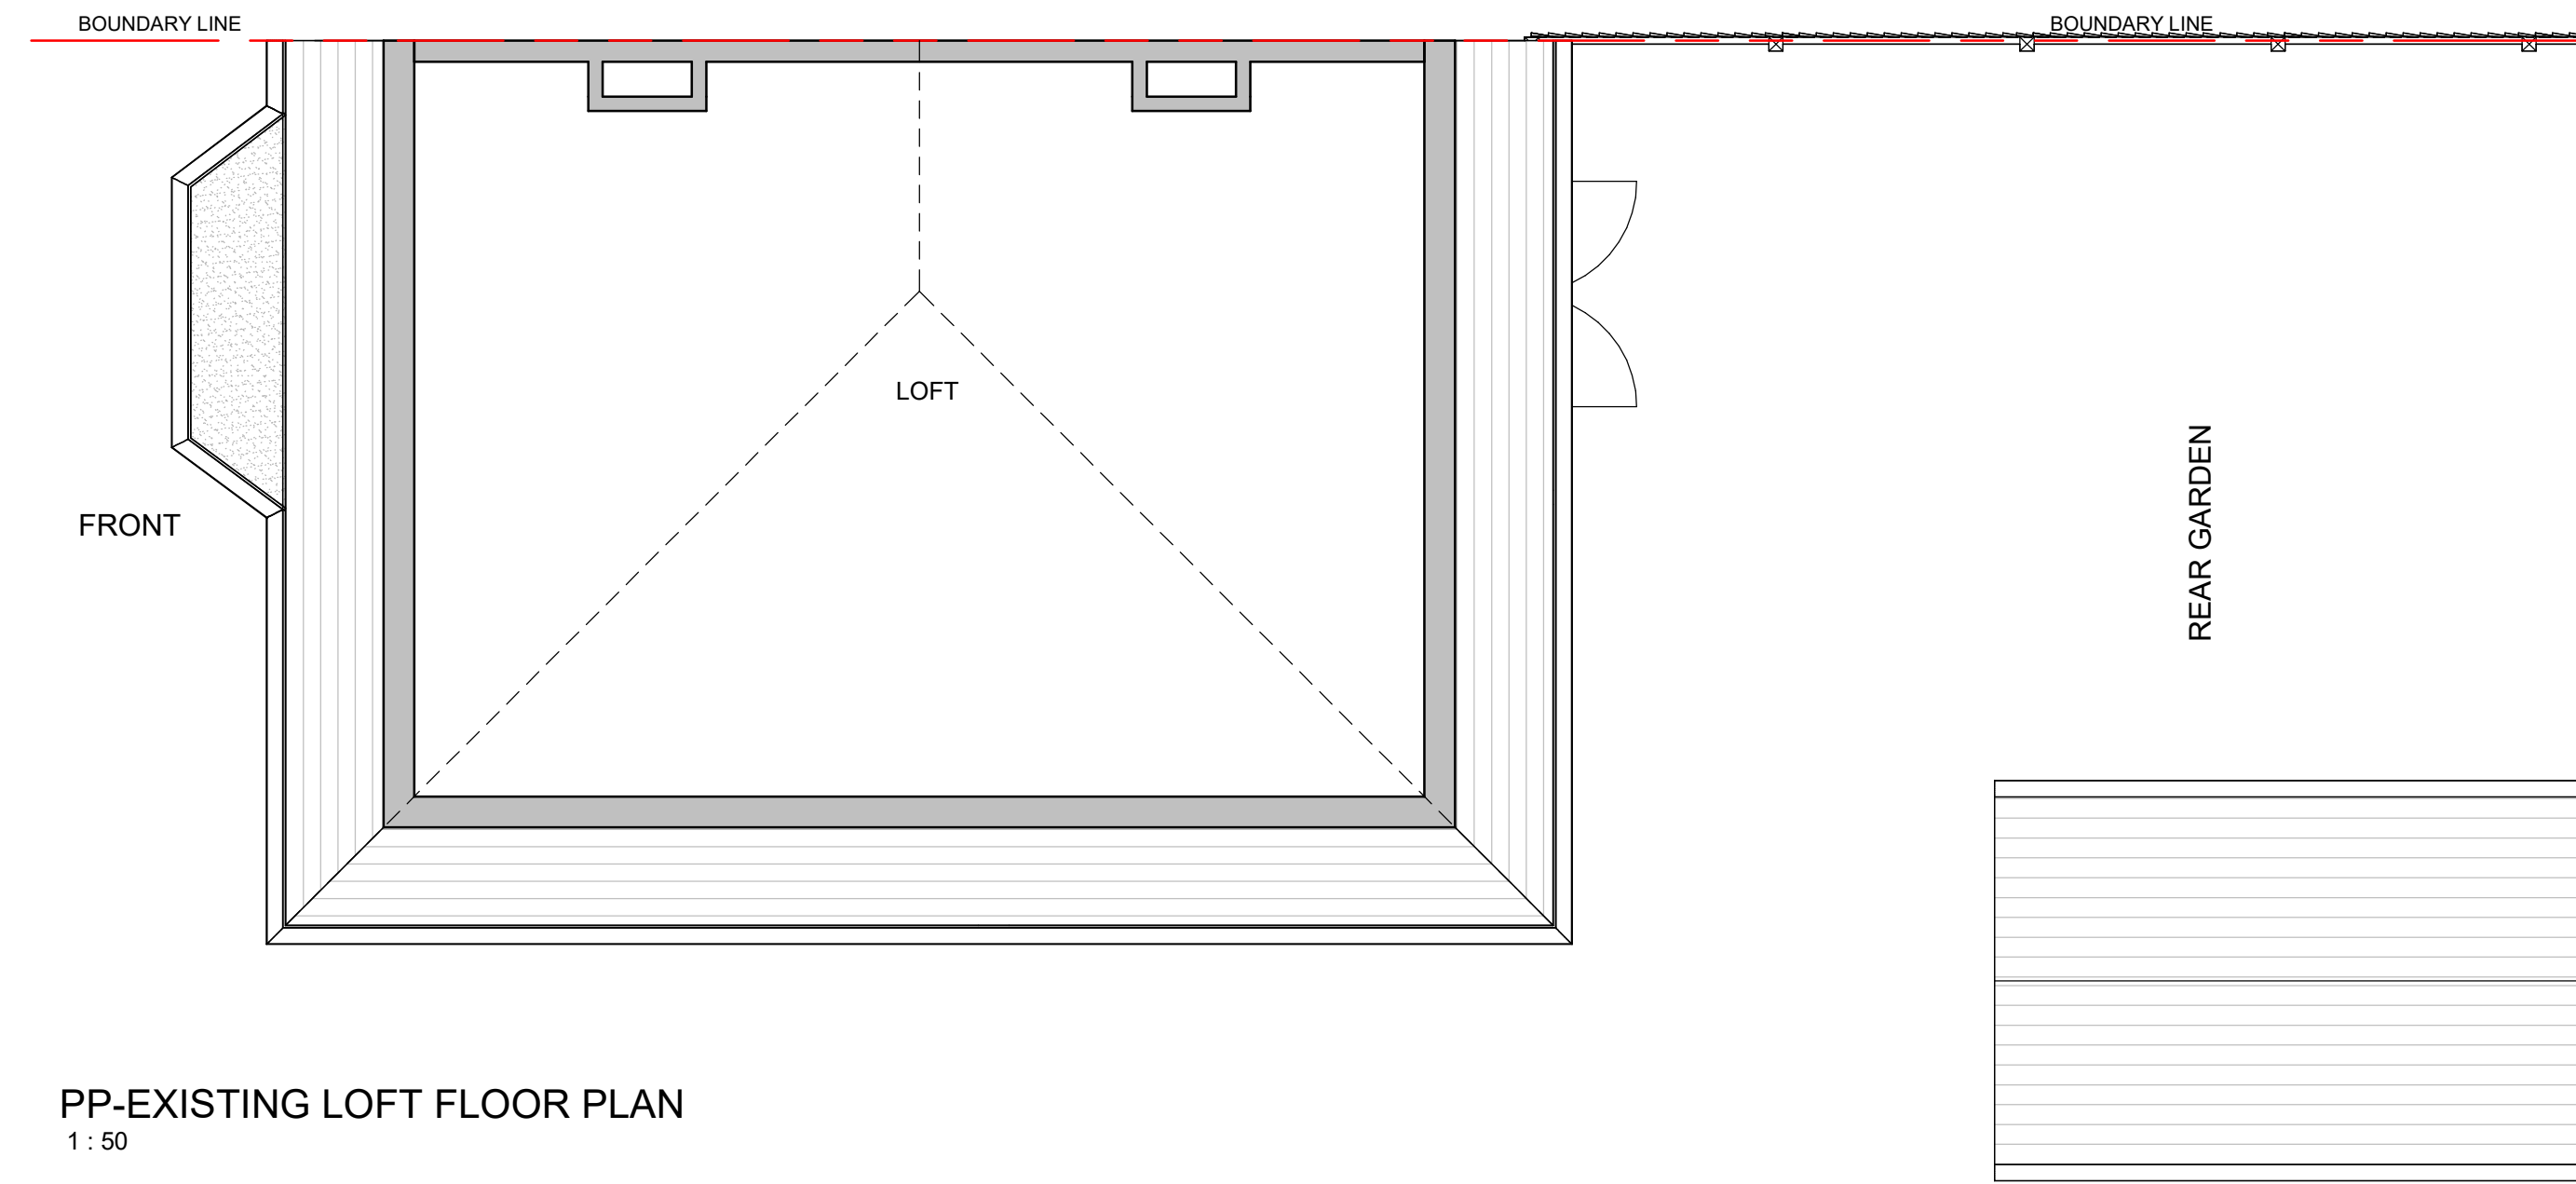

PP-EXISTING LOFT FLOOR PLAN
1 : 50

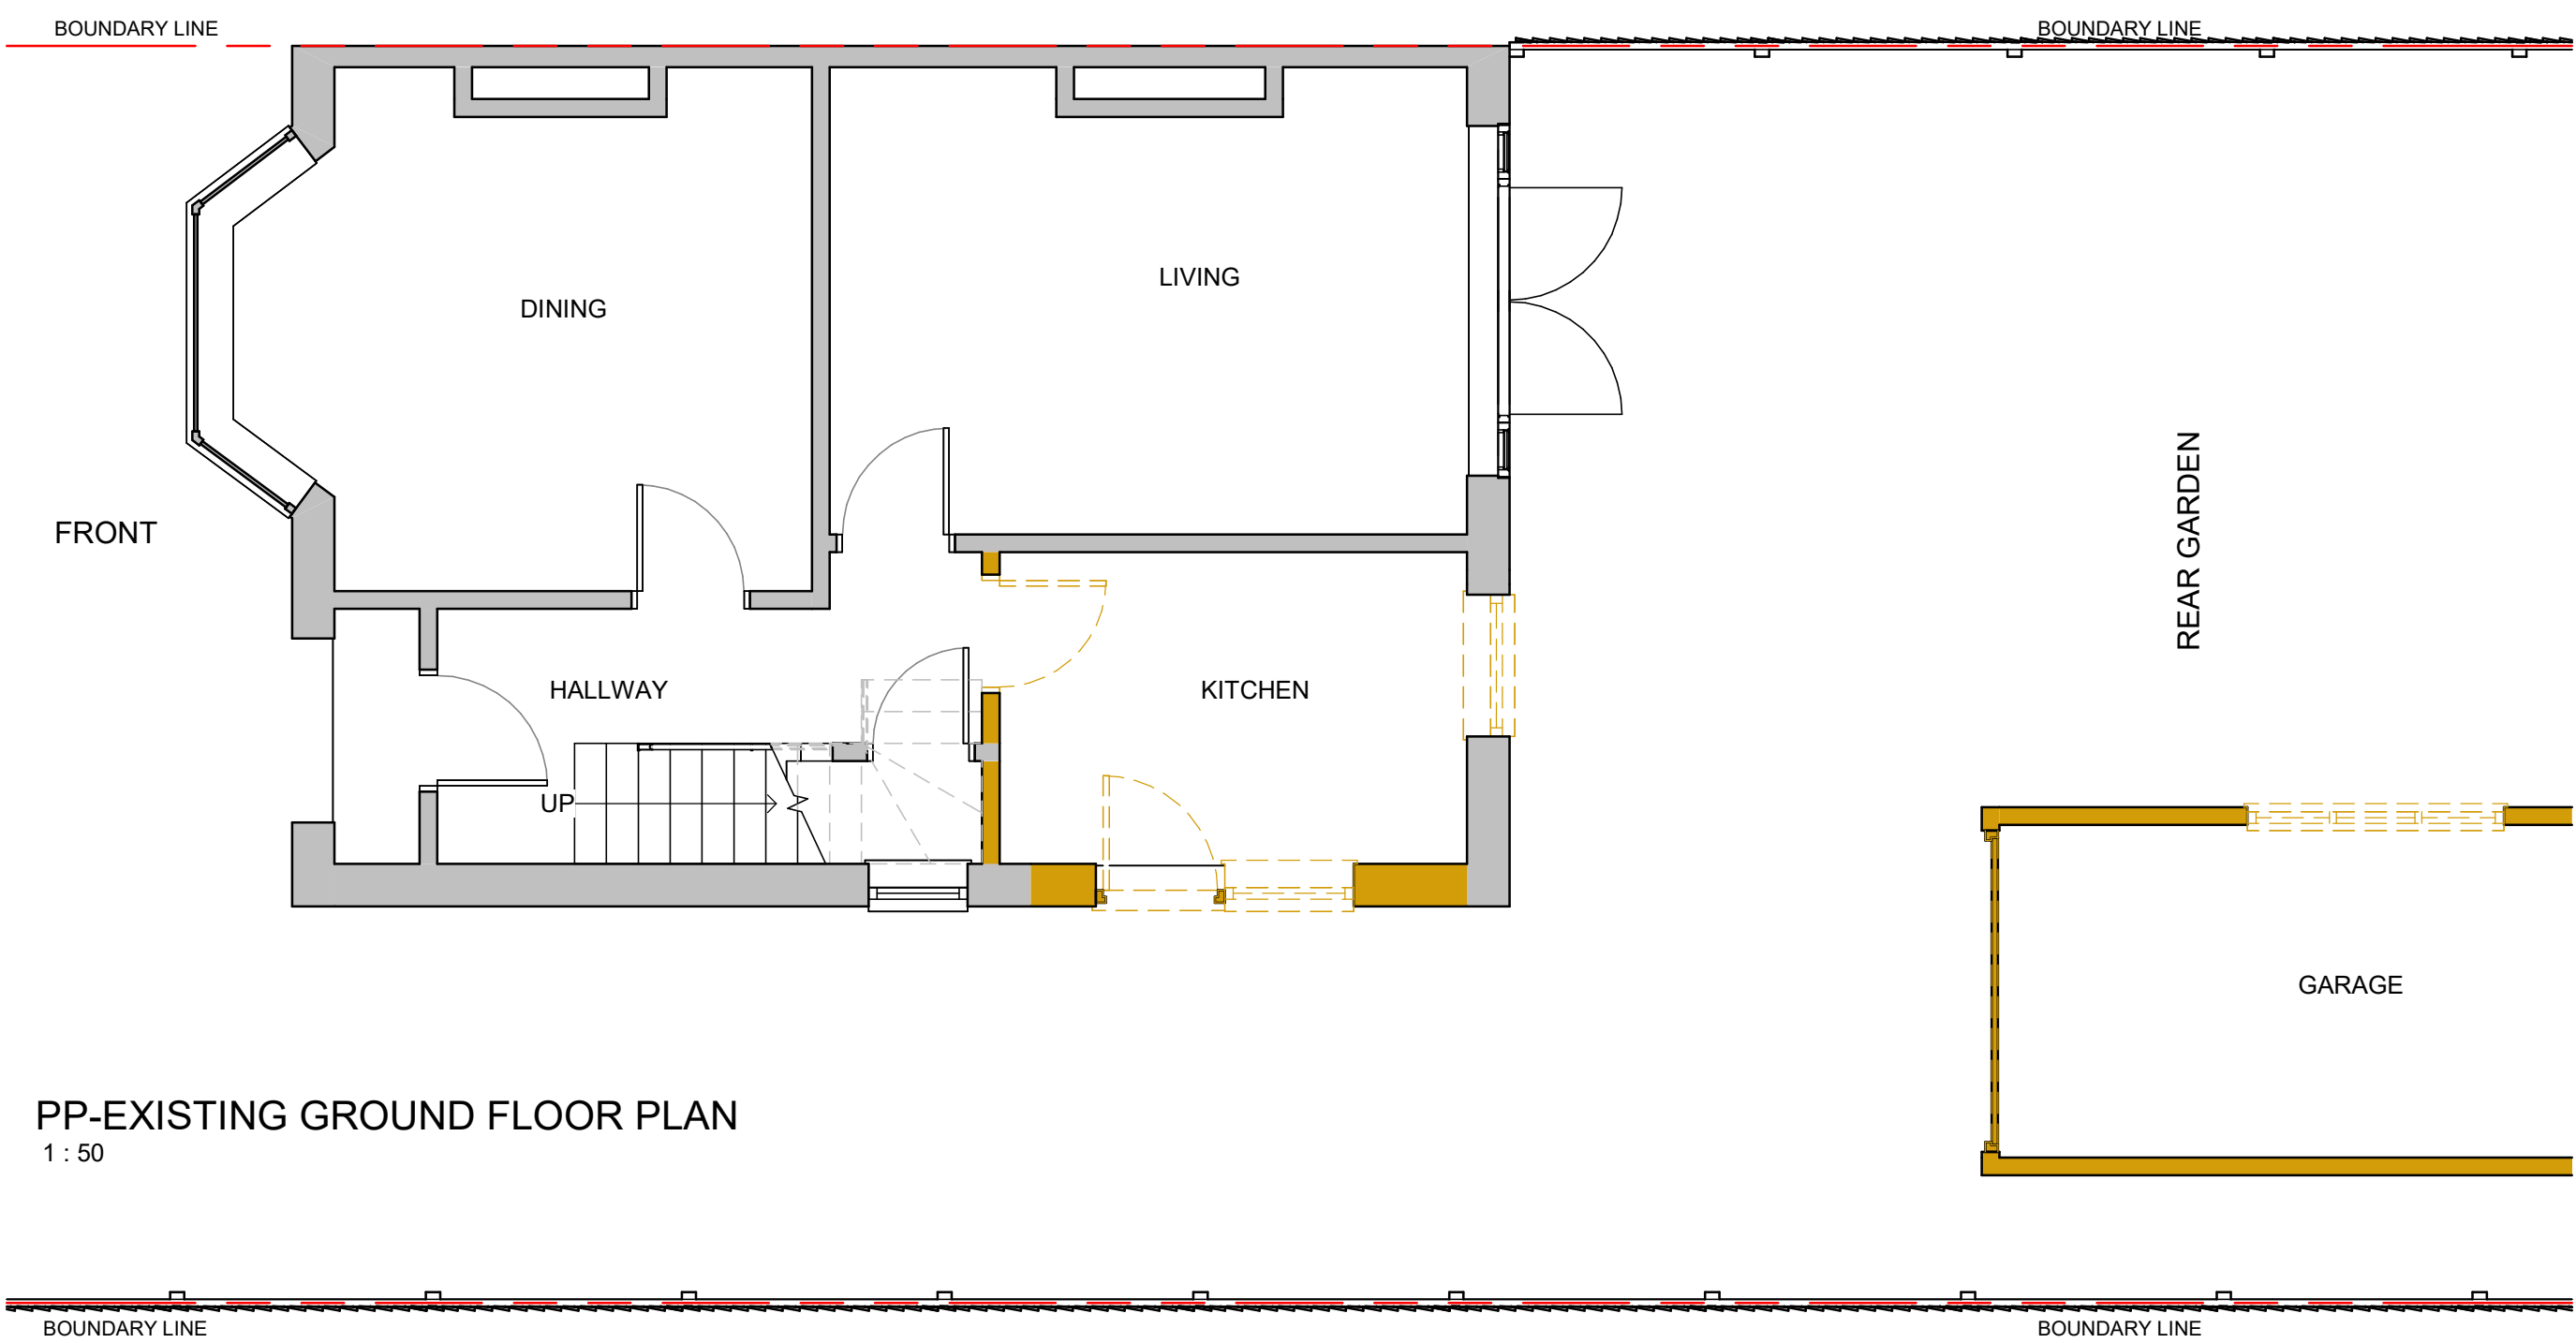

PP-EXISTING GROUND FLOOR PLAN
1 : 50

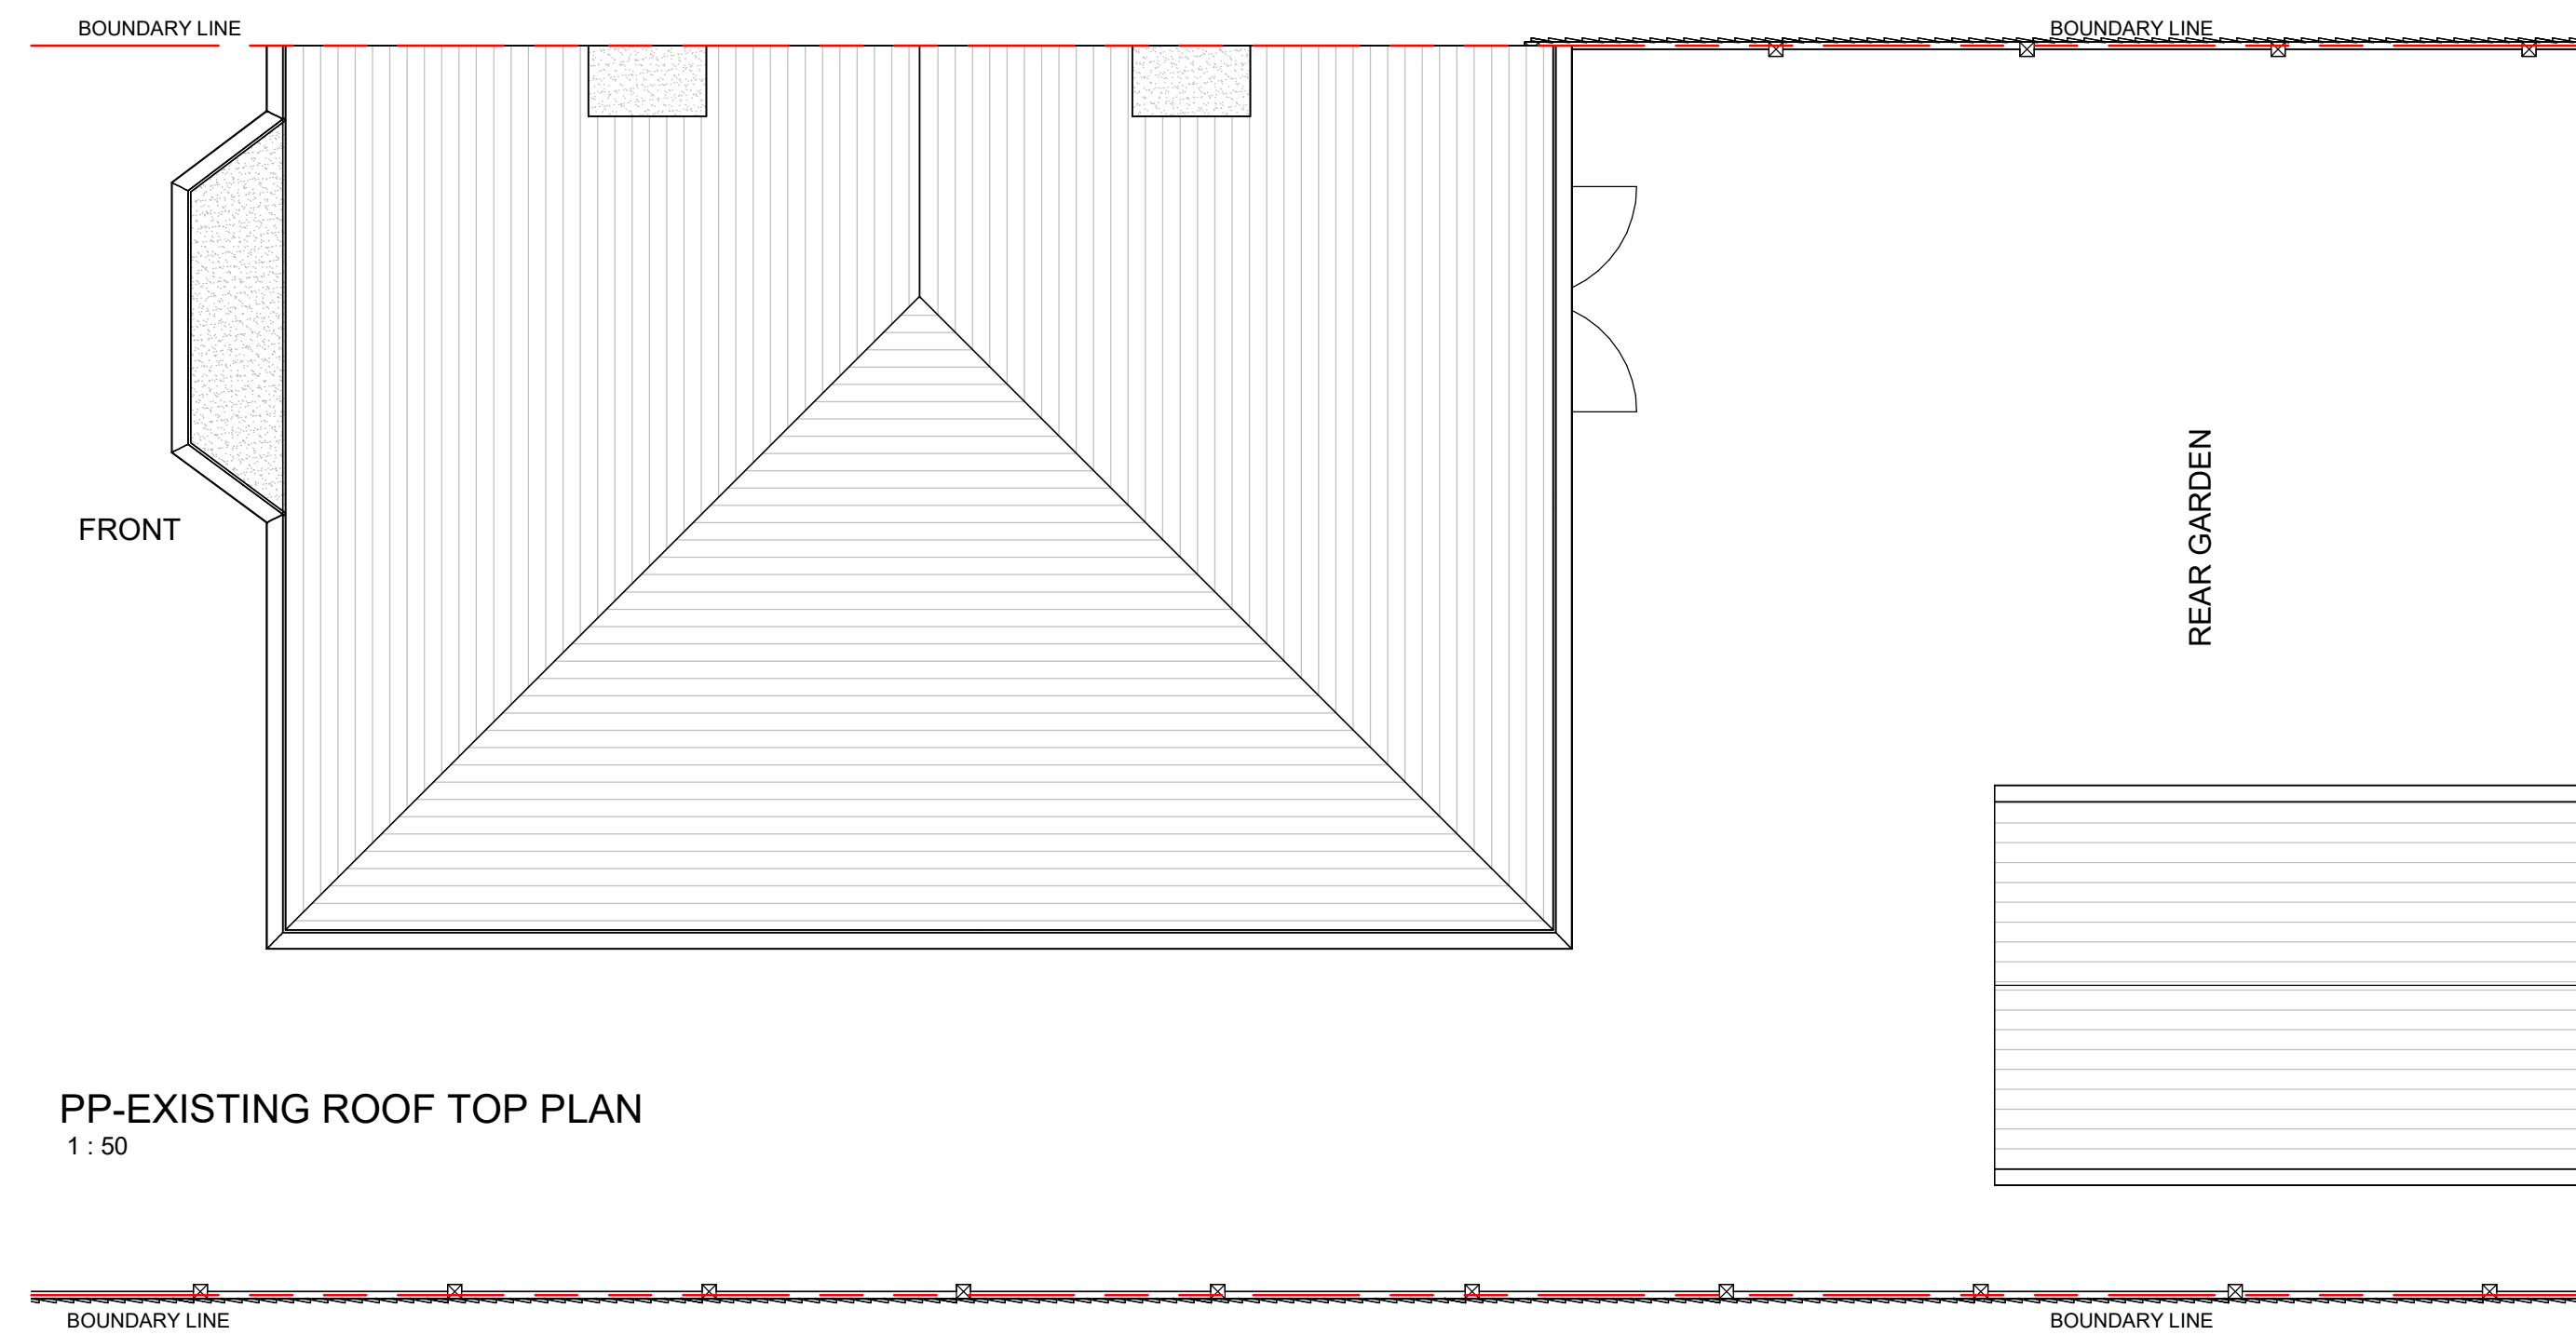

PP-EXISTING ROOF TOP PLAN
1 : 50

CLIENT	PROJECT			DRAWING TITLE		 Hampshire Build
	40, SWINTON CRESCENT, BURY, MANCHESTER BL9 8PB			EXISTING PLANS		
	DRAWING NO.		REV.			
	PP-01		R-1			
THESE DRAWINGS WILL BE RECORDED WITH HAMPSHIRE BUILD QUOTATION. DRAWINGS TO BE READ IN CONJUNCTION WITH RELEVANT DRAWINGS AND SPECS. FIGURED DIMENSIONS OVER PLANNING AND BUILDING CONTROL. APPROVALS ONLY. DIMENSIONS SHOULD NOT BE RELIED UPON FOR THE PURPOSES OF ORDERING MATERIALS OR PLACING SUB-CONTRACT ORDERS. ON THE PLACEMENT OF ORDERS WITH THIRD PARTIES, THIRD PARTY SUPPLIERS TO TAKE THEIR OWN SITE MEASUREMENTS. INTERNAL DIMENSIONS MAY BE AVAILABLE WITH PROJECT MANAGER FOR INFO. THE PROJECT MANAGER WILL GIVE OWN INITIAL AGREEMENT OF DRAWINGS AND WILL ASK TO CLARIFY. ALL TO BE AVAILABLE TO BE REVIEWED BY HAMPSHIRE BUILD. REQUIRED BY THE OWNER. HAMPSHIRE BUILD WILL BE RESPONSIBLE FOR THE DESIGN OF THE BUILDING WORKS. DESIGN TEAM ACCEPT NO LIABILITY WHATSOEVER FOR ANY ISSUES IN PROPOSED DESIGN NOT RAISED BY THE PROJECT MANAGER BEFORE COMMENCEMENT OF BUILDING WORKS. THE PROJECT MANAGER TO CHECK ALL TILES BEFORE LAYING THE APPROVAL OF BUILDING CONTROL OFFICER. IN THE EVENT THAT A CONTRACTOR OTHER THAN HAMPSHIRE BUILD IS APPOINTED TO EXECUTE THE WORKS, HAMPSHIRE BUILD ACCEPTS NO LIABILITY WHATSOEVER FOR THE SPECIFICATION, CALCULATION OR OTHER STRUCTURAL OR NON-STRUCTURAL INFORMATION AS IT IS DEEMED PERTINENT TO THE PROPOSED WORKS CONTAIN HEREWITH.			DATE	DRAWN	SCALE	 Meters @ 1:50 @ A1
			09-08-25	FU	1 : 50@A1	