




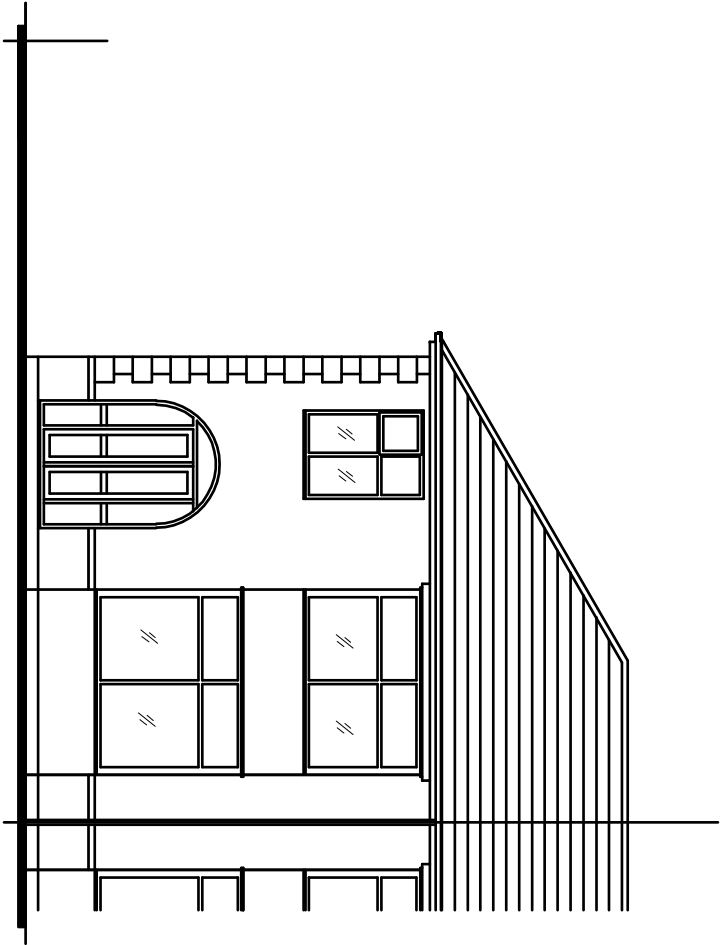


PROPOSED FRONT ELEVATION.

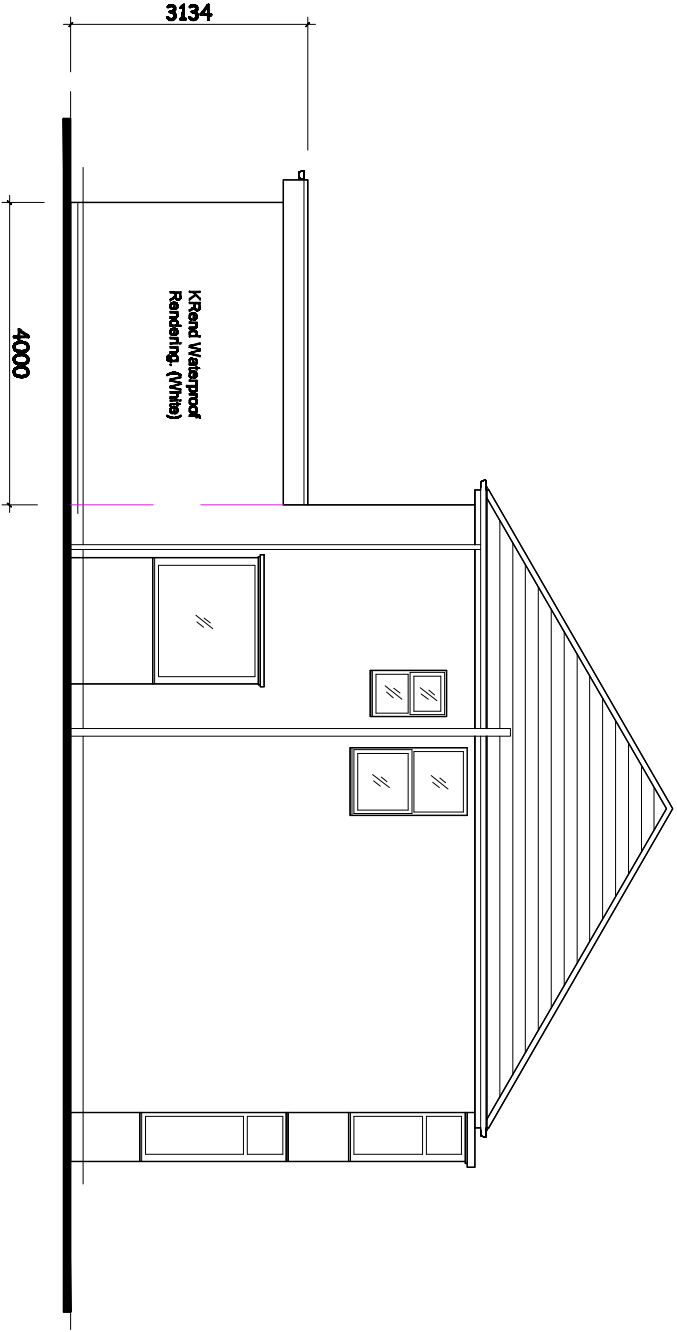

PROPOSED SIDE ELEVATION.

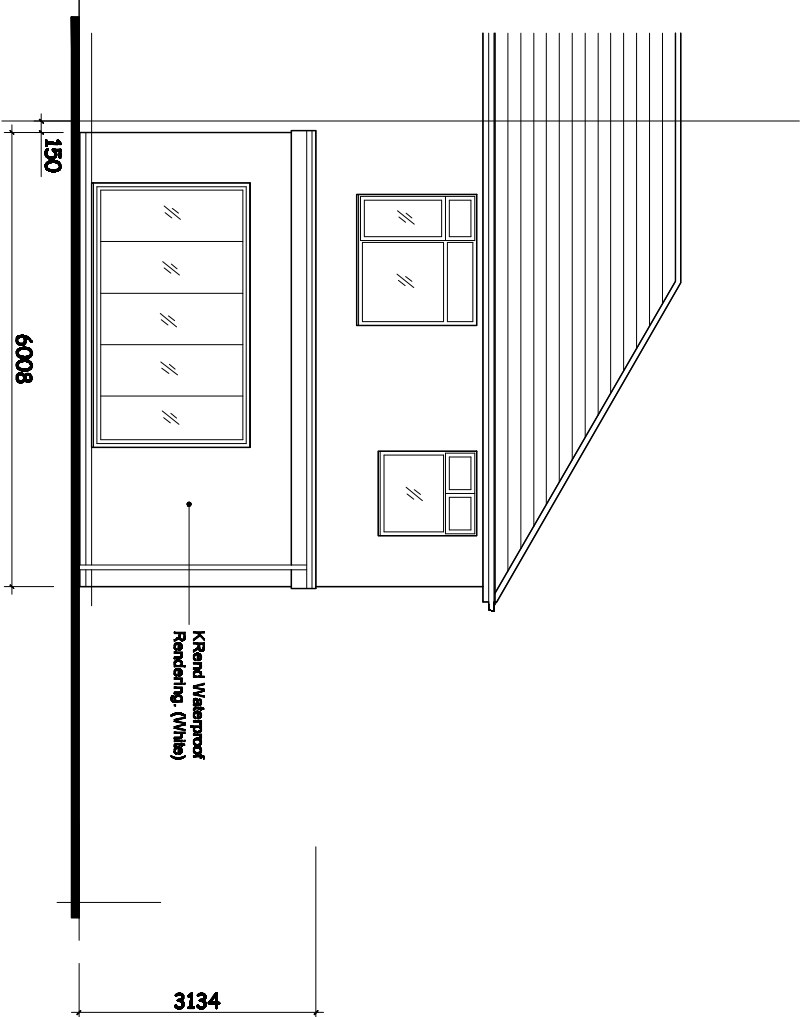

PROPOSED REAR ELEVATION.

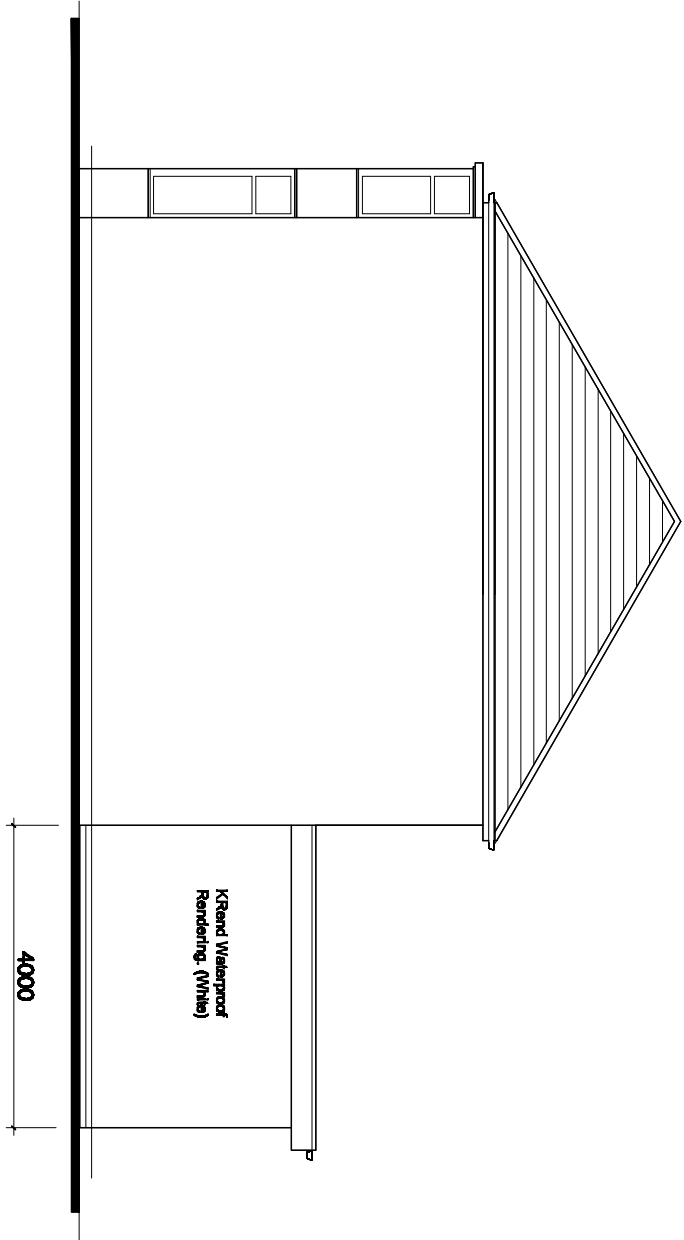

PROPOSED SIDE ELEVATION.

Revision	Title :	Project :	MTC Designs
	PROPOSED LARGER HOME EXTENSION.	125, STARLING ROAD, BURY, BL8 2HF	31 Eddard Drive Bolton BL2 6TB T: 01204 416714 UK 07760028514 Email: info@mtcdesign.co.uk
			Scale 1:100 @ A3 Date: August 2025.
			Drawing No: P03