


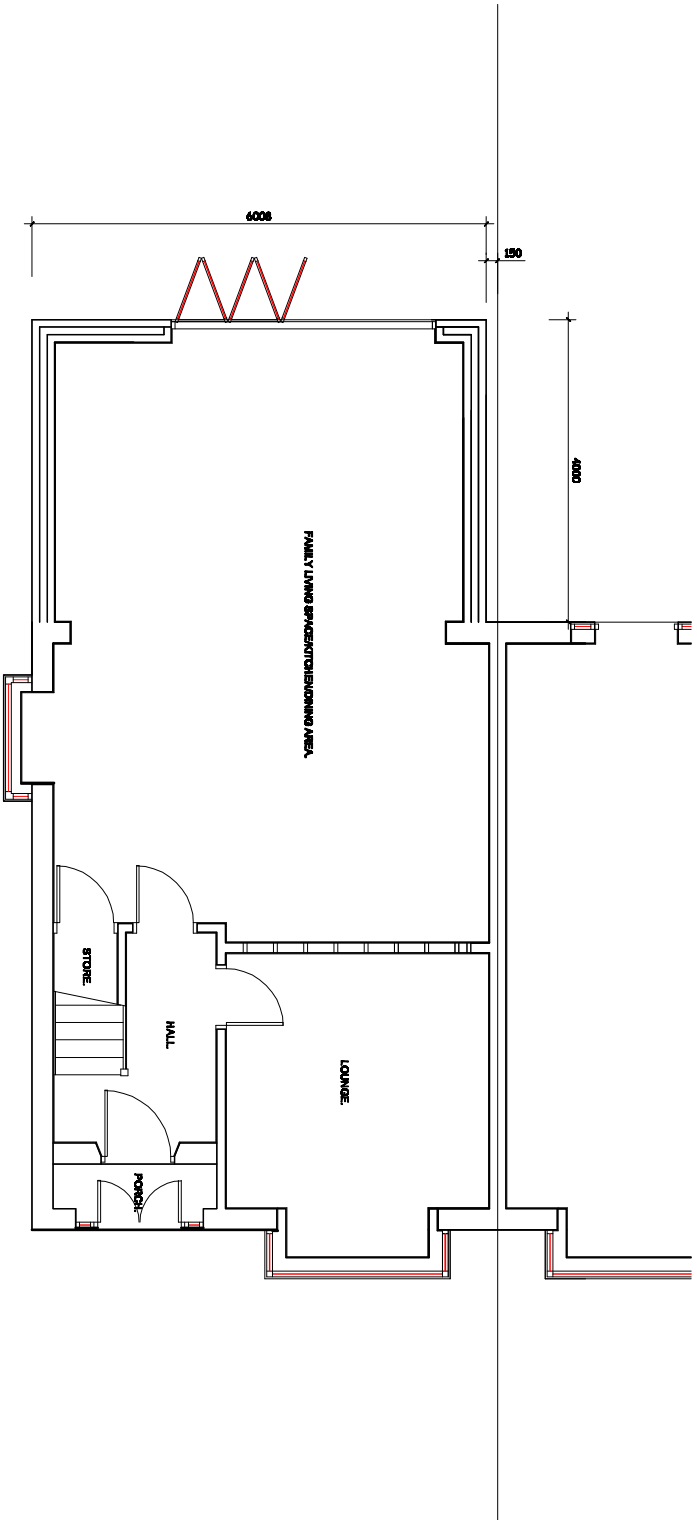

PROPOSED GROUND FLOOR PLAN.

Revision	Title :	Project :	MTC Designs
	PROPOSED LARGER HOME EXTENSION.	125, STARLING ROAD, BLURY, BL6 2HF	31 Exford Drive Boston BL2 6TB T: 01534 416714, M: 07700288714 Email: info@mtcdesigns.co.uk
			Scale 1:100 @ A3 Date: August 2025.
			Drawing No: P04