
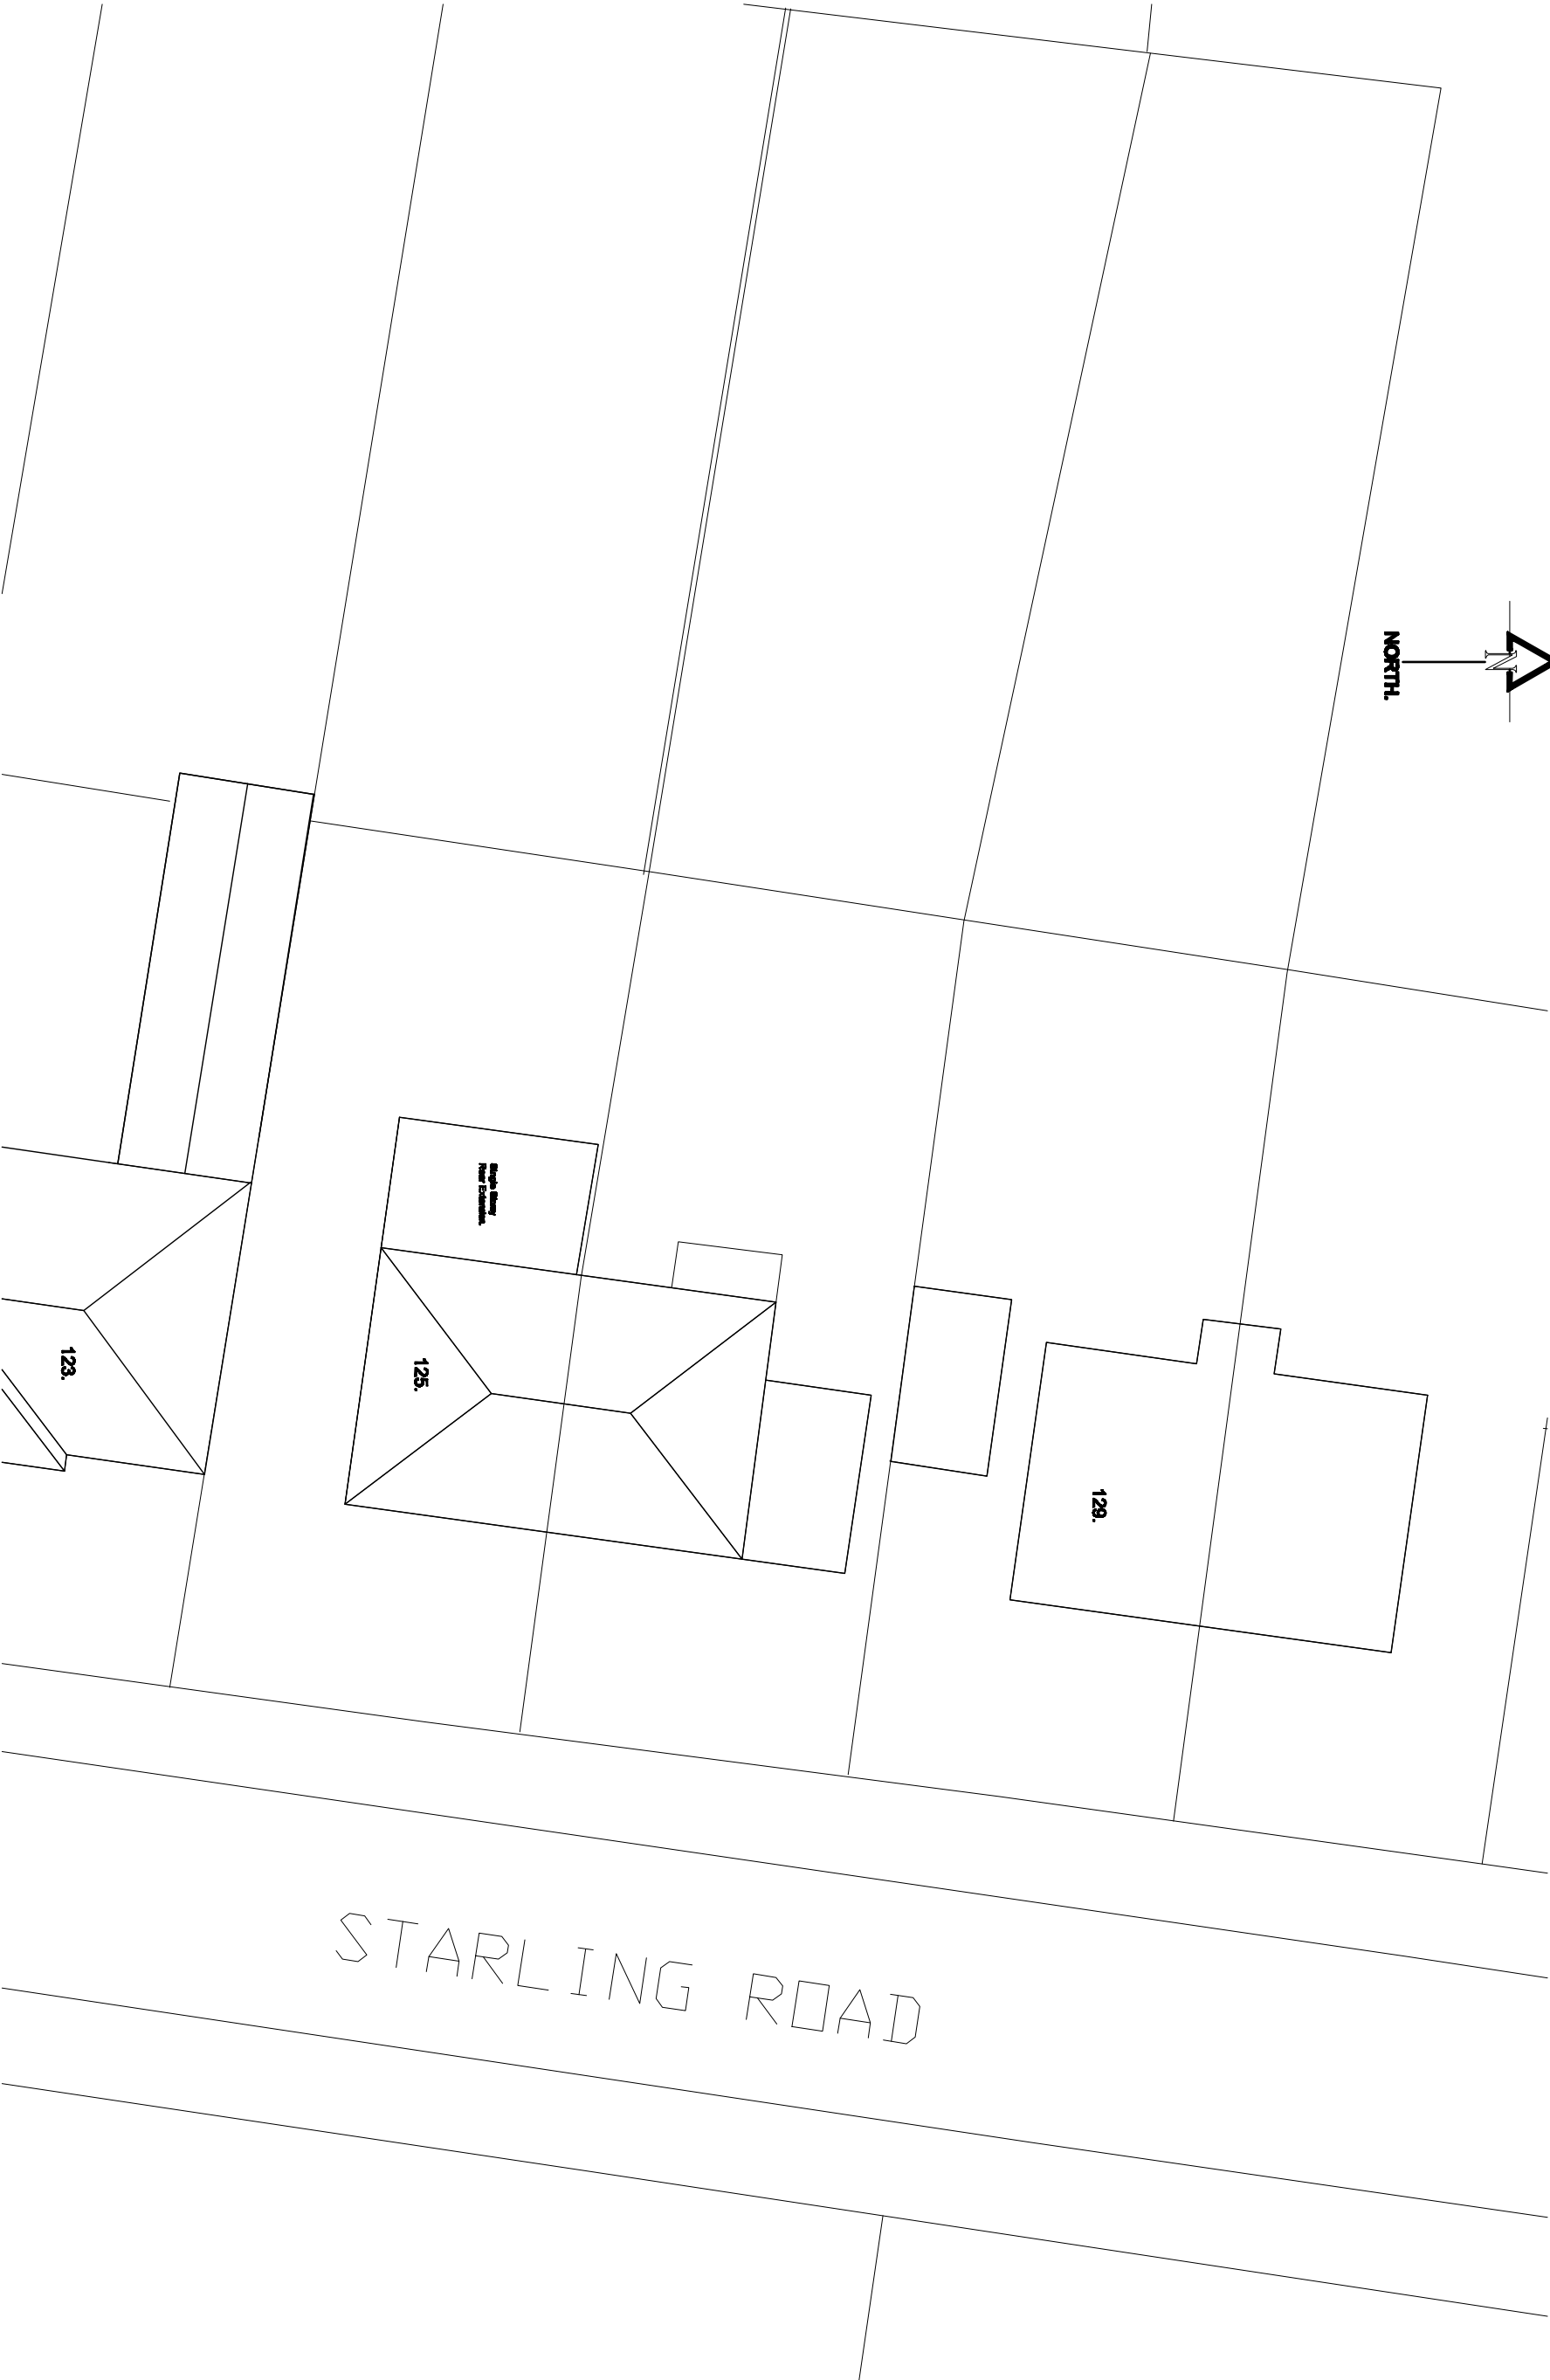


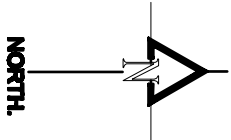

PROPOSED SITE PLAN.

Revision.	Title : PROPOSED LARGER HOME EXTENSION.	Project : 125, STARLING ROAD, BURY, BL8 2HF	MTC Designs Scale: 1:200 @ A3 Date: August 2024.	21 Eddon Drive Betcham BL8 6TB T: 01534 416714, M: 07702220714 Email: info@mtcdesigns.co.uk Drawing No: P05
-----------	--	--	--	--