



ELEVATIONS 1:100

0m 5m 10m
Scale: 1:100

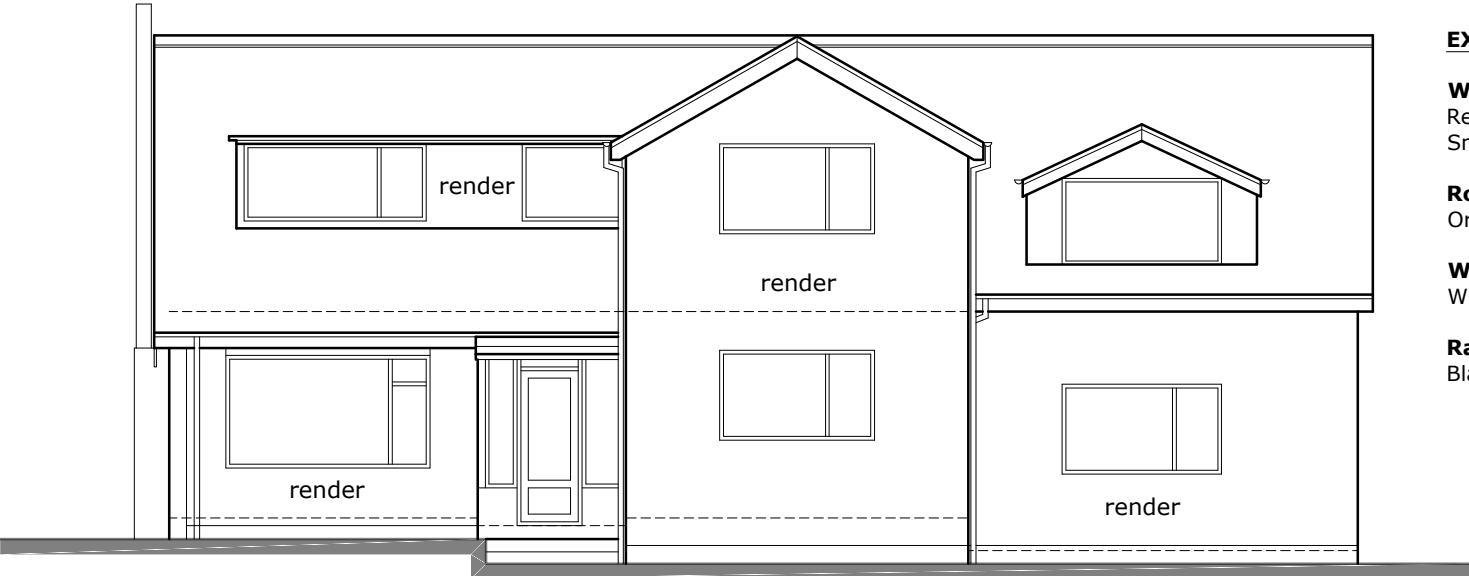


FRONT


EXISTING MATERIALS:
Walls:
Red / brown facing brick
Smooth, cream render
Roof:
Orange / red plain tiles
Windows & Doors:
White uPVC
Rainwater Goods:
Black uPVC

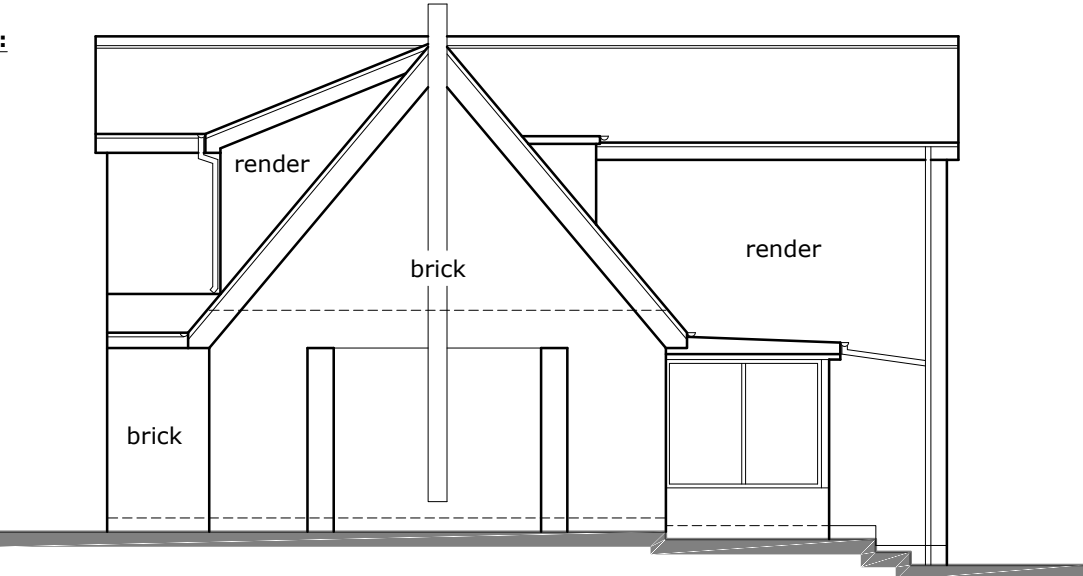


LH SIDE

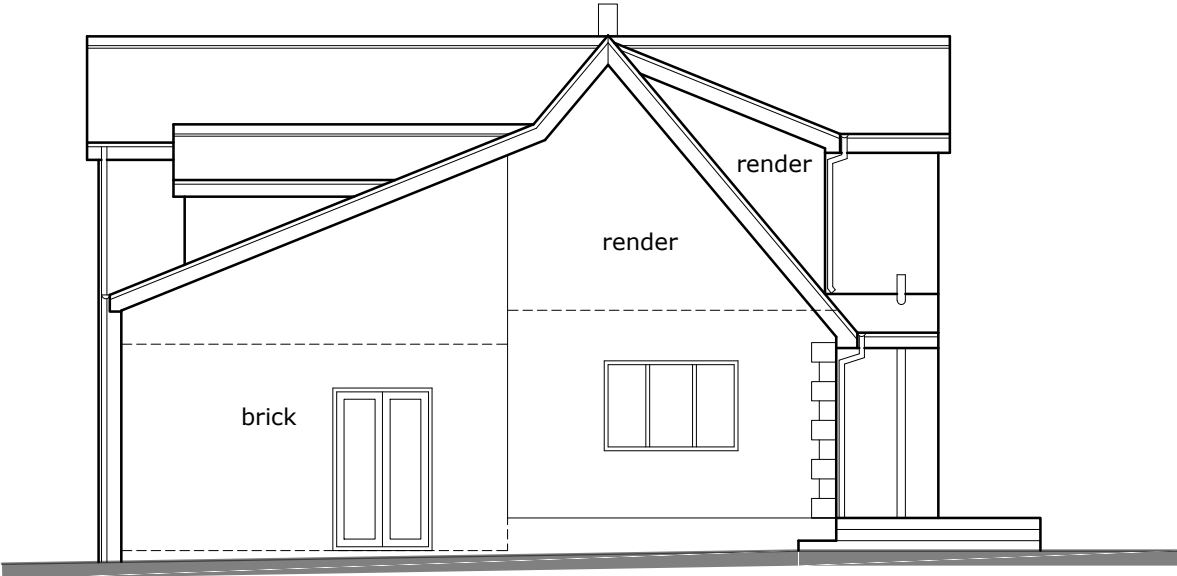


RH SIDE

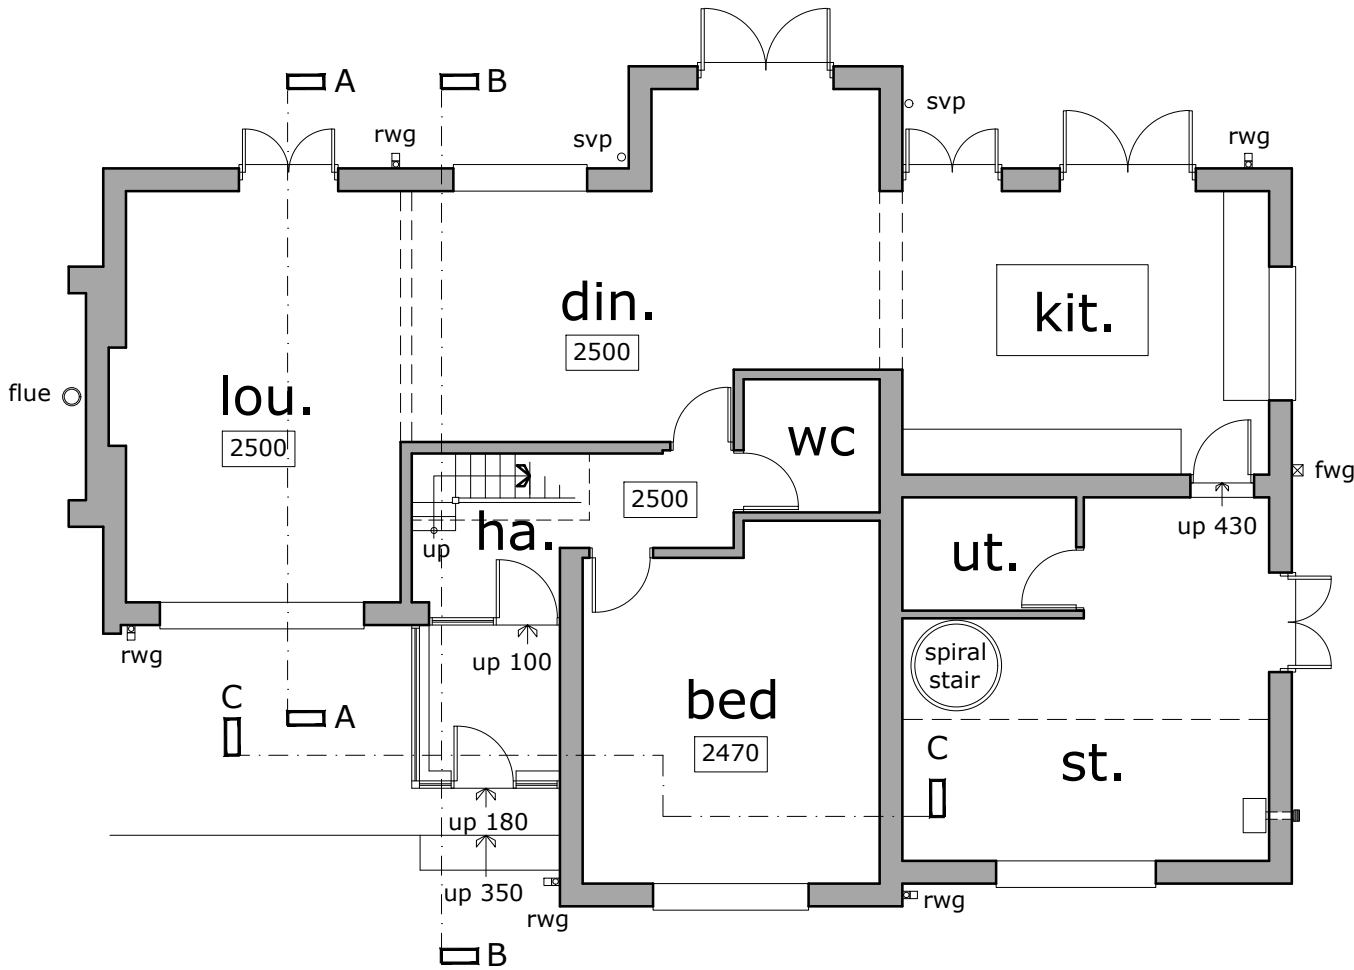


GROUND FLOOR PLAN 1:100

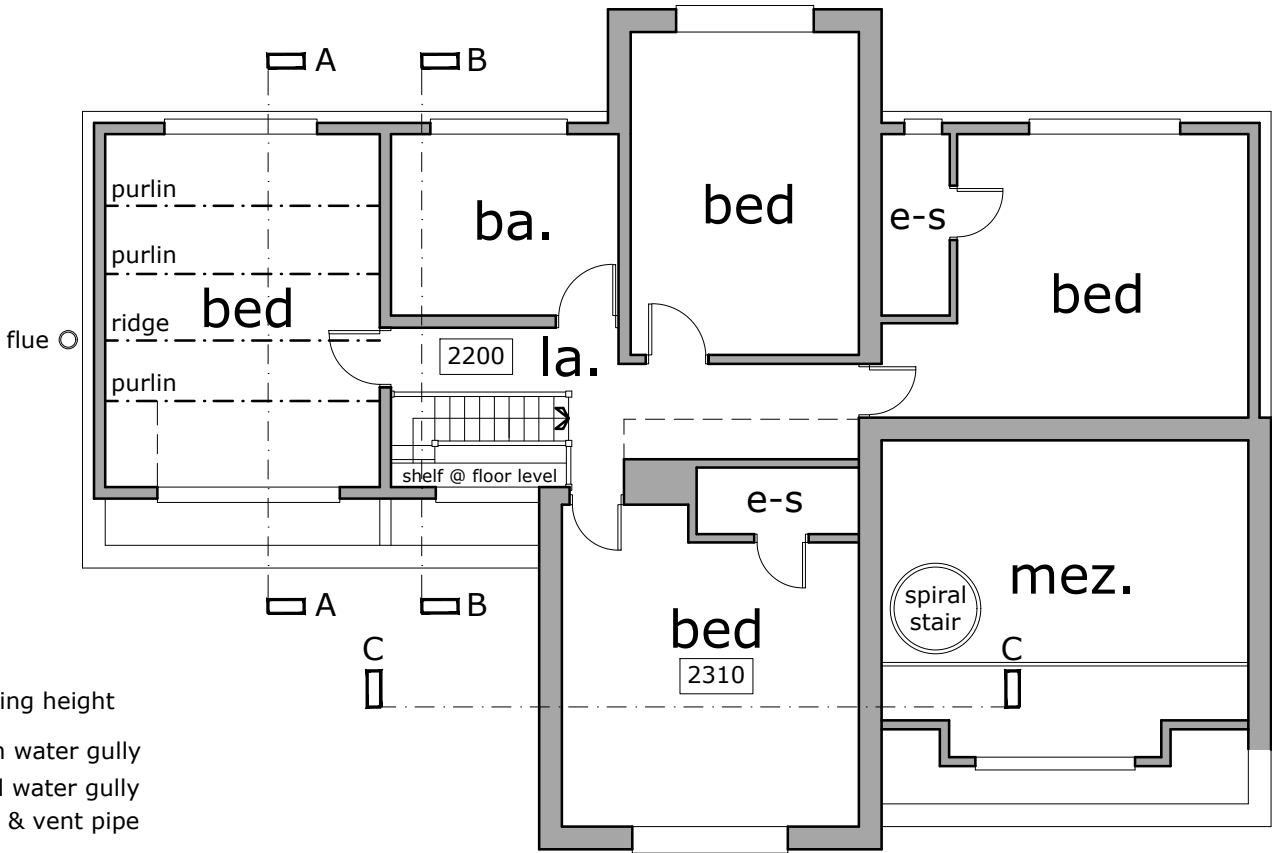


FIRST FLOOR PLAN 1:100

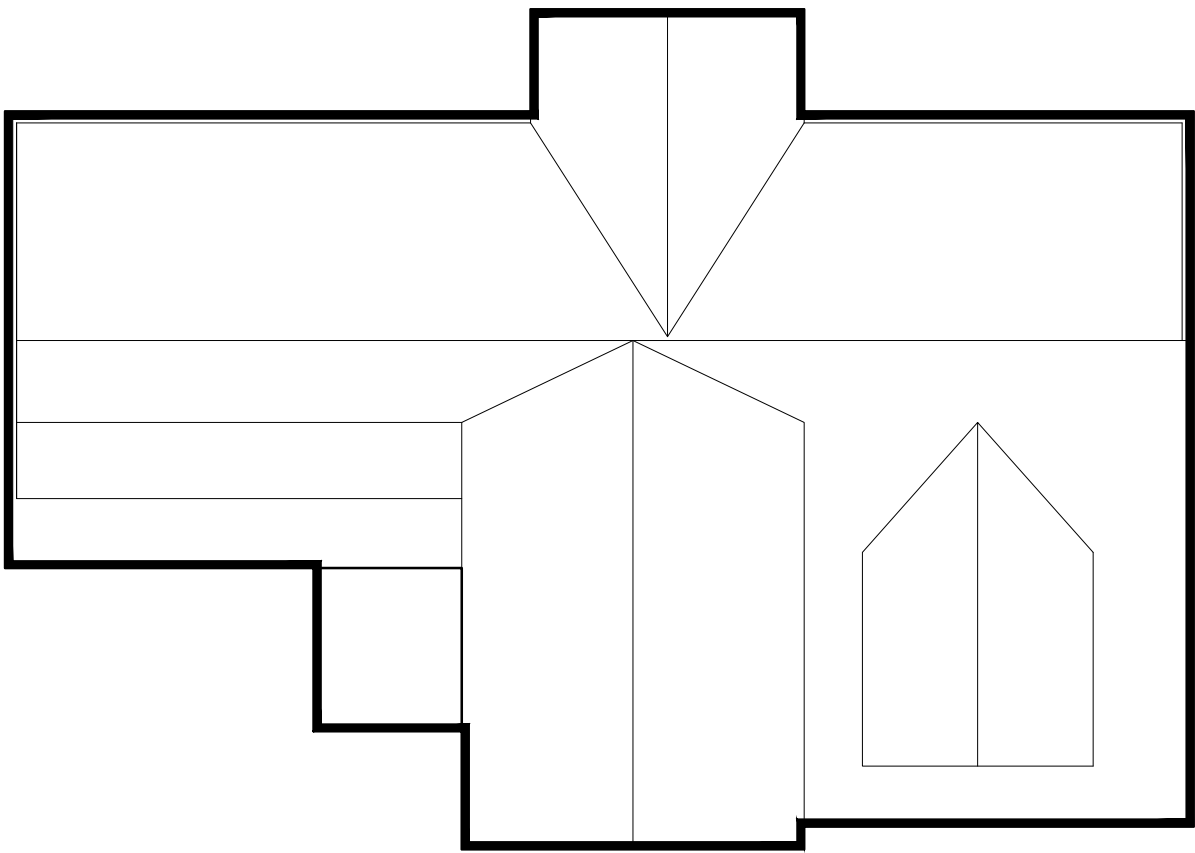


ROOF PLAN 1:100

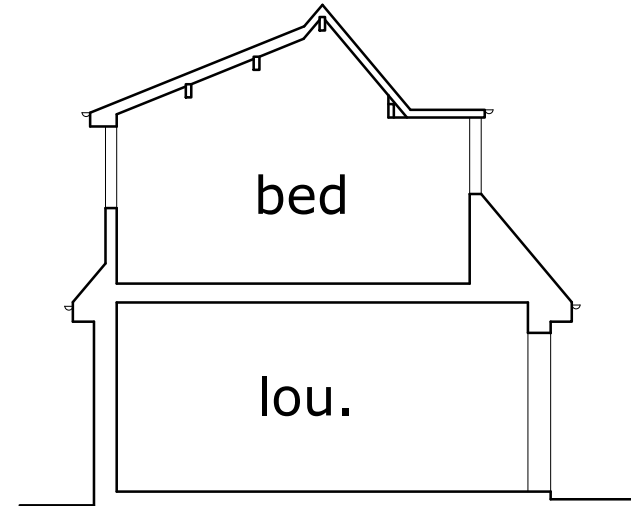

SECTION A-A

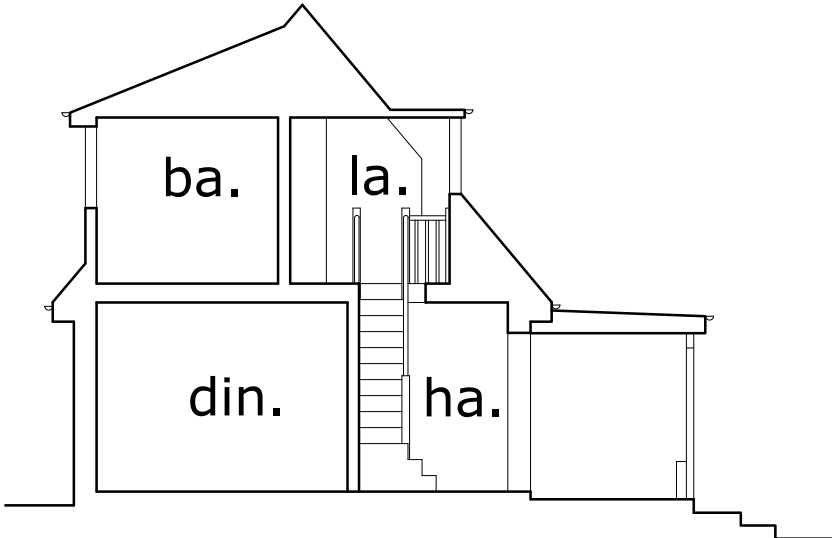

SECTION B-B

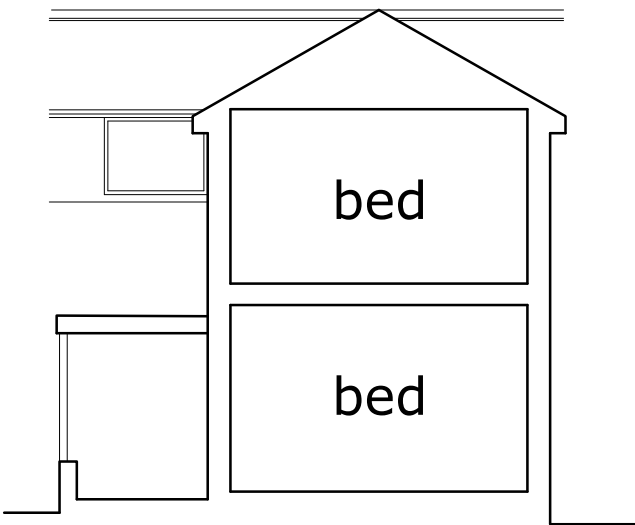

SECTION C-C

CLIENT Mr. & Mrs. Horan.			
DEVELOPMENT Proposed Front Extension at 20 Hillstone, Close, Greenmount, Bury, BL8 4EZ.			
DRAWING TITLE Existing Plans, Elevations & Sections.			
DATE Jan 2025	SCALE 1:100 @ A2	DRWG No. EX-01	REV

Domestic Property Design Consultant With Over 30 years Experience

17 Wallets Road, Chorley, Lancashire, PR7 2HU
07874 058153
foxdesignlancs@gmail.com