




AS EXISTING

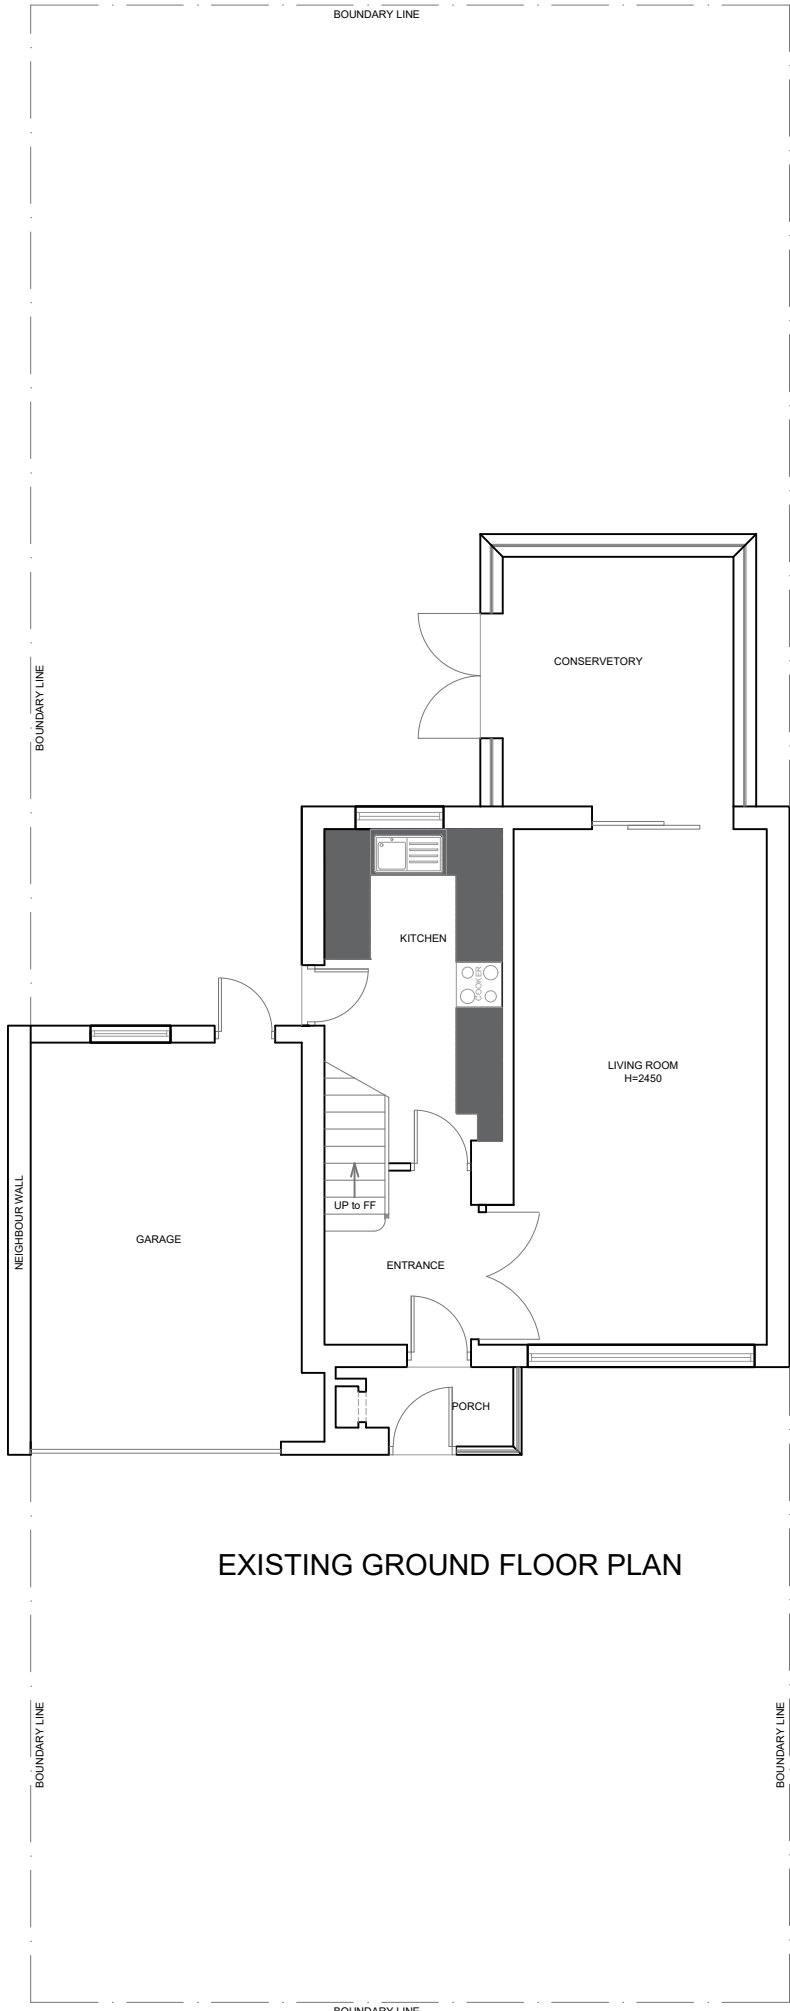

EXISTING GROUND FLOOR PLAN

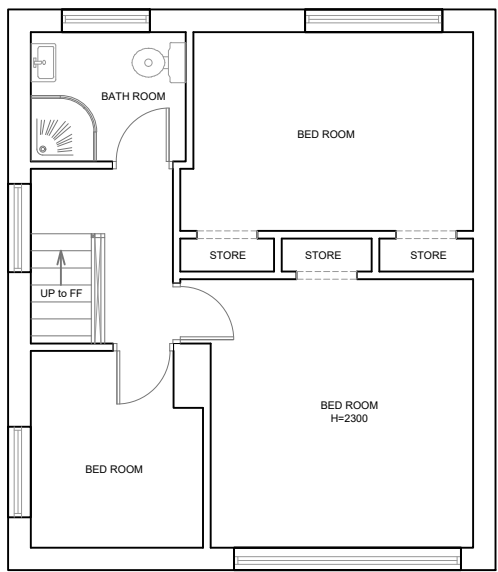

EXISTING FIRST FLOOR PLAN

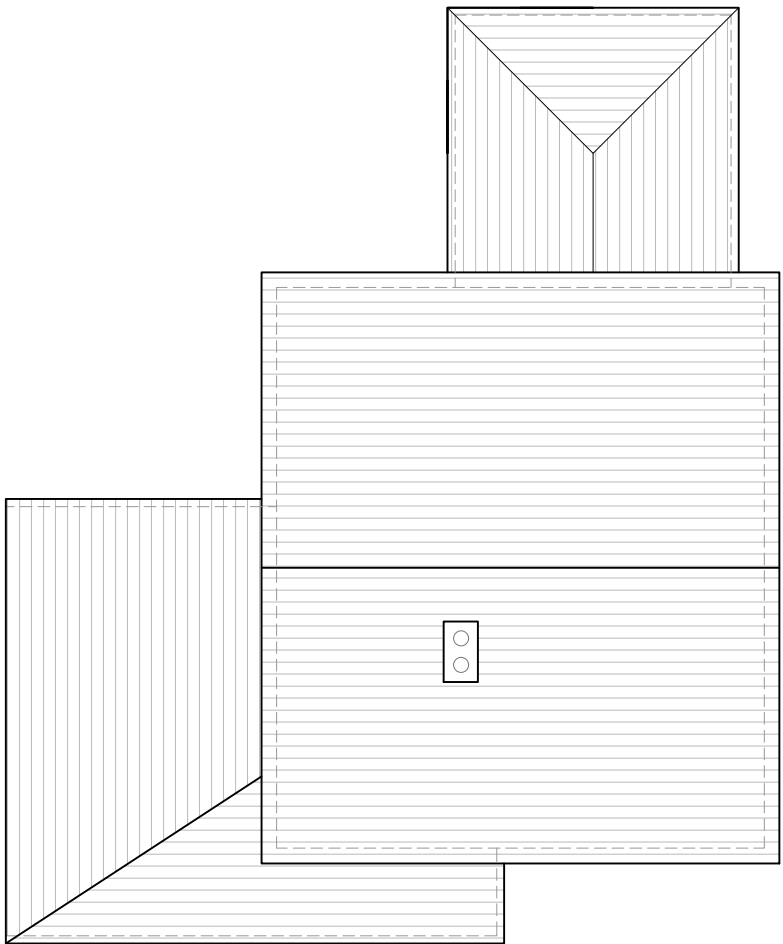

EXISTING ROOF PLAN



EXISTING FRONT ELEVATION



EXISTING REAR ELEVATION




EXISTING SIDE ELEVATION (SE VIEW)




EXISTING SIDE ELEVATION (NW VIEW)

AS PROPOSED

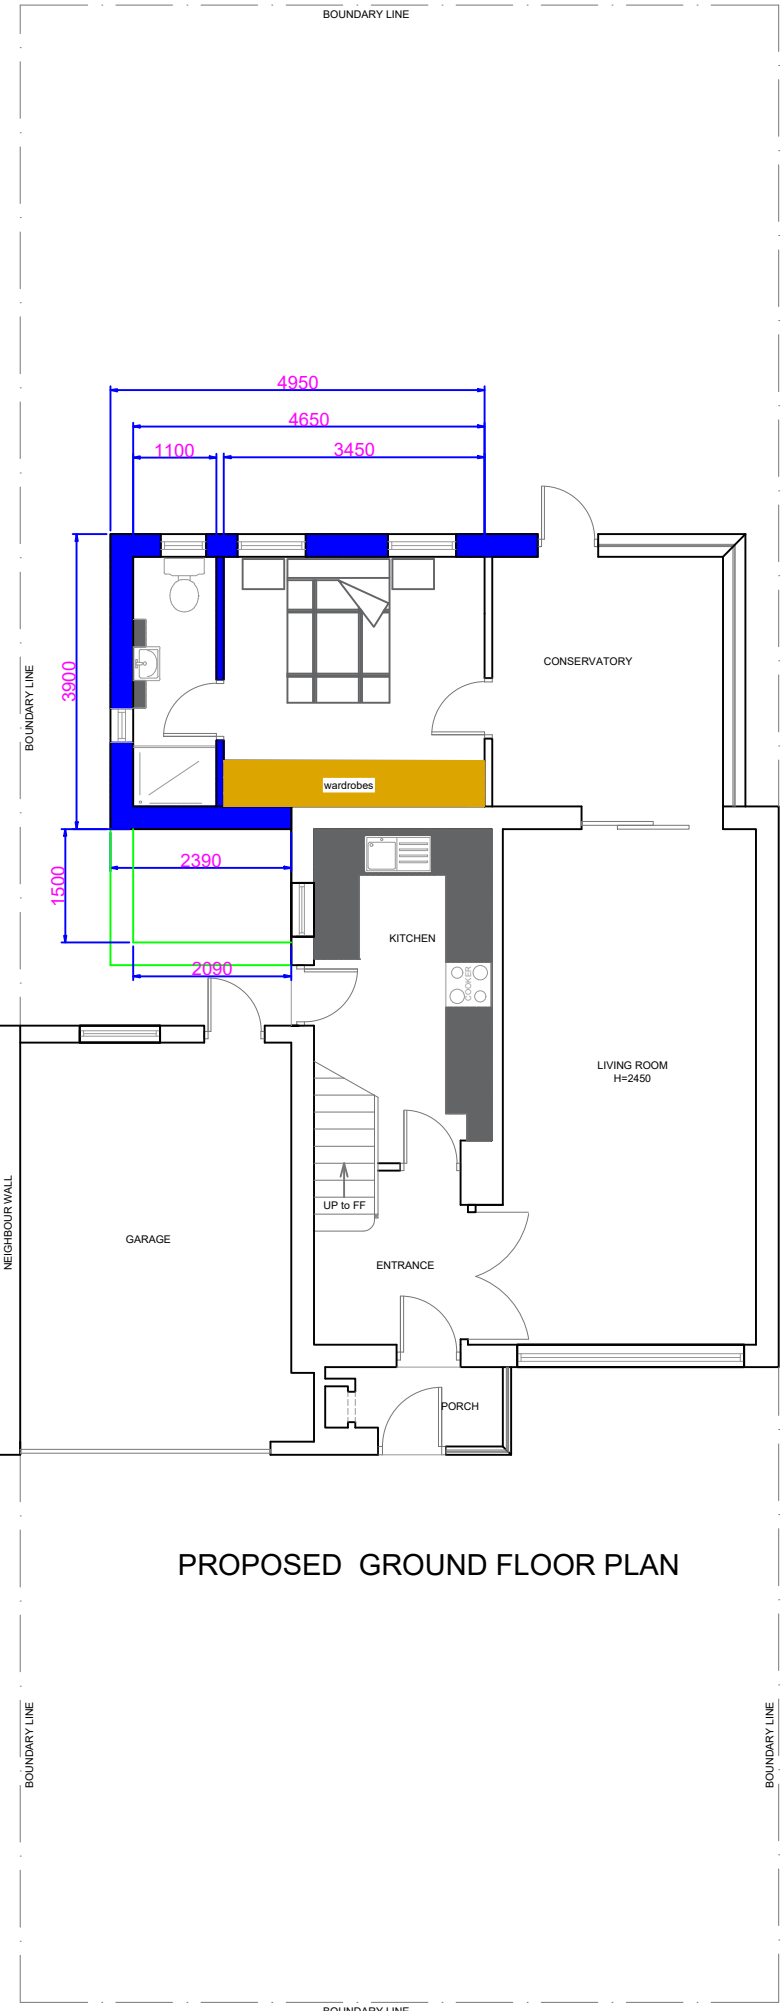

PROPOSED GROUND FLOOR PLAN

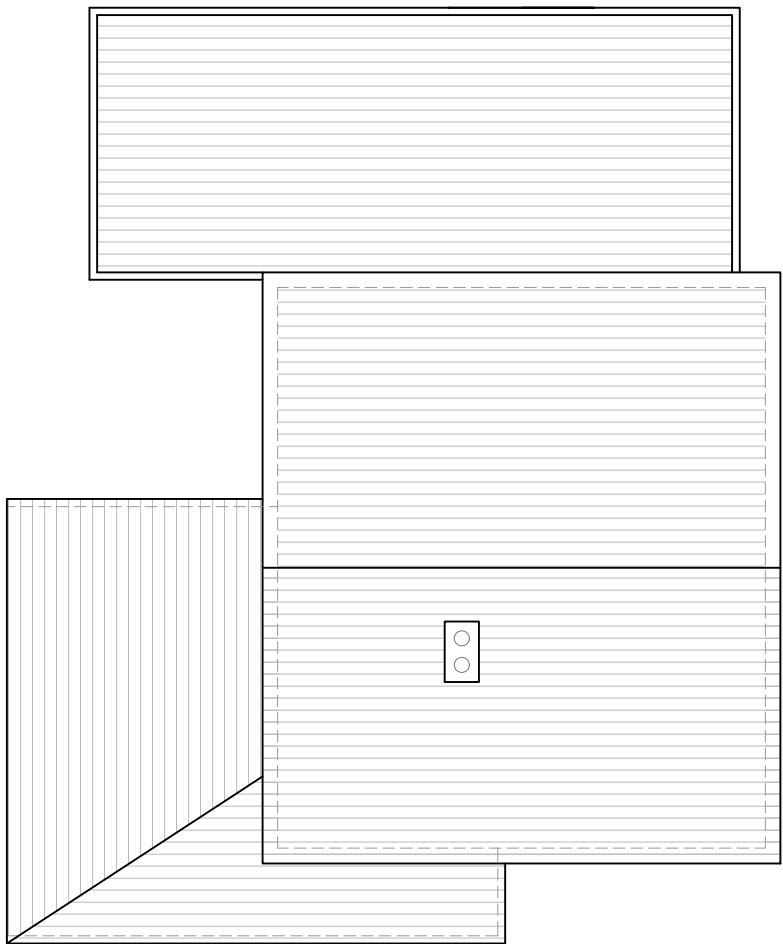


PROPOSED ROOF PLAN



PROPOSED FRONT ELEVATION




PROPOSED REAR ELEVATION

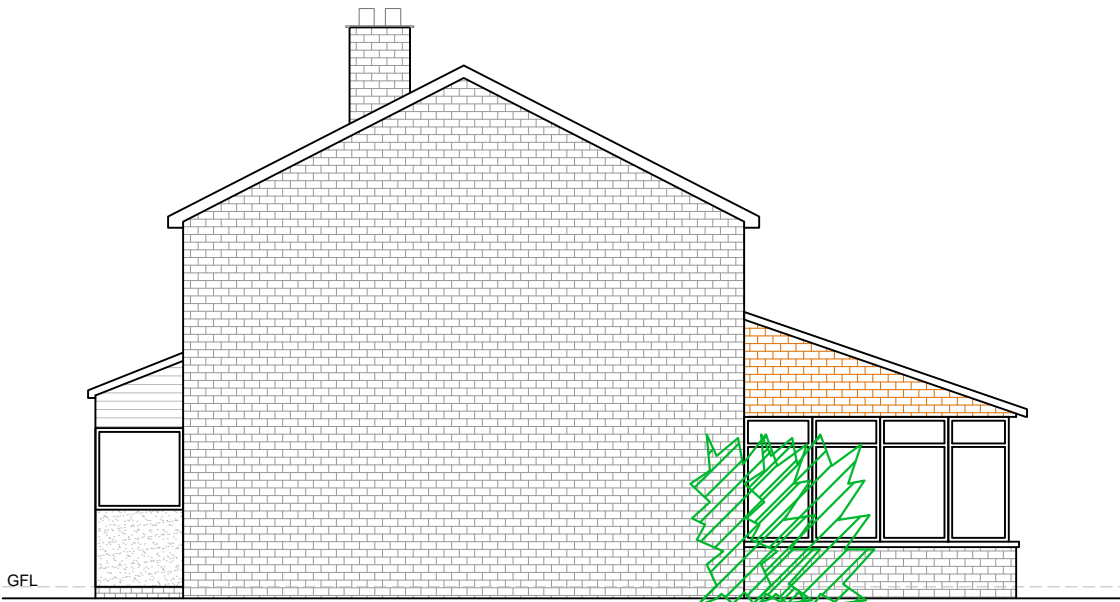

PROPOSED SIDE ELEVATION (SE VIEW)



PROPOSED SIDE ELEVATION (NW VIEW)

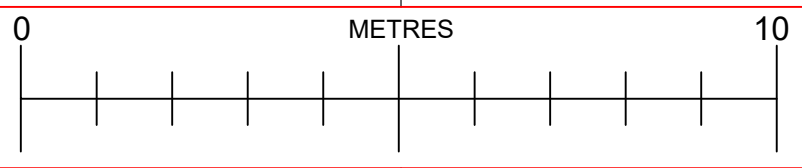

NOTES

REVISIONS

PROJECT:30 MILE LANE, BURY

CLIENT: BERNIE HOLDEN

SCALE: 1:100 @ A1 SHEET

REFERENCE NO: 1436 PRELIMS SK4

BARRY CULLEN
ARCHITECTURE LTD
email:barrycullenarchitecture@gmail.com
mob: 07851262695

