




Mapping contents © Crown copyright and database rights 2024
Ordnance Survey 100035207.
Redline denotes property ownership boundary


1 Location Plan

1: 1250

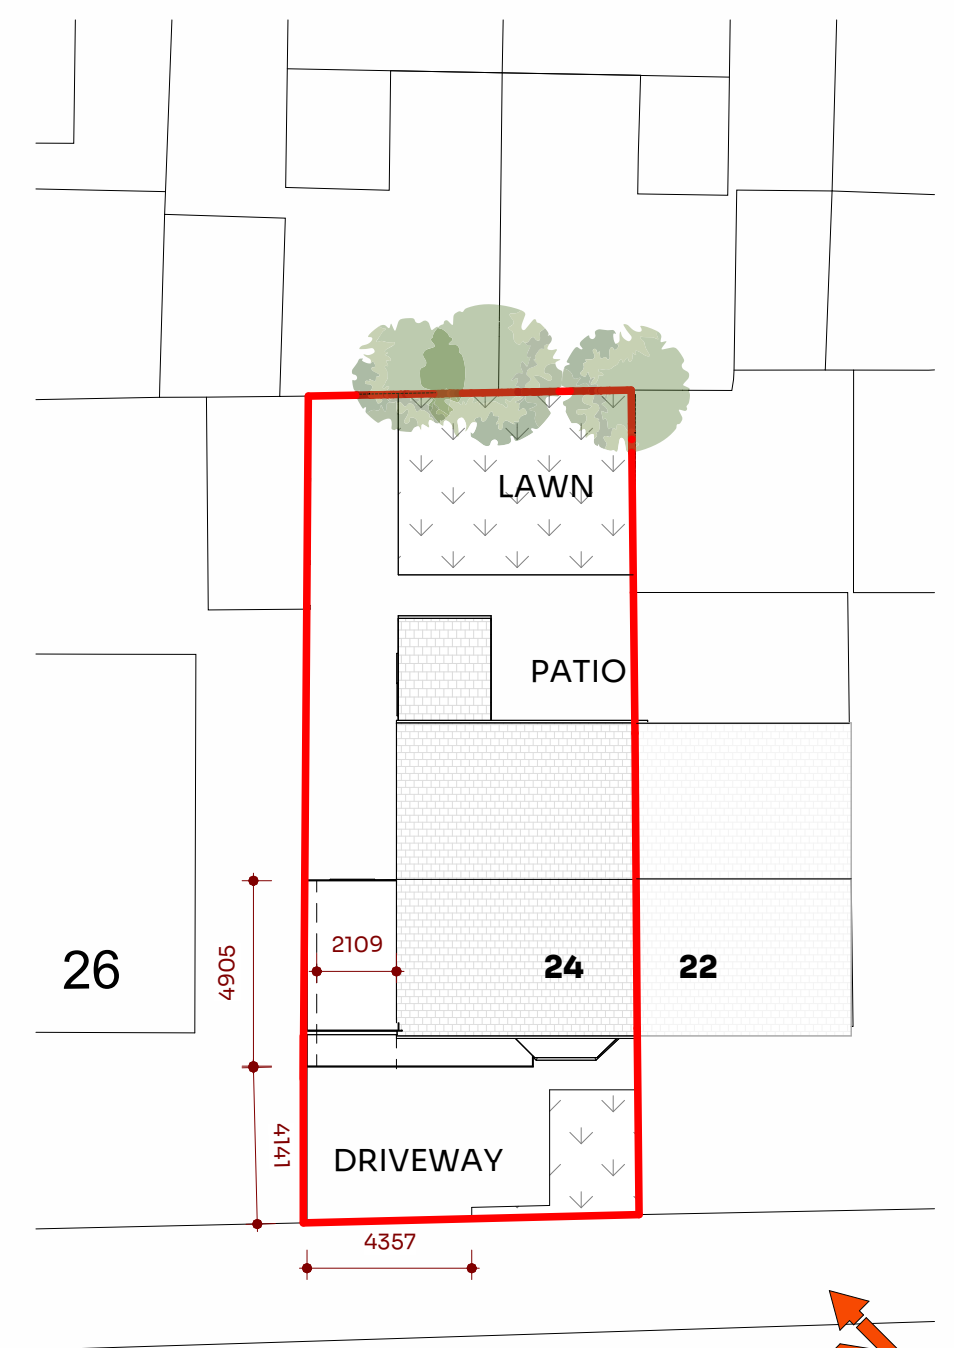


2 Existing Site Plan

1: 200

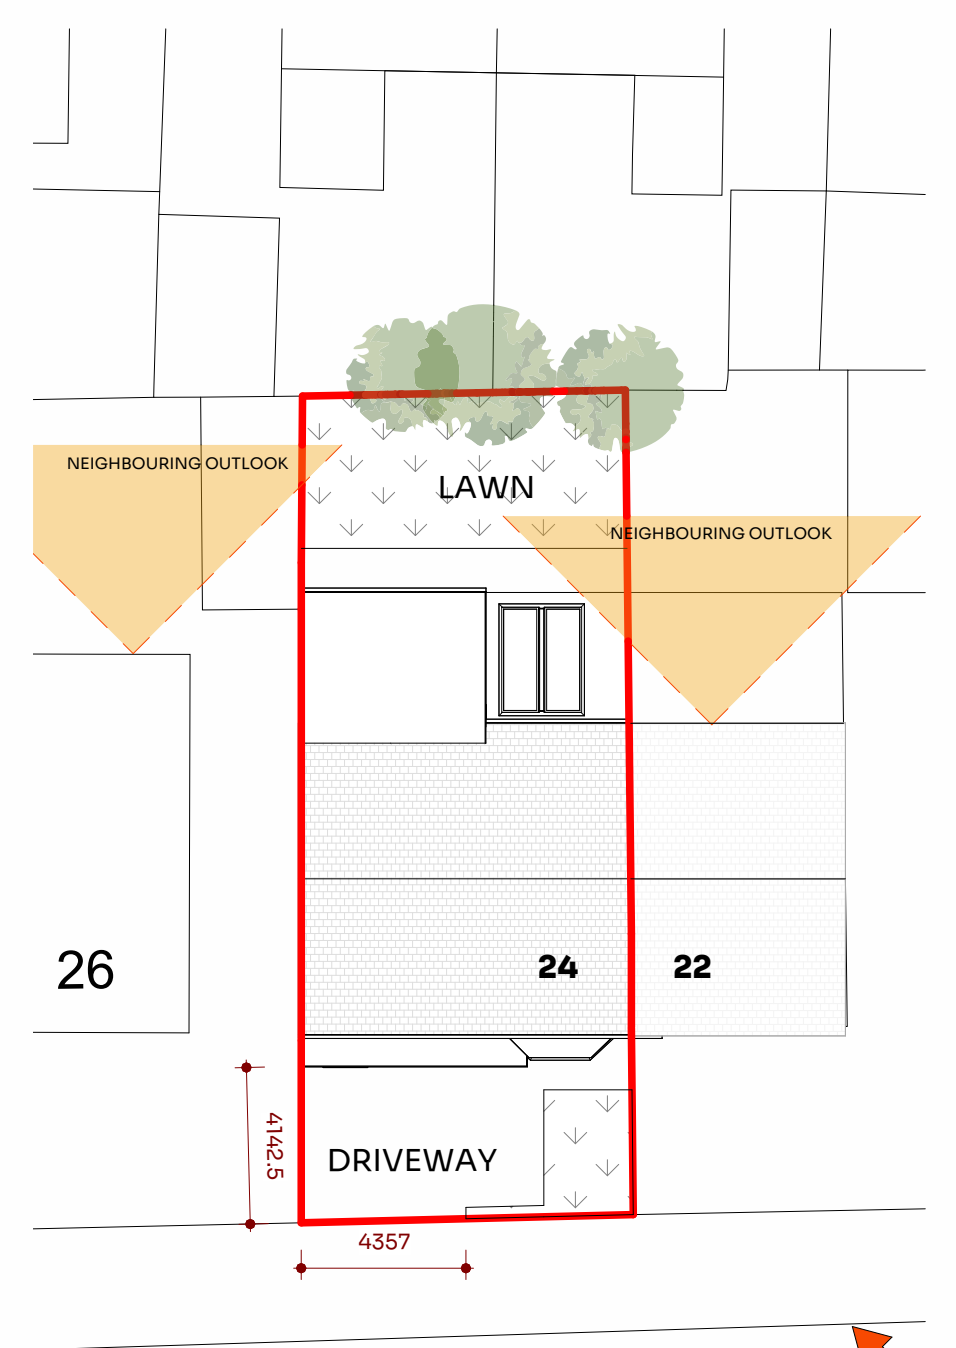


3 Proposed Site Plan

1: 200

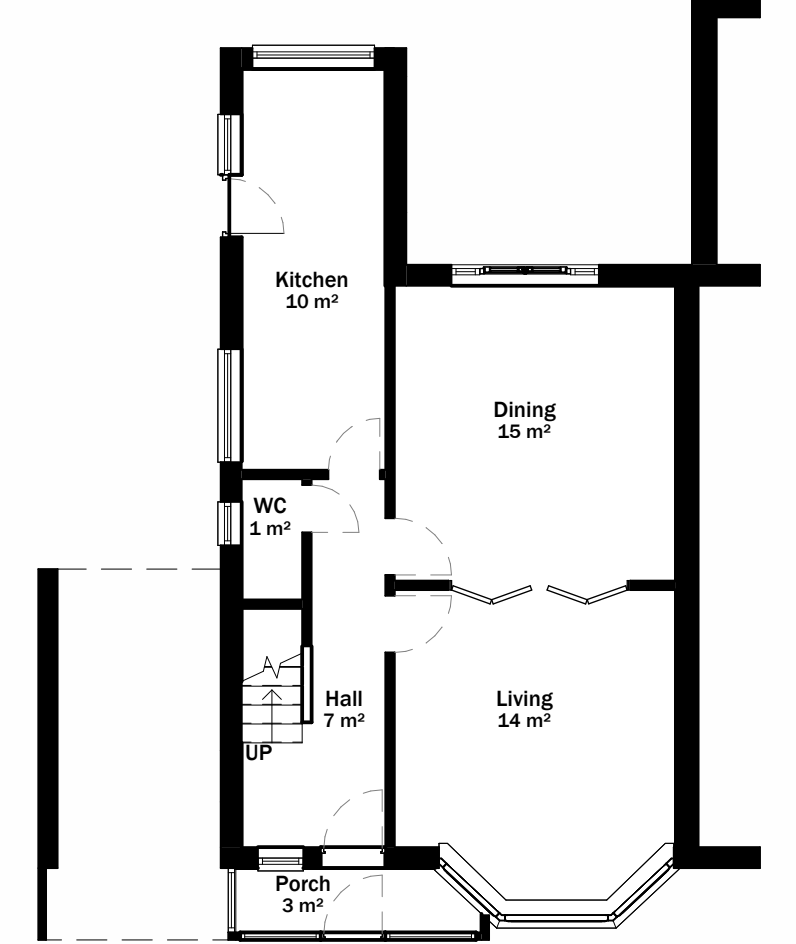


4 Existing Ground Floor

1: 100

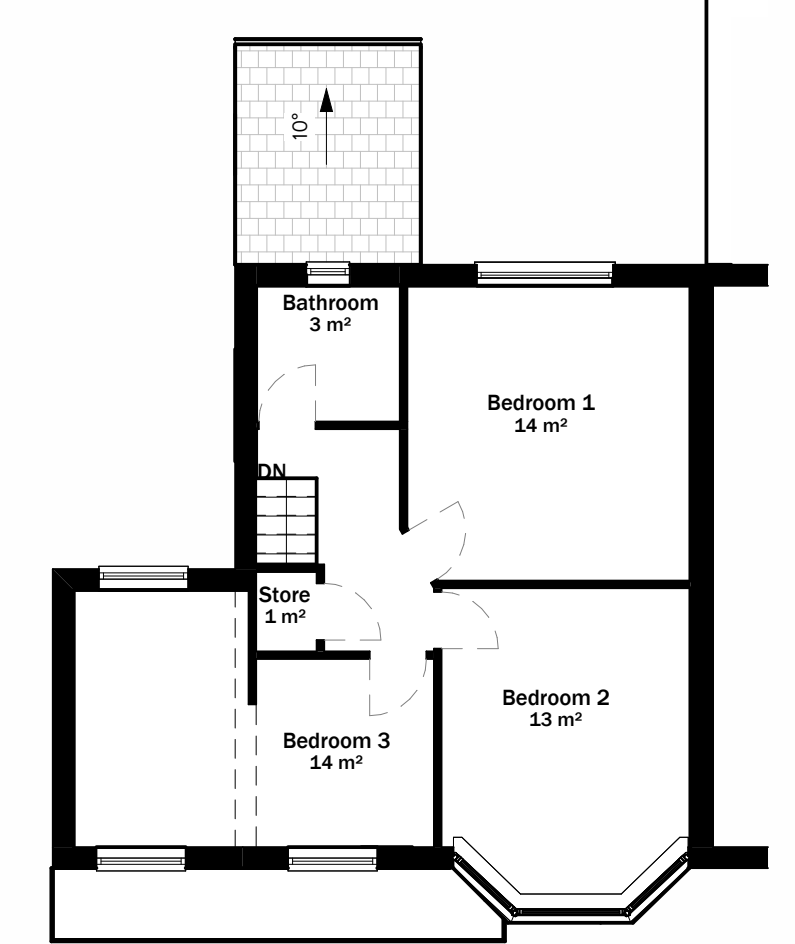


5 Existing First Floor

1: 100

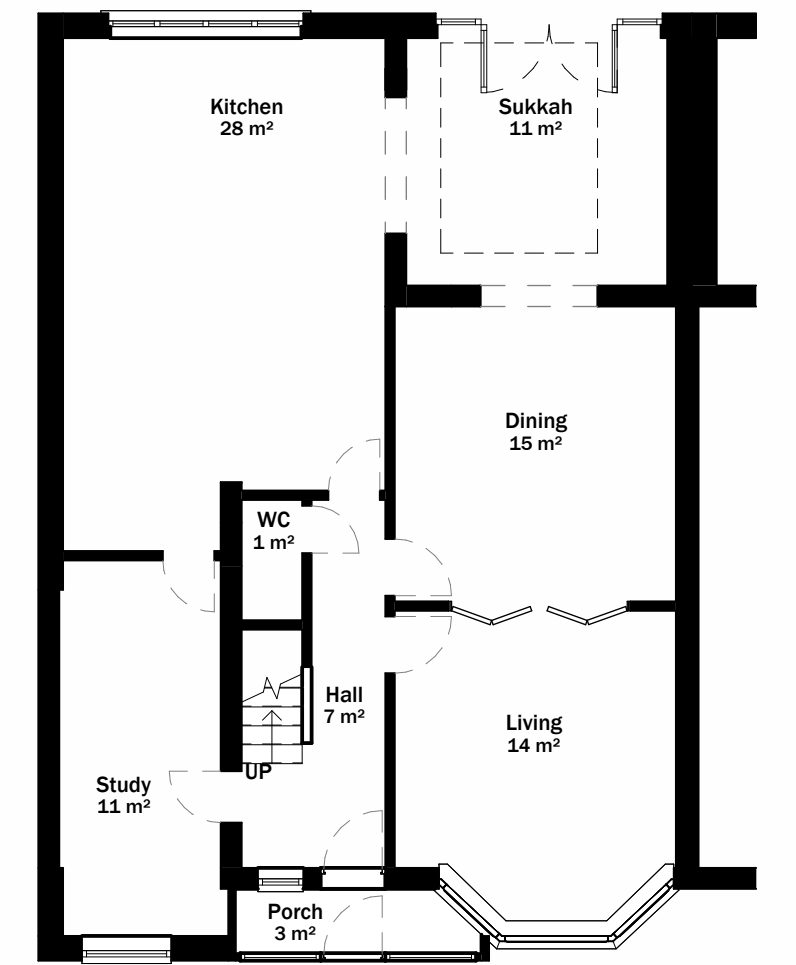

6 Proposed Ground Floor

1: 100

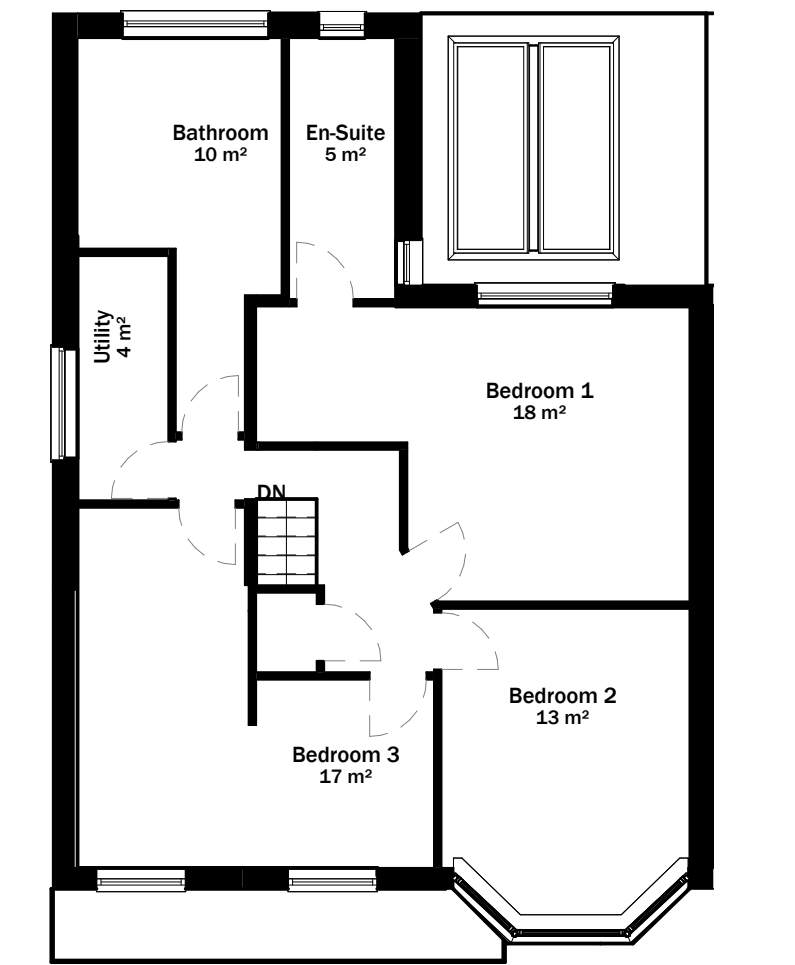

7 Proposed First Floor

1: 100




8 Existing South Elevation (Front)

1: 100




9 Existing West Elevation (Side)

1: 100

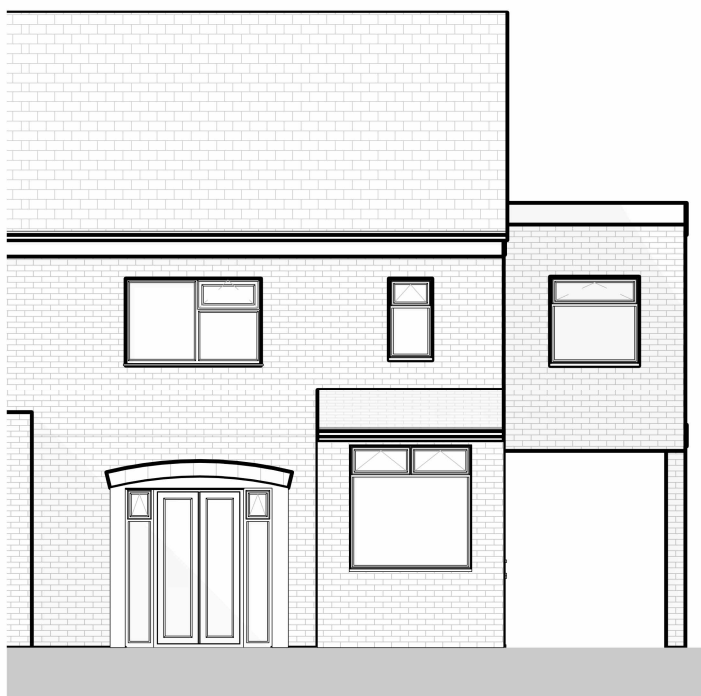


10 Existing North Elevation (Rear)

1: 100

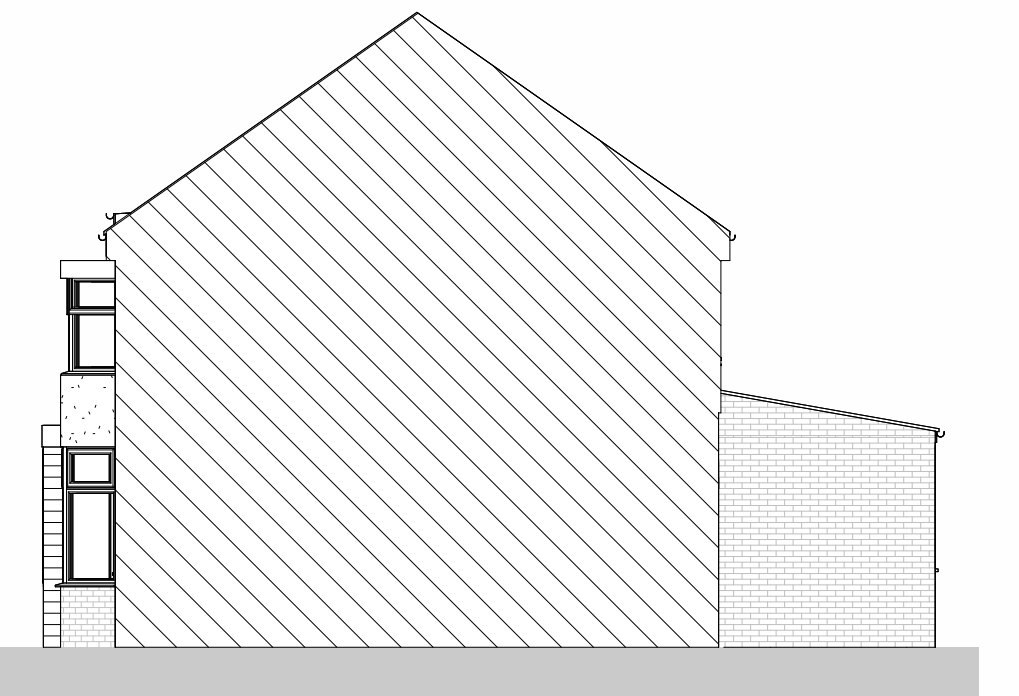


11 Existing East Elevation (Side)

1: 100

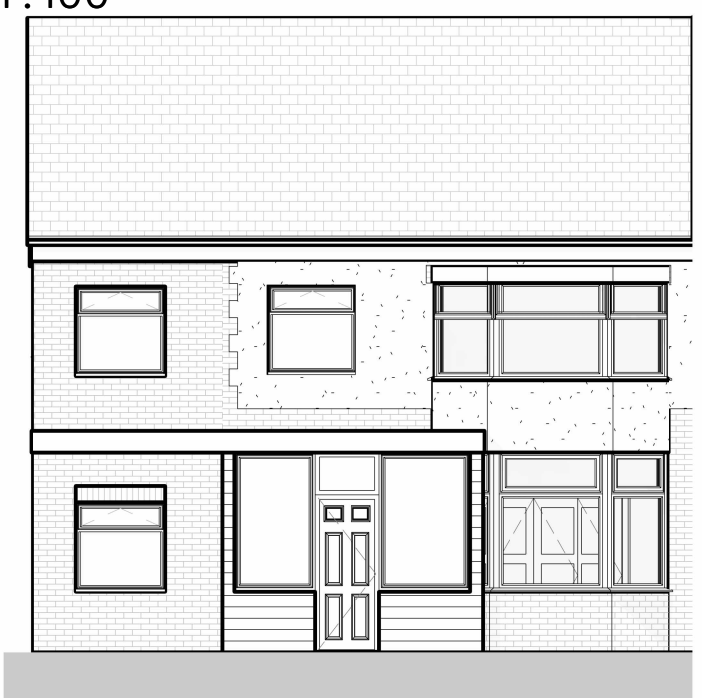

12 Proposed South Elevation (Front)

1: 100

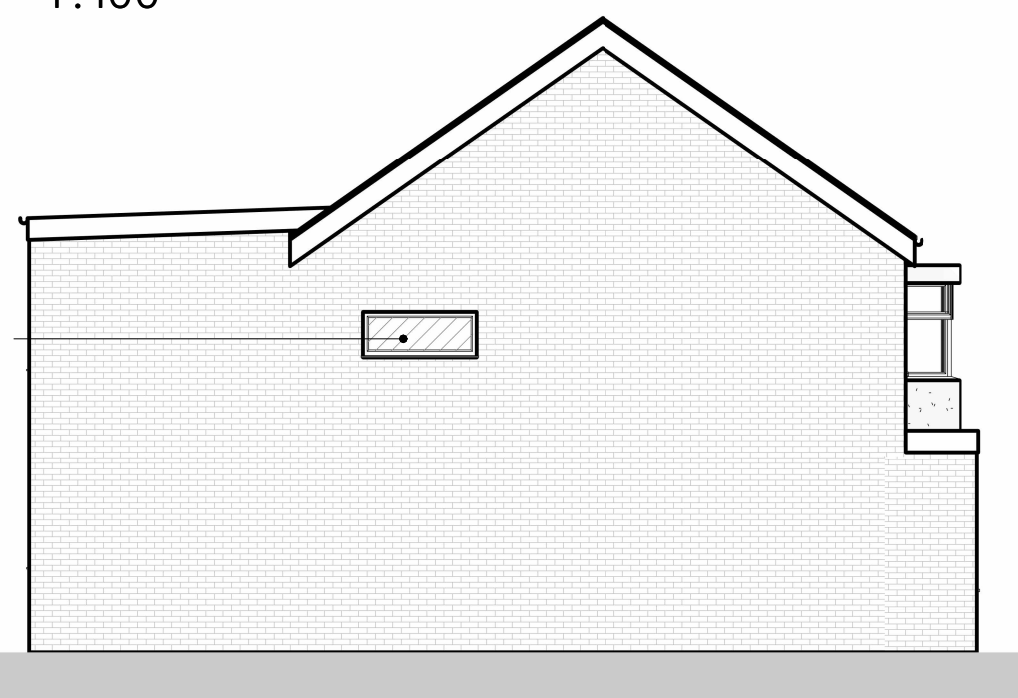


13 Proposed West Elevation (Side)

1: 100




14 Proposed North Elevation (Rear)

1: 100

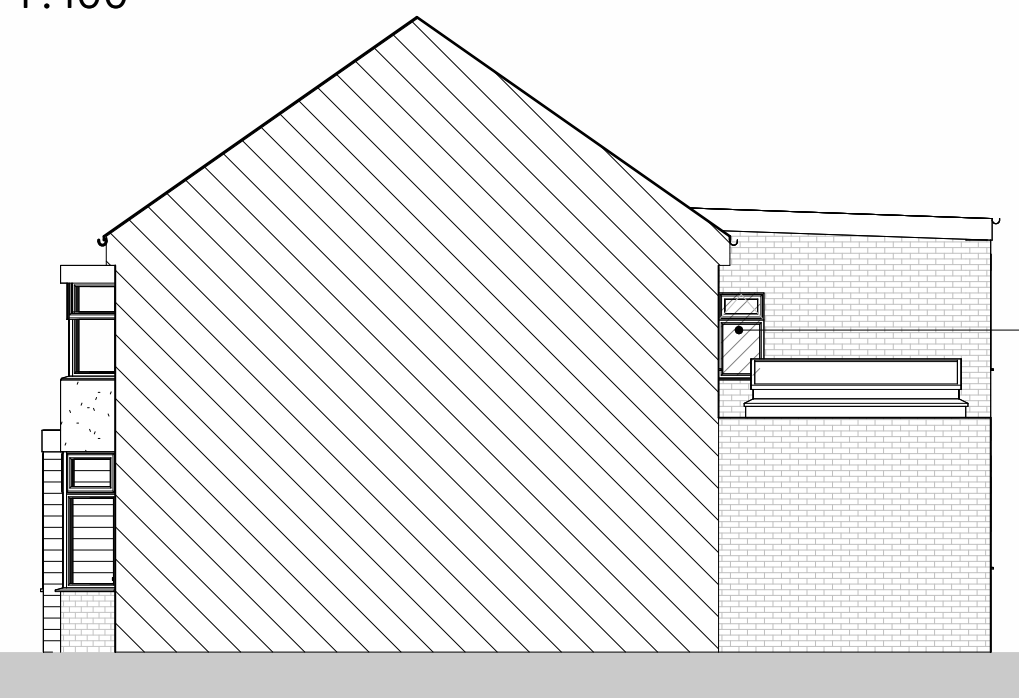

15 Proposed East Elevation (Side)

1: 100

 

PL1 Issued For Planning
PL2 Issued For Planning
JC 20 01 25
JC 02 02 25

REV	Details	By	Date
1	ISSUED FOR PLANNING		

Stamp:
ISSUED FOR PLANNING

JCD ARCHITECTURE + PLANNING
studio@jcdesigngroup.co.uk
0161 698 2954

Project No:
JC 210

Project:
24 East Meade

Drawing No:	Revision:
A1.1	PL2

Title:
PLANNING DRAWINGS

Project Address:
Prestwich, Manchester M25 0JJ

Scale on A1:	Drawn by:	Checked by:
As indicated	DR	JC

General Notes
This drawing must be read in conjunction with JCD's specification and all other relevant documentation and drawings.

All dimensions are to be checked on site with any discrepancies reported to the designer prior to the works being carried out.
JCD accept no liability for any expense, loss or damage of whatsoever nature and however arising from any variation made to this drawing or in the execution of the work in which it relates which has not been referred to them and their approval obtained.

This drawing is copyright and is sent to you in confidence. It must not be copied, used or disclosed in whole or in part to third parties without our written permission. It remains the property of JCD and must be returned on request.

© JCD Design Group Ltd