



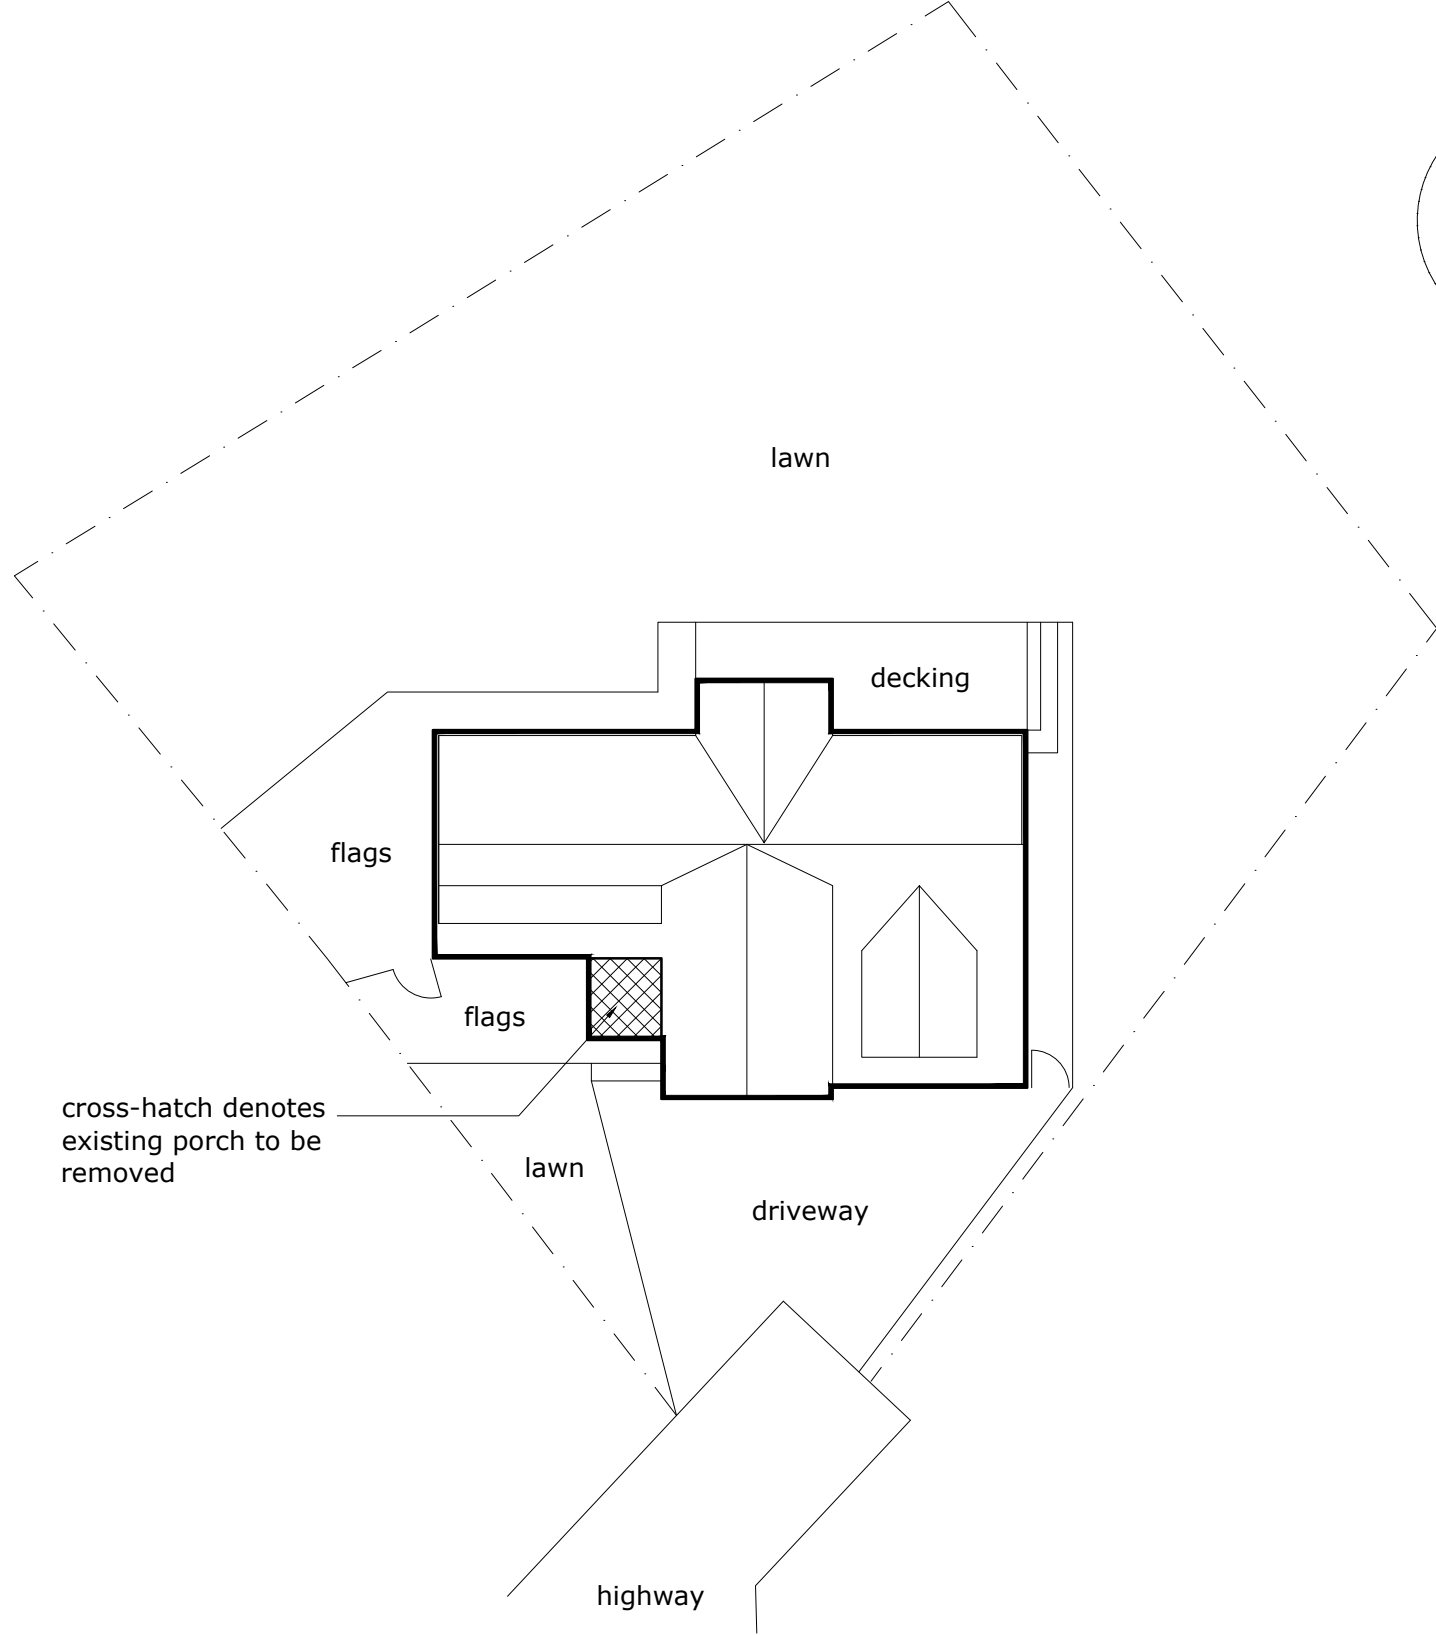

SITE PLAN (EXISTING) 1:200

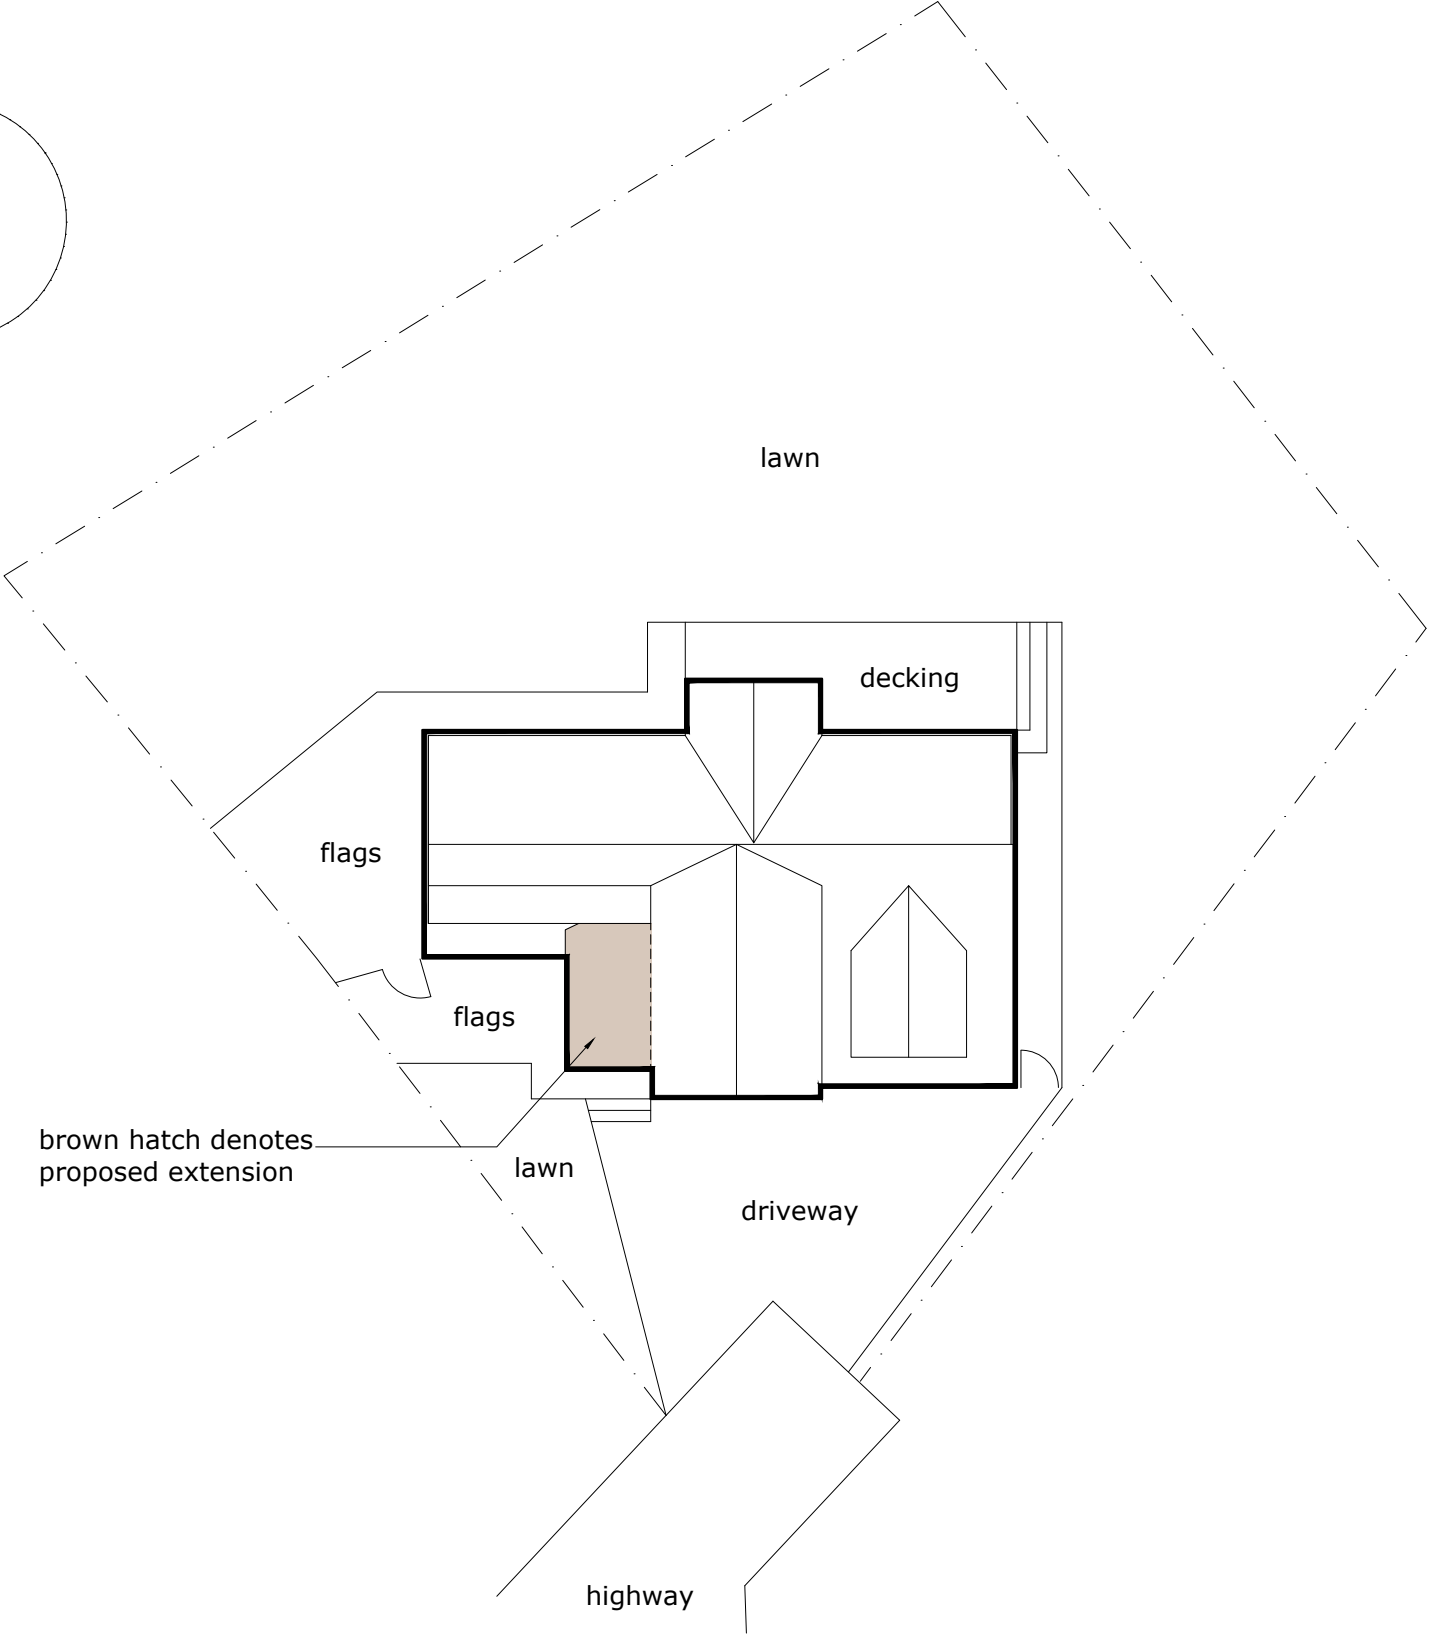


SITE PLAN (PROPOSED) 1:200

0m 5m 10m 20m

Scale: 1:200

CLIENT Mr. & Mrs. Horan.			
DEVELOPMENT Proposed Front Extension at 20 Hillstone, Close, Greenmount, Bury, BL8 4EZ.			
DRAWING TITLE Existing & Proposed Site Plans.			
DATE Jan 2025	SCALE 1:200 @ A3	DRWG No. PL-02	REV

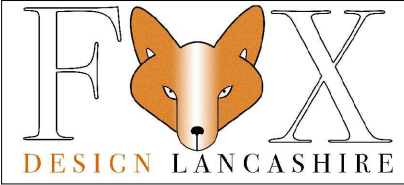

Domestic Property Design Consultant With Over 30 years Experience

17 Walleys Road, Chorley, Lancashire, PR7 2HU
07874 058153
foxdesignlancs@gmail.com