



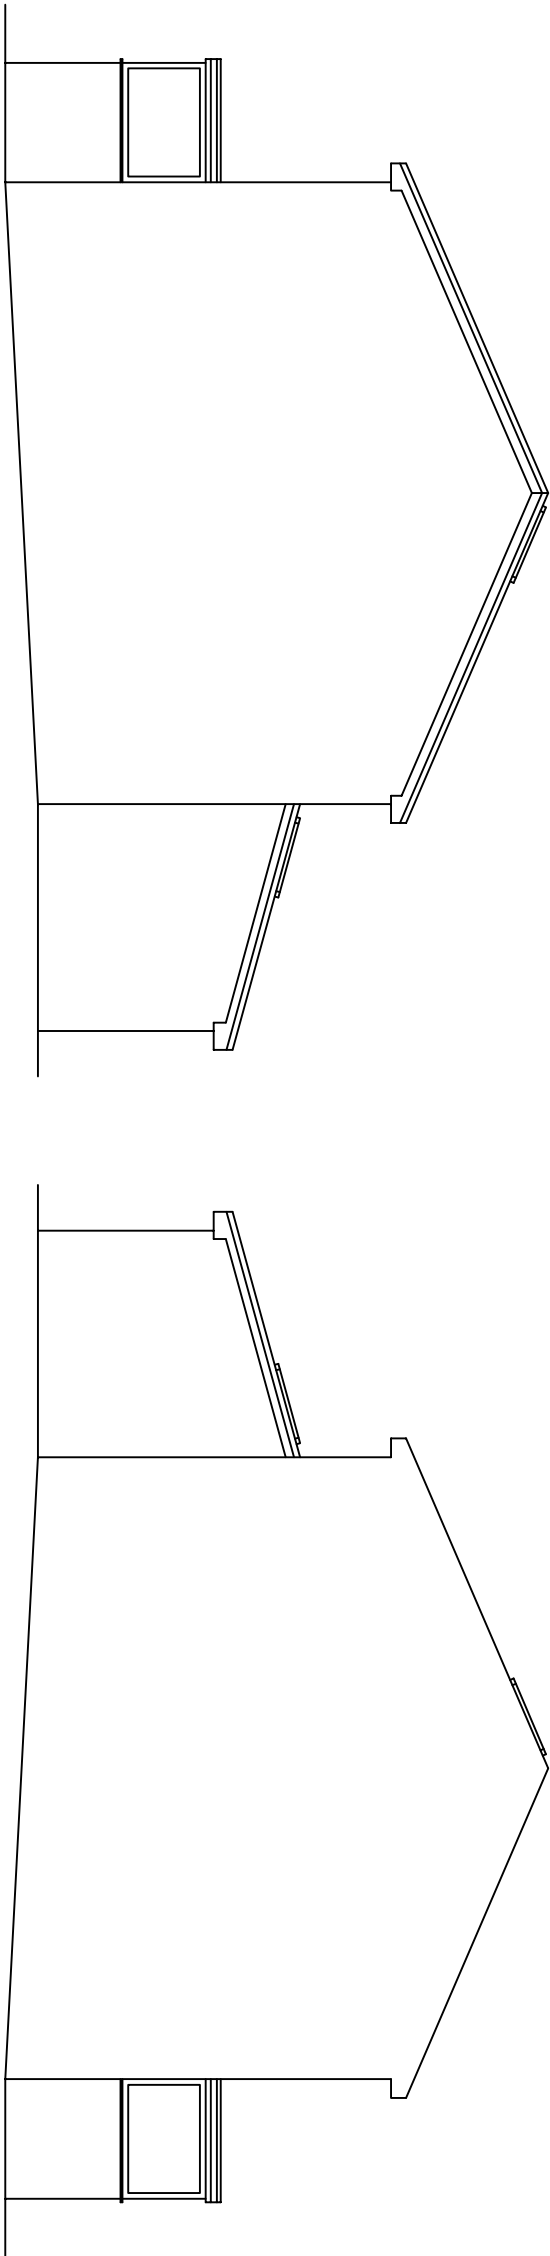


EXISTING RH SIDE ELEVATION


EXISTING LH SIDE ELEVATION

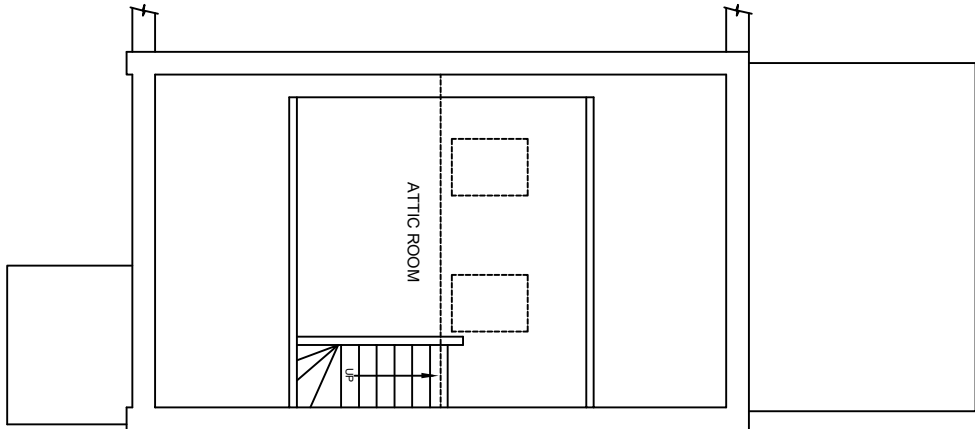


EXISTING SECOND FLOOR PLAN

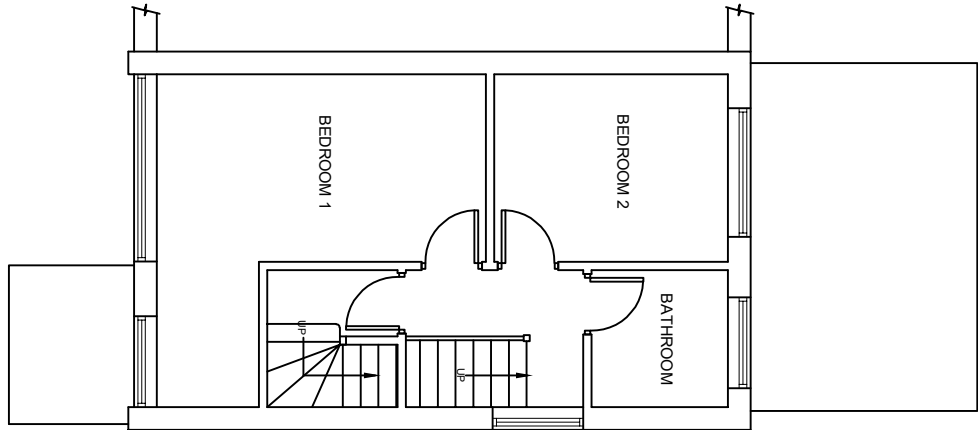


EXISTING FIRST FLOOR PLAN

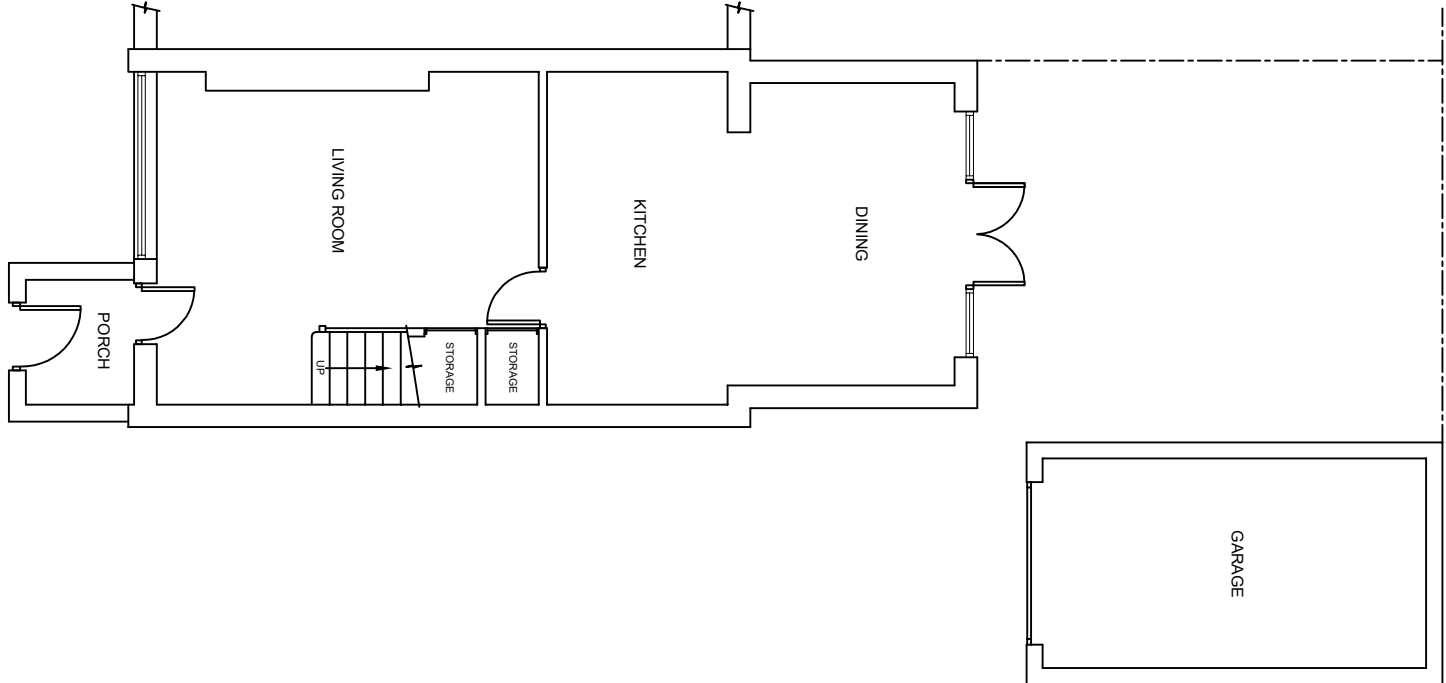

EXISTING GROUND FLOOR PLAN

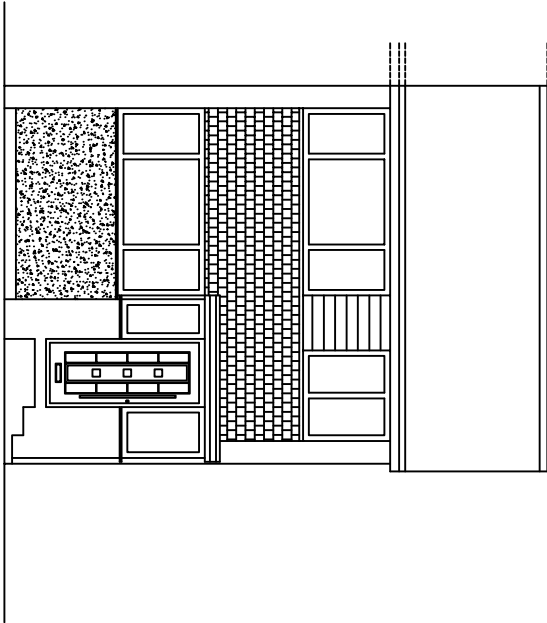

EXISTING FRONT ELEVATION

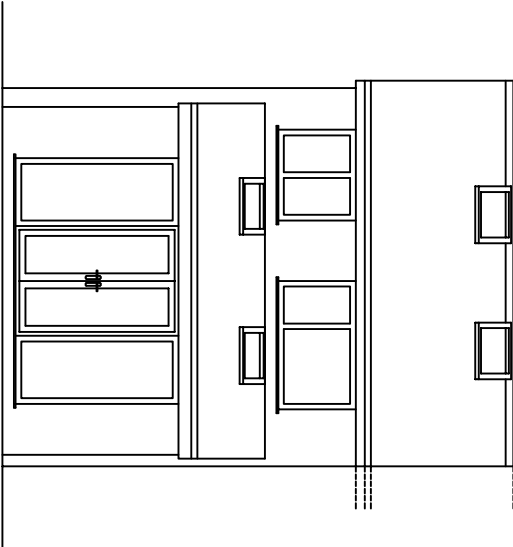

EXISTING REAR ELEVATION



SITE LOCATION PLAN

0 10 20
metres



© Crown copyright 2020 Ordnance Survey 100053143

This drawing is subject to copyright and is not to be reproduced in part or whole without approval.

Figured dimensions must be taken, do not take scaled measurements from the drawing. Any discrepancies must be reported immediately to the Contract Administrator. Contractors are deemed to have visited the site during the tender preparation period. Contractors must check all dimensions on site.

MM Design Tech Ltd

PROPERTY

38 HOLCOMBE LEE,
RAMSBOTTOM

CLIENT

KT

TITLE

EXISTING FLOORPLANS,
ELEVATIONS
& LOCATION PLAN

SCALE 1:100

@A3

DRG. No.

DATE 16/08/20

MMD069 01.20.01

Dn MM

REV