

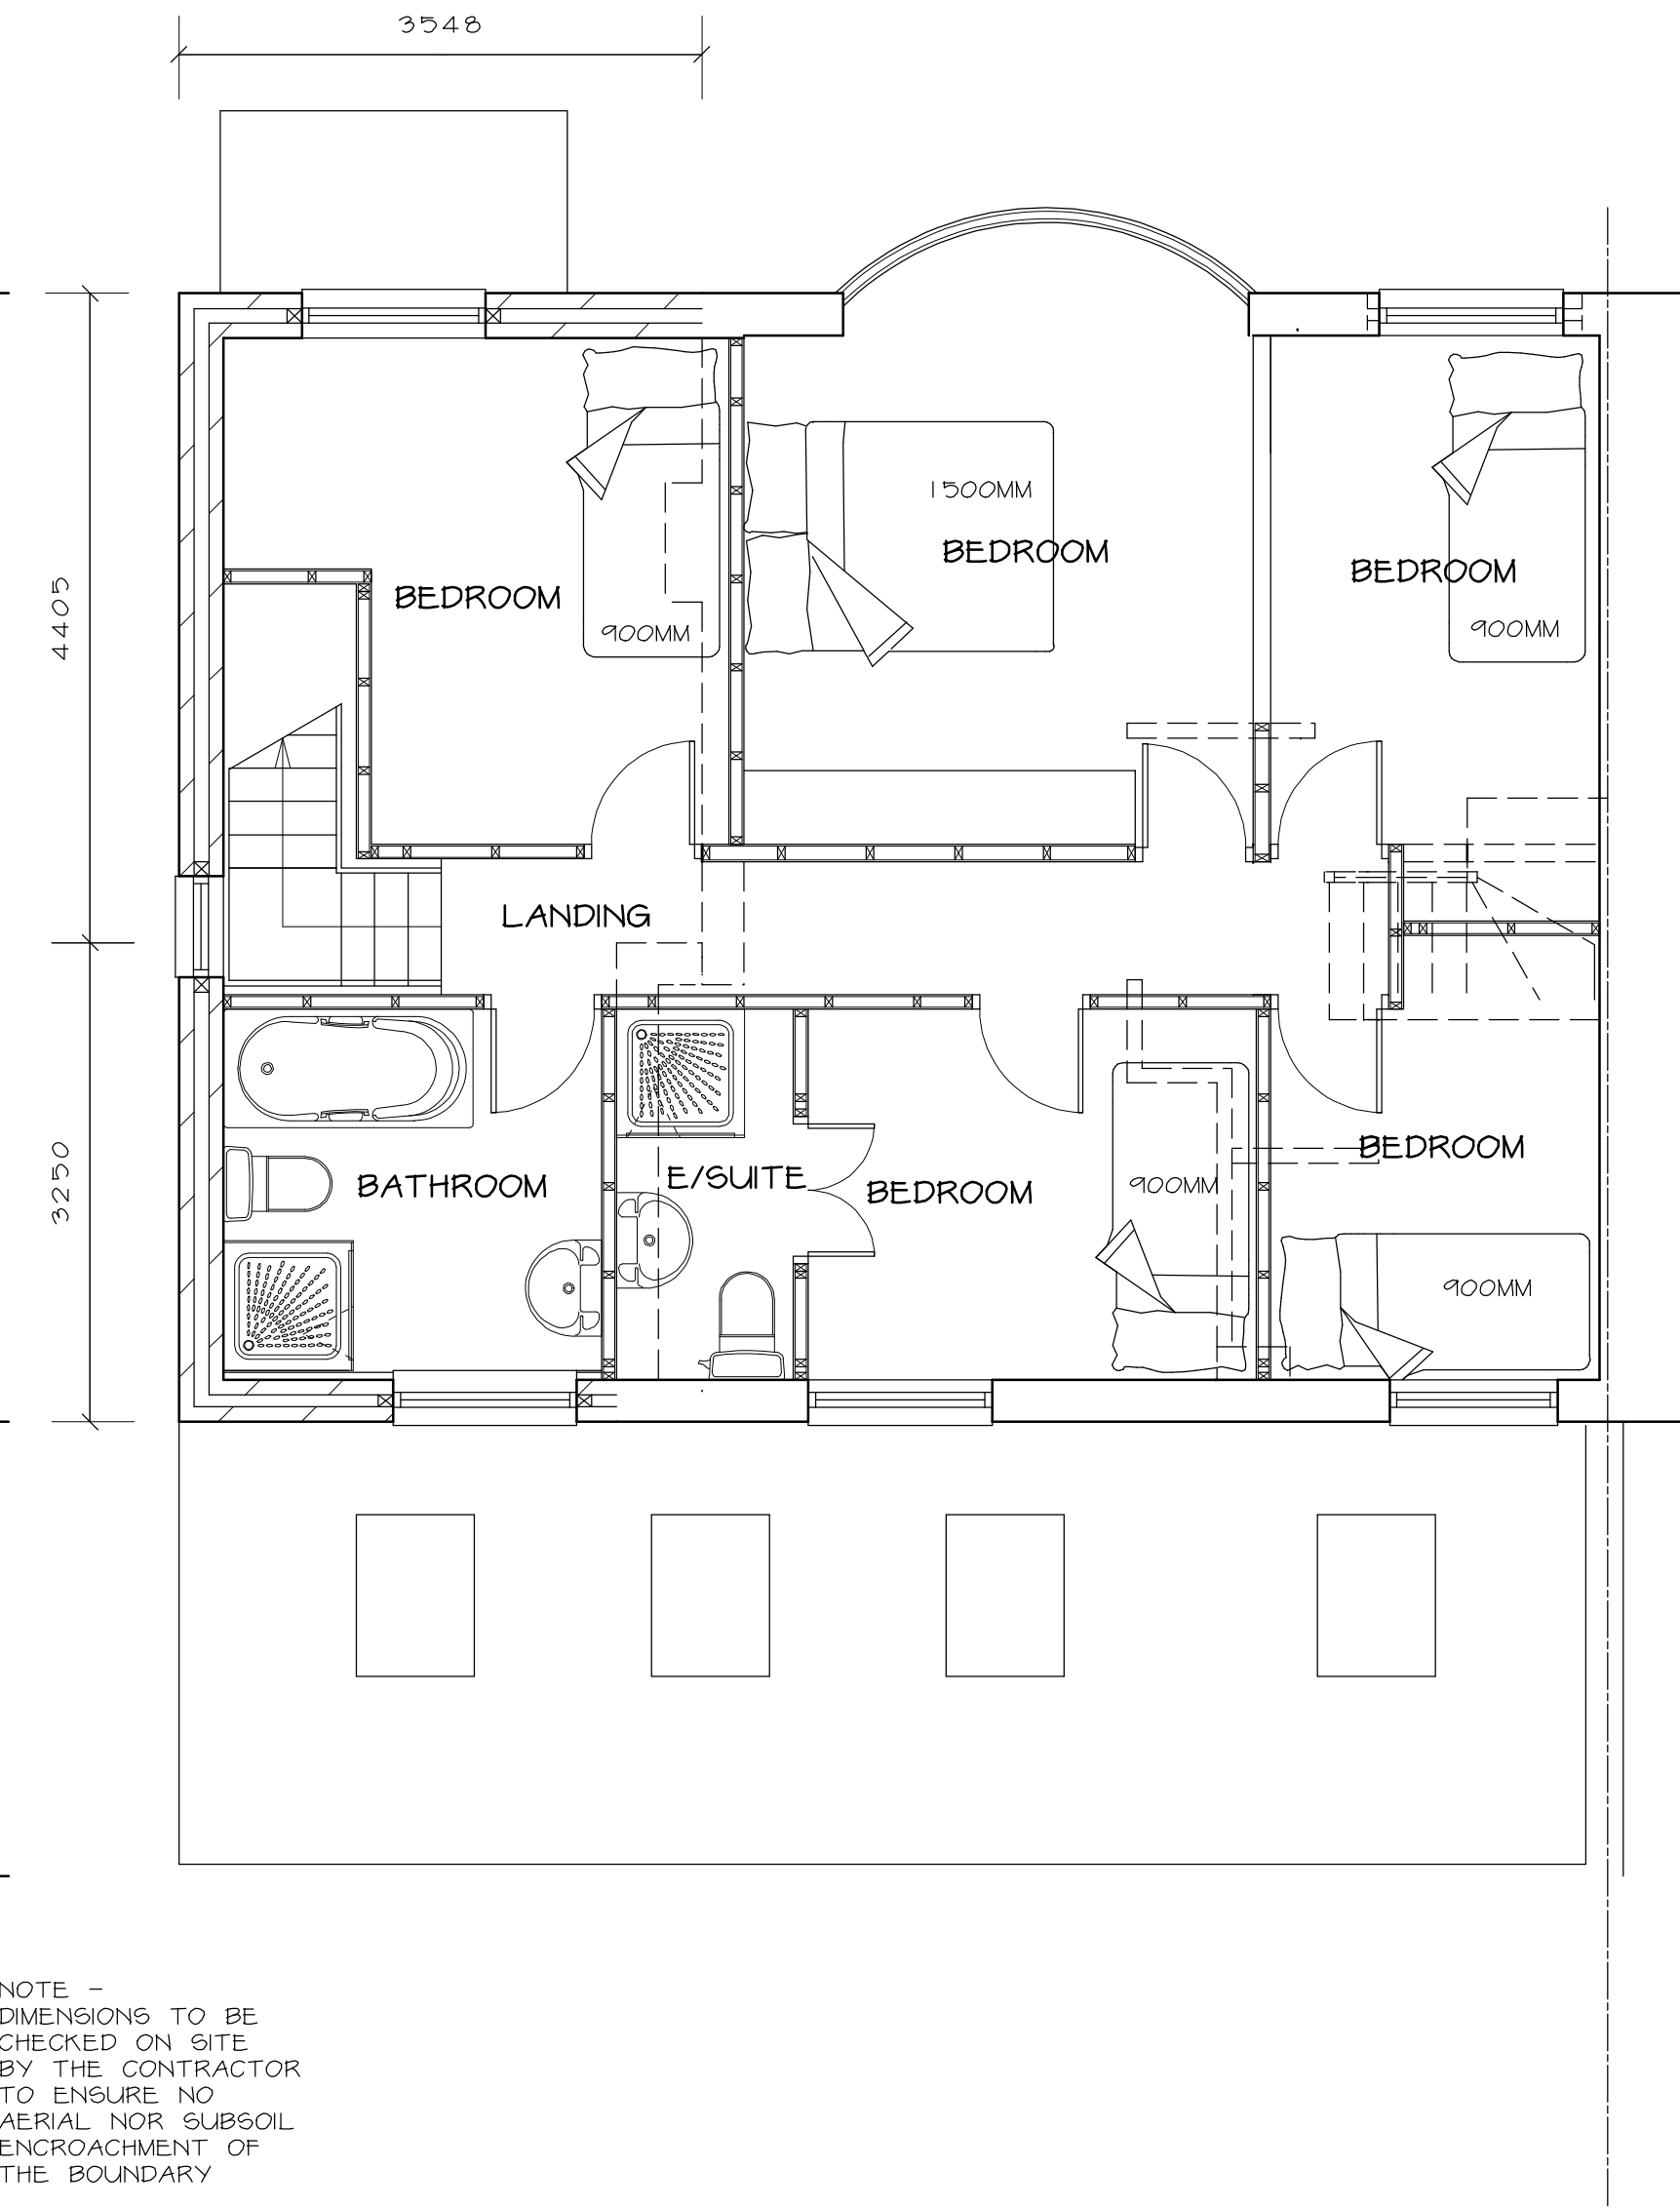
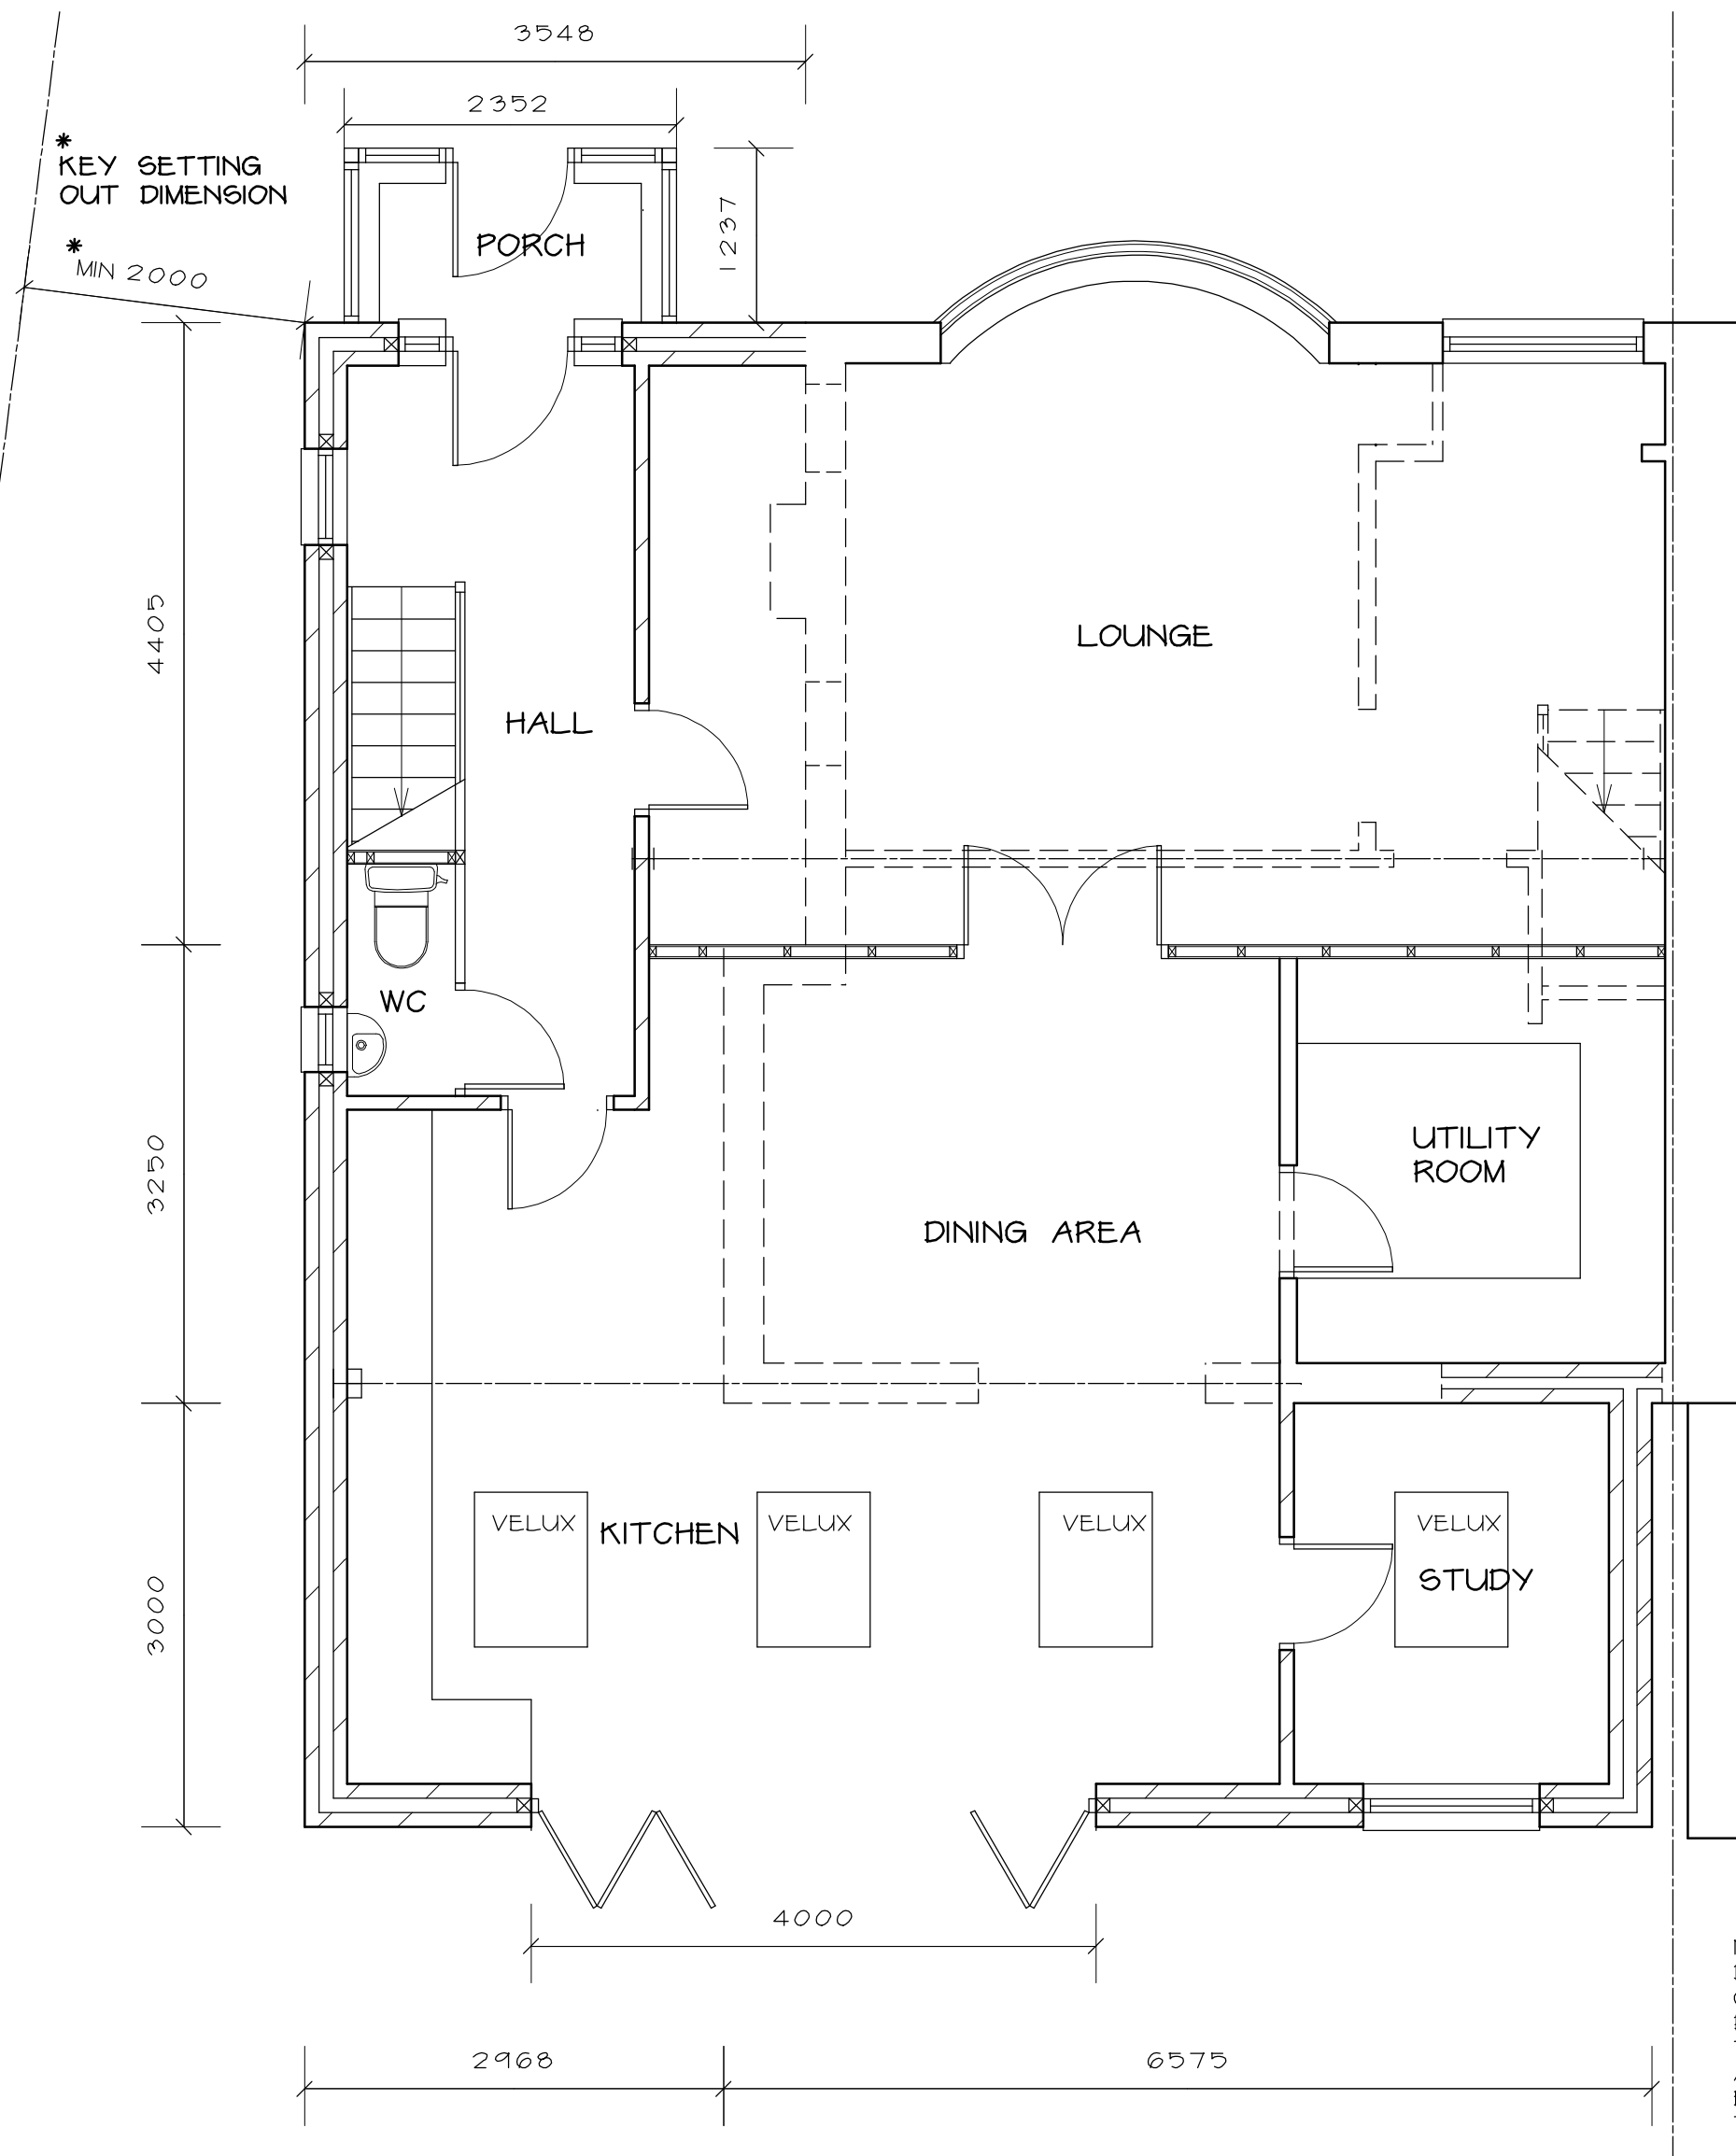


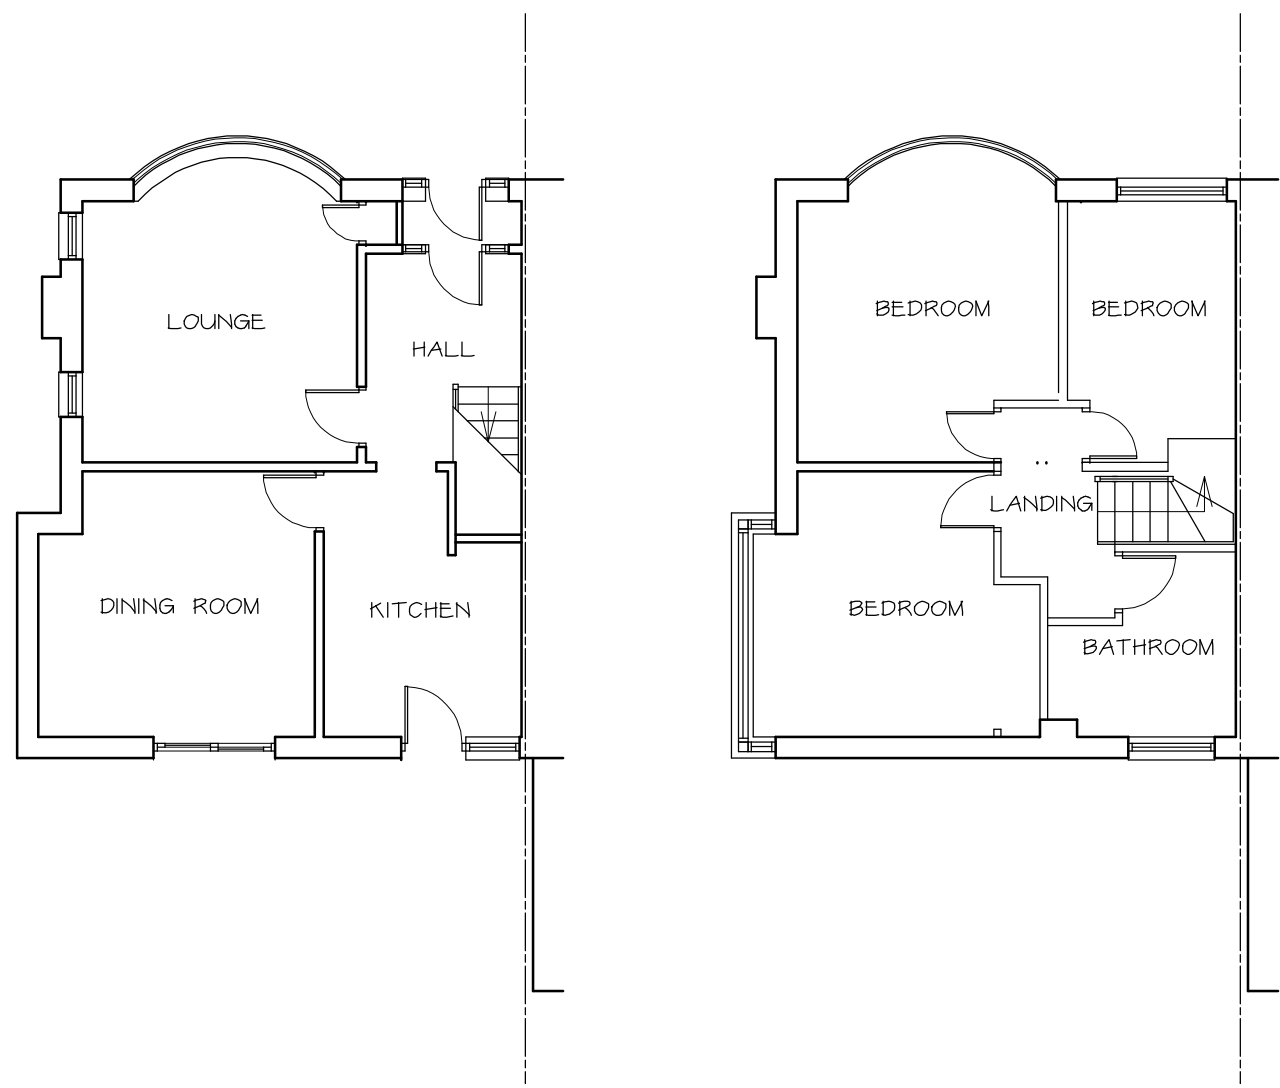

MATERIALS

ROOF TILES - MARLEY MODERN SMOOTH GREY CONCRETE TILES, NOTE - EXISTING ROOF TILES TO BE REPLACED TO MATCH NEW TILES

EXTERNAL WALLS - A) LIGHT GREY RENDER, NOTE - EXISTING RETAINED EXTERNAL WALLS TO BE RENDERED TO MATCH NEW EXTERNAL WALLS.
- B) SCOTCH COMMON BRICK OR SIMILAR

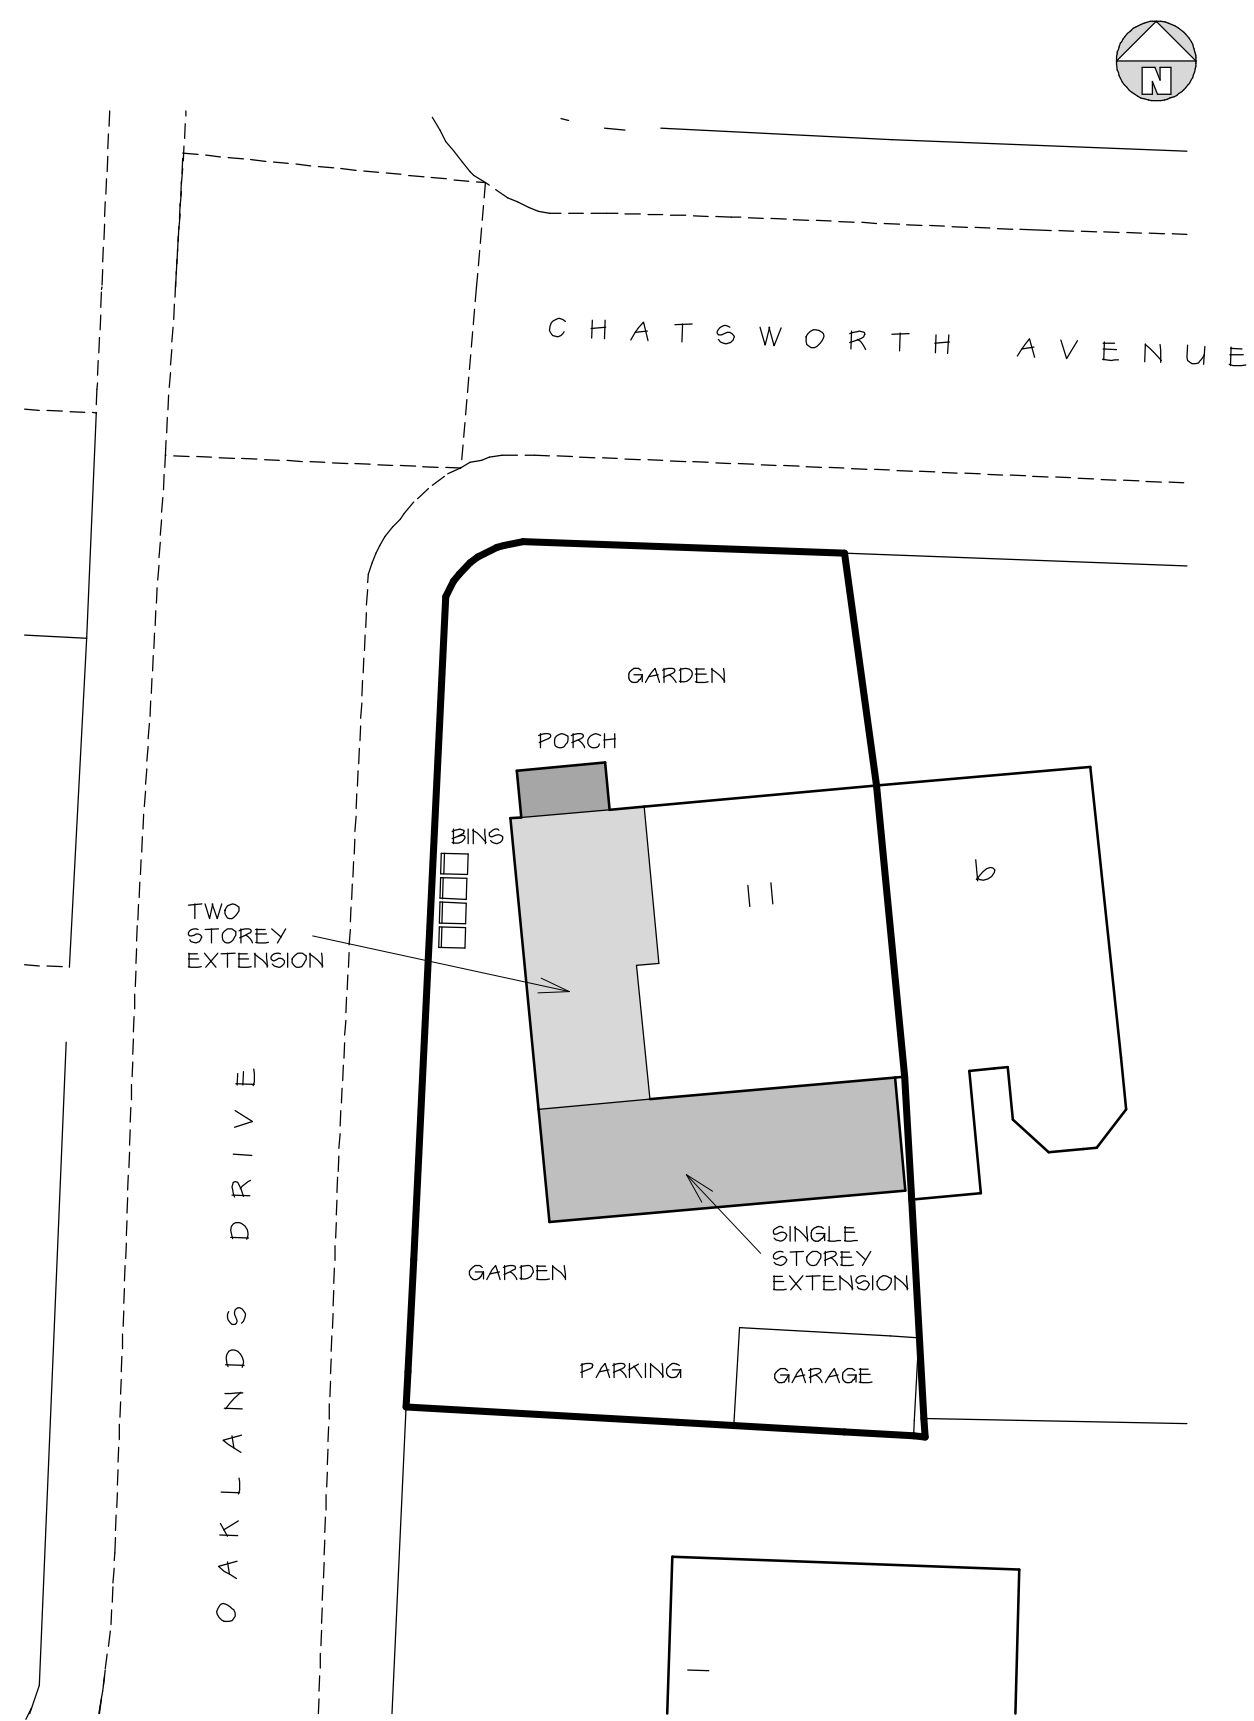

Telephone 0161 643 2422

Northside Plans Ltd

Planning and Building Design

116 Simister Lane Prestwich Manchester M25 2SB

Project

PROPOSED TWO STOREY SIDE EXTENSION, SINGLE STOREY REAR EXTENSION AND NEW FRONT PORCH

11 CHATSWORTH AVENUE PRESTWICH

Title

PLANS, ELEVATIONS AND SITE PLAN

Scale 1:50 1:100 1:200 (A1) Date 06/2022
Drawn by NIGEL TAMS Dwg.no. 11CA/1