
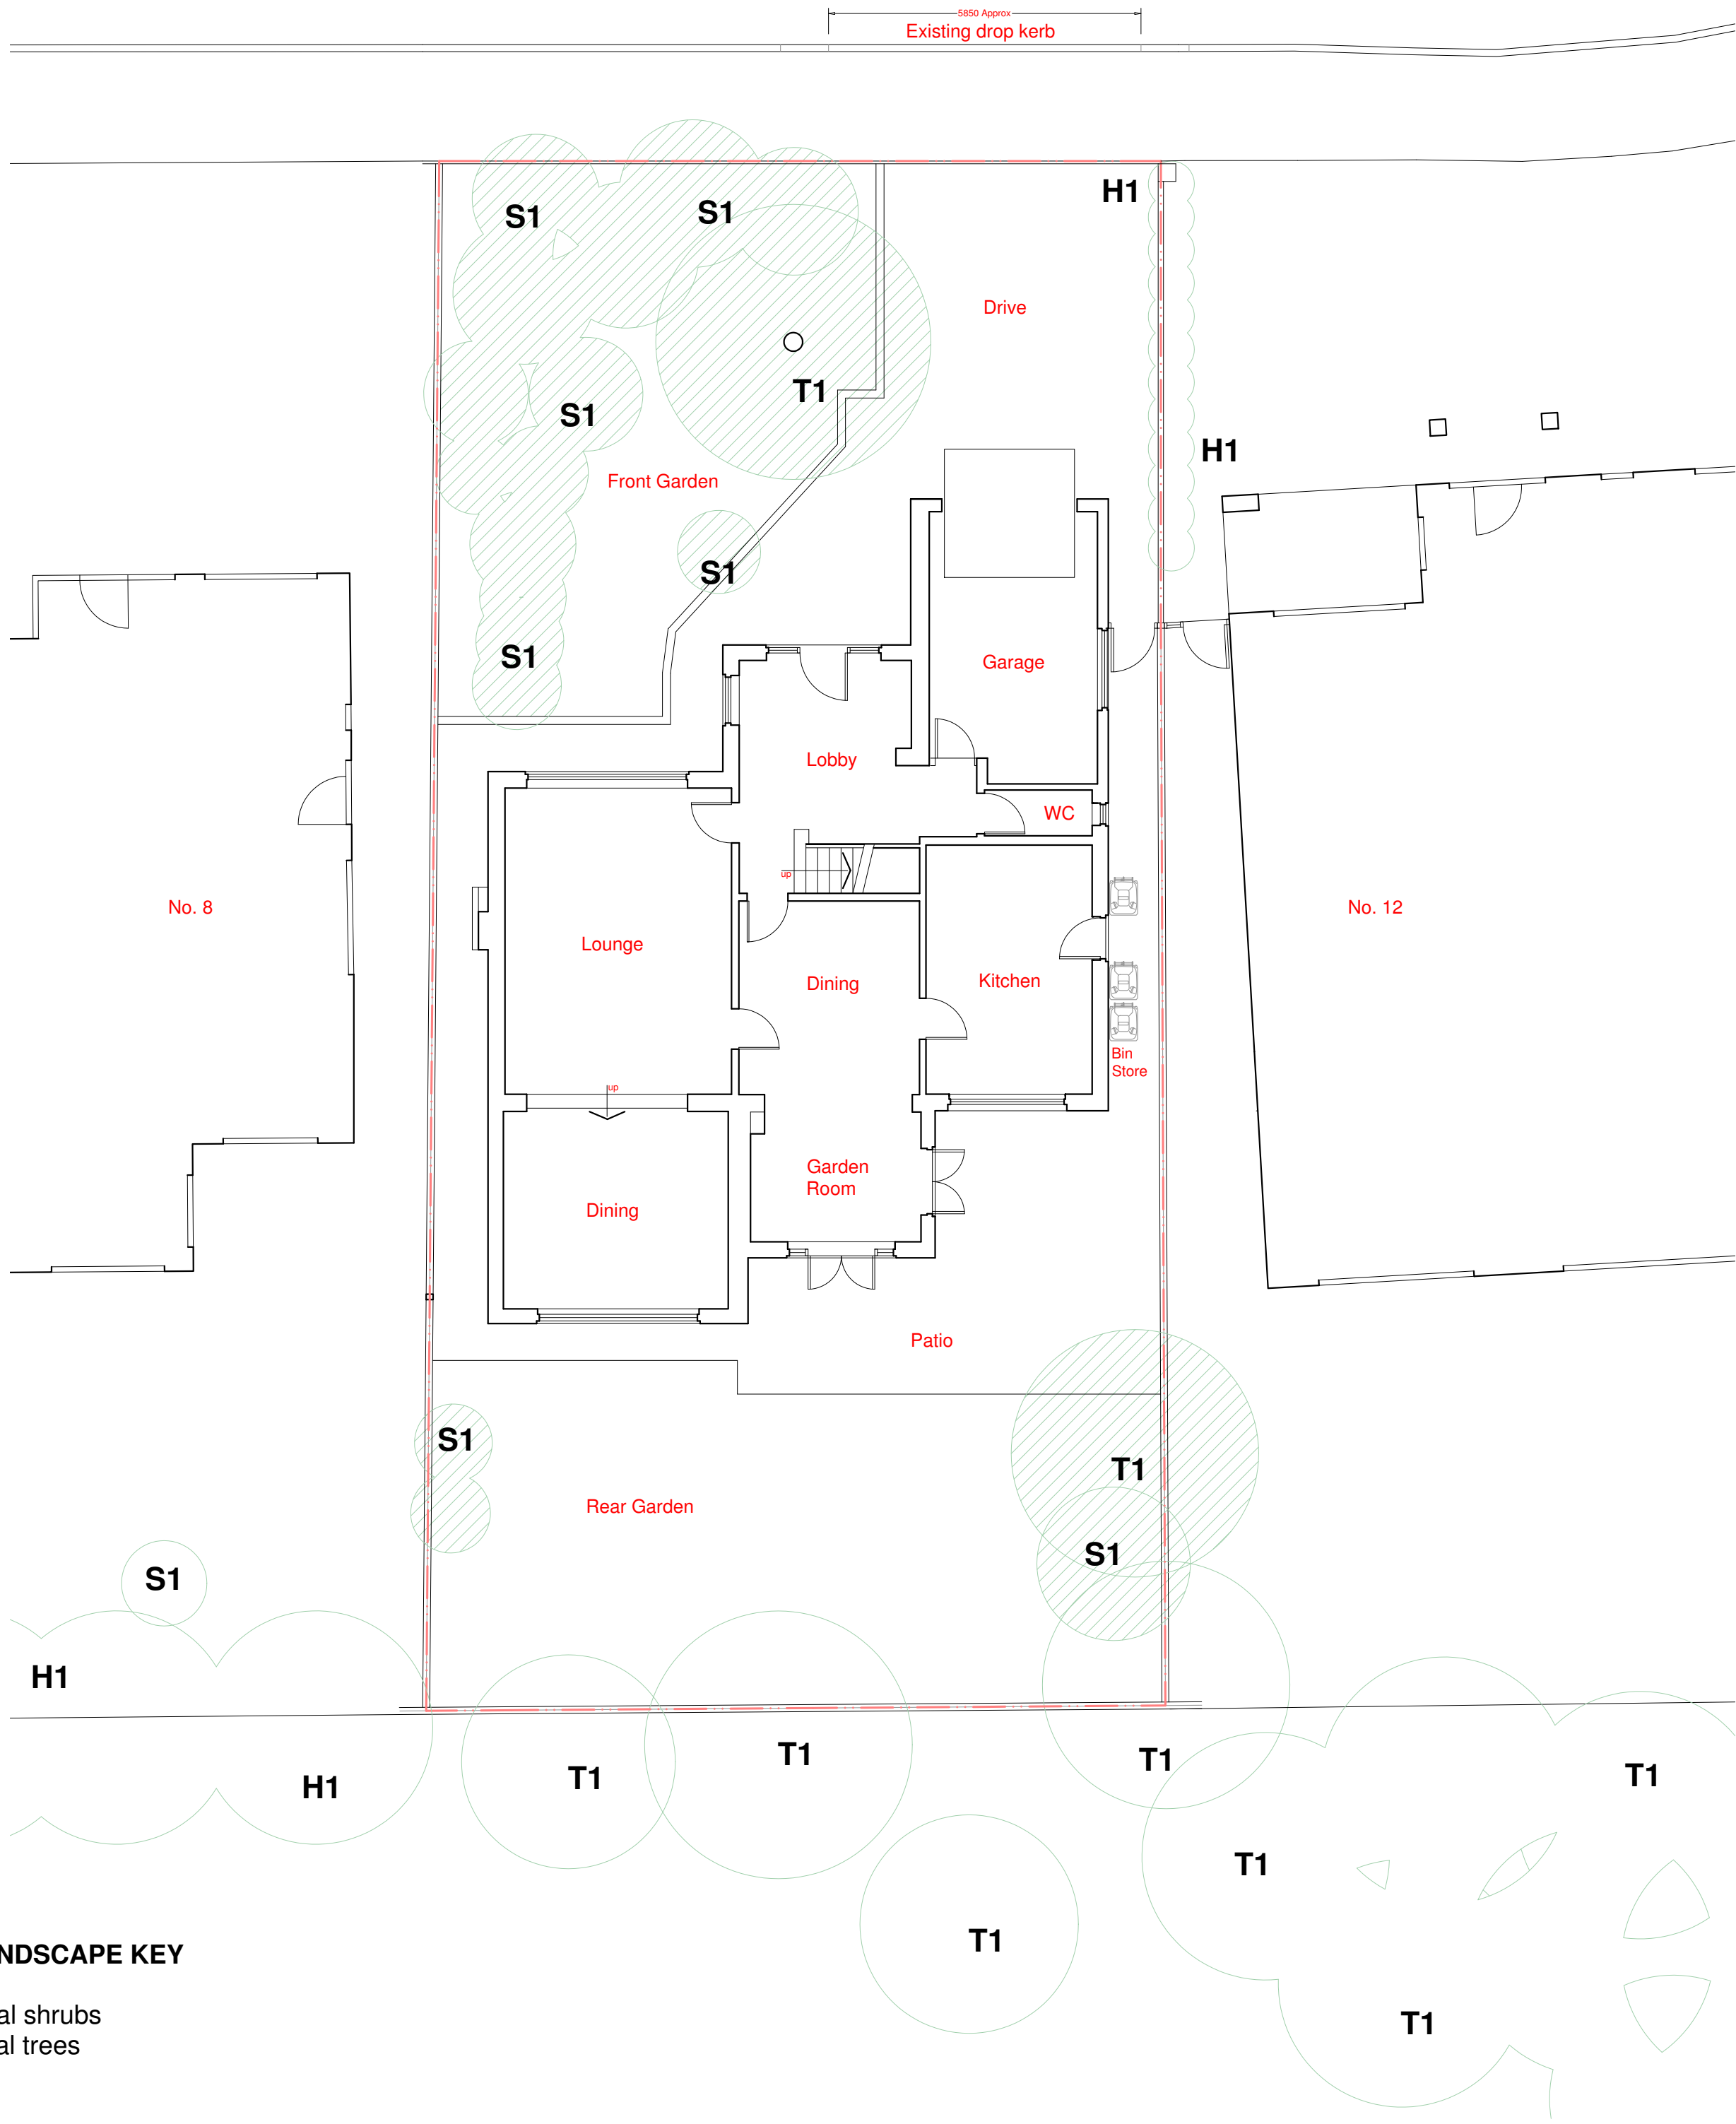


A2 Size

Scale 1:100

FOR PLANNING PURPOSED ONLY. USE FIGURED DIMENSIONS ONLY. SUBJECT TO SITE SURVEY AND ALL NECESSARY CONSENTS. ALL DIMENSIONS TO BE CHECKED BY USER AND ANY DISCREPANCIES, ERRORS OR OMISSIONS TO BE REPORTED TO THE ARCHITECT BEFORE THE WORK COMMENCES. THIS DRAWING IS TO BE READ WITH ALL OTHER RELEVANT MATERIALS

Revision	Notes	Date	Drawn
A	Rooms annotated to the existing floor plans, including existing and proposed site layout plans at 1:200 scale to include all buildings/structures, property boundaries, hard/soft landscaping details, any trees, bin storage and the car parking provision/driveway, together with adjacent houses/buildings including the location of any windows. Measurements shown to altered access	Mar '26	

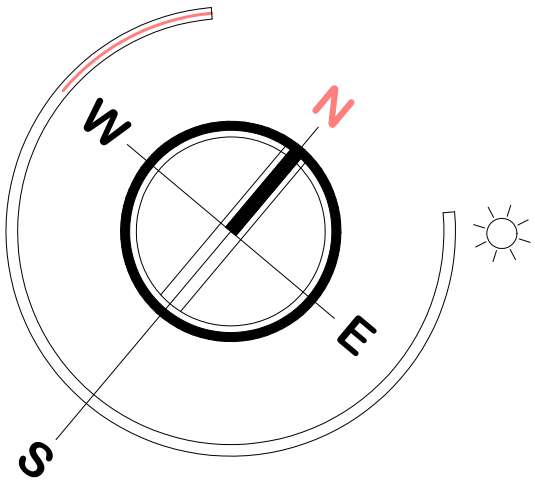


EXISTING LANDSCAPE KEY

S1: Ornamental shrubs
T1: Ornamental trees
H1: Hedging

Proposed landscape strip out

Scale Bar 1:100

 

FuZED ARCHITECTURE

FuZED A+D, Jactin House, 24 Hood Street, Ancoats, Manchester M4 6WX
T: 0161 724 8006 E: fuzedarchitects@gmail.com W: fuzedarchitects@gmail.co.uk

Project:	No. 10 Wentworth Avenue, Whitefield, Manchester M45 7GQ
Client:	Mr and Mrs Bland
Content:	Planning Submission Existing Floor Plans

Contract No.	1343
Dwg No.	1.03
Revision	A
Date	March '26