




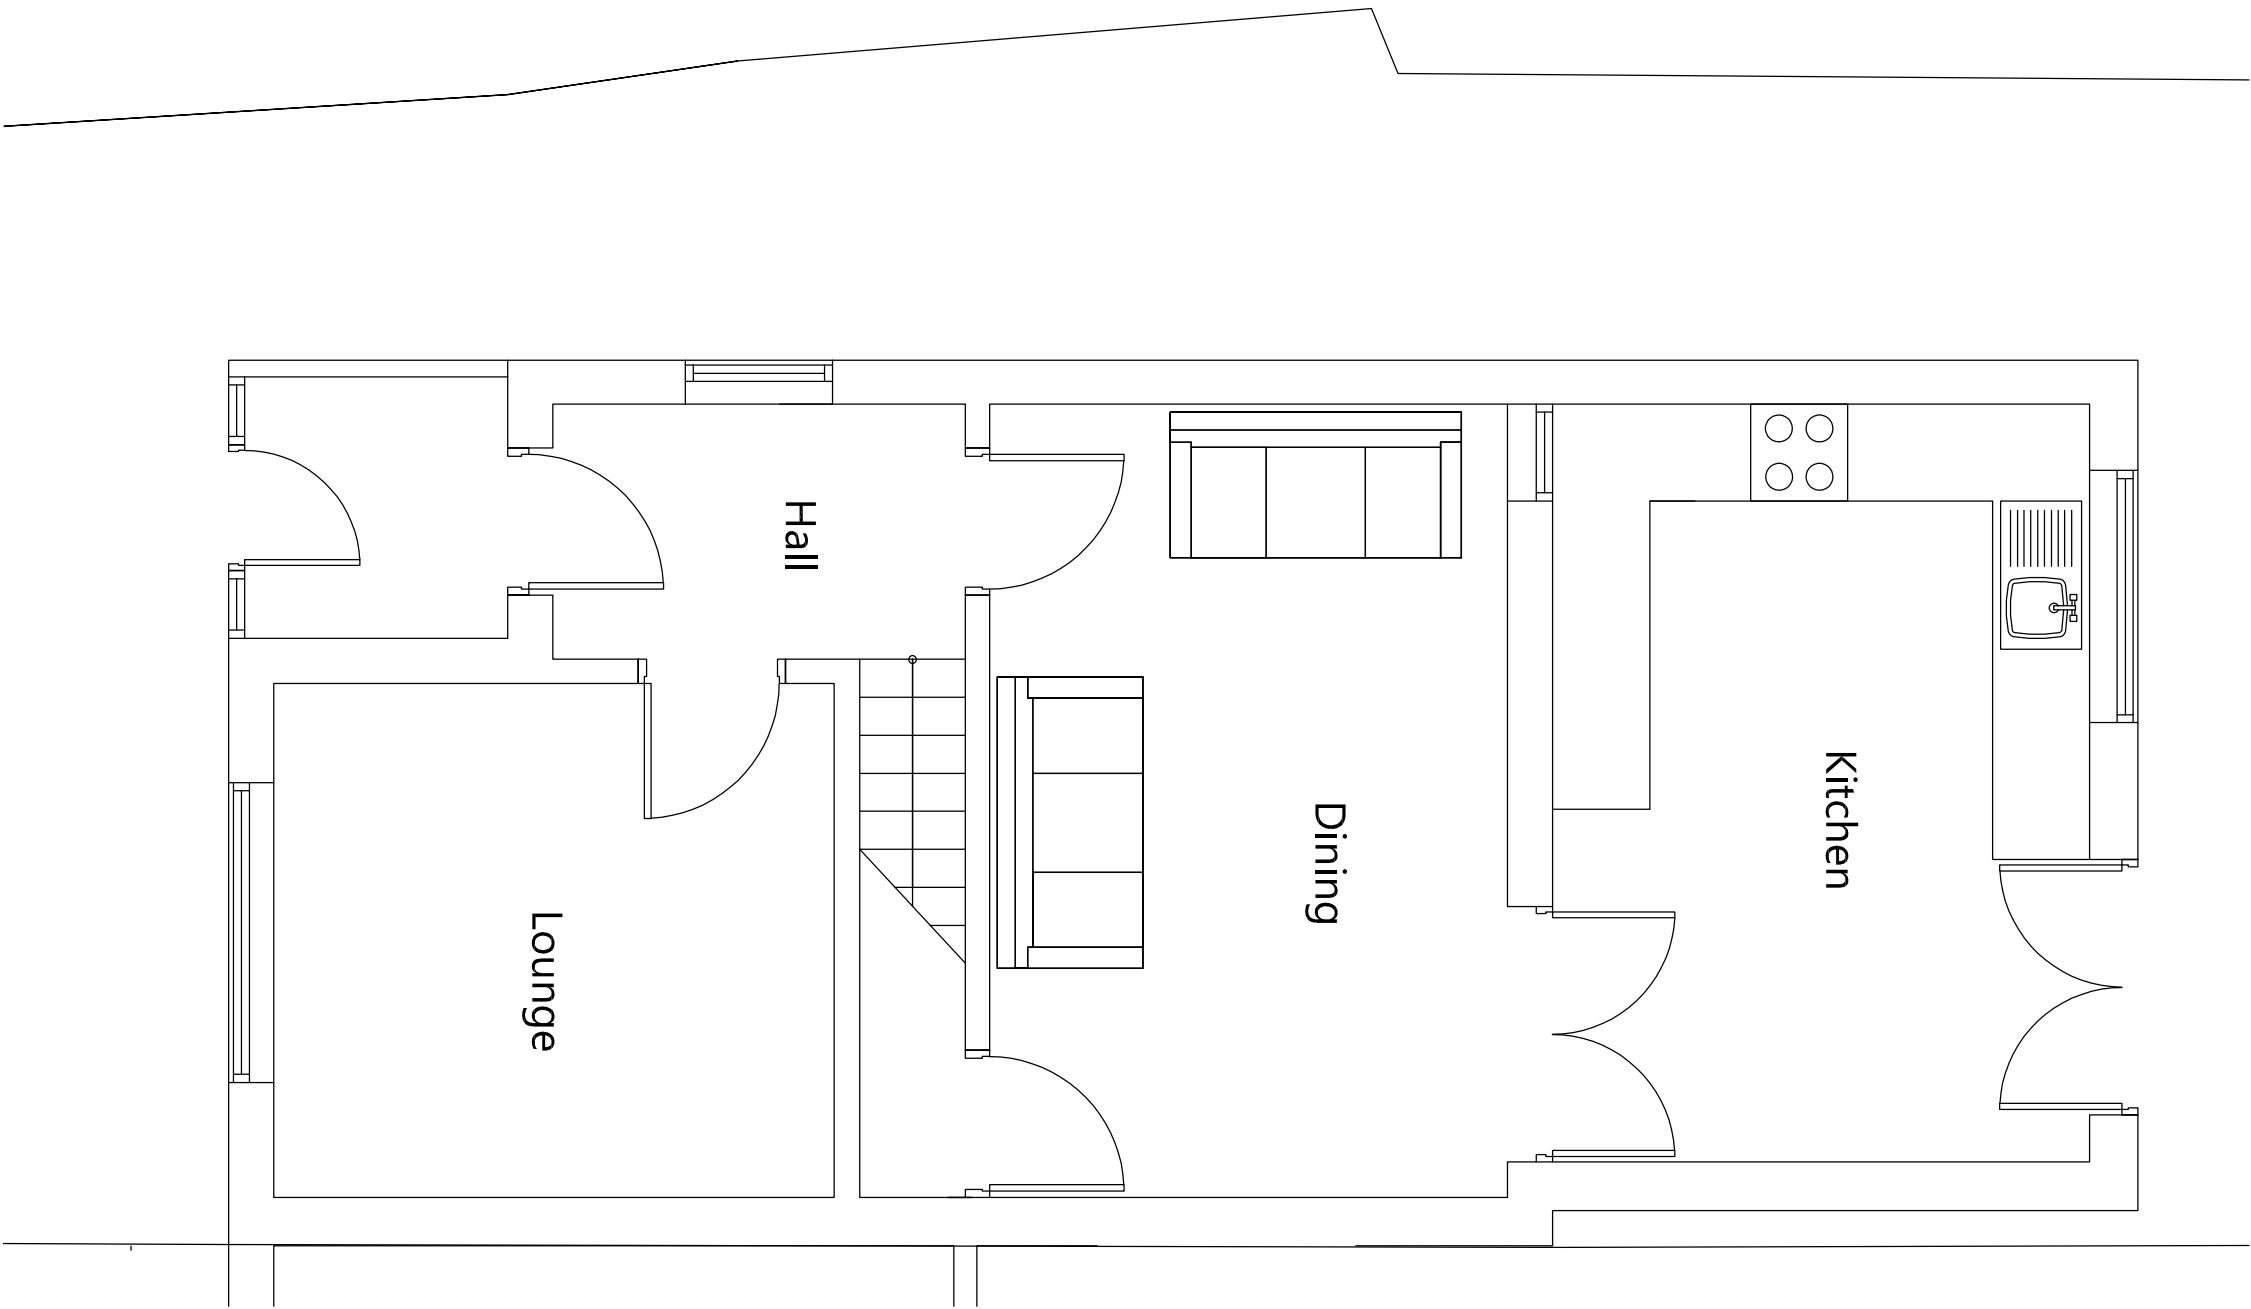


GROUND FLOOR PLAN.

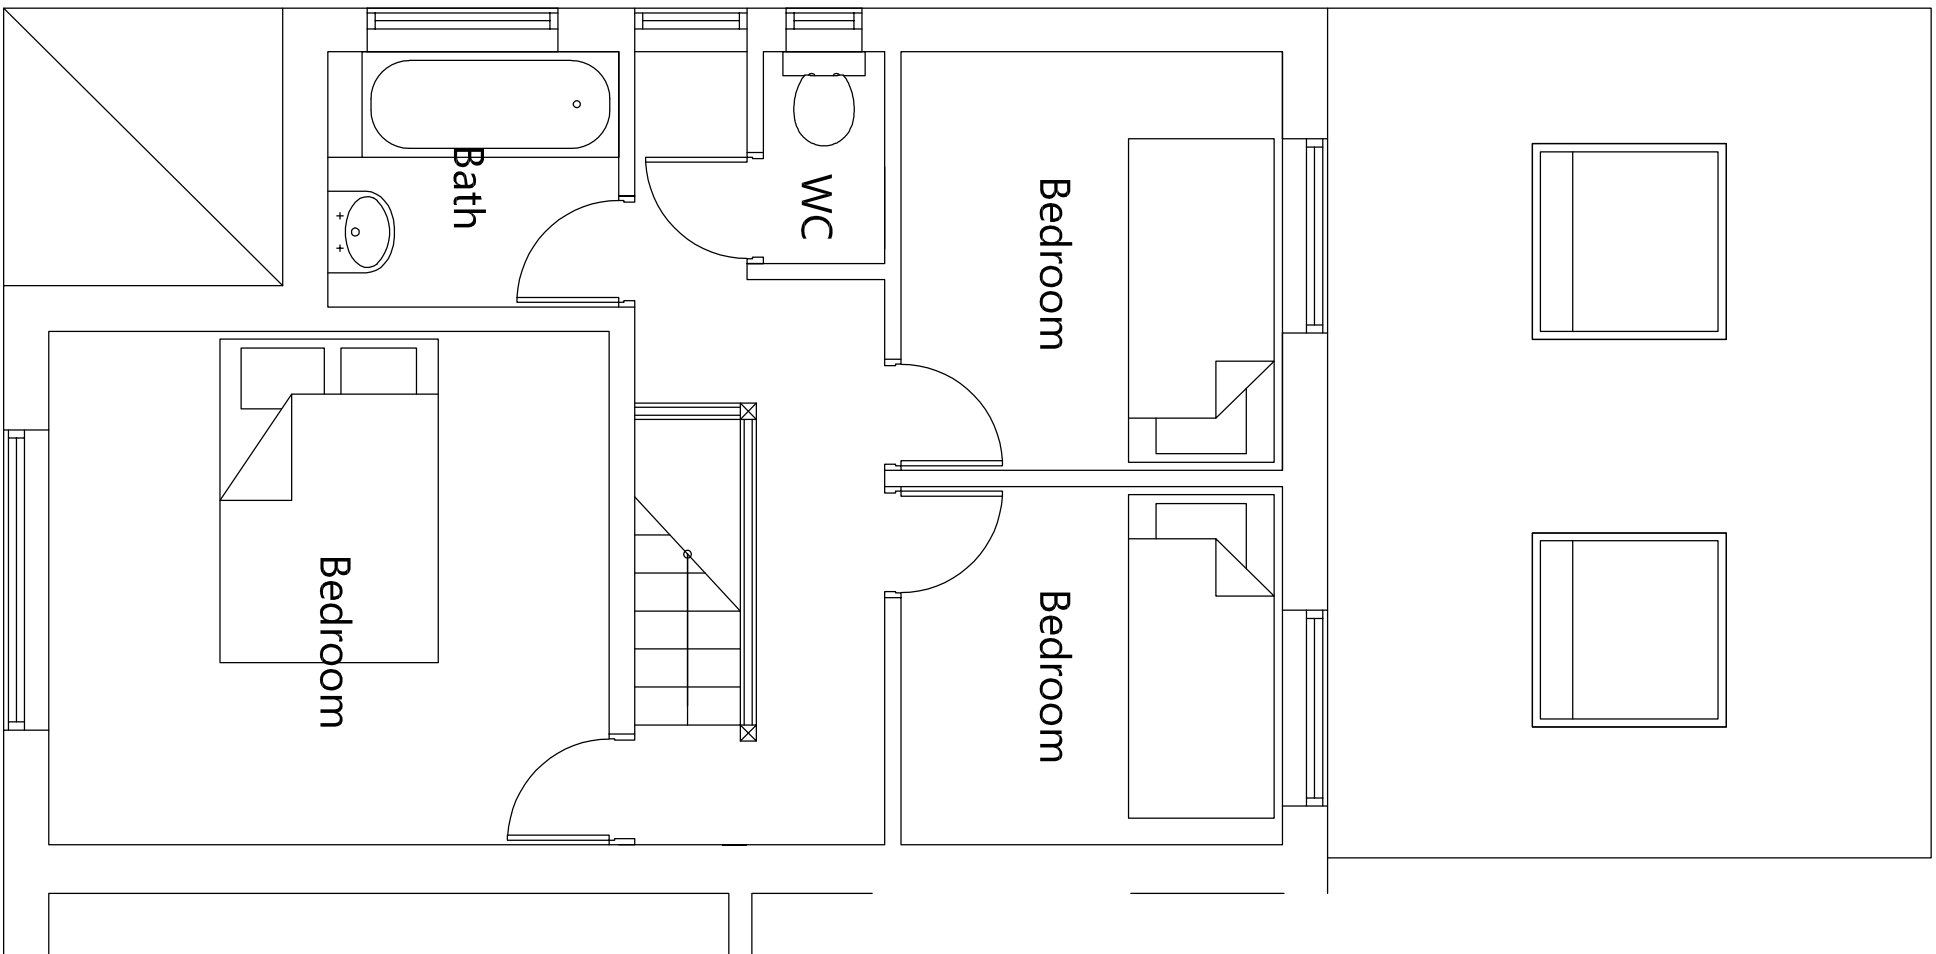


FIRST FLOOR PLAN.

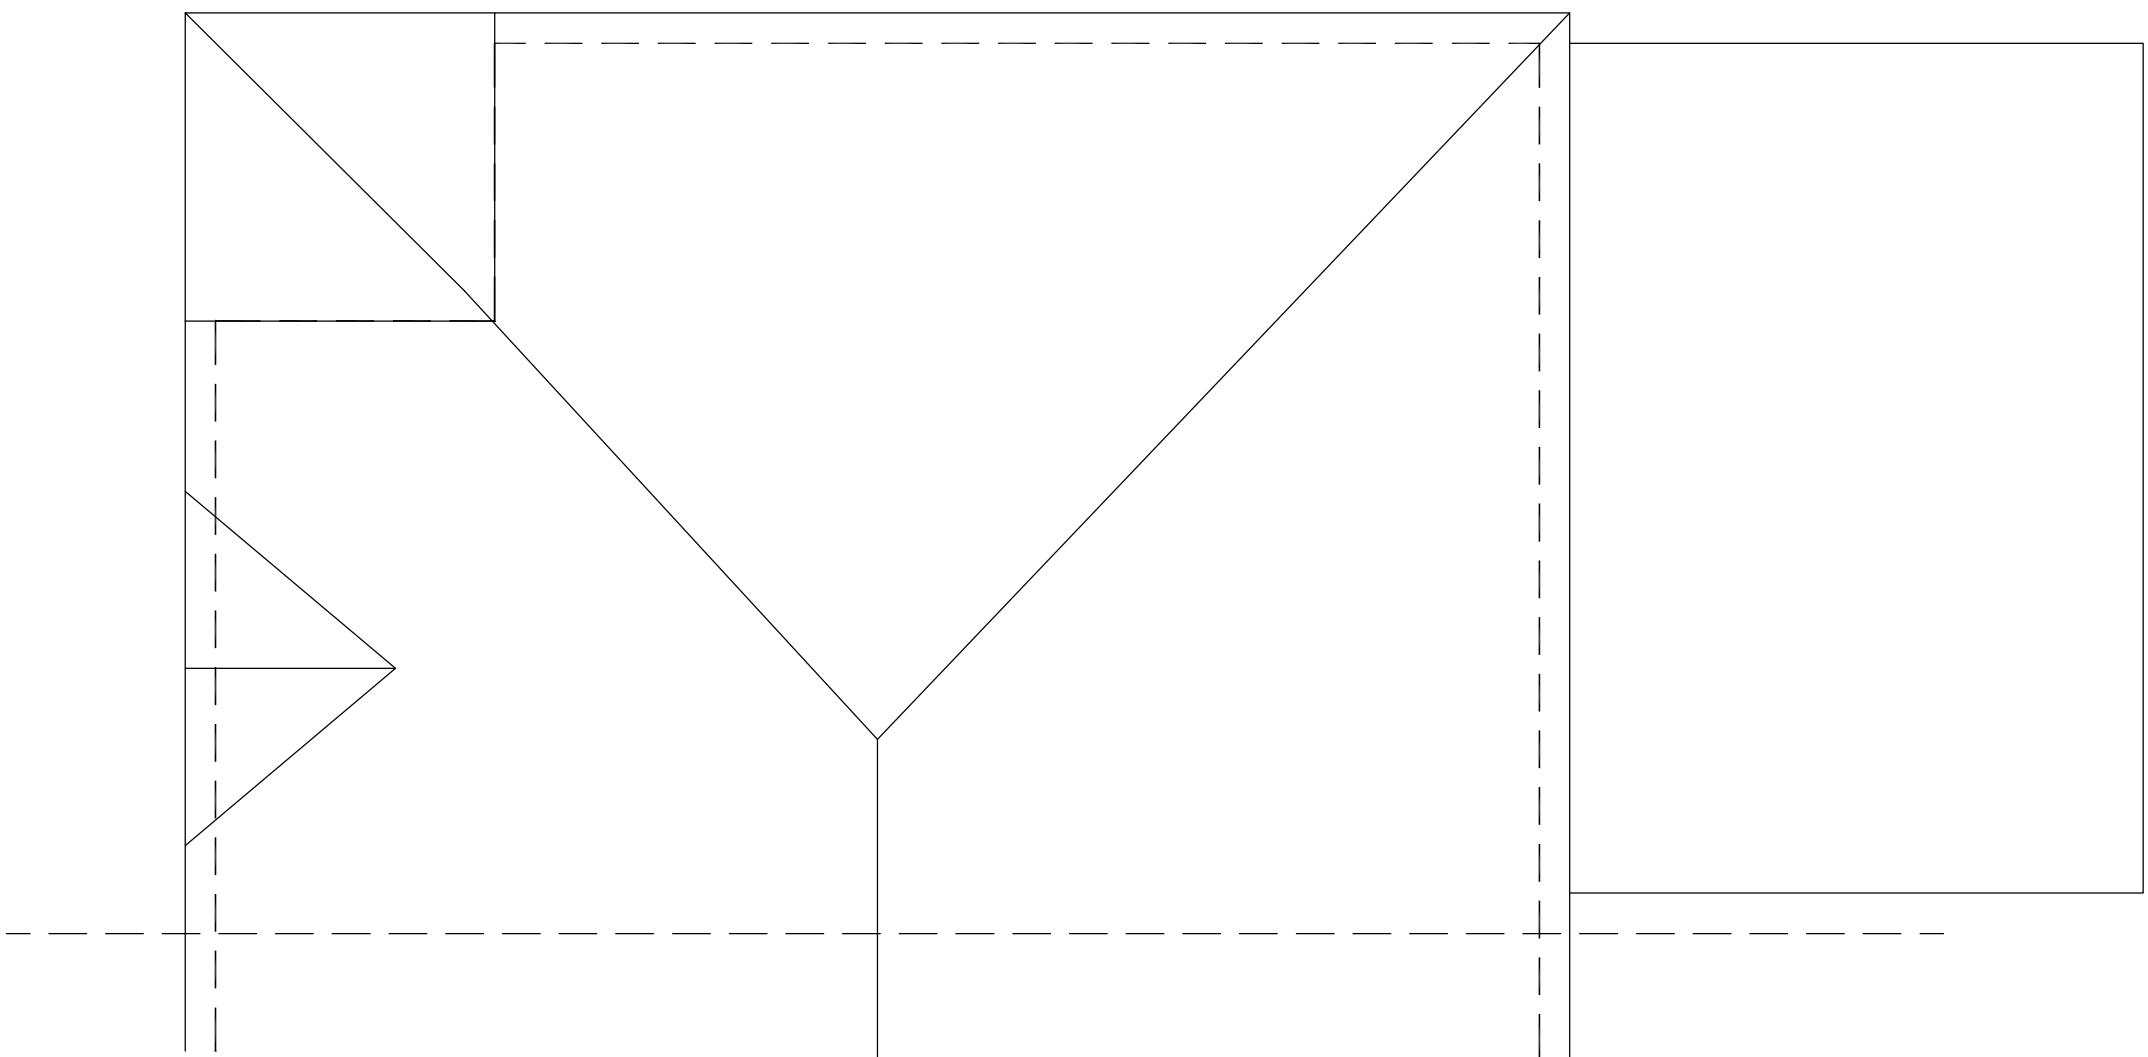


ROOF PLAN.

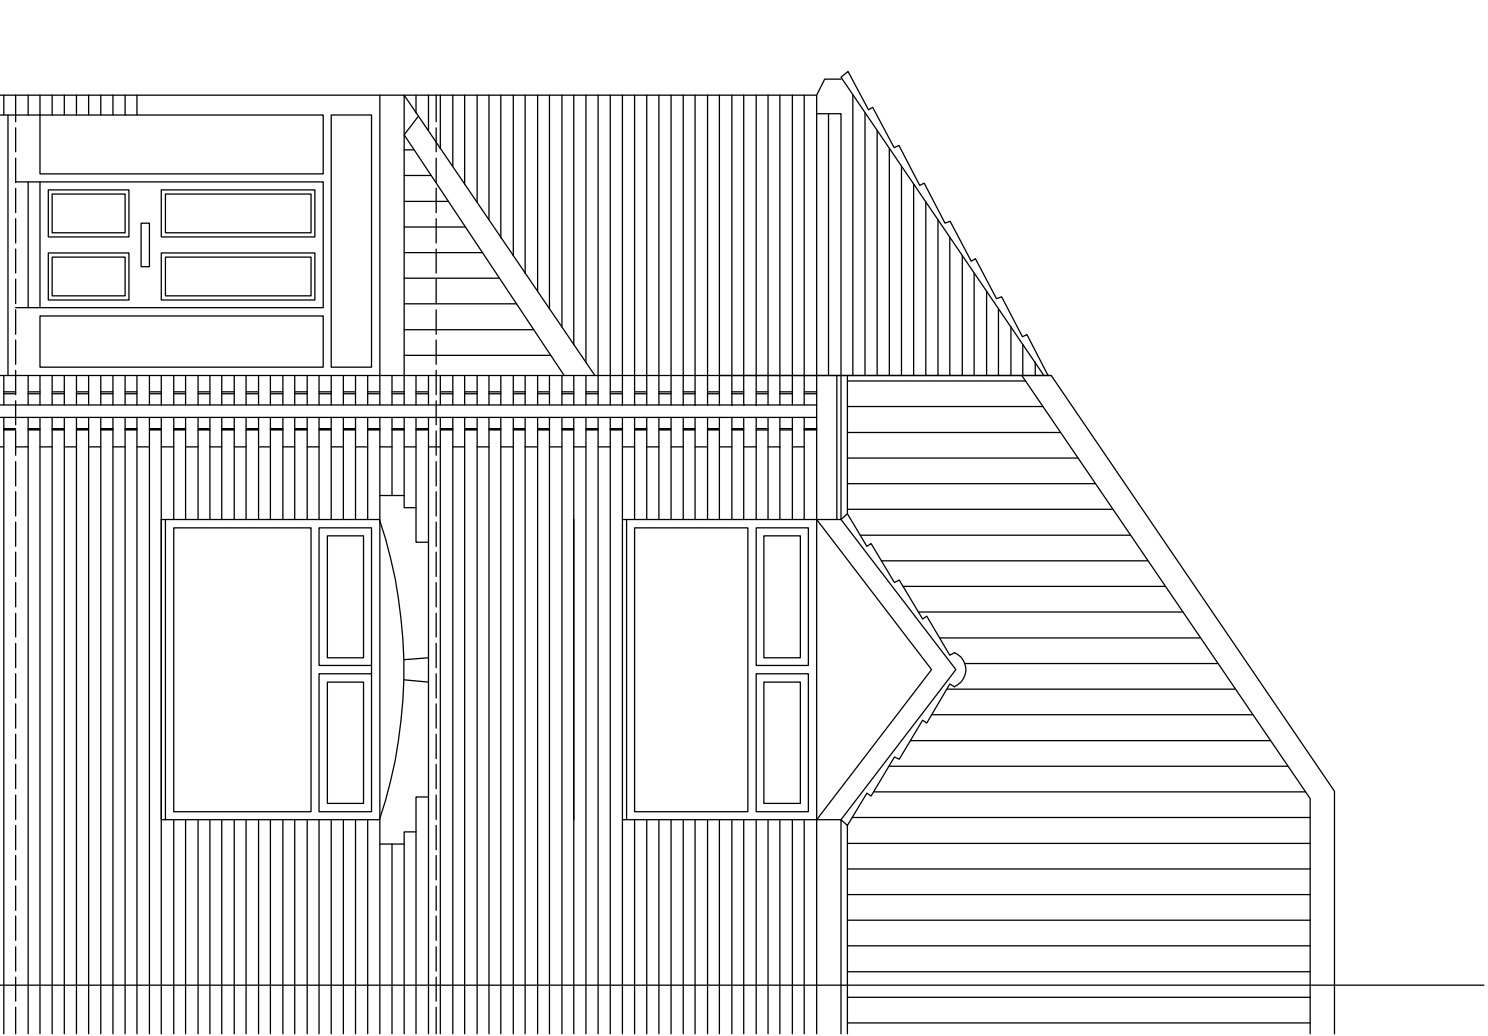

FRONT

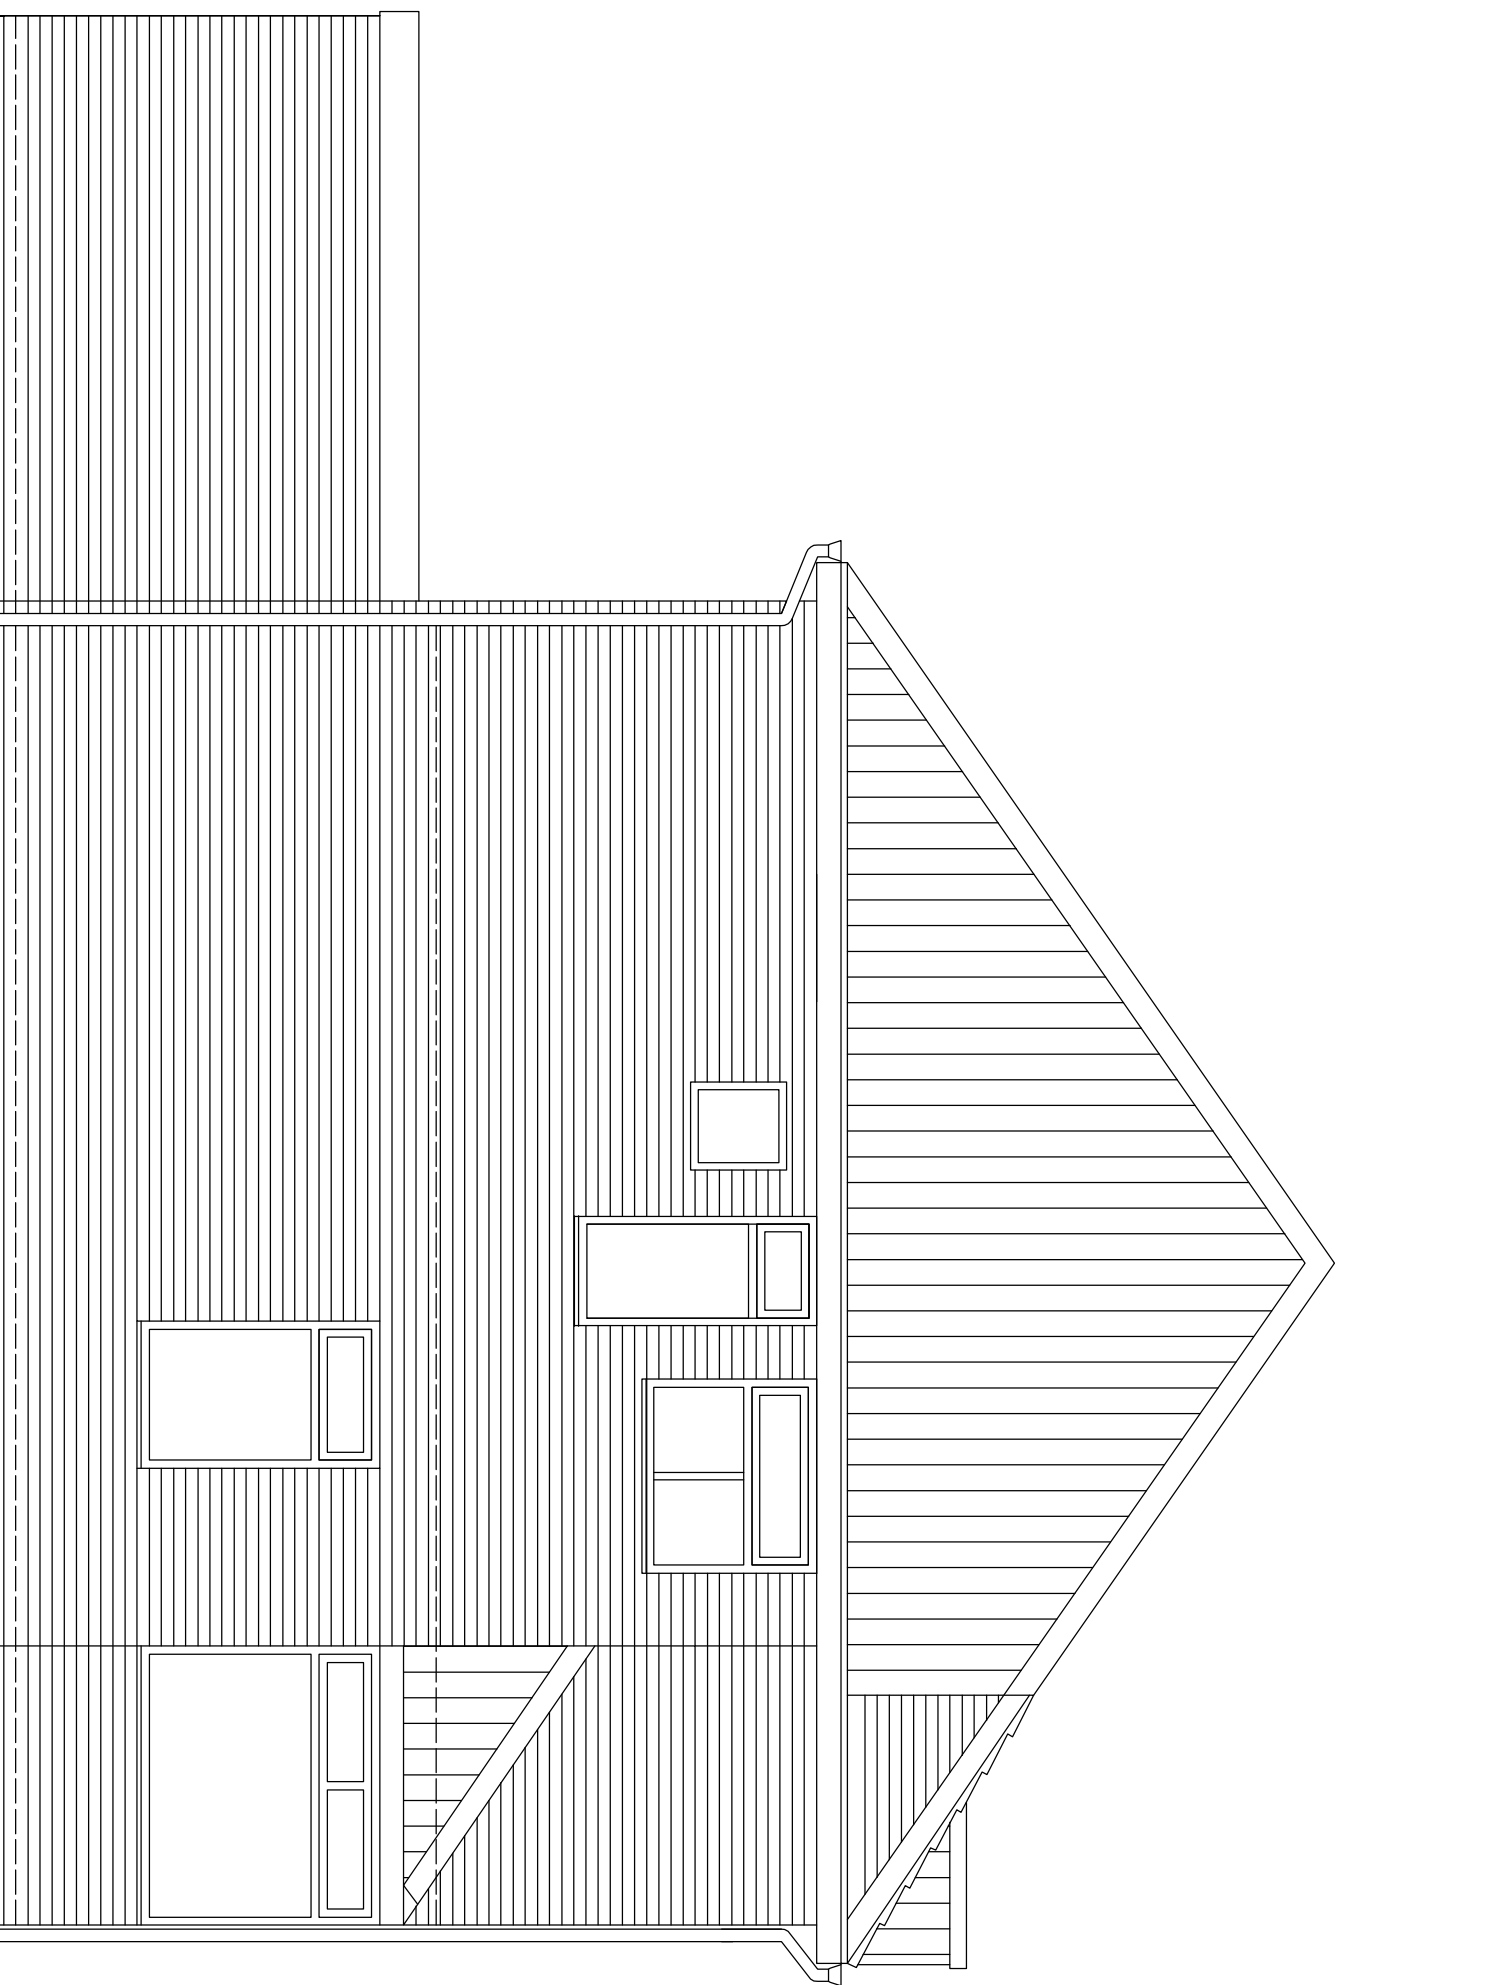

SIDE

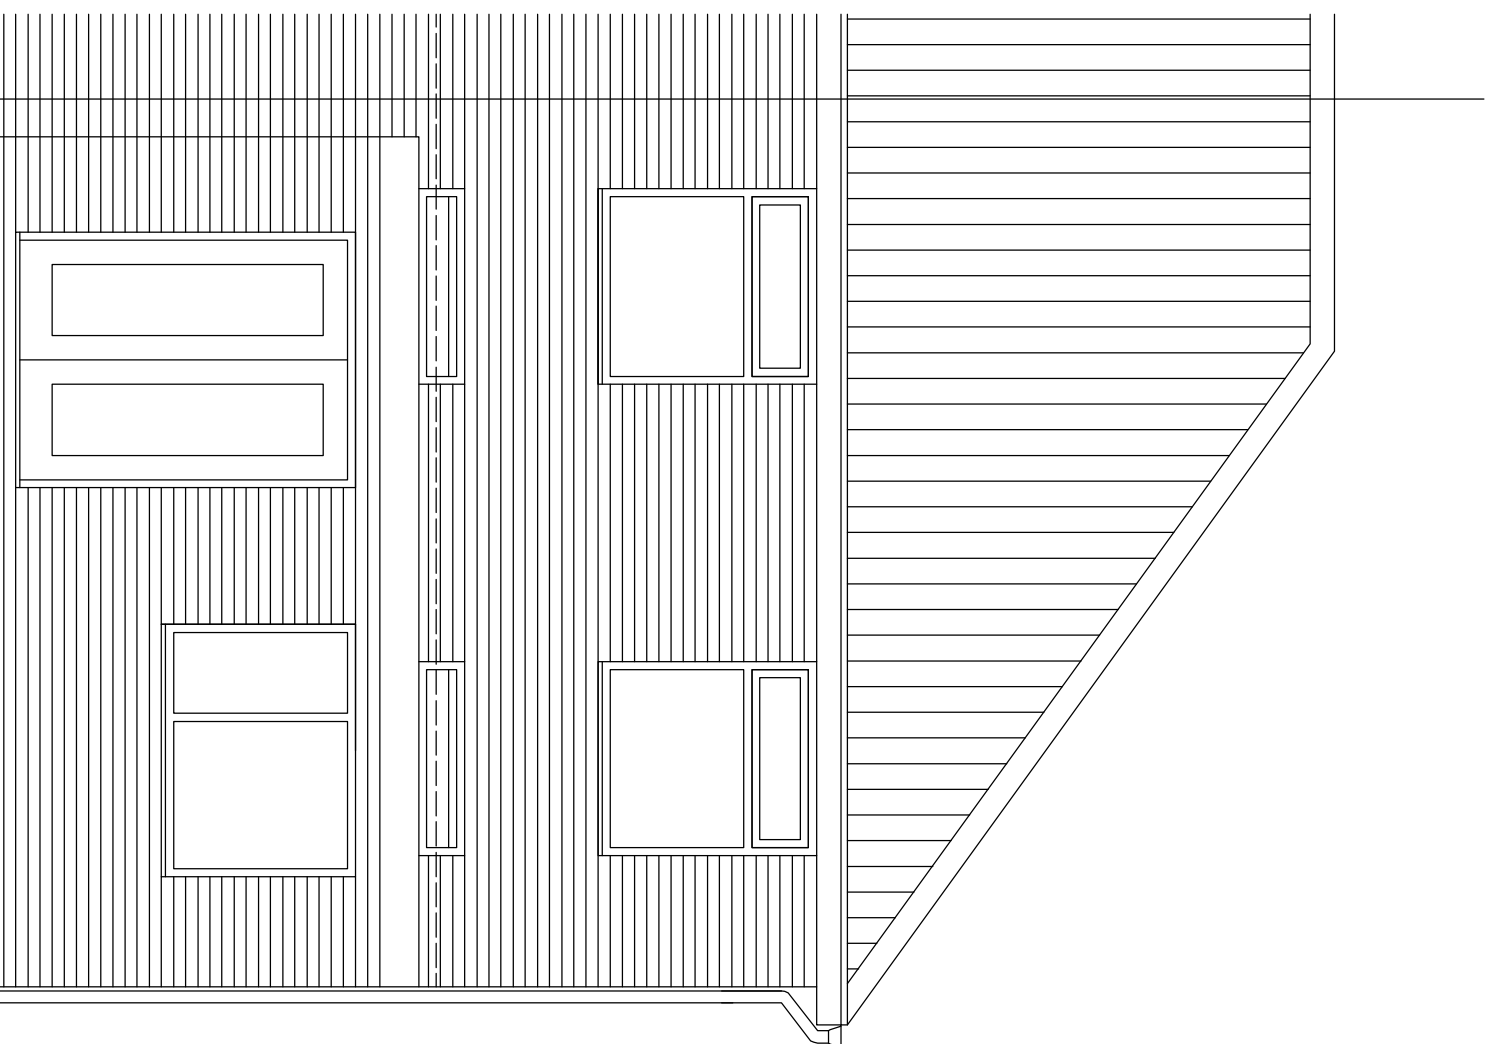

REAR



T: 0799119580 E: contact@rpcd.co.uk W: www.rpcd.co.uk
Company No. 0285519 CdnR Registered Practice No. 021507

Client:
Mr Rahees Hussain

Project/Detail:
60 Meade Hill Road, Prestwich

Title:
Existing Plans.

Scale/Sheet	Drawn ref:	Project Stage	Rev:
1:50 @ A1	Drawn: 20/11/201	Purpose of Issue: Building Regs	-
	RC	Building Regs	

© The Copyright of this drawing is vested with RPC Architectural Practice Ltd. All use is subject to the company granting a license to the client for use during the project only. Any other use, reproduction or use of the drawing without the written consent of RPC Architectural Practice Ltd. is prohibited. Do not scale from the drawing, use approved immediately to RPC Architectural Design Ltd.