



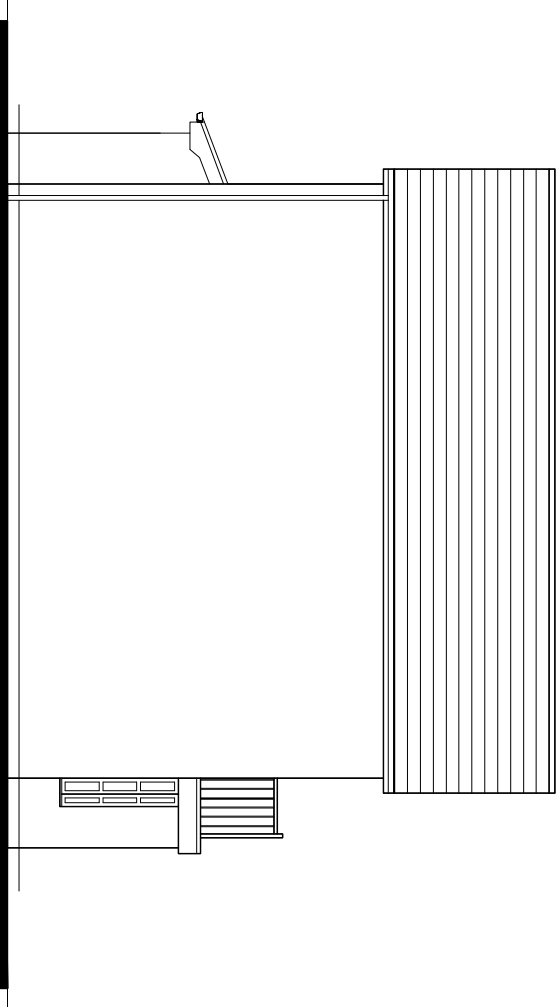


EXISTING FRONT ELEVATION.

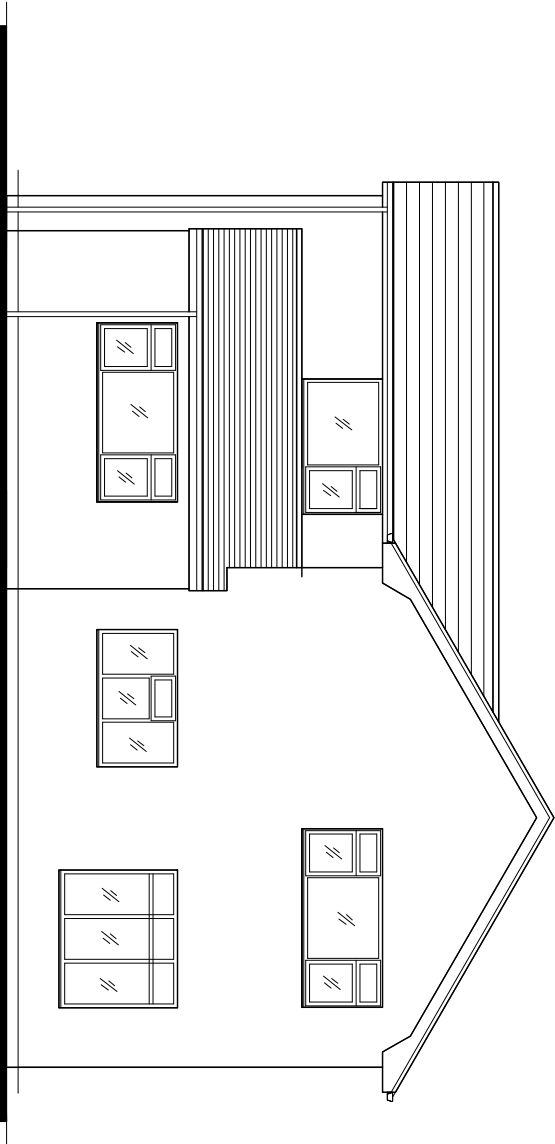

EXISTING SIDE ELEVATION.



EXISTING REAR ELEVATION.

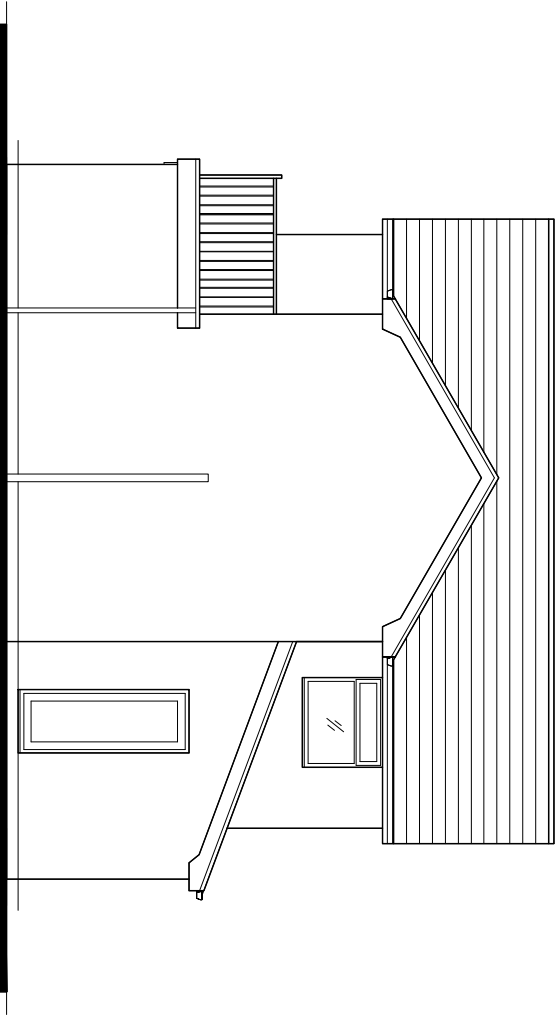

EXISTING SIDE ELEVATION.

Revision	Title :	Project :	MTC Designs
	PROPOSED FIRST FLOOR SIDE EXTENSION AND EXTERNAL WALLS RENDERED.	7, SLAIDBURN DRIVE, BURY, BL8 3DG	31 Essex Drive Bury BL8 5TB T: 01204 418714 M: 07700288714 Email: info@mtcdesign.co.uk
			Scale 1:100 @ A3 Date: October 2021.
			Drawing No: P01