


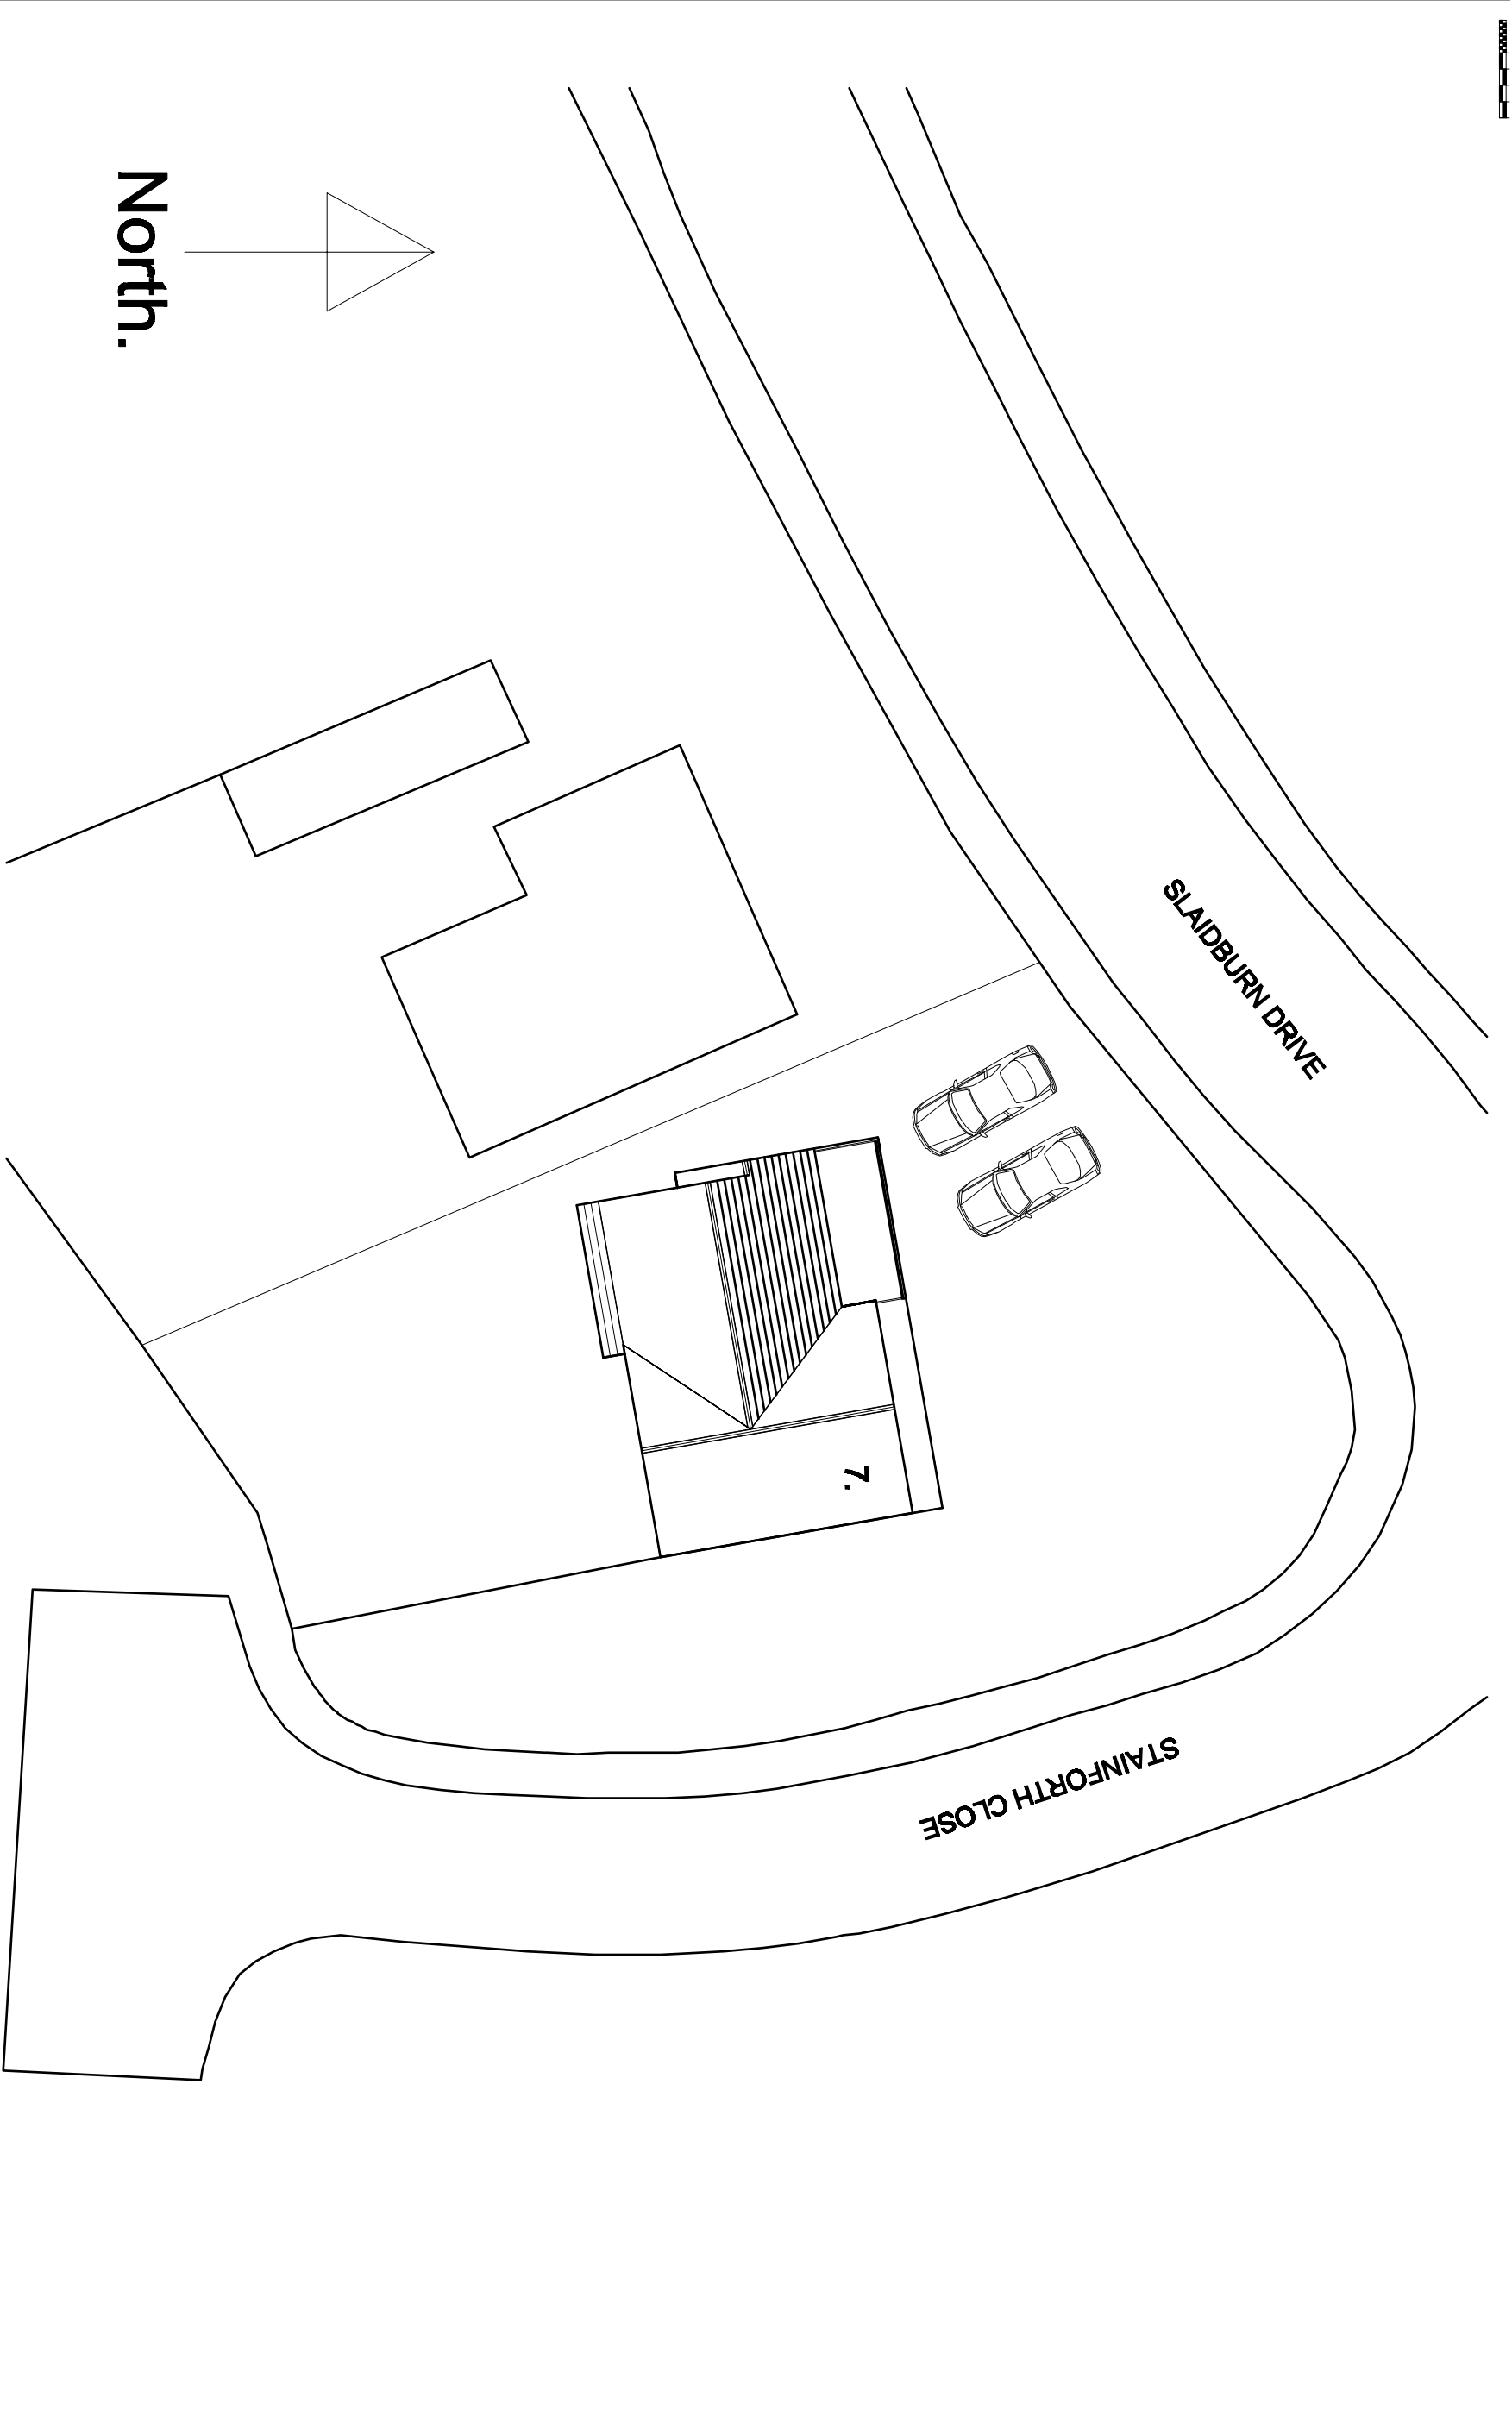

North.

PROPOSED SITE PLAN.

Revision.	Title :	Project :	MTC Designs
	PROPOSED FIRST FLOOR SIDE EXTENSION AND EXTERNAL WALLS RENDERED.	7, SLAIDBURN DRIVE, BURY, BL8 3DG	31 Exford Drive Bolton BL2 6TB T: 01204 418714 M: 07700026514 Email: michael@mtcdesigns.co.uk
			Scale: 1,200 @ A3 Date: October 2021.
			Drawing No: P06