



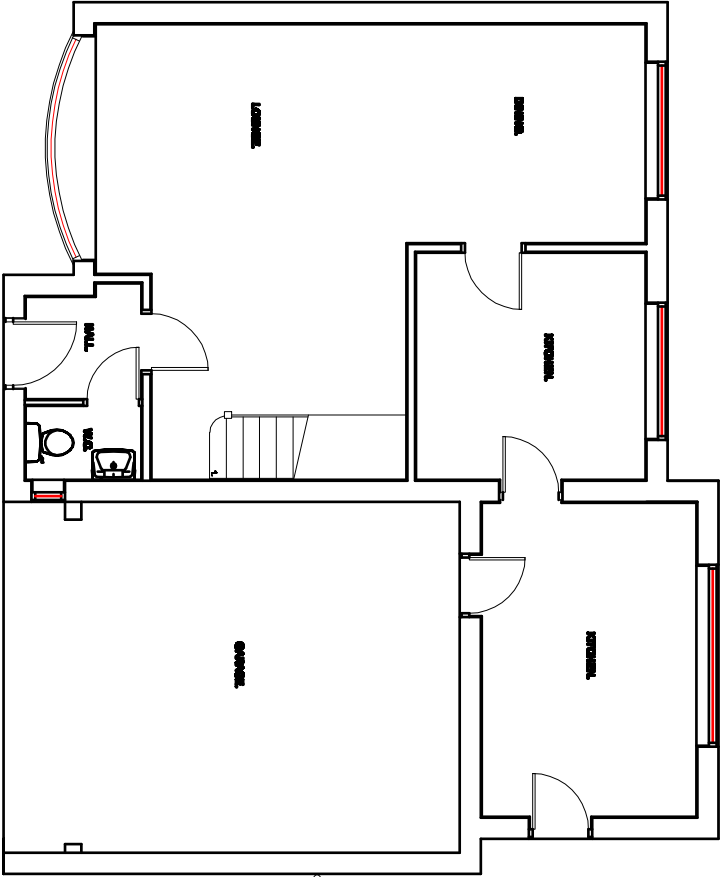

PROPOSED GROUND FLOOR PLAN.

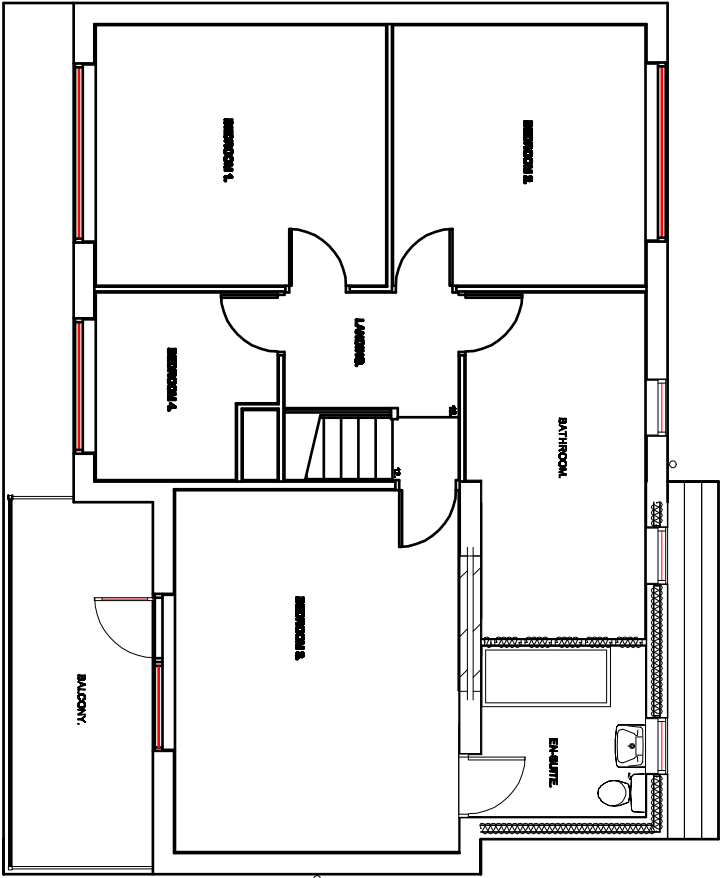

PROPOSED FIRST FLOOR PLAN.

|          |                                                                  |                                   |                                                                                               |
|----------|------------------------------------------------------------------|-----------------------------------|-----------------------------------------------------------------------------------------------|
| Revision | Title :                                                          | Project :                         | MTC Designs                                                                                   |
|          | PROPOSED FIRST FLOOR SIDE EXTENSION AND EXTERNAL WALLS RENDERED. | 7, SLAIDBURN DRIVE, BURY, BL9 3DG | 31 Essex Drive Bury BL2 6TB<br>T: 01204 448714, M: 07700205014<br>Email: info@mtcdesign.co.uk |
|          |                                                                  |                                   | Scale 1:100 @ A3<br>Date: October 2021.                                                       |
|          |                                                                  |                                   | Drawing No: P04                                                                               |