


Survey by Chris Partington Land Surveyors
and reproduced with their permission.

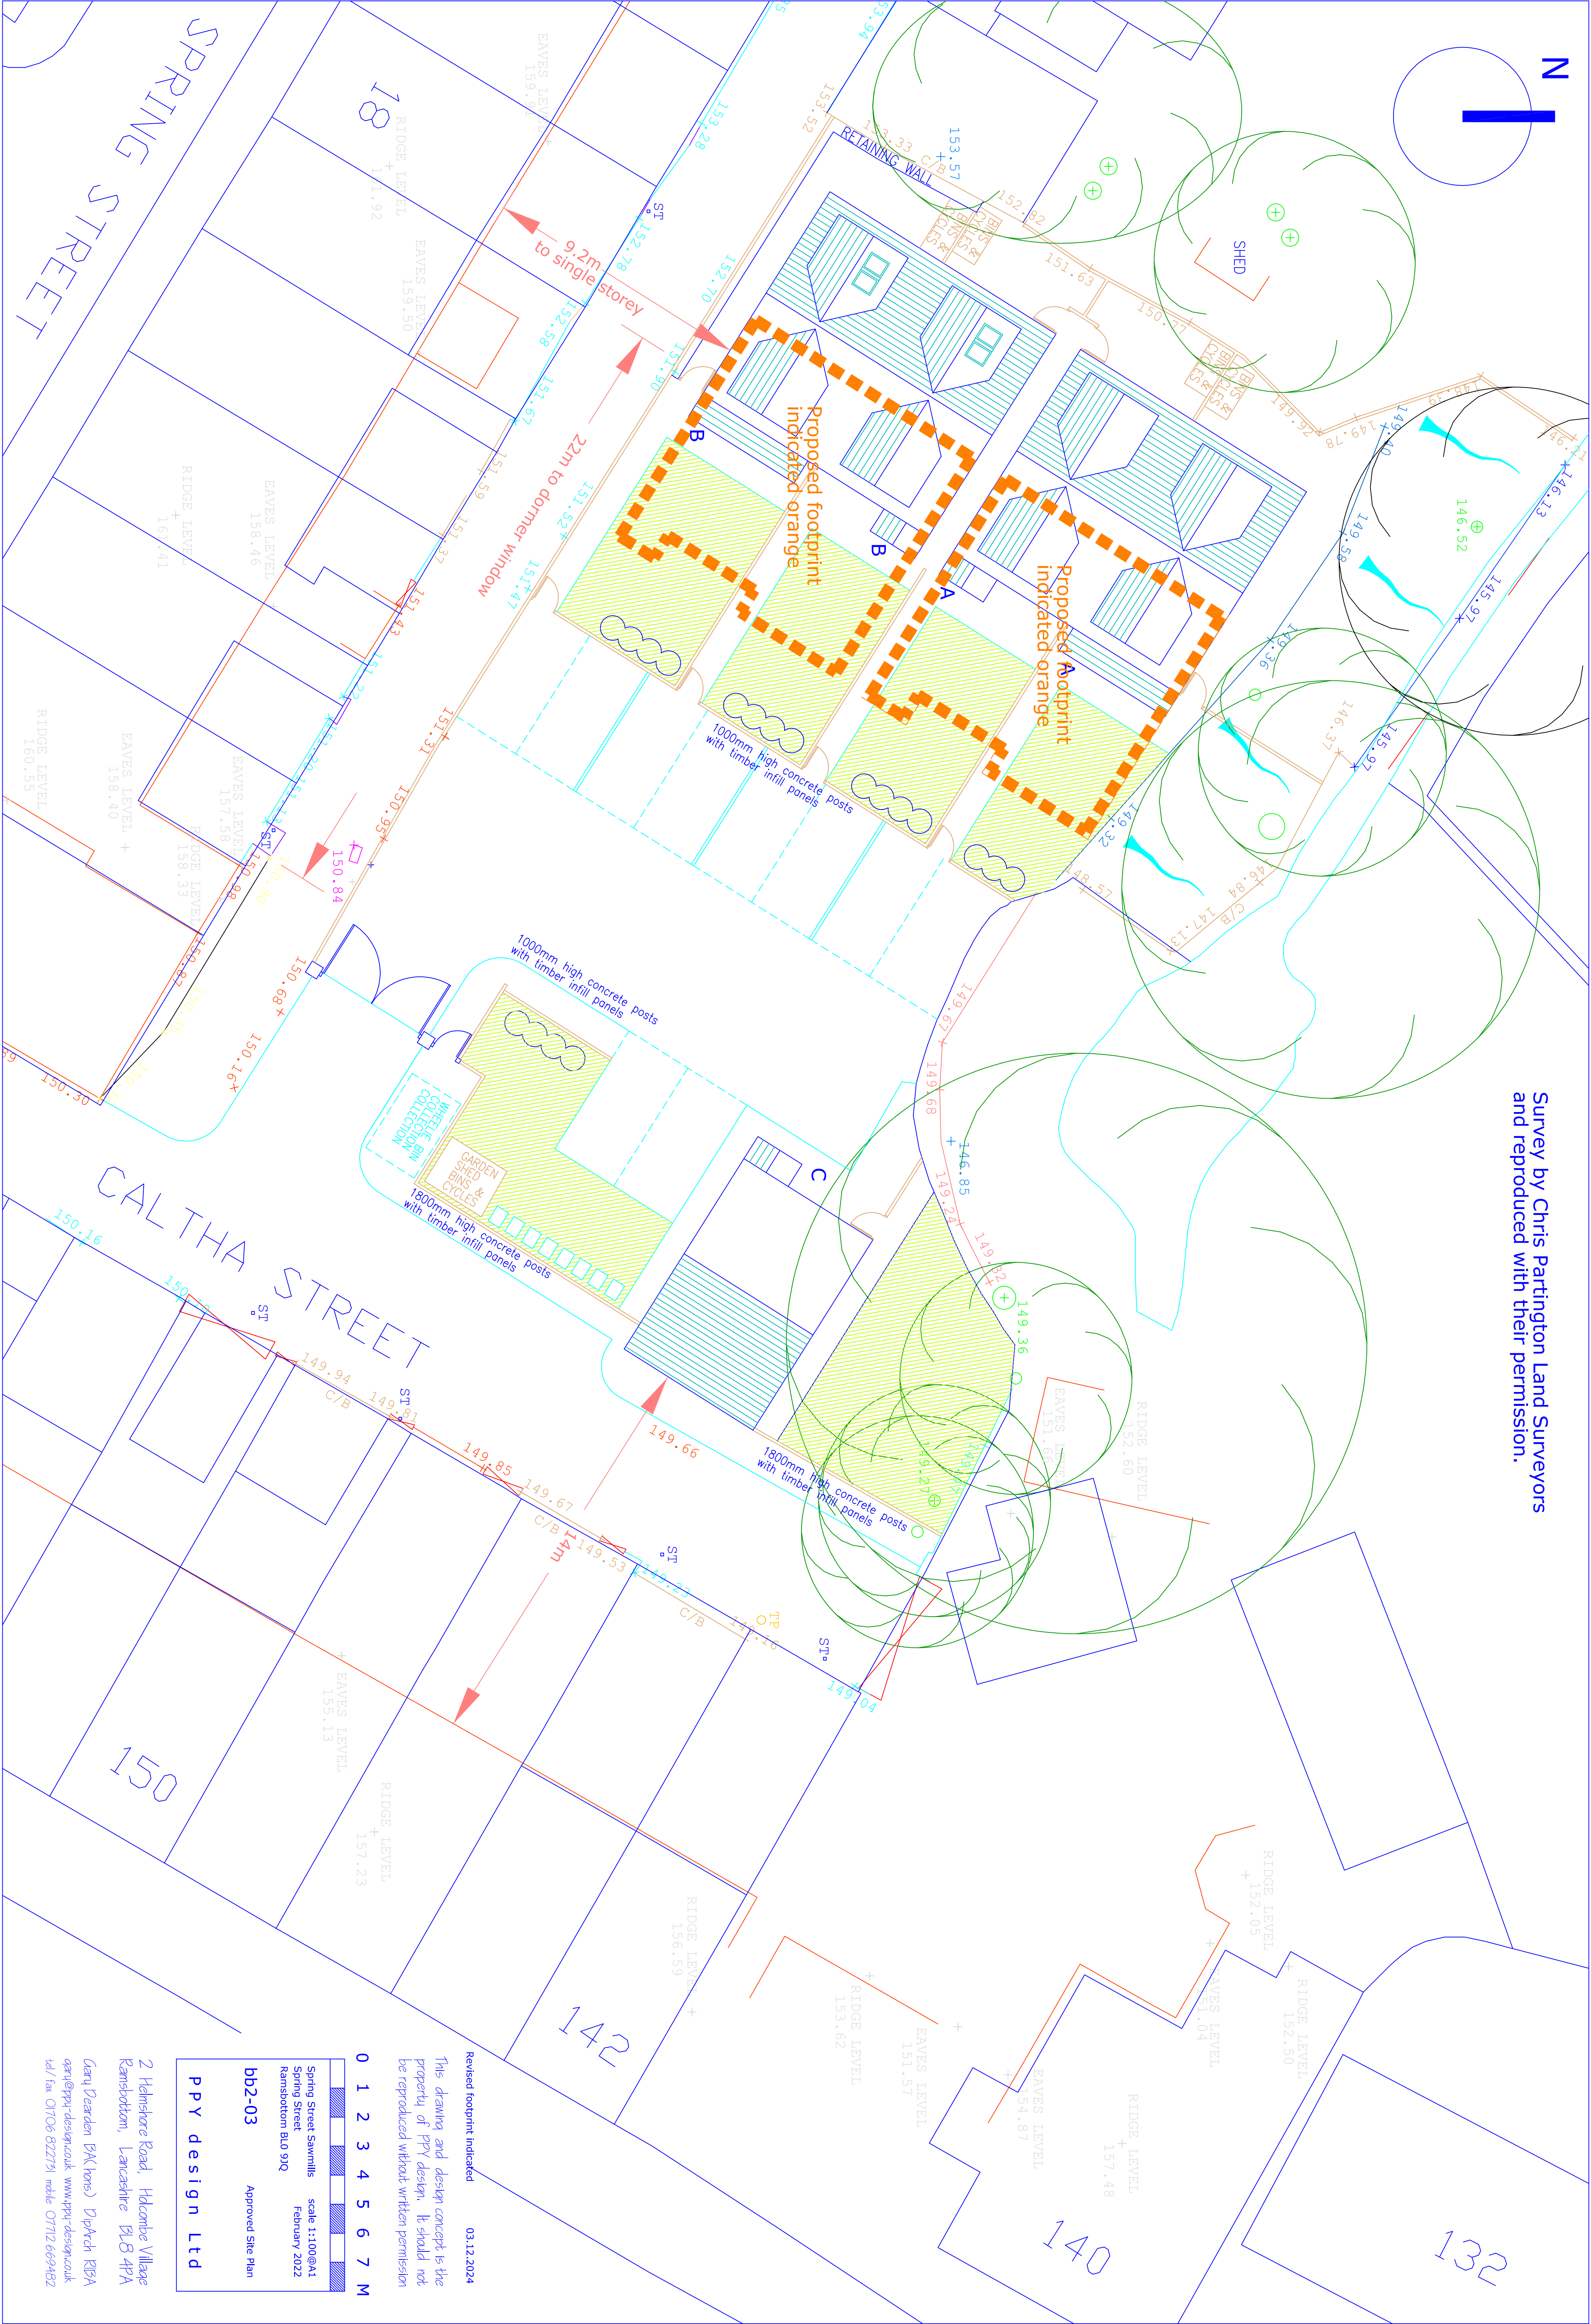

01234567M

Spring Street Sawmills
Spring Street
Ramsbottom BL8 4PQ

scale 1:100@A1
February 2022

bb2-03
Approved Site Plan

pppy design Ltd

2 Helmshore Road, Helmshore Village
Ramsbottom, Lancashire BL8 4PQ
Gary Dearden (BA home) 01707ch RIBA
garr@pppy-design.co.uk www.ppy-design.co.uk
tel/fax 01706 822773 mobile 07172 669482

Revised footprint indicated 03.12.2024
This drawing and design concept is the property of ppy design. It should not be reproduced without written permission