


Proposed Rear Elevation

Proposed Rear Elevation

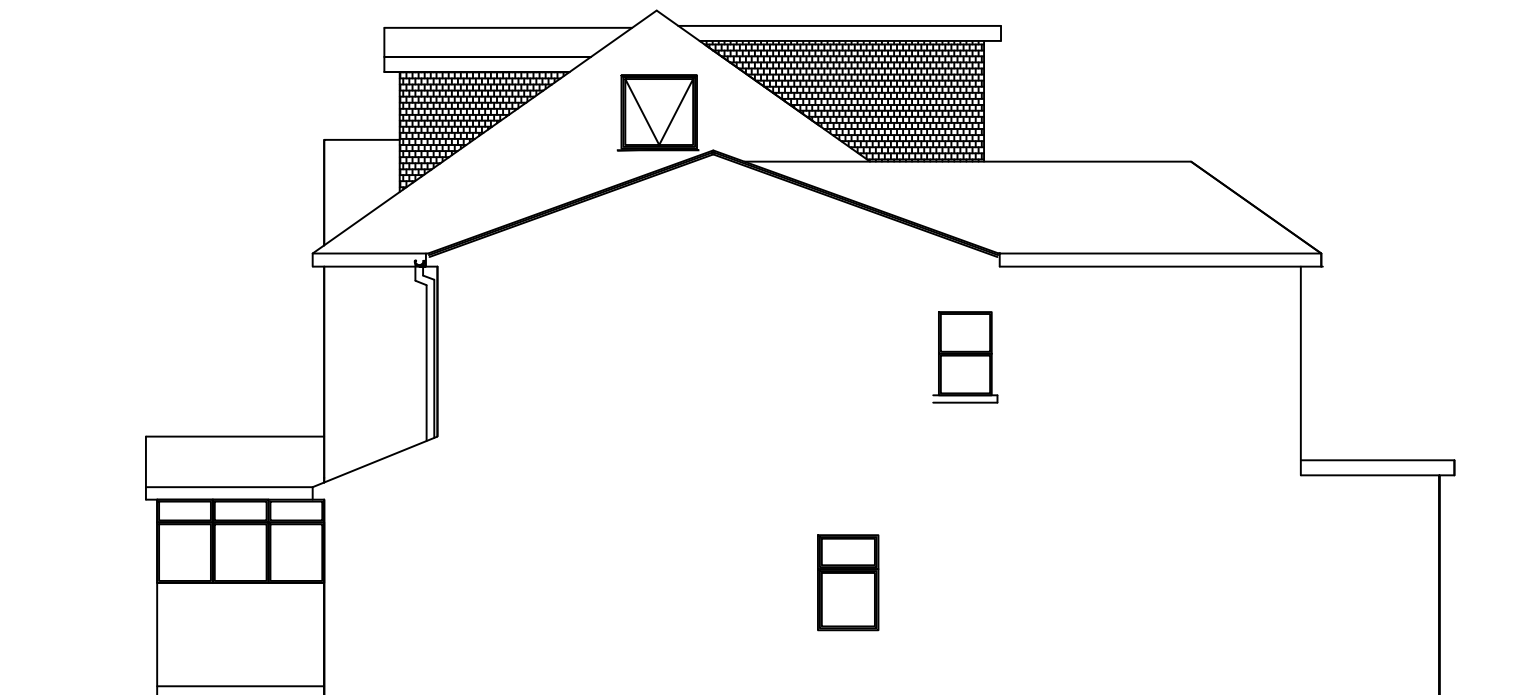

	REVISION		initial
no.	date	description	
A	21.06.23	Planning	
B	27.7.23	Planning	
C	28.7.23	Planning	
H S H			
Engineering Design Services Ltd			
428 Cheetham Hill Road Cheetham Manchester M8 9LE, UK 01617956385, 07940197333			
project title	Proposed ground floor & part double storey extension a dormers front / rear including an erection of a brick out building at the rear.		
client	Mr & Mrs Irfan Hanif		
dwg. title	Proposed Elevations		
dwg.no.	sheet no.	scale.	job no.
07C		1:100 @ A3	
7 Sheepfoot Lane Prestwich Manchester M25 OBL			
drawn by.	checked by.	approved by.	date
TZ		-	June 2023