




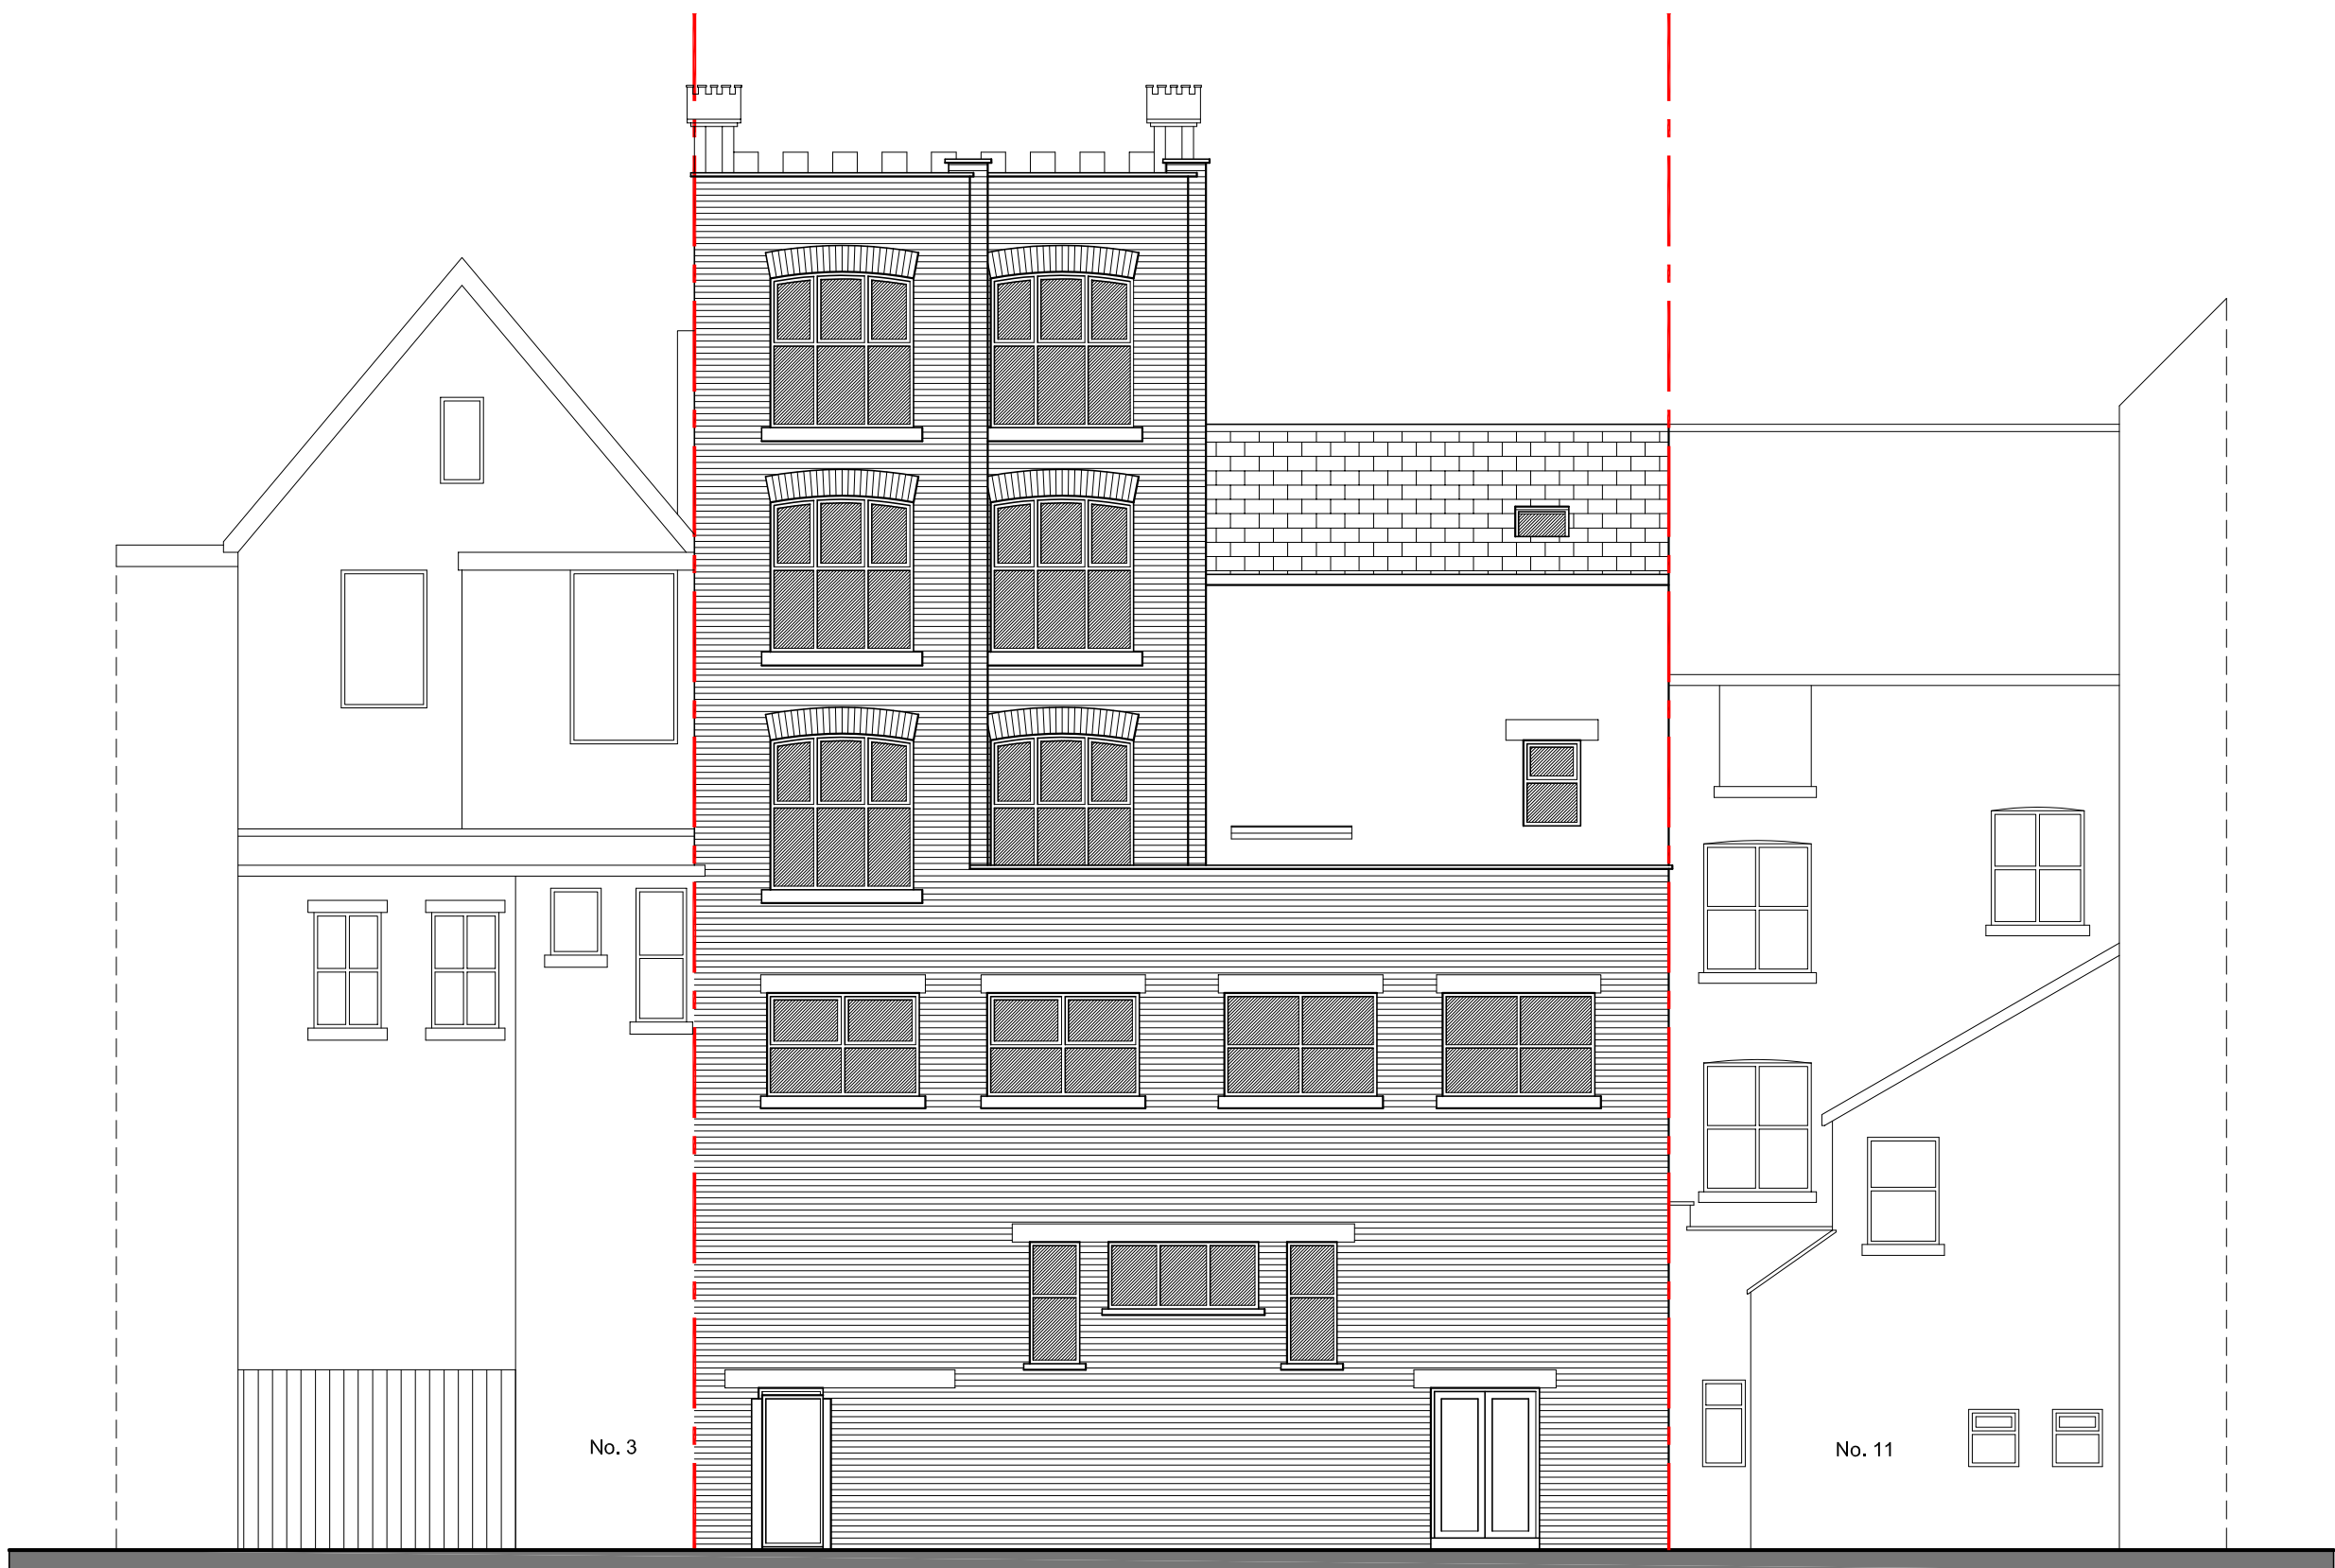

Proposed Rear Elevation 1:100


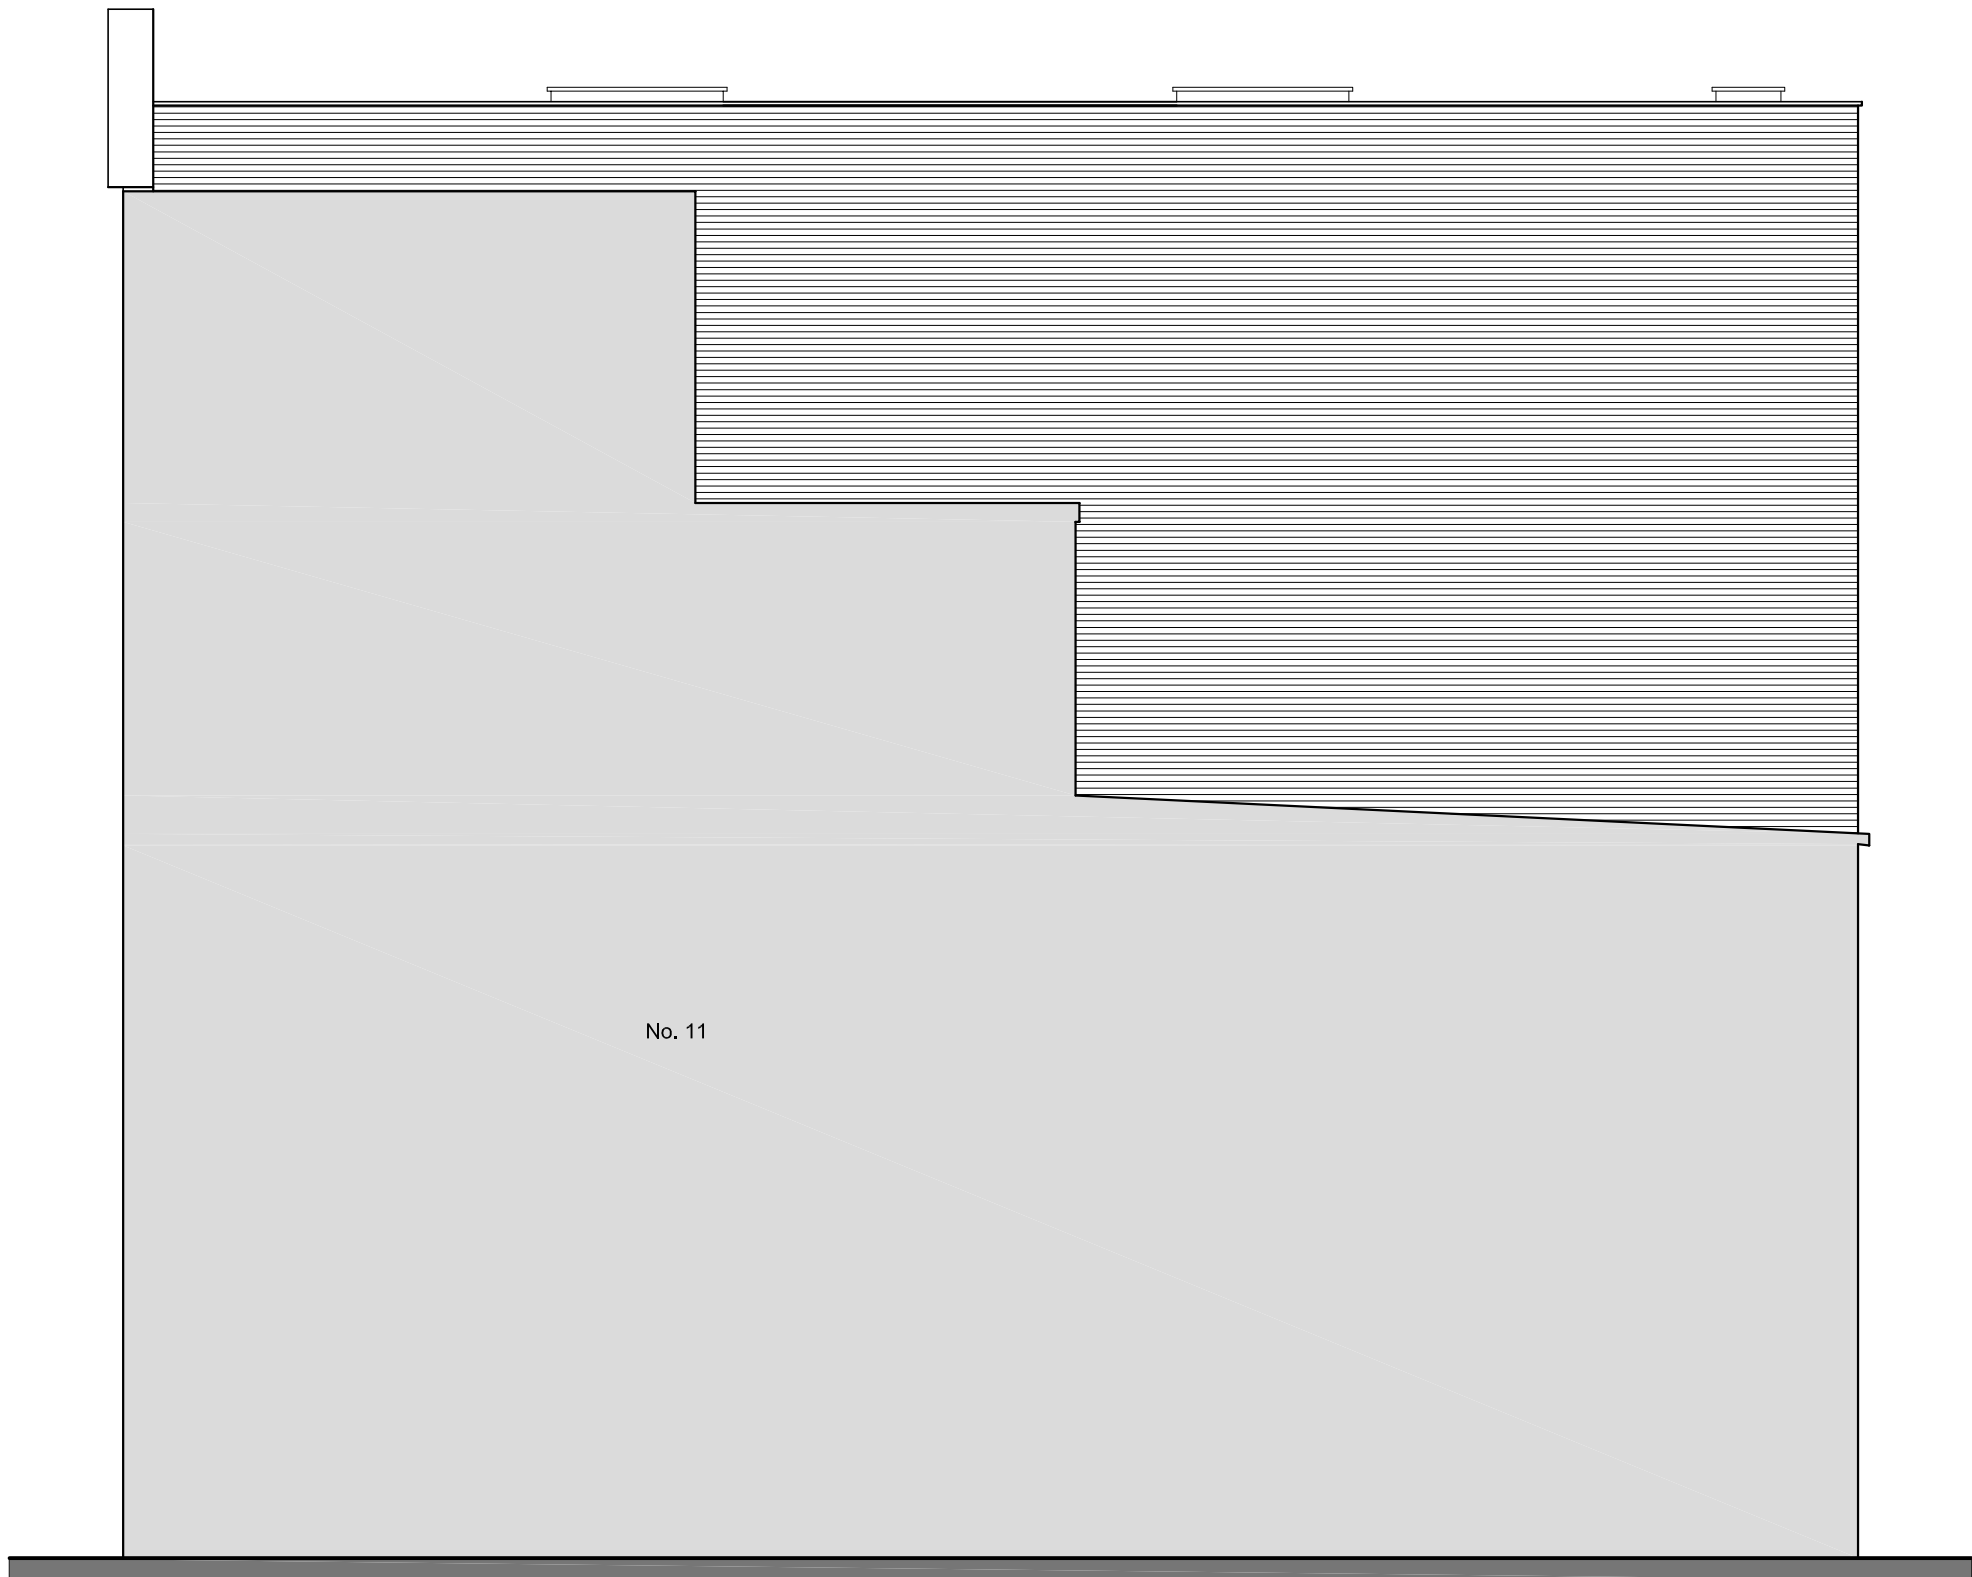


Proposed Side Elevation 1:100

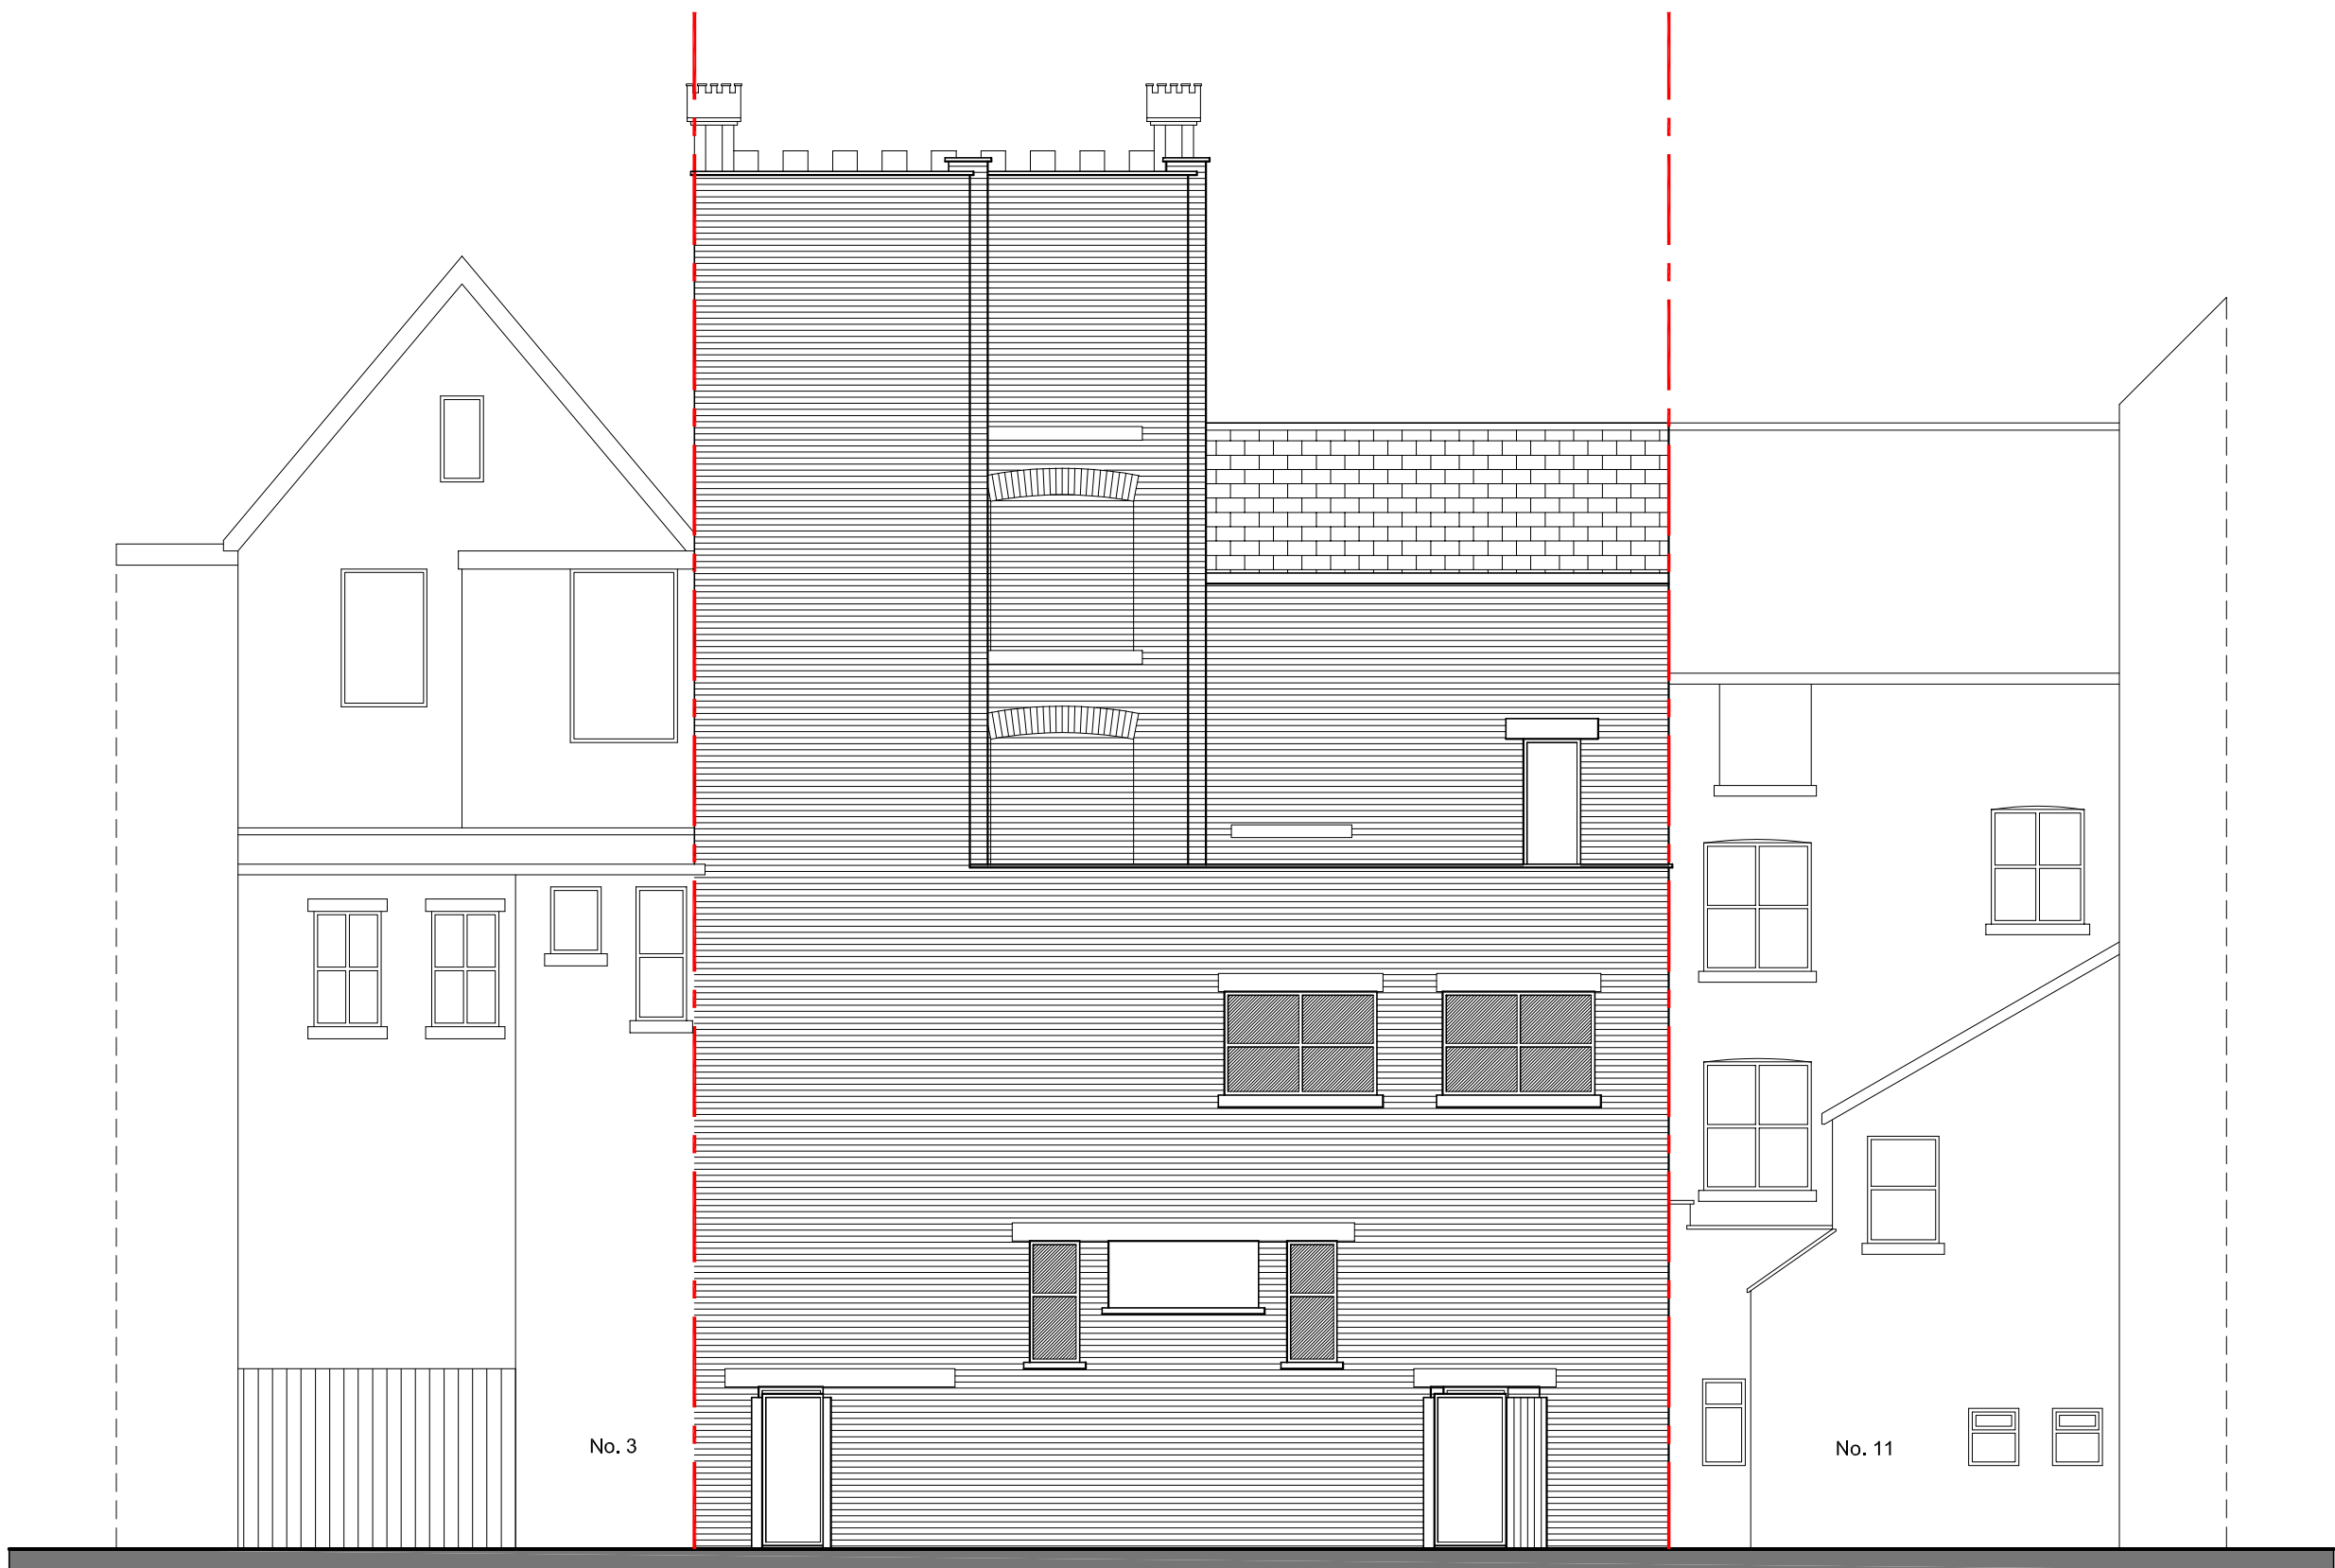

Existing Rear Elevation 1:100

Scale Bar 1:100

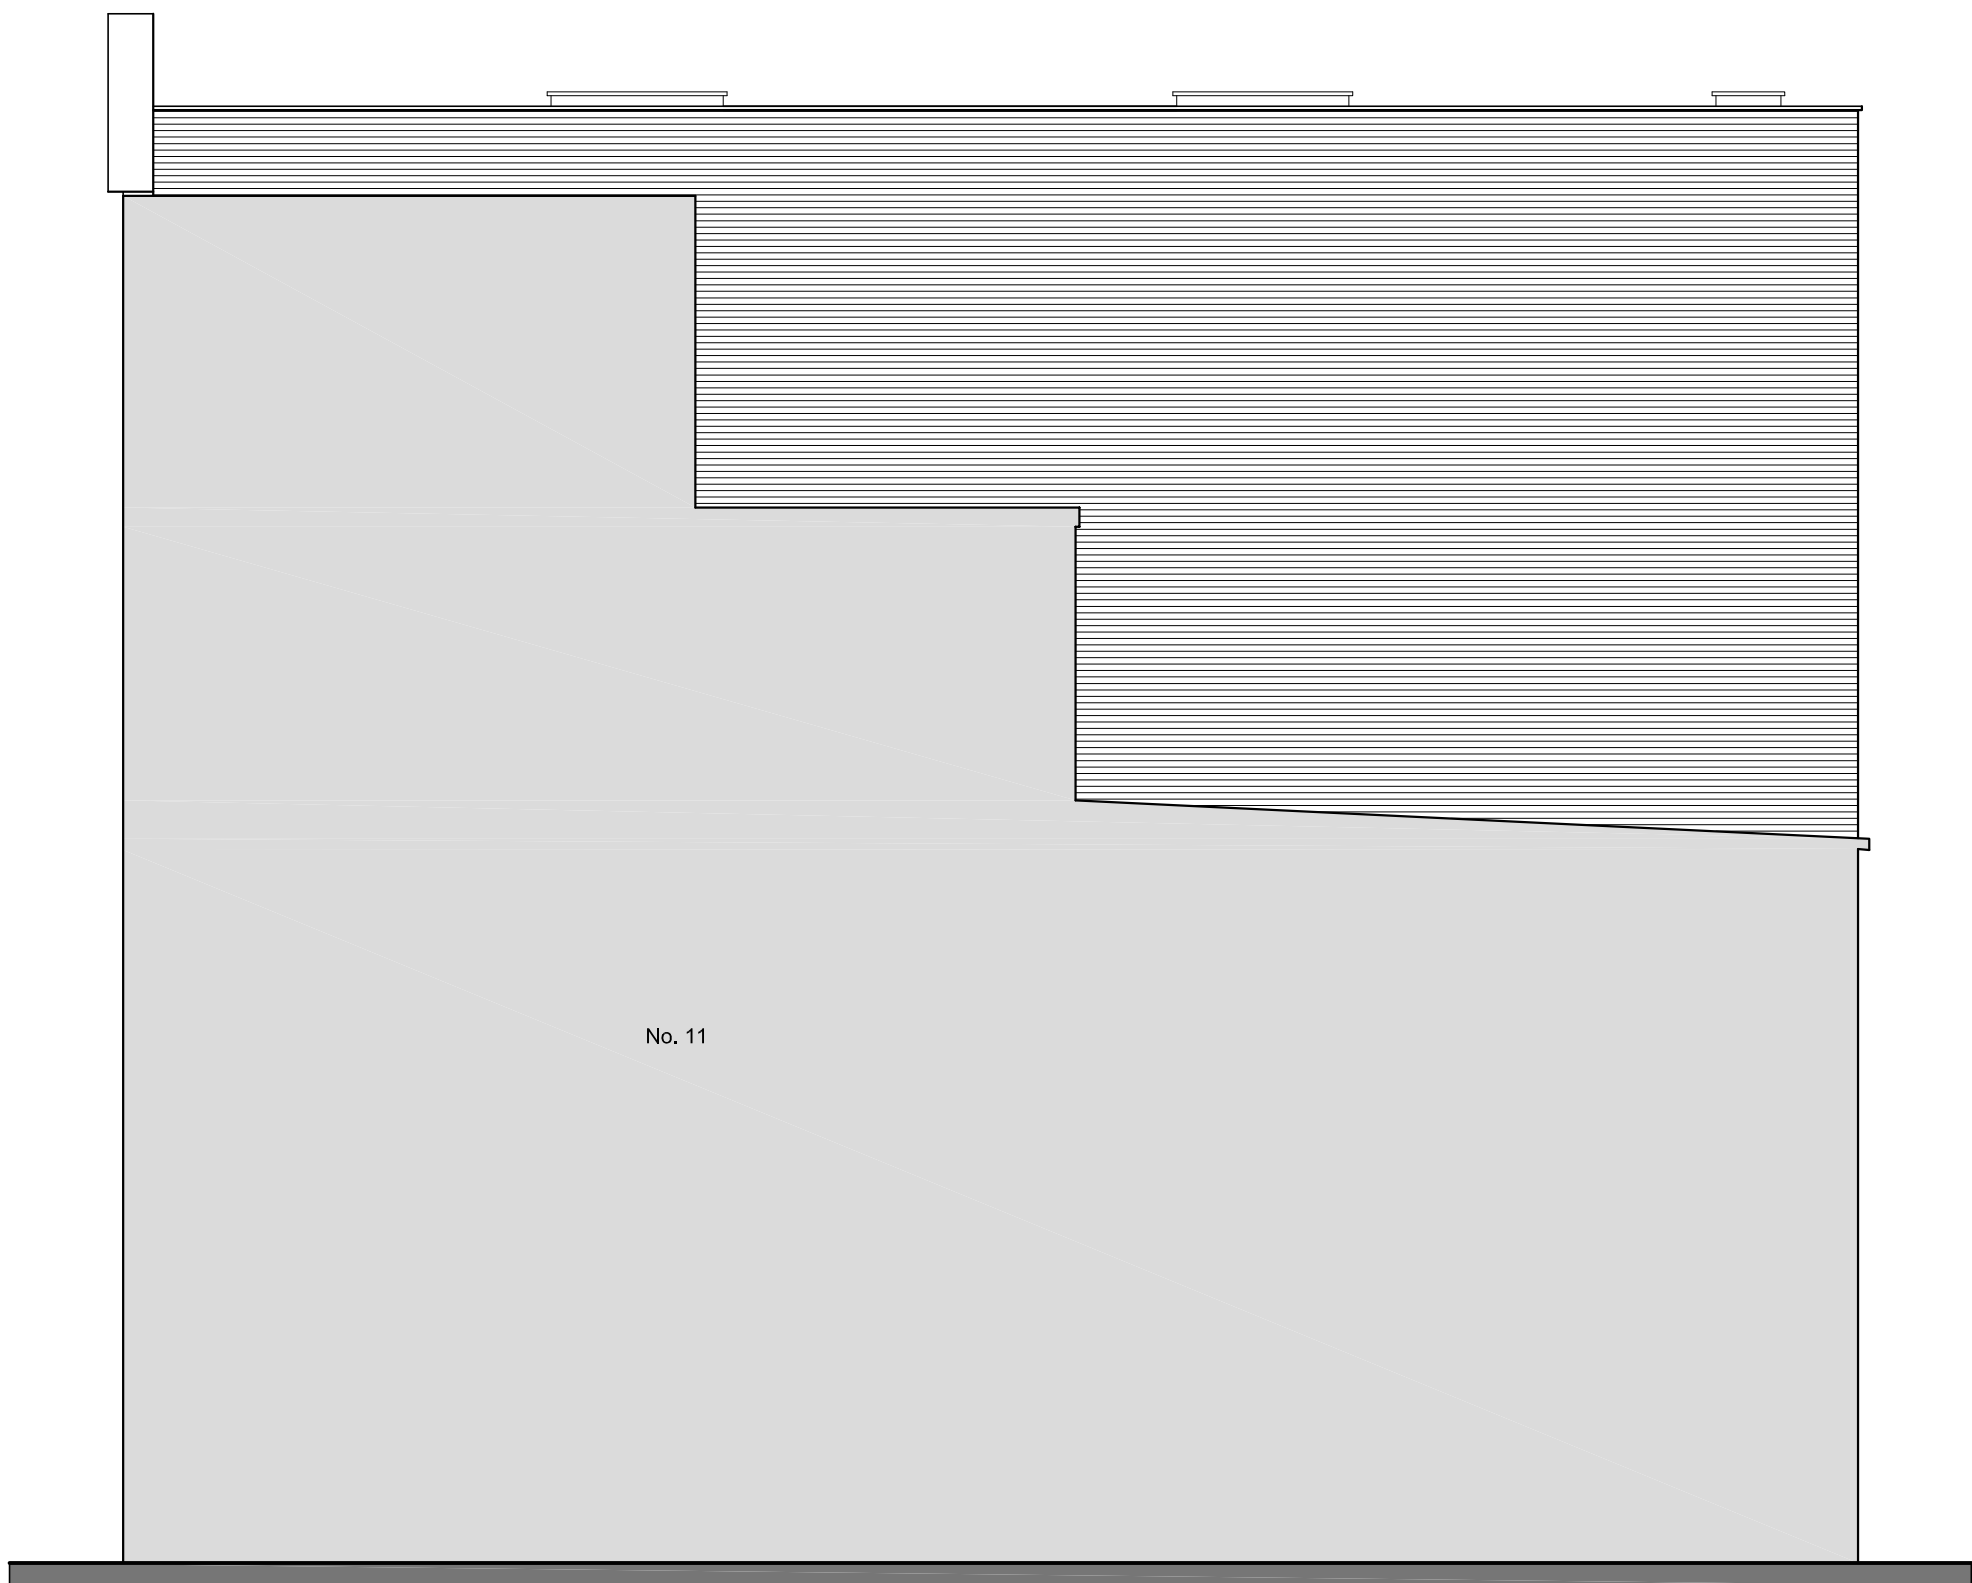 

Existing Side Elevation 1:100

All dimensions are to be checked on site, any discrepancies are to be reported to the Architect before work commences. Do not scale from this drawing.		
This drawing is to be read in conjunction with all relevant consultants and specialists drawings / documents, any discrepancies are to be reported to the Architect before the affected work commences.		
All structural components shown are indicative only. Details / calculations of structural members are to be provided by the Structural Engineer.		
This drawing is copyright.		
A	First Issue	29/07/2021
B	Amendment Following Comments Received From Heritage Consultant	12/10/2021
C	Amendment Following Comments Received From G5	22/10/2021

T+A Tang & Associates Ltd Chartered Architects	
Tel : 0161 877 9587 e-mail: barrytang@tangassociates.co.uk	
Entrance W1, 1/F, Westwood House, Greenwood Business Centre, Manchester, M5 4GH, UK	
Client: Landa Corporation Ltd	
Project: 5-9 The Rock, Bury BL9 0YB	
Drawing Title: Existing & Proposed Rear & Side Elevations	
Scale: 1:100 @ A1	Date: July 2021
Drawing No: 9694/122	Revision: C