



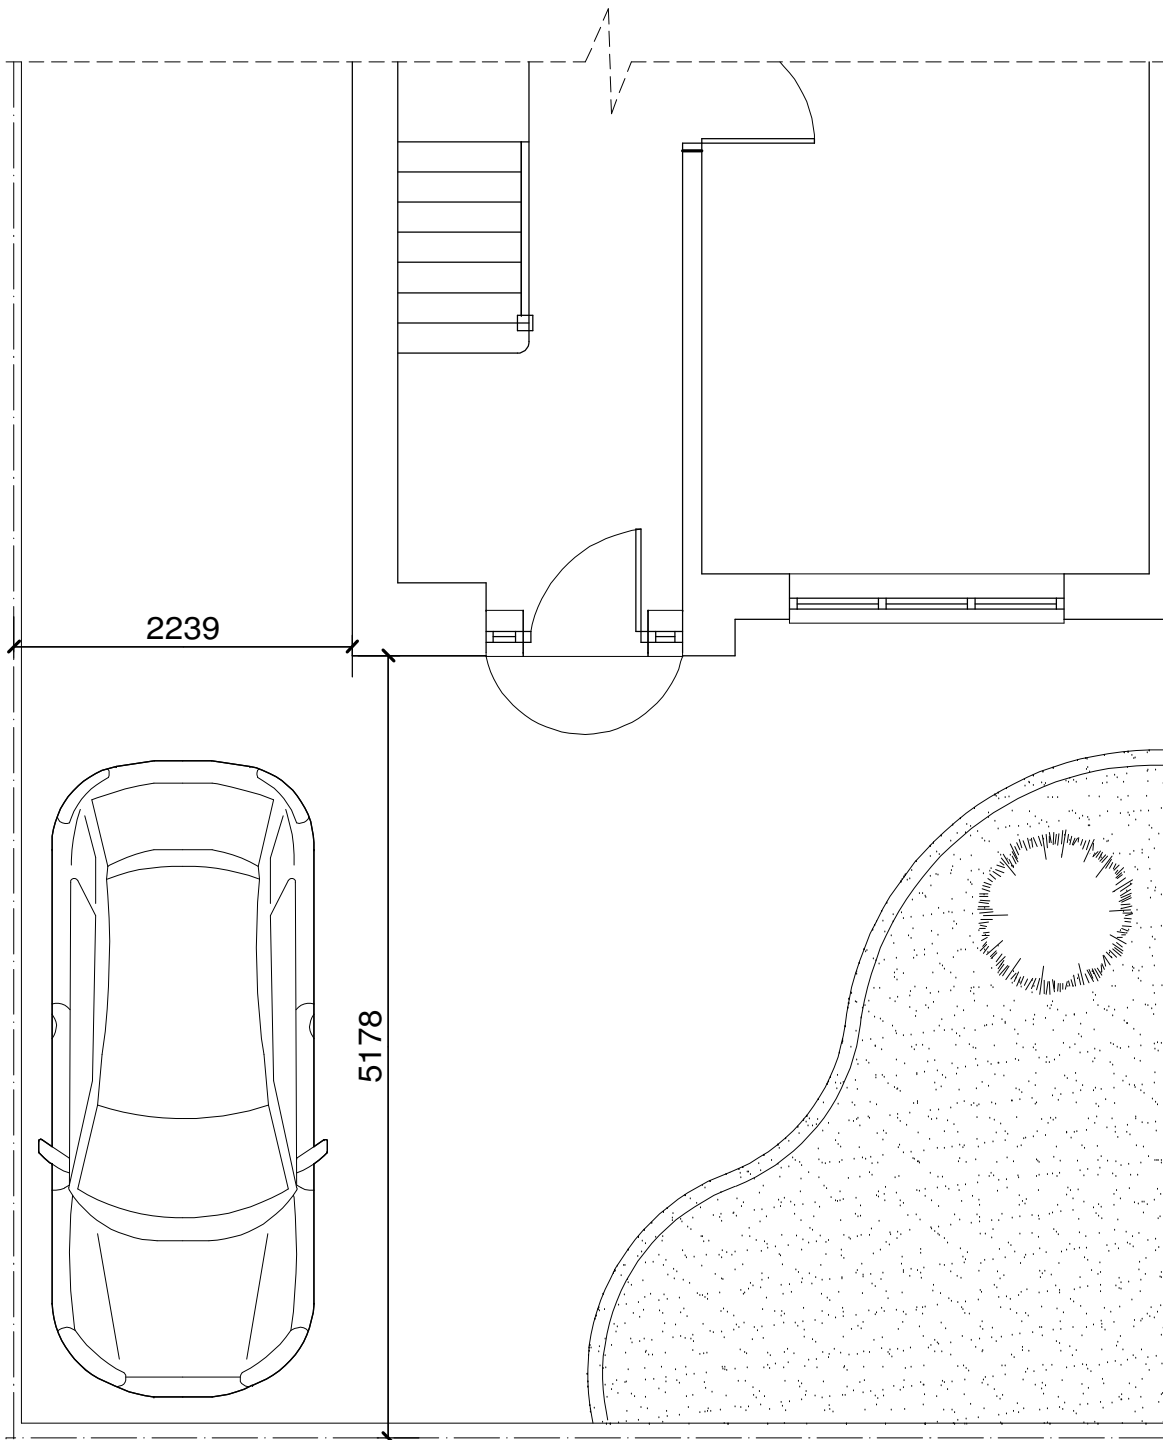


EXISTING GROUND FLOOR
Scale 1:50

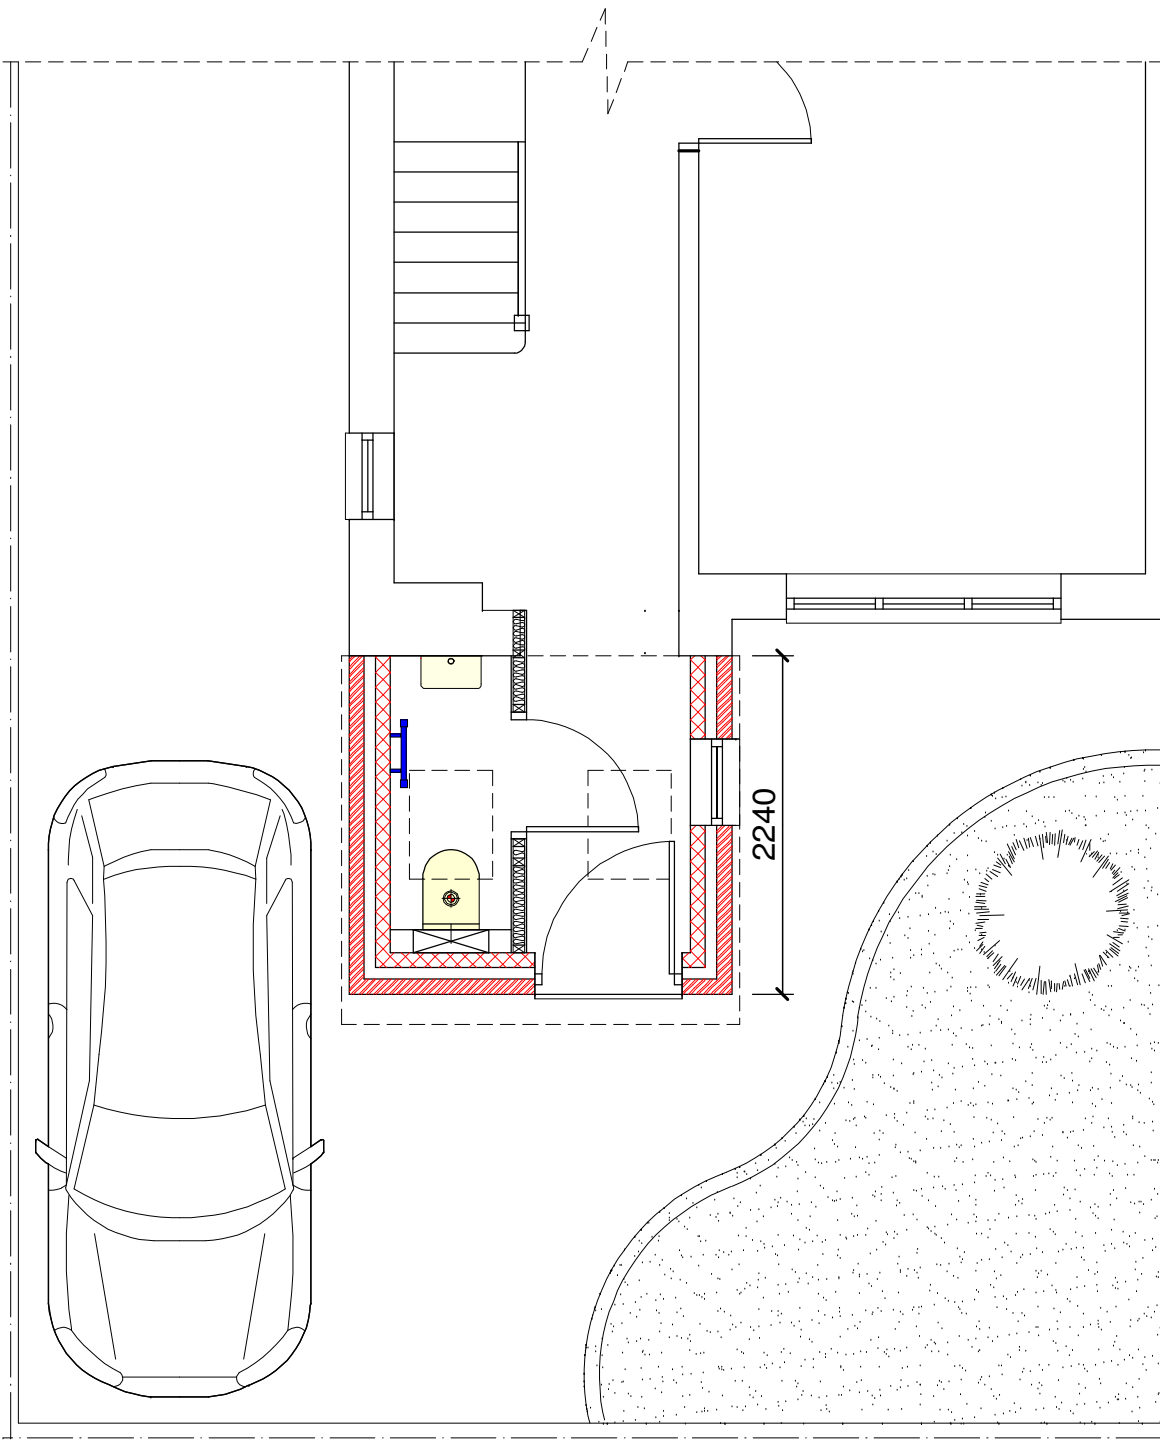


PROPOSED GROUND FLOOR
Scale 1:50




EXISTING FRONT ELEVATION
Scale 1:100

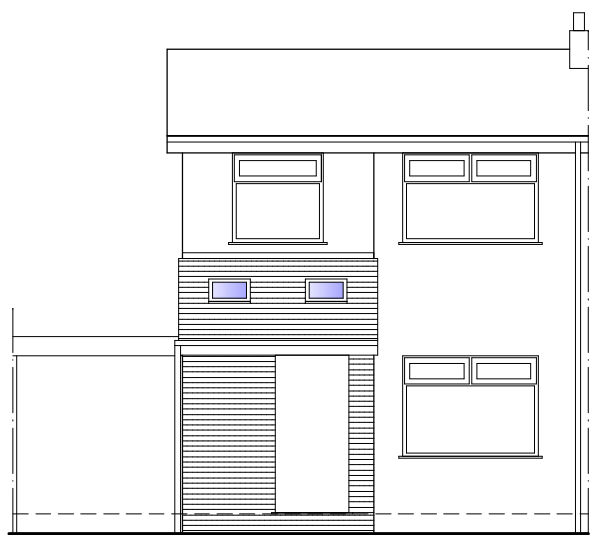


PROPOSED FRONT ELEVATION
Scale 1:100

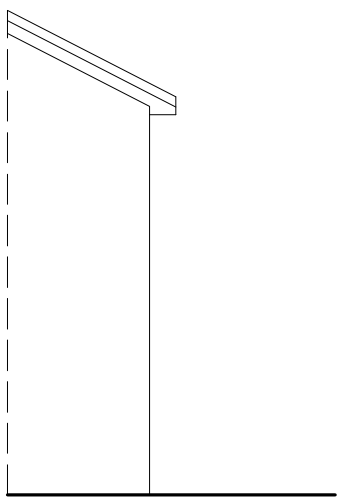


EXISTING SIDE ELEVATION
Scale 1:100

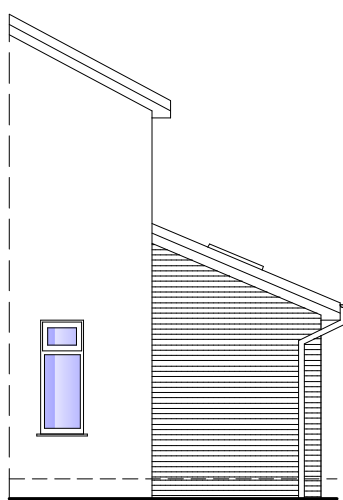

PROPOSED SIDE ELEVATION
Scale 1:100

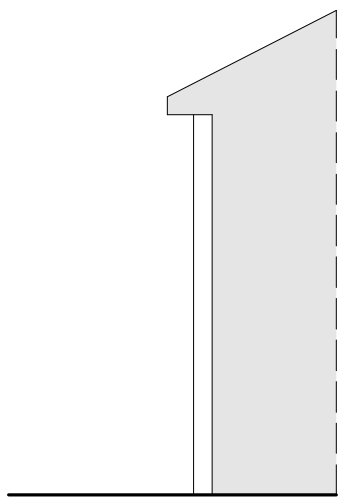

EXISTING SIDE ELEVATION
Scale 1:100

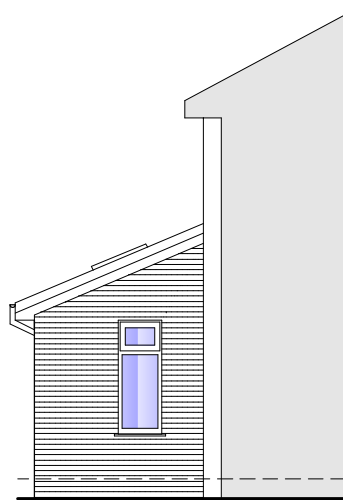

PROPOSED SIDE ELEVATION
Scale 1:100

- Existing Switch
- Proposed New Switch
- Existing Pull Cord Switch
- Proposed Pull Cord Switch
- Existing Fluorescent
- Existing Single/Double Power Point
- Proposed Single/Double Power Point
- Existing Ceiling Light/Pendant/Rose
- Proposed Ceiling Light/Pendant/Rose
- Mains Downlight. Finish -
- Shower Downlight. Finish -
- Existing Spur
- Proposed Spur
- Existing Cooker Power Point
- Proposed Cooker Power Point
- Proposed Under Cupboard Tri-Lite
- Denotes a High Level Power Point
- Denotes a Low Level Power Point
- Existing Extractor In Ceiling
- Proposed Extractor In Ceiling
- Existing Extractor Through Wall
- Proposed Extractor Through Wall
- New Tap Position
- New Shower Position
- New Stop Tap Position
- New Cold Water Tap Position
- Existing Radiator
- New Radiator
- New Straight Towel Radiator
- New Curved Towel Radiator

Radiator Pipe Diameter - ???

Skirting - ??? Architrave - ???

SKIP LOCATION - ???
MATERIALS - ???
PORTALOO - ???

During the construction process of carrying out loft conversions and alteration works to existing properties there is slight risk that cracks may appear in existing ceilings. Additionally "nail pops" (which is the detachment of plaster from the existing nail heads) can also be experienced. Adamson Construction Ltd will take all reasonable precautions to prevent such occurrences and will carry out reasonable repairs to such cracks. However, the company cannot be held responsible for defects in the ceilings, such as existing ceilings which are out of level or are already cracked.

Adamson Construction Ltd suggest that the Customer arranges for the removal of all carpets adjacent to the proposed works for the duration of the contract. Whilst we will undertake reasonable protection measures we can not be held responsible for any renewal or cleaning of carpets left in-situ.

The company does not undertake external paving, landscaping or steps.

The company will not be liable for any decoration works to new or existing ceilings, walls & woodwork.

This drawing is the copyright of Adamson Construction Limited and any reproduction in whole or part is strictly forbidden.

Adamson Construction reserve the right to modify and make necessary alterations dependant on site conditions.

Plotted on 04/03/2022

Current Confirmation of Order Date: ????

THIS DRAWING HAS BEEN EXAMINED AND APPROVED AND I/WE ARE AWARE THAT ANY CHANGES WILL BE CHARGEABLE.

APPROVED BY DATE

CUSTOMER

Mr & Mrs Conway

PROJECT

Proposed Front Porch

LOCATION

9 Peveril Close, Whitfield M45 6NS

Adamson House, Ostram Road, Dukinfield, Cheshire SK16 4XE

Telephone: 0161-338-1999 Fax: 0161-314-3534

JOB No. 7833

REV.