
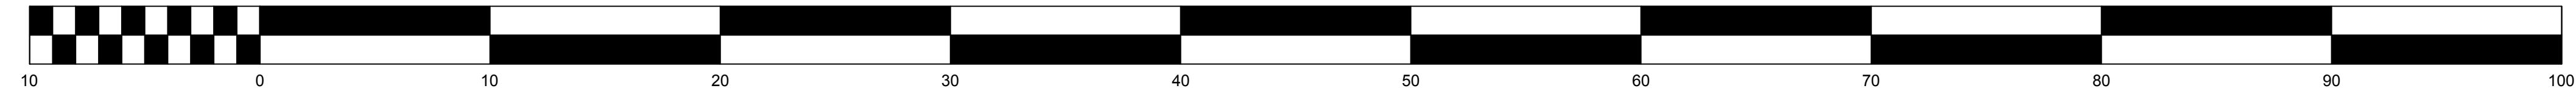


3/25/2023

3/25/2023

3/25/2023

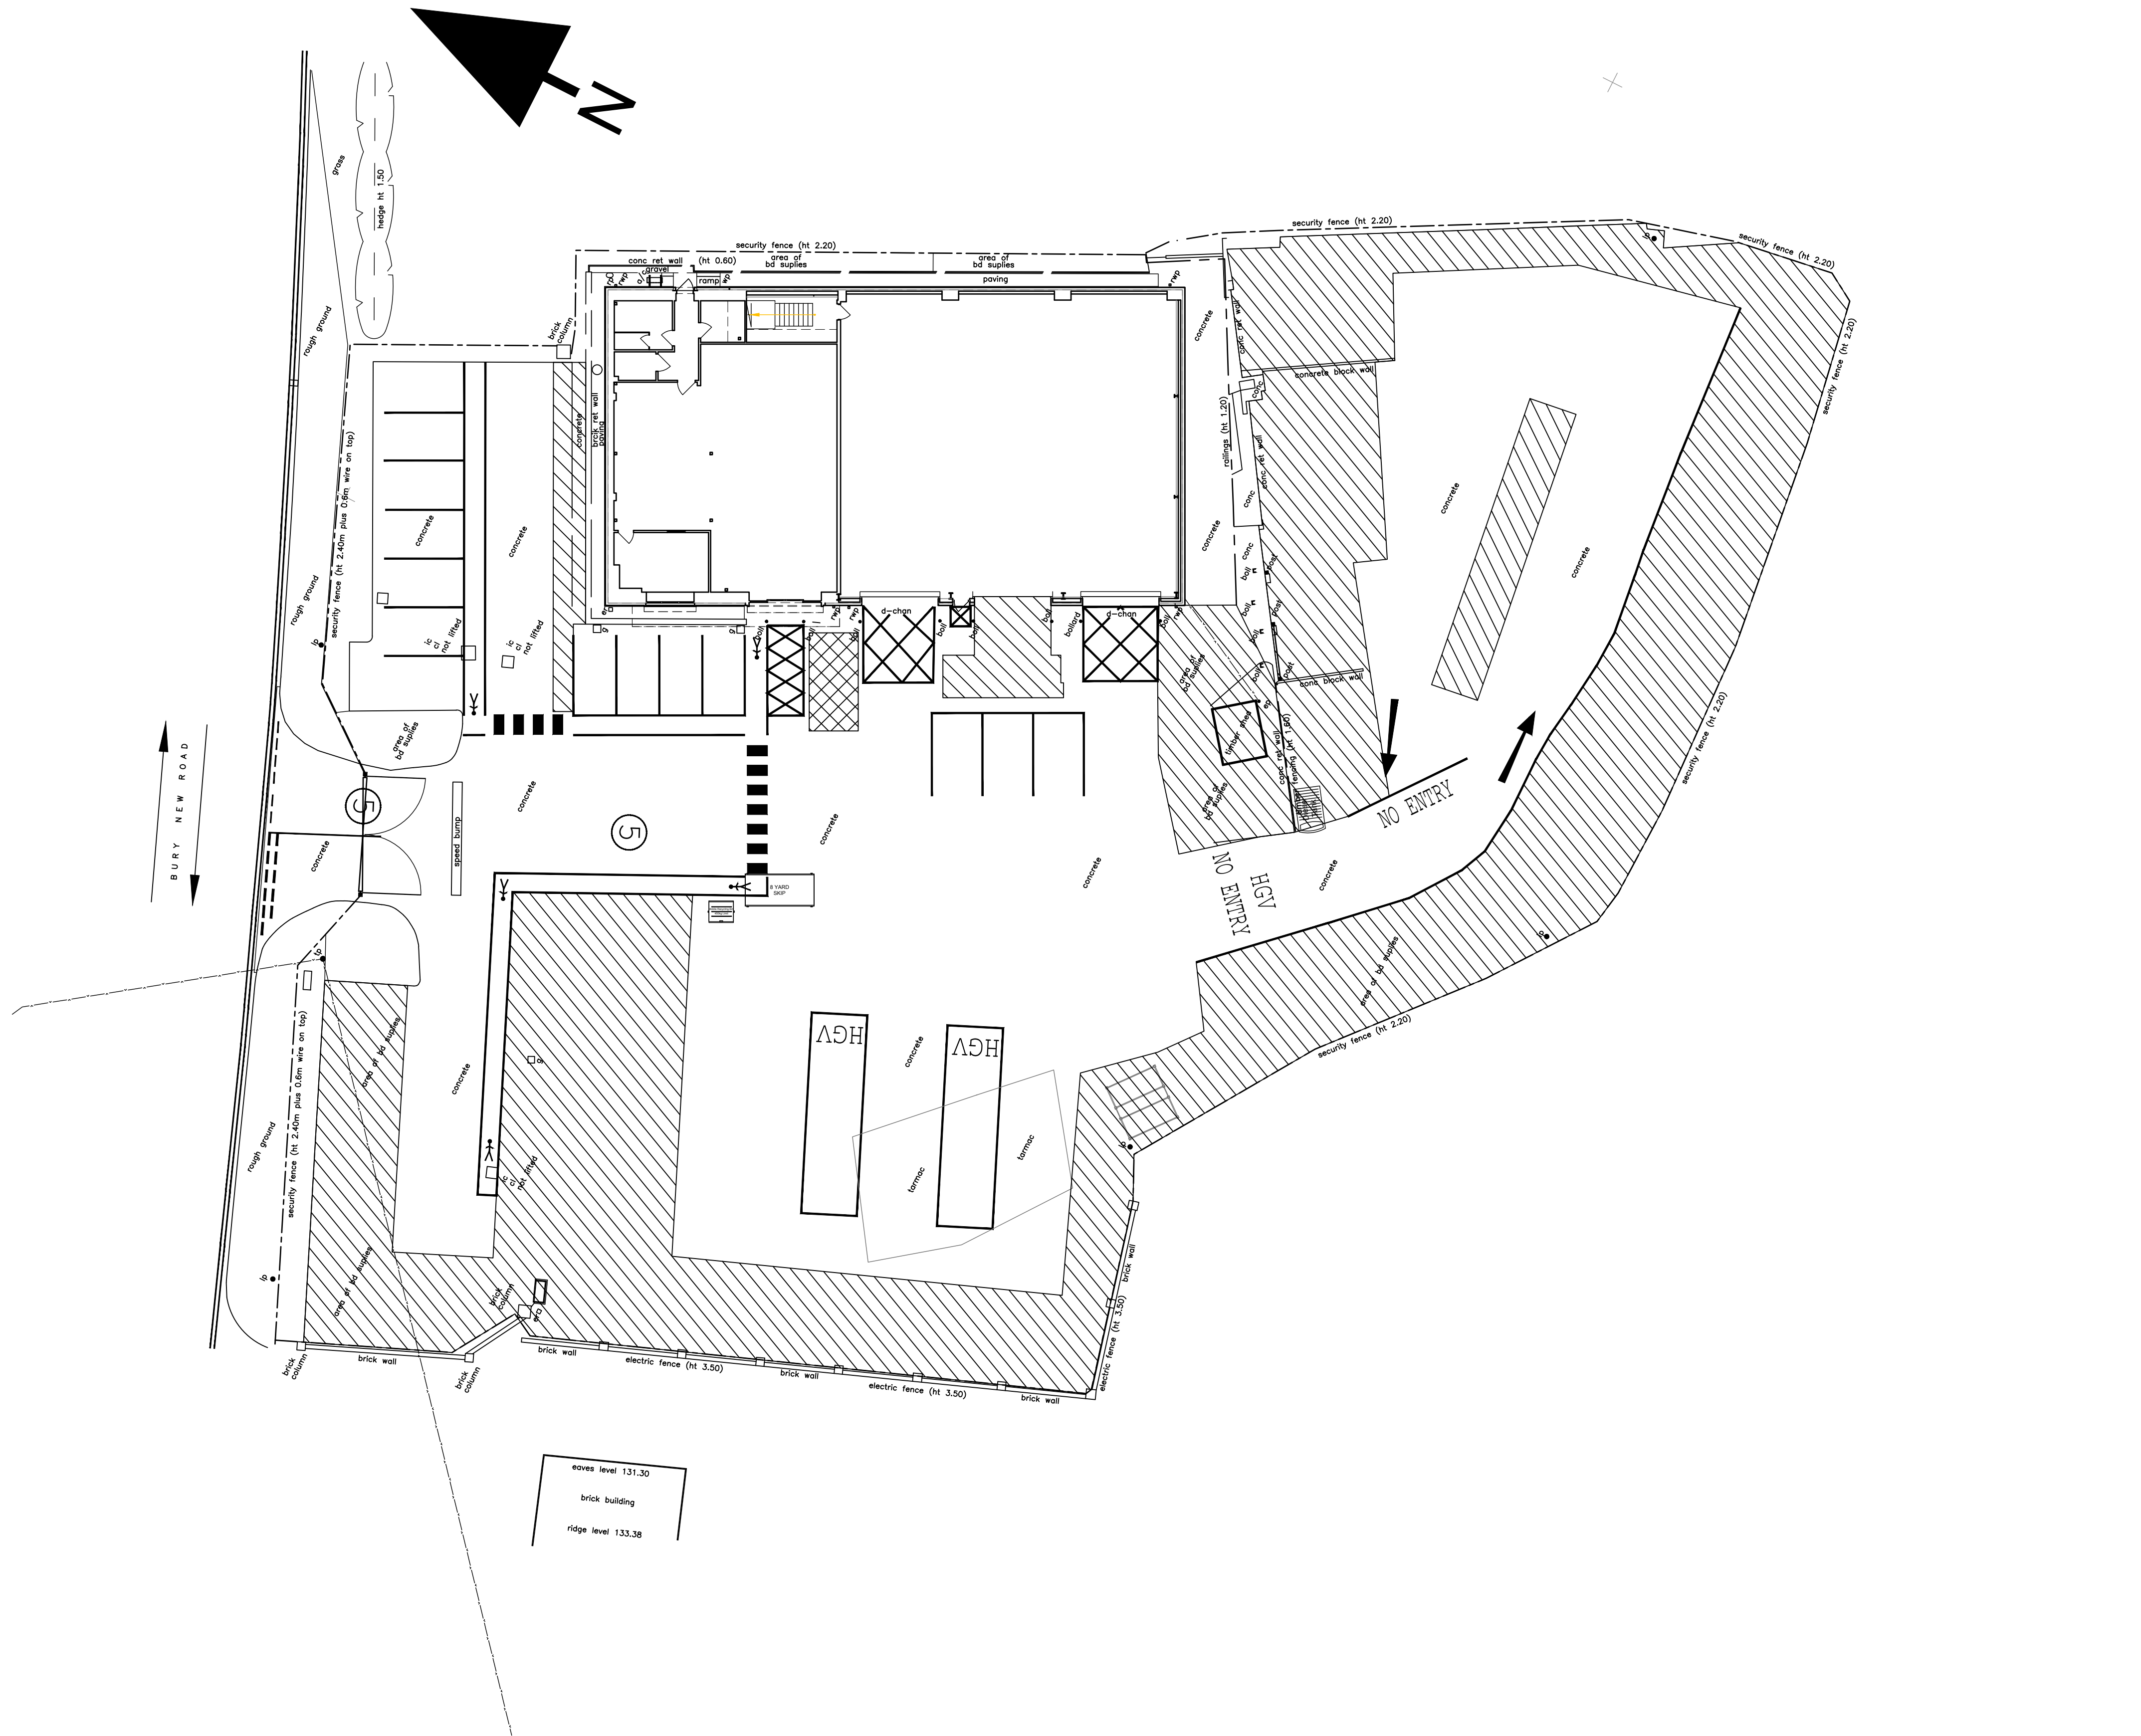

SCALE BAR
1:200

DESIGNER RISK INFORMATION	
IN ADDITION TO THE HAZARDS/RISKS NORMALLY ASSOCIATED WITH THE TYPES OF WORK DETAILED ON THIS DRAWING, NOTE THE FOLLOWING:-	
CONSTRUCTION:	
MAINTENANCE/CLEANING:	
DECOMMISSIONING/DEMOLITION:	
IT IS ASSUMED THAT ALL WORKS WILL BE CARRIED OUT BY A COMPETENT CONTRACTOR WORKING, WHERE APPROPRIATE, TO AN APPROVED METHOD STATEMENT.	
KEY:	
	External bulk storage/racking up to 4m

P03	15.02.23	HEIGHT OF EXISTING FENCE CORRECTED.	nt	TM	
P02	01.12.22	ISSUED FOR PLANNING.	nt	TM	
P01	30.11.22	FIRST ISSUE.	nt	TM	
Rev	Date	Amendment			
Southgate House, 38 Southgate, Wakefield WF1 1TL T: 01924 811 000 mjm.co.uk					
Project: TRAVIS PERKINS RADCLIFFE					
Client: 					
Drawing Title: SITE PLAN AS EXISTING					
	nt		TM		TM
MJM Ref:	8567	Scale:	1:200	Sheet Size:	A1
Revision Status:	P03	Suitability Status:	S4	Date:	OCT 2022
FOR APPROVAL					
Drawing Reference: Project - Originator - Zone - Level - File Type - Discipline - Number 8567-MJM-XX-XX-DR-D-6601					

© THIS DRAWING MAY NOT BE COPIED WITHOUT PRIOR WRITTEN PERMISSION