

HT 3 - 100M2 / 1076SQFT

© COPYRIGHT THIBREX.
THIS DRAWING IS THE PROPERTY OF THIBREX. IT MUST NOT BE COPIED OR REPRODUCED OR DIVULGED TO ANYONE WITHOUT PERMISSION.
DO NOT SCALE OFF THIS DRAWING. ANY DISCREPANCIES TO BE REPORTED TO THIBREX.
REVISIONS:

DO NOT SCALE
NO DIMENSIONS TO BE SCALED FROM THIS DRAWING.
ALL DIMENSIONS TO BE CHECKED ON SITE PRIOR TO COMMENCEMENT OF WORKS AND ANY DISCREPANCIES REPORTED TO THE ARCHITECT / ENGINEER / CONTRACTOR
ALL INFORMATION ON THIS DRAWING IS SUBJECT TO A FULL AND COMPREHENSIVE TOPOGRAPHICAL SURVEY AND CONFIRMATION OF RELEVANT TITLE.

ADDITIONAL NOTES

ALL WORK TO BE CARRIED OUT IN ACCORDANCE WITH THE BUILDING REGULATIONS AND THE REQUIREMENTS OF THE LOCAL AUTHORITY.

2	Plot 1 amendments	A.H	H.K 03/07/23
1	Elevations amended	A.H	H.K 27/06/23
REV	DESCRIPTION	DRWN	CHKD DATE



PROJECT
Land At Lowercroft

TITLE
Floor plan & Elevations - HT3

SCALE	1:100	@ A1	DATE	26/06/23
-------	-------	------	------	----------

DRAWING NO.	HJK-LC-HT3	REVISION	2
-------------	------------	----------	---

DRAWN BY		CHECKED BY	
----------	--	------------	--

PURPOSE OF ISSUE

☐ PLANNING

☐ BUILDING REGS

☐ TENDER

☐ APPROVAL

☐ COMMENT

☐ CONSTRUCTION

CDM 2015


ADDITIONAL COMMENTS DENOTED ON DWG AREA AS (CDM)
PERCEIVED SIGNIFICANT RESIDUAL RISKS THAT ARE EITHER / OR ANY COMBINATION OF THE FOLLOWING :
NOT OBVIOUS ■ UNUSUAL ■ DIFFICULT TO MANAGE

CONSTRUCTION

USE



MAINTENANCE

DECOMMISSION

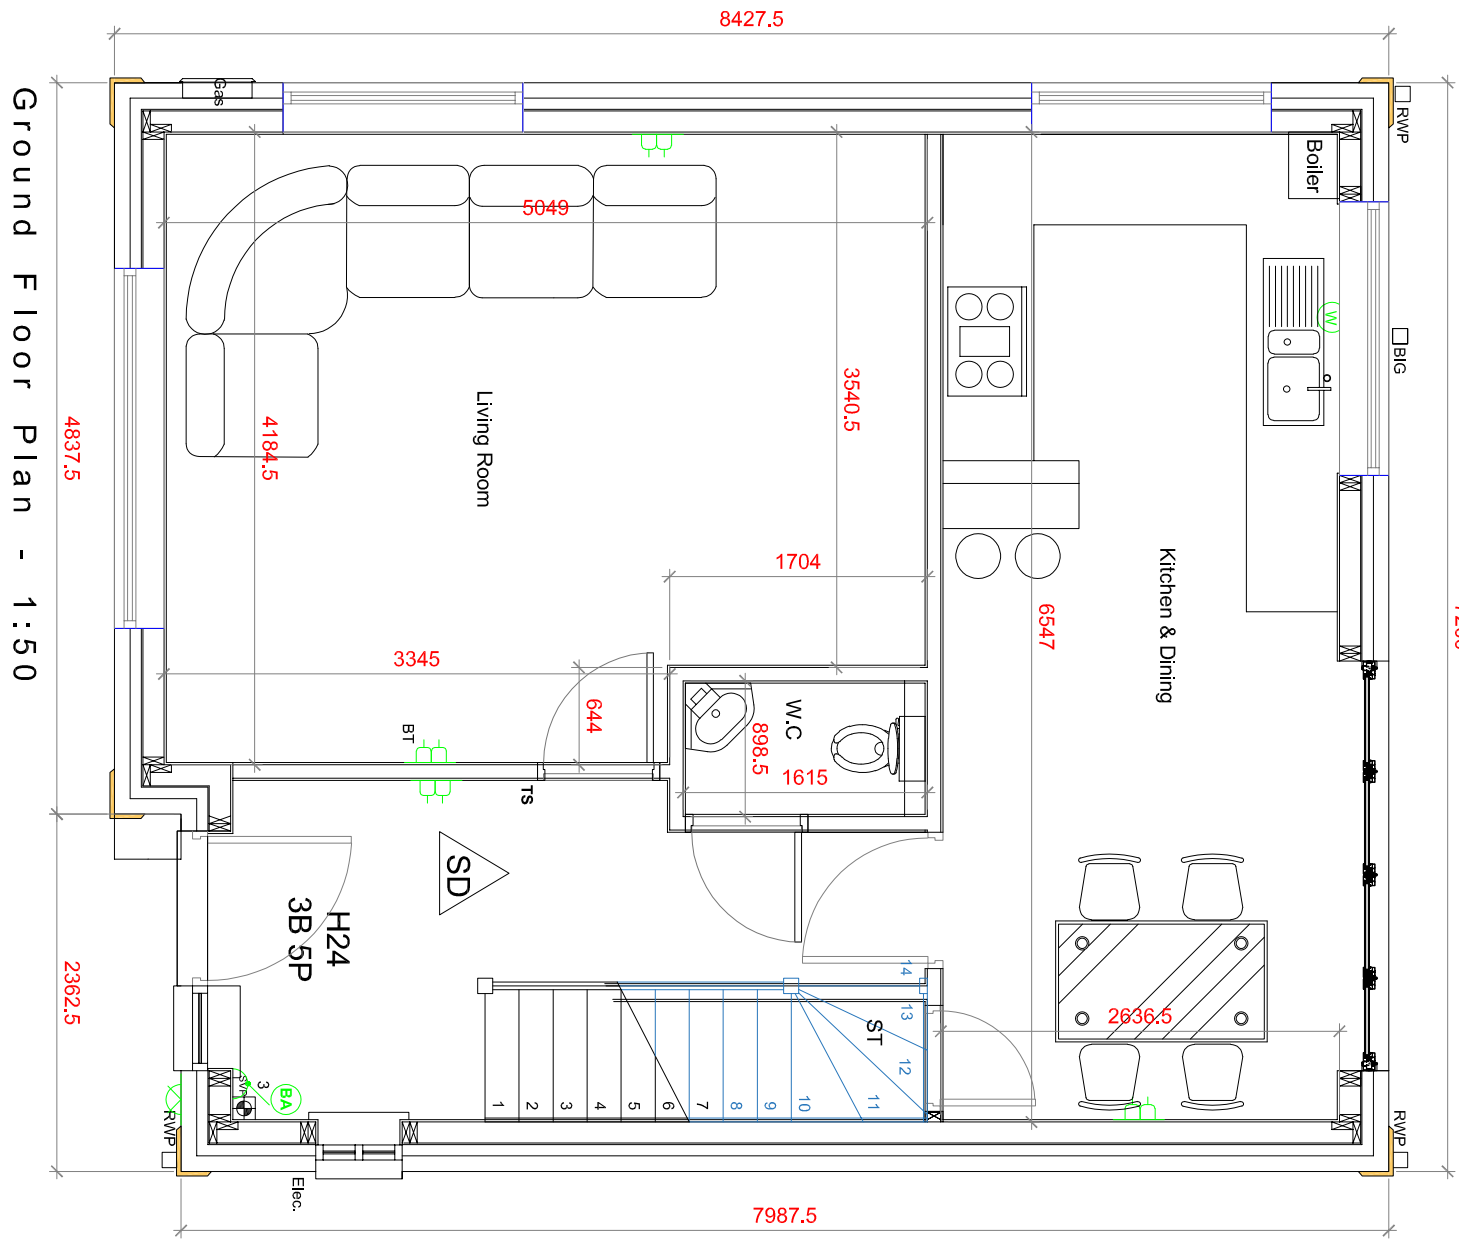


Ground Floor Plan - 1:50


First Floor Plan - 1:50

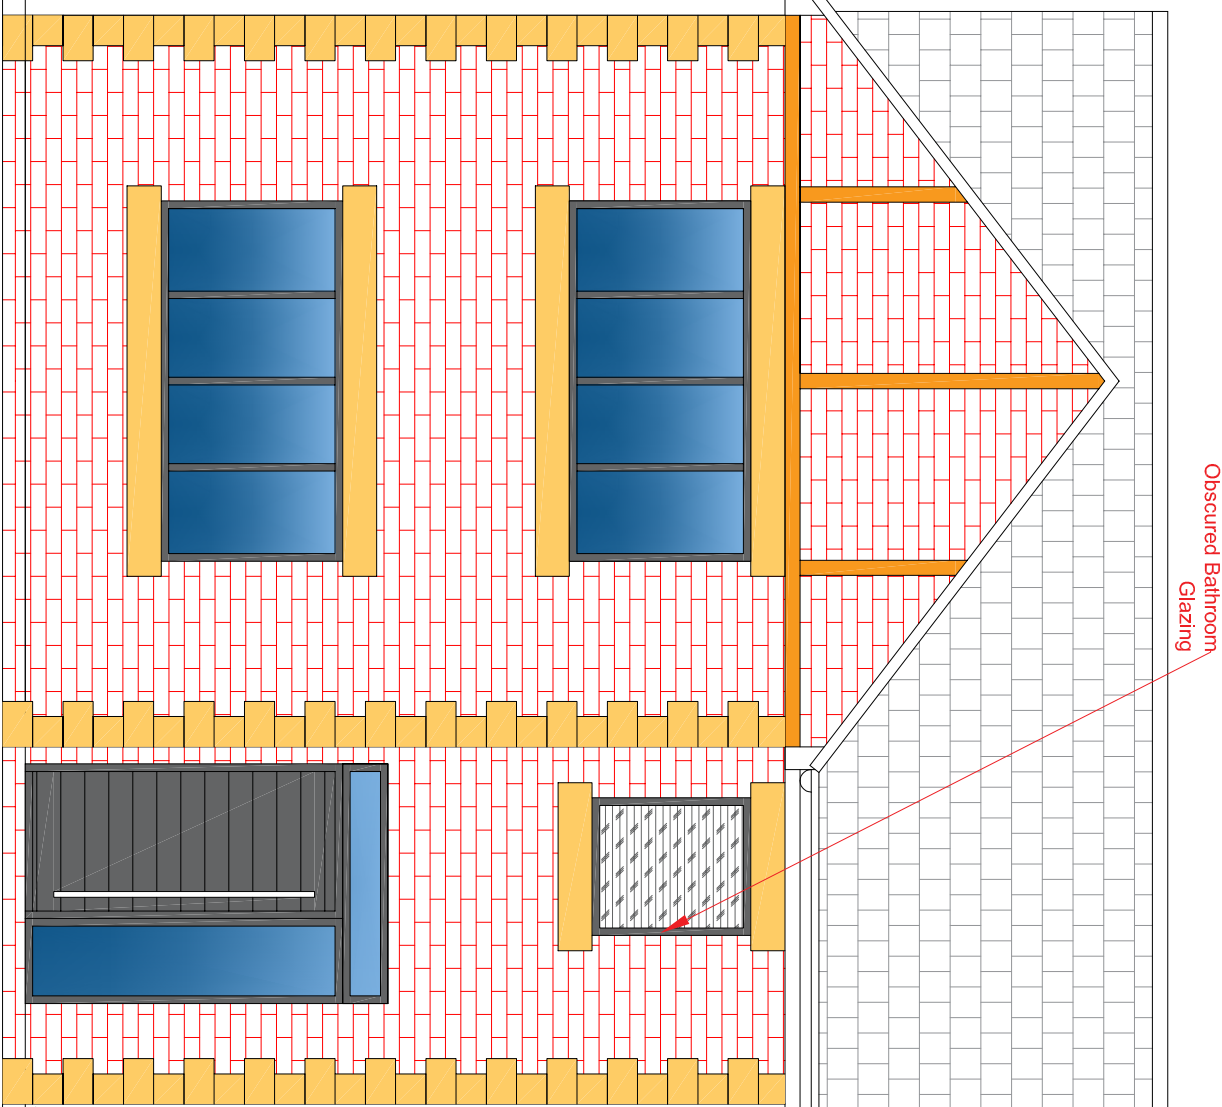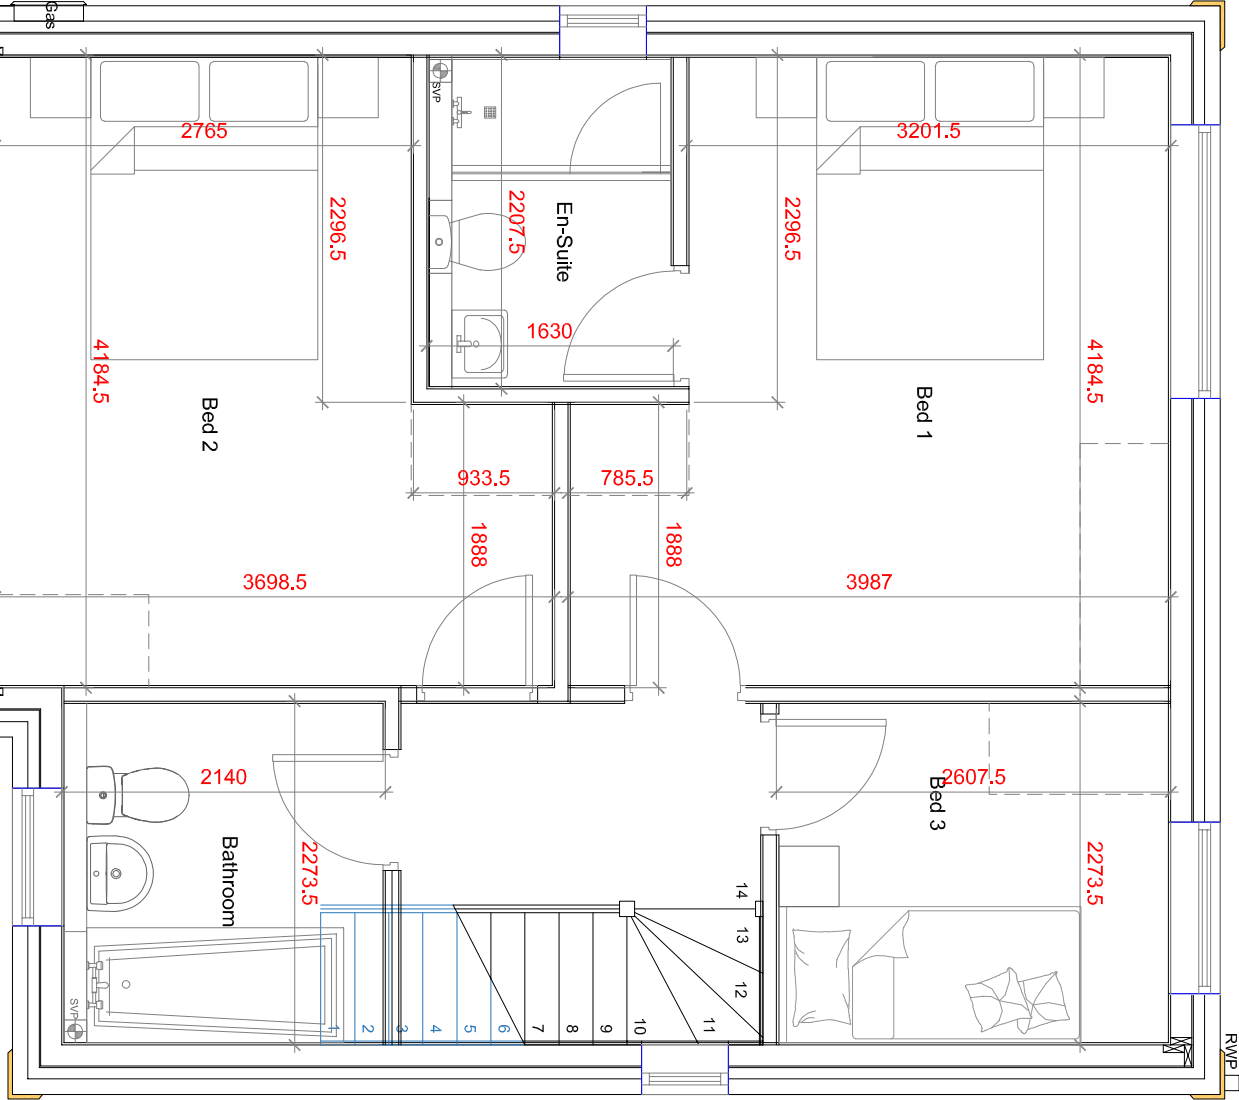


Main Elevation - 1:50

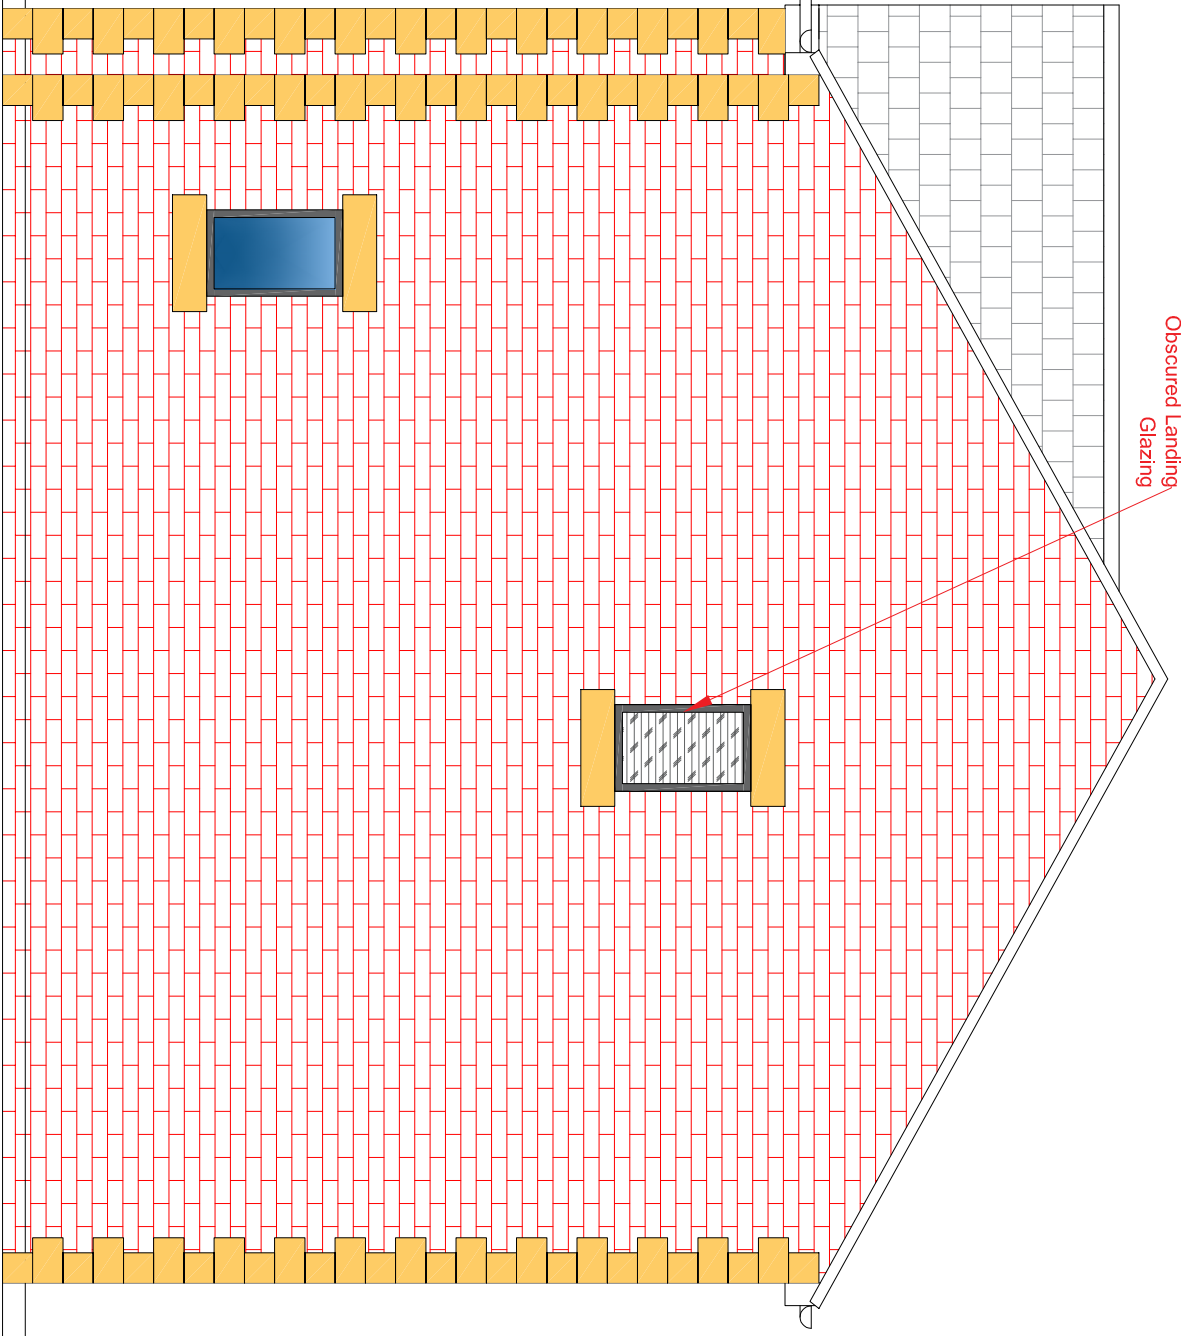

Side Elevation - 1:50

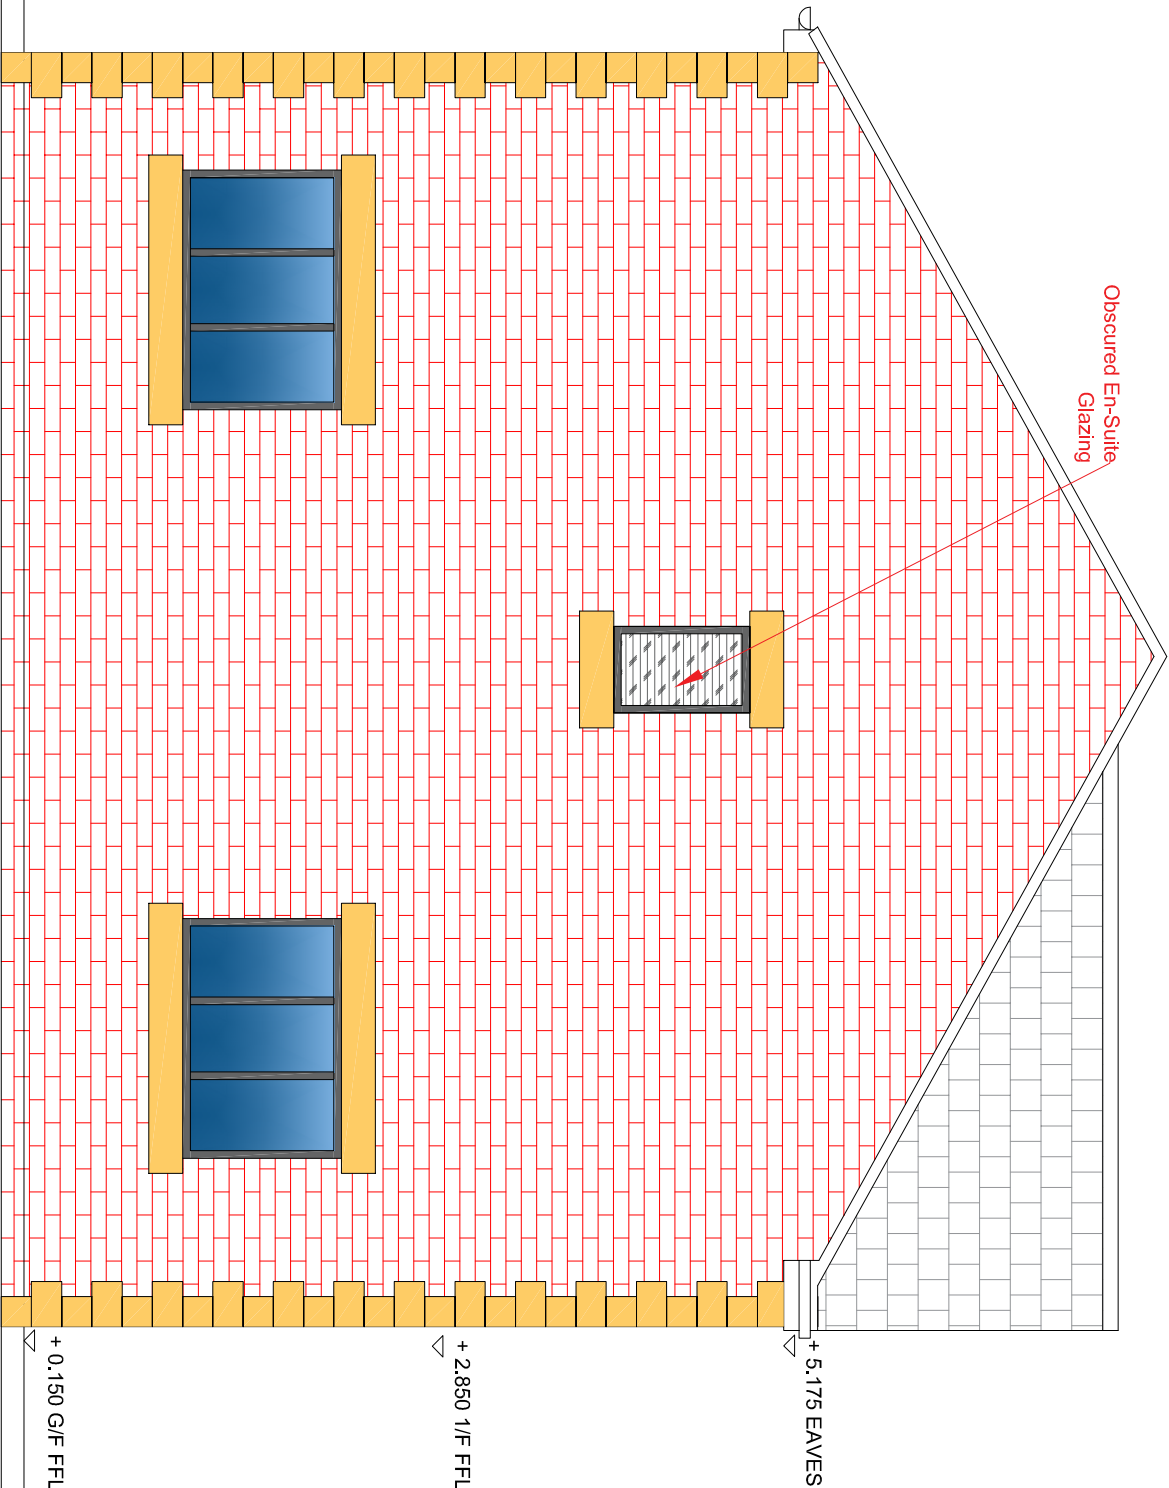

Side Elevation - 1:50

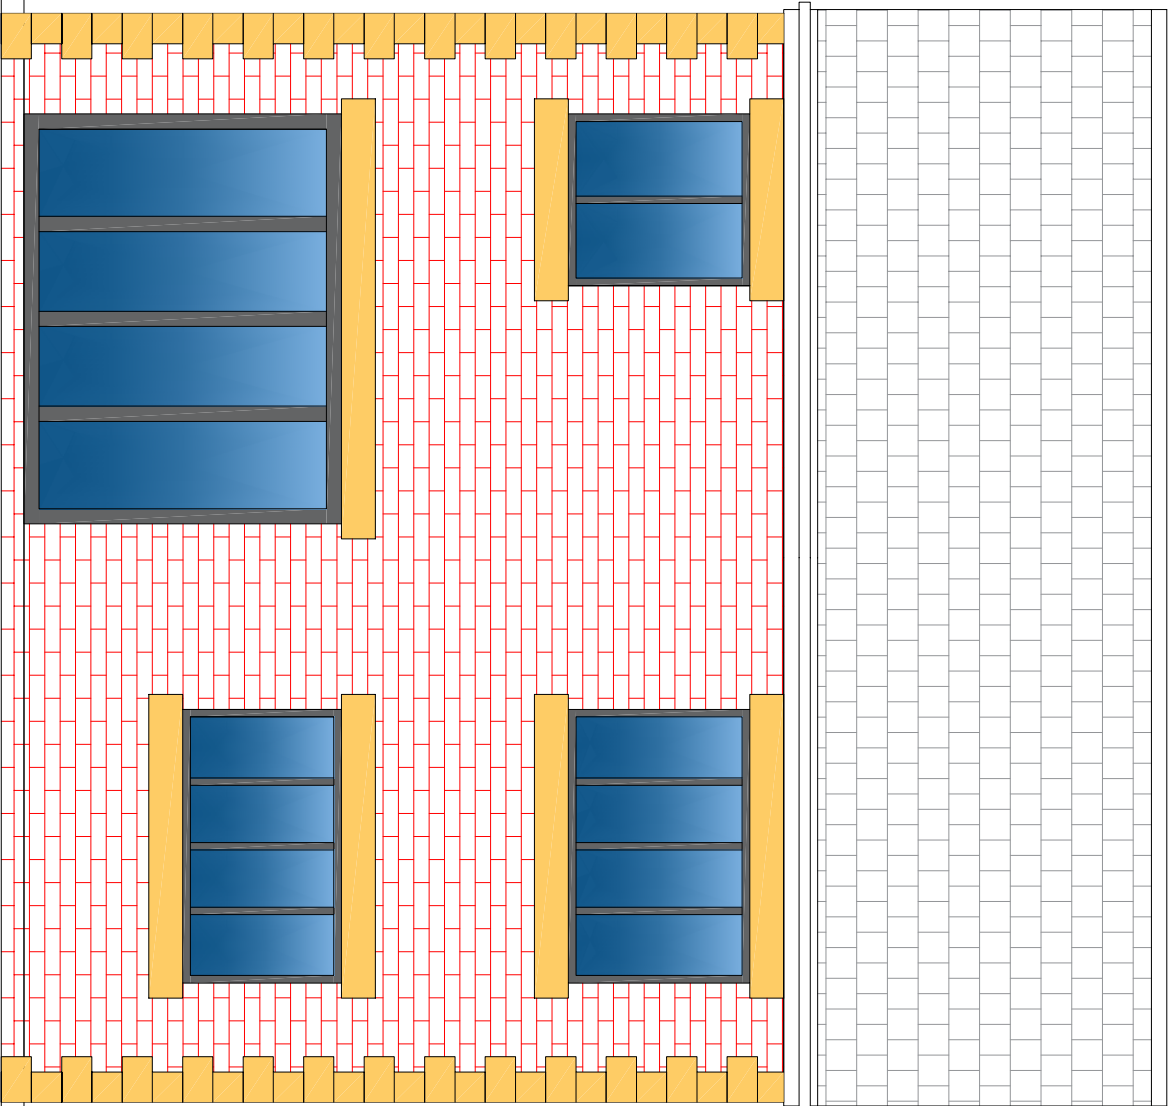

Rear Elevation - 1:50