


Boundary Treatments : Scale @1:50 A1

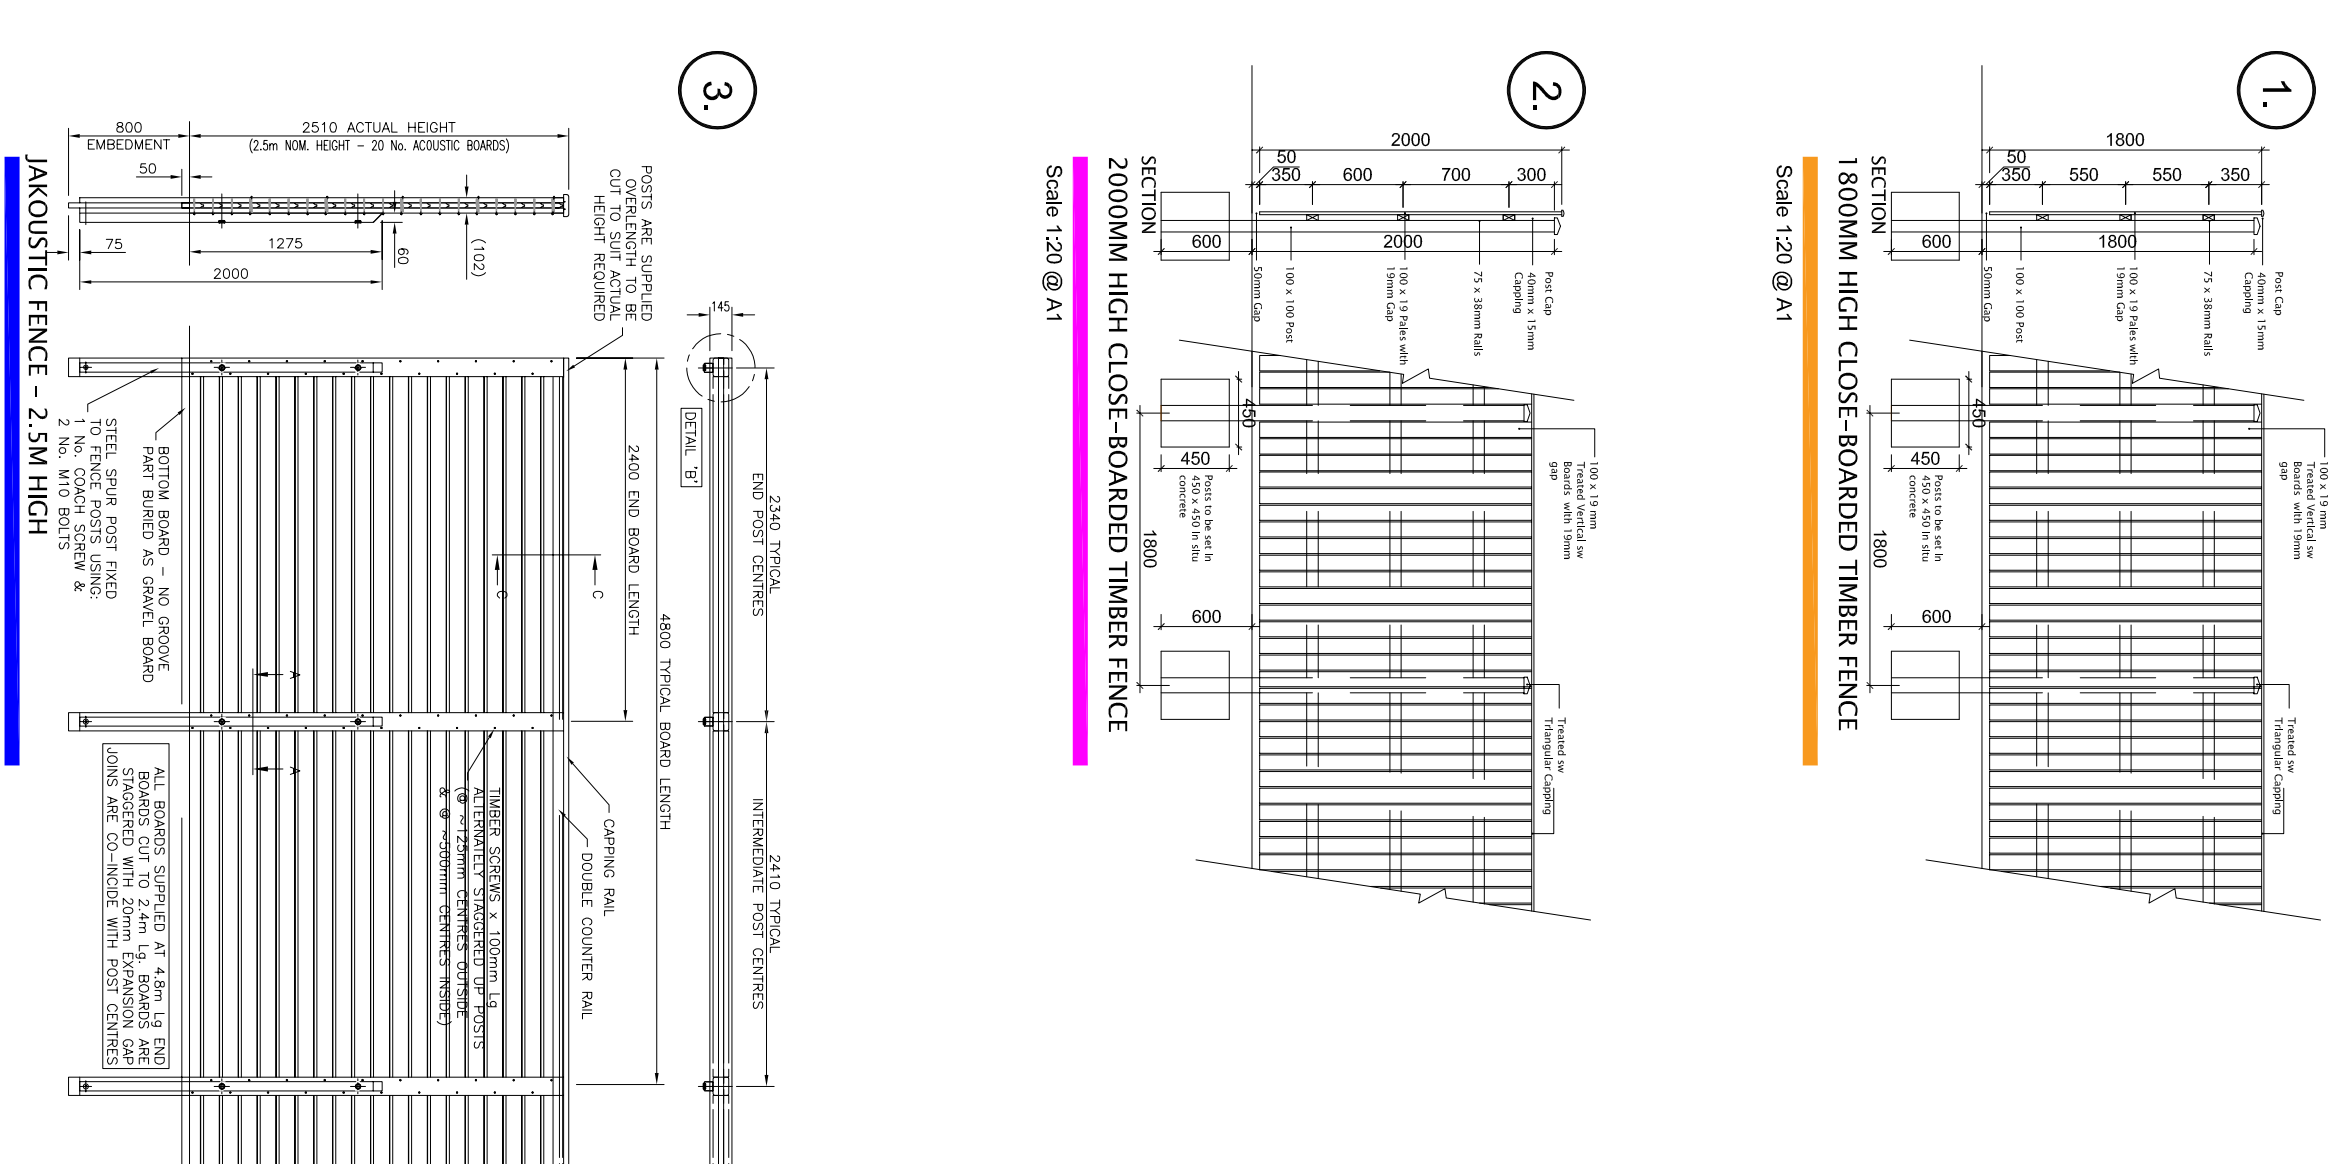

© COPYRIGHT THIBREX.
THIS DRAWING IS THE PROPERTY OF THIBREX. IT MUST NOT BE REPRODUCED OR REVISED OR
TO ANYONE WITHOUT PERMISSION.
DO NOT SCALE OFF THIS DRAWING. ANY DISCREPANCIES TO BE REPORTED TO THIBREX
REVISIONS

DO NOT SCALE

NO DIMENSIONS TO BE SCALED FROM THIS DRAWING.
ALL DIMENSIONS TO BE CHECKED ON SITE PRIOR TO
COMMENCEMENT OF WORKS AND ANY DISCREPANCIES
REPORTED TO THE ARCHITECT / ENGINEER / CONTRACTOR
ALL INFORMATION ON THIS DRAWING IS SUBJECT TO A FULL
AND COMPREHENSIVE TOPOGRAPHICAL SURVEY AND
CONFIRMATION OF RELEVANT TITLE.

ADDITIONAL NOTES

ALL WORK TO BE CARRIED OUT IN ACCORDANCE WITH THE
BUILDING REGULATIONS AND THE REQUIREMENTS OF THE
LOCAL AUTHORITY.

1	Plot 1 size reduced, added boundary dims	A.H H.K	03/07/23 26/06/23
2	Further amendments to plot 1	A.H H.K	03/07/23
REV	DESCRIPTION	DRWCHKD	DATE



PROJECT
Land At Lowercroft

TITLE
Site Plan

SCALE
1:200 @ A1 DATE 26/06/23

DRAWING NO. HJK-LC-SP REVISION 2

DRAWN BY CHECKED BY

PURPOSE OF ISSUE
☐ PLANNING ☐ BUILDING REGS ☐ TENDER
☐ APPROVAL ☐ COMMENT ☐ CONSTRUCTION

BELMONT HOUSE
2 DALTON COURT
COMPTON ROAD
BR3 0D5

ADDITIONAL COMMENTS DENOTED ON DWG AREA AS (CDM)
PERCEIVED SIGNIFICANT RESIDUAL RISKS THAT ARE
EITHER / OR ANY COMBINATION OF THE FOLLOWING :

CDM 2015
NOT OBVIOUS ■ UNUSUAL ■ DIFFICULT TO MANAGE

CONSTRUCTION

USE

MAINTENANCE

DECOMMISSION