




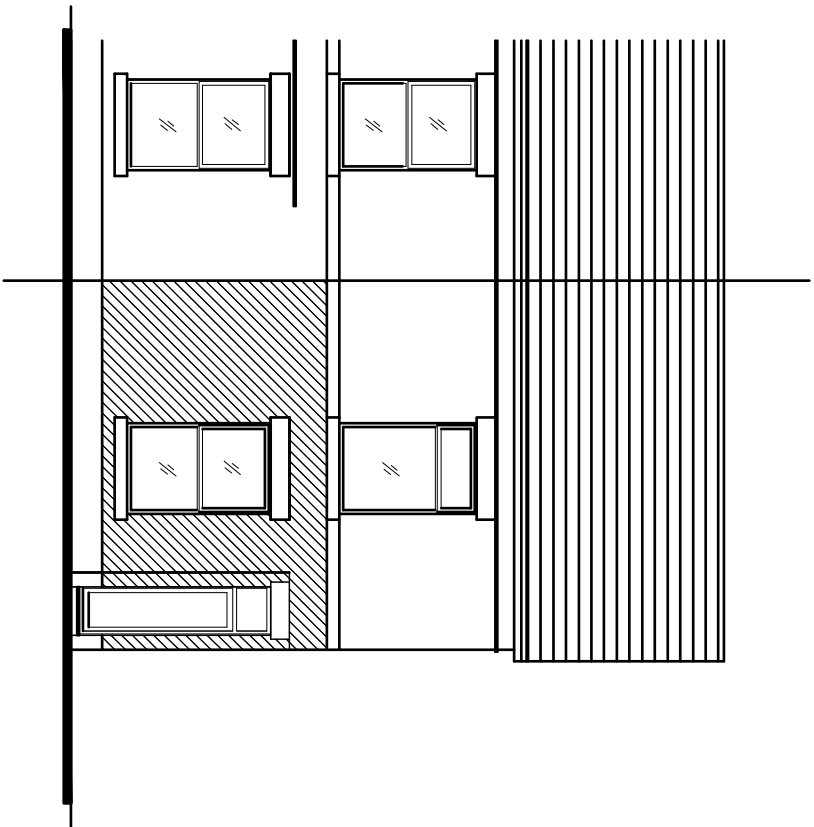


Areas of The Front And Side Elevations To Be Rendered.

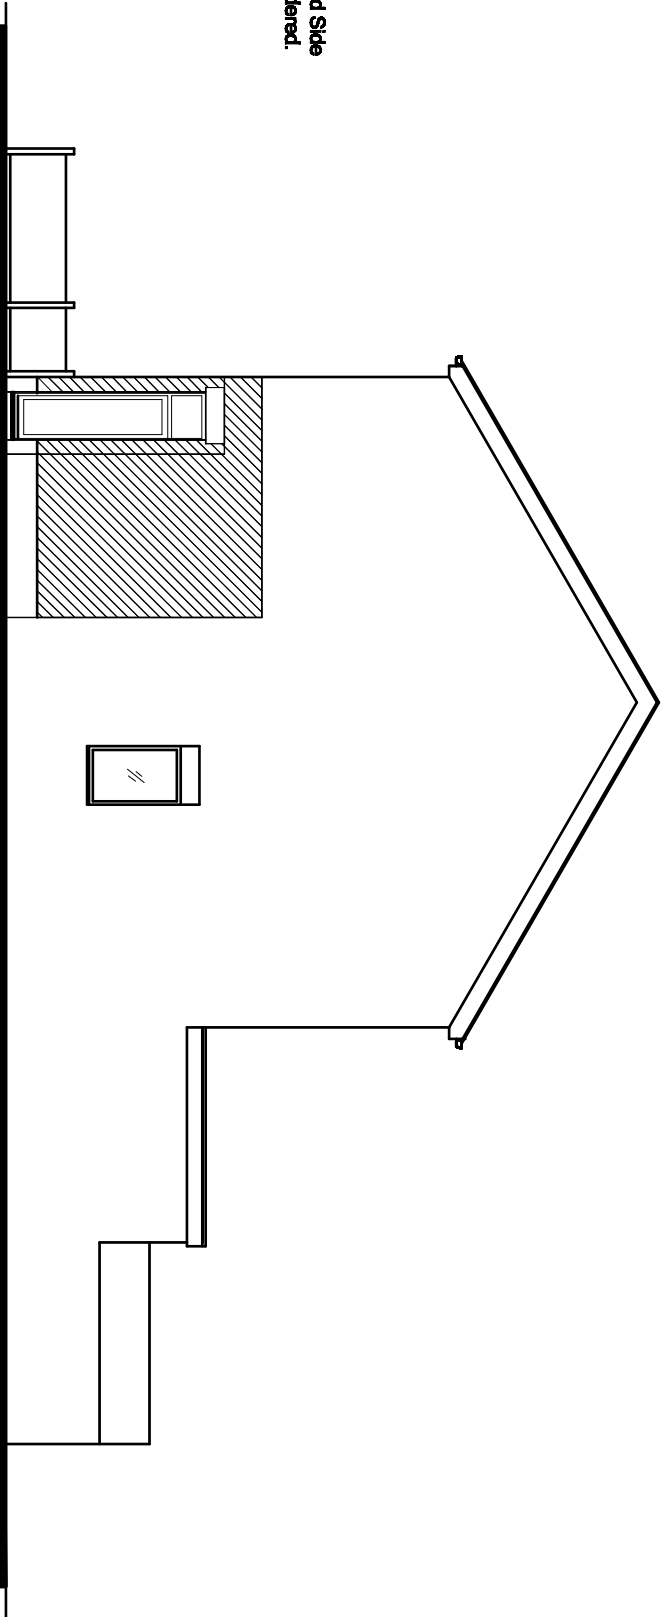

PROPOSED FRONT ELEVATION.

PROPOSED SIDE ELEVATION.

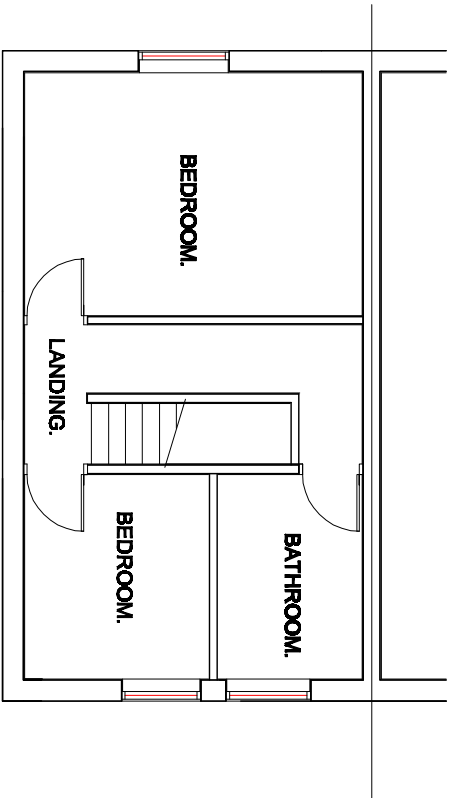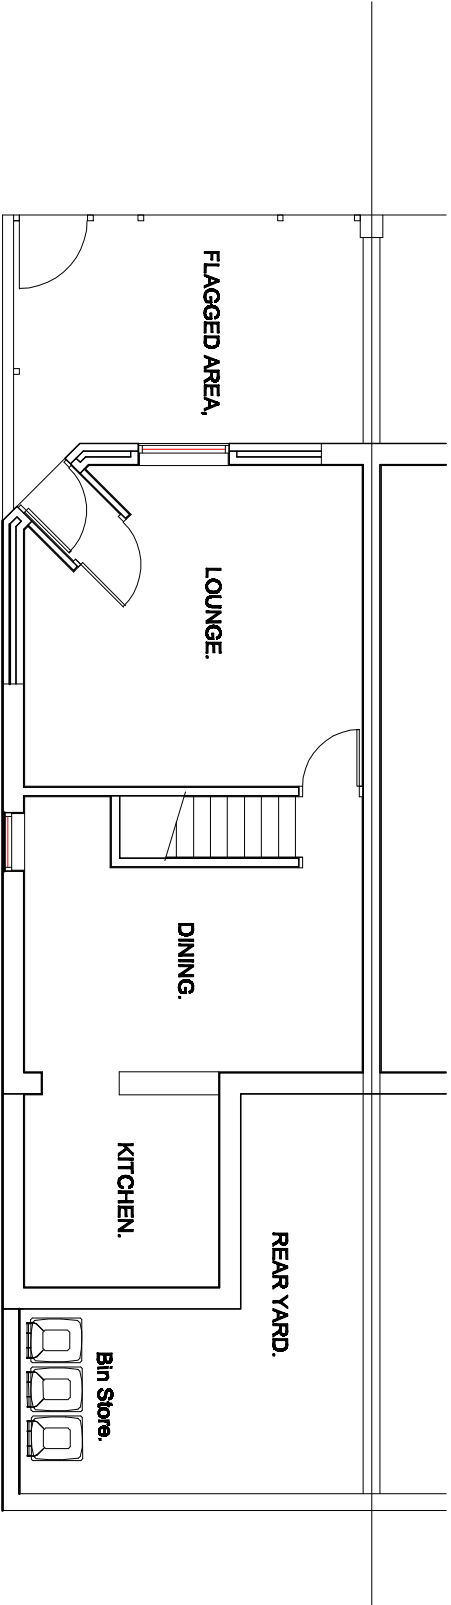

PROPOSED GROUND FLOOR PLAN.

PROPOSED FIRST FLOOR PLAN.

Revision A - First Floor Plan, Bin Store & Notes Added. - 15th August 2023. B - Rendered Sections Added. - 10th June 2024. C - Rendered Sections Noted. - 25th July 2024.	Title : PROPOSED CHANGE OF USE FOR SHOP TO RESIDENTIAL AND REMOVAL OF THE SHOP FRONT.	Project : 227, ANSWORTH ROAD, RADCLIFFE, MANCHESTER, M26 4EE	MTC Designs Scale 1:100 @ A3 Date: June 2023.	31 Edend Drive Bolton BL2 6TB T: 01204 416714, M: 07760288914 Email: info@mtcdesigns.co.uk Drawing No: P02C
--	--	---	---	--