


This drawing and design concept is the property of PPY design. It should not be reproduced without written permission

 

7 Lower Croft
Whitefield
M45 7NS

scale 1:50 at A1
October 2018

AH1-01

Existing Plans
and Elevations


PPY design Ltd

2 Helmshore Road, Holcombe Village
Ramsbottom, Lancashire BL8 4PA


Garry Bearden BAK (ons) DipArch RIBA
garry@ppy-design.co.uk www.ppy-design.co.uk
T: 0706 822731 M: 0712 669462

Materials :


Walls – red multi stock brick with
feature rendered porches
Roof – grey interlocking tiles

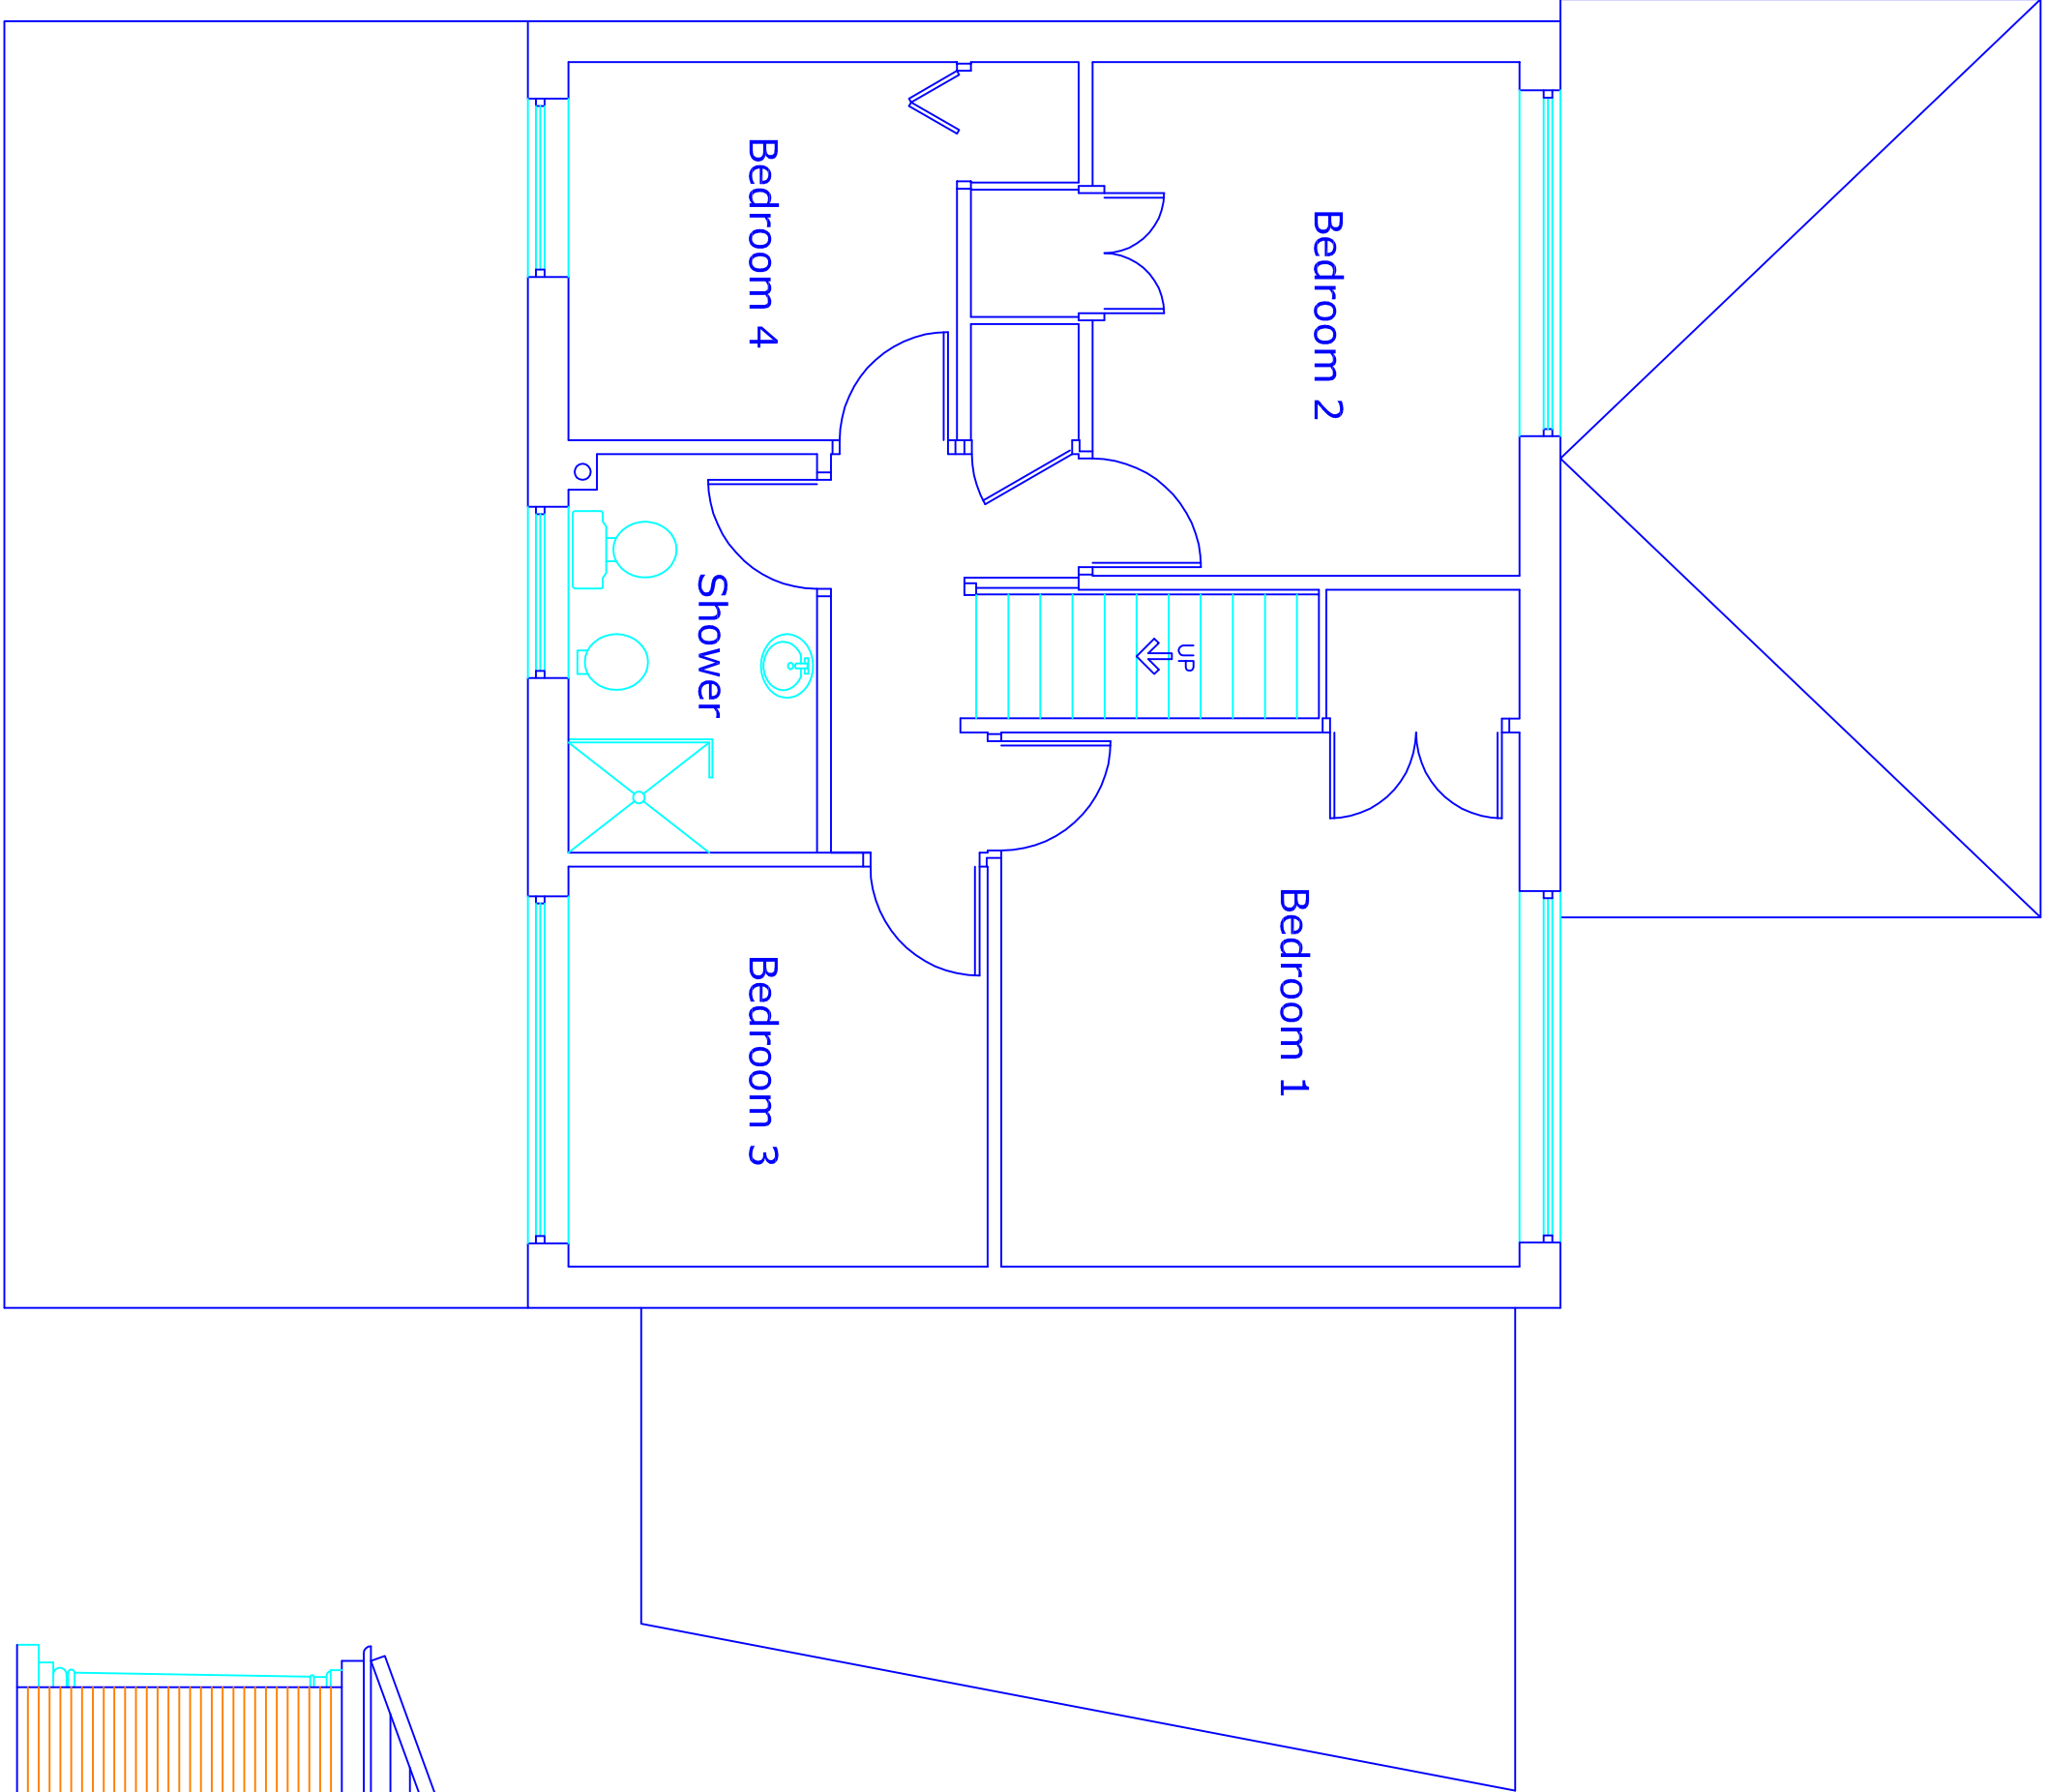


Existing Plan
First Floor

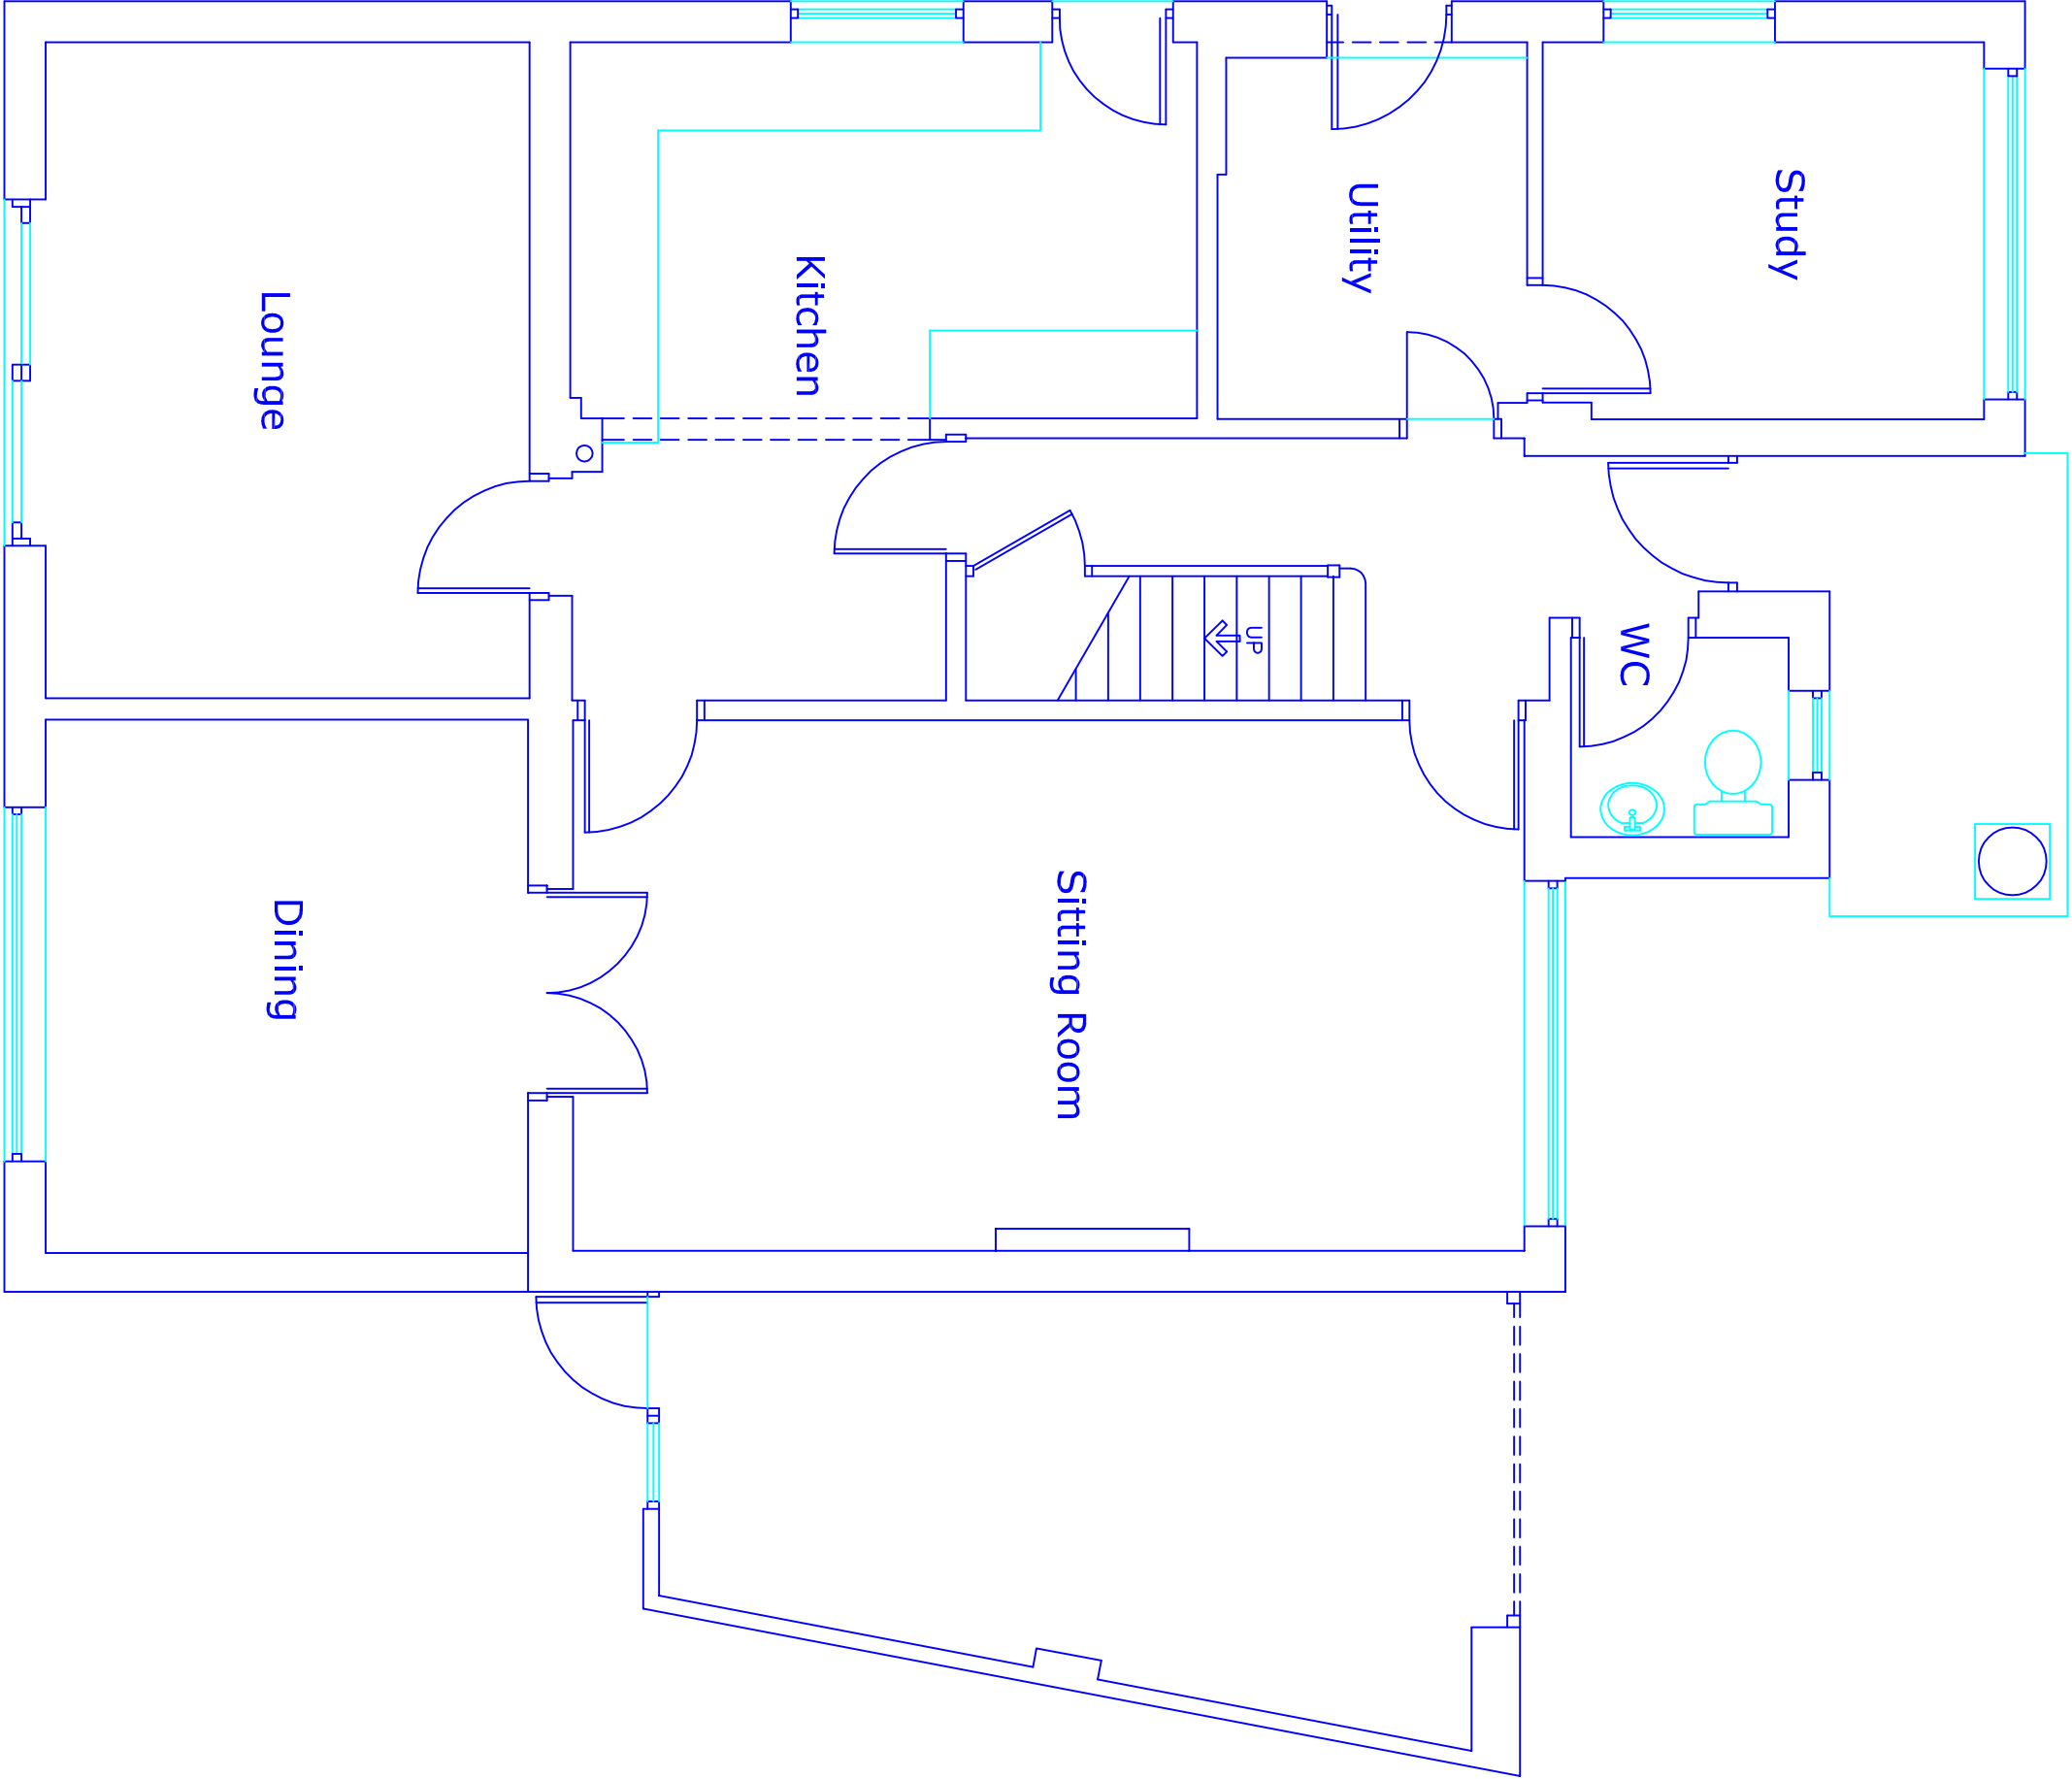


Existing Plan
Ground Floor

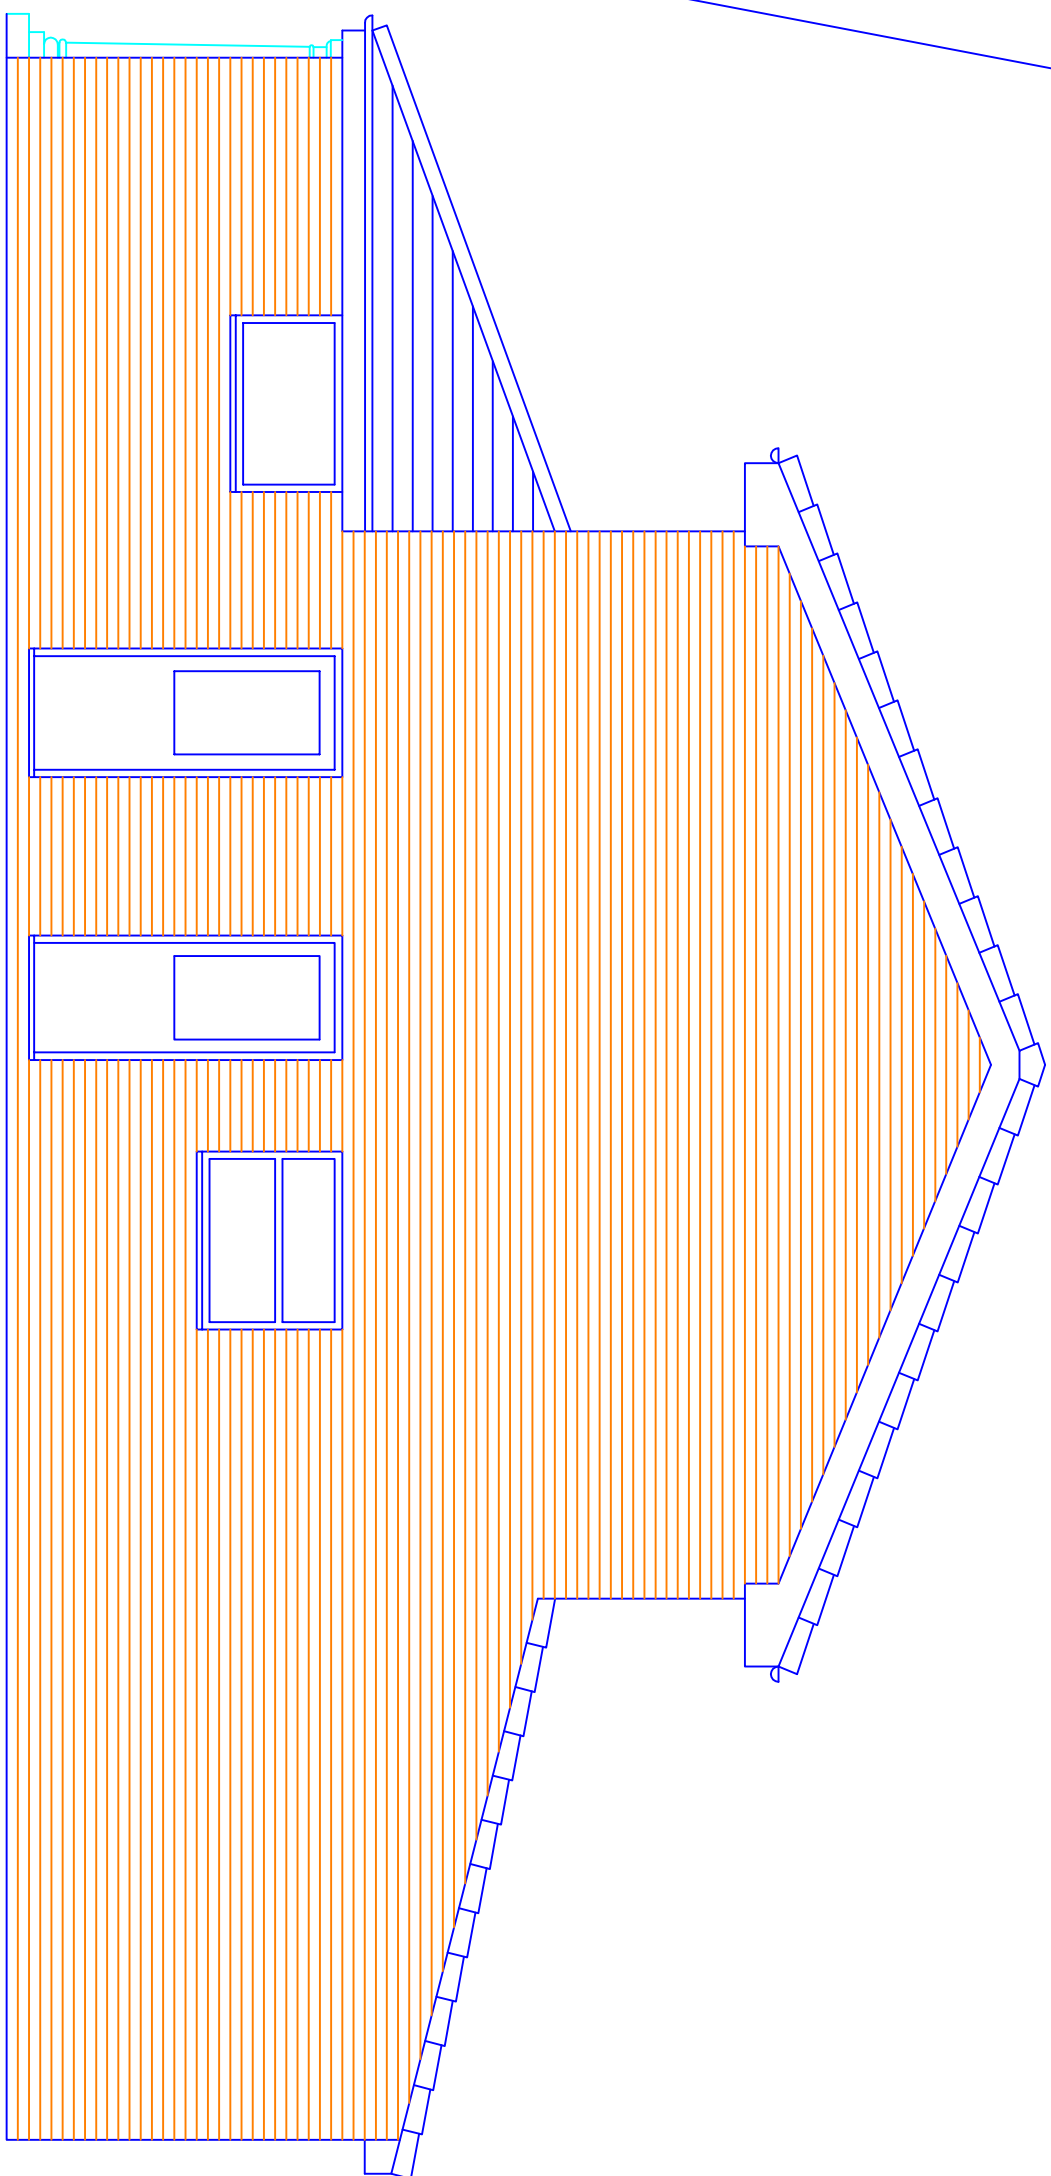


Existing Side Elevation

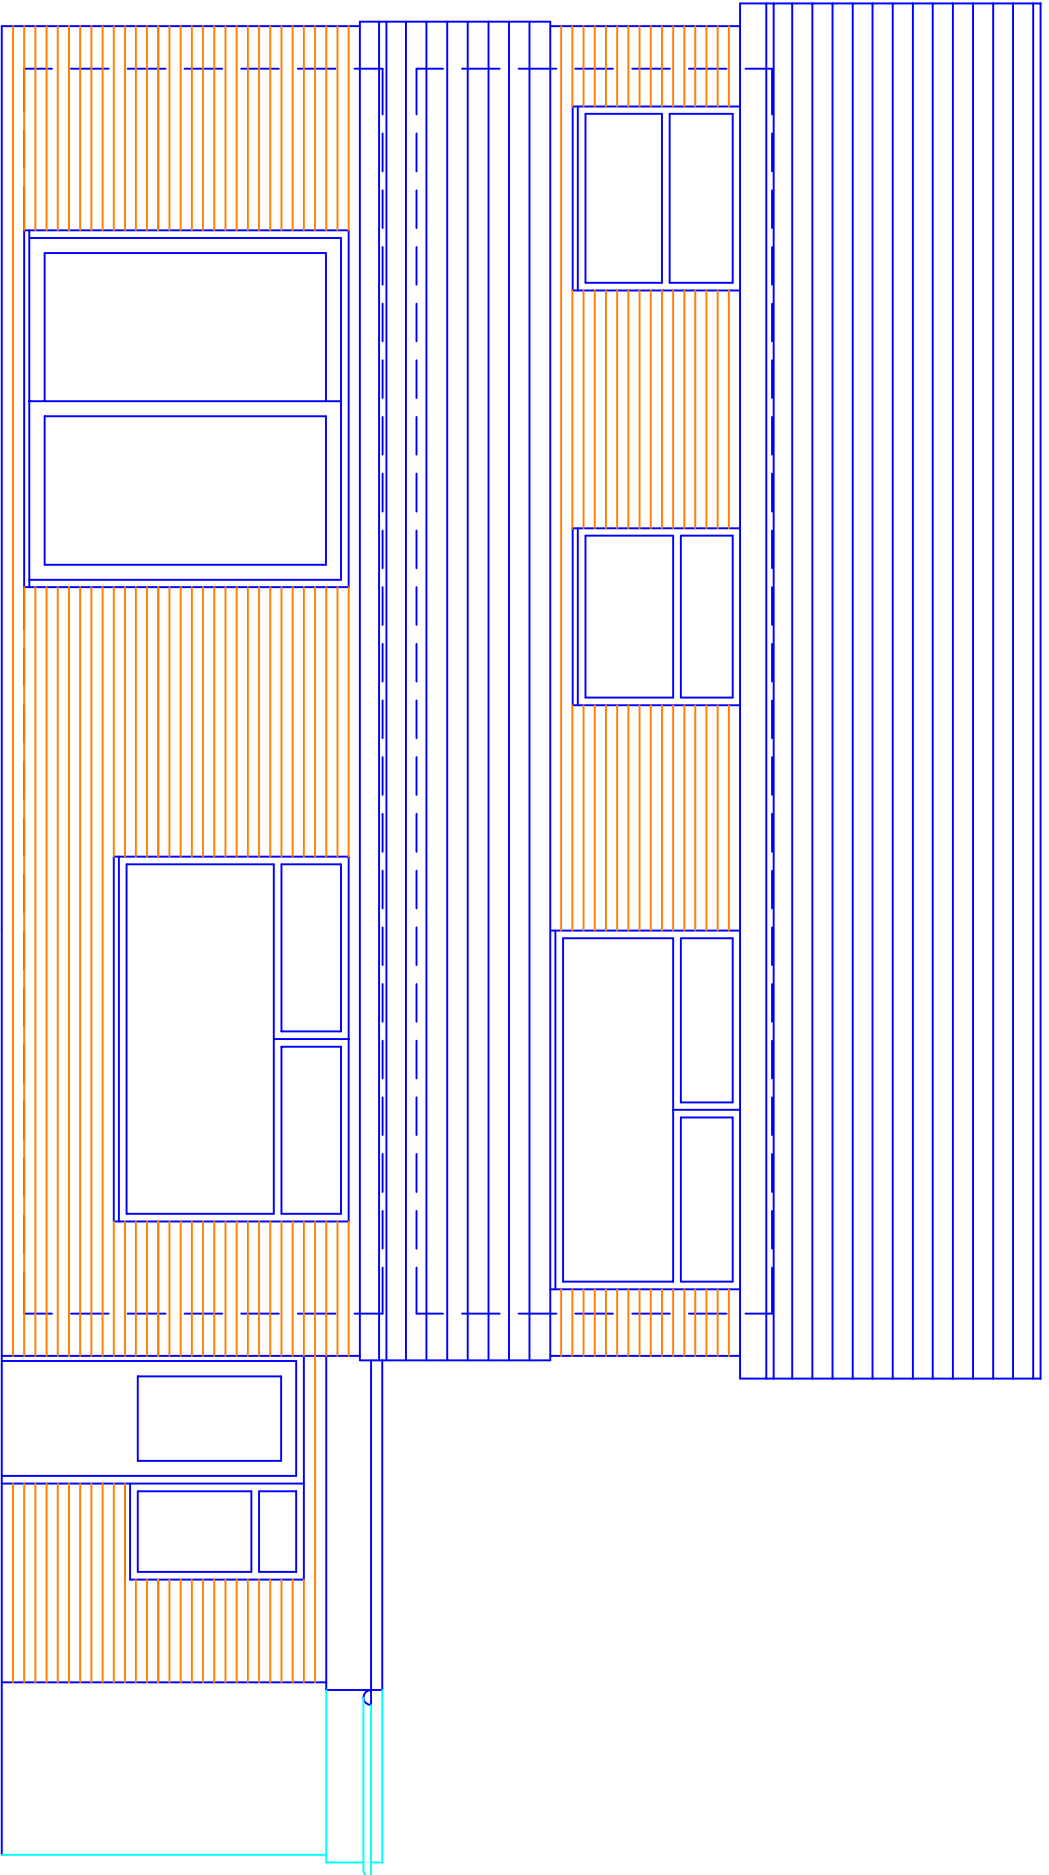

Existing Rear Elevation

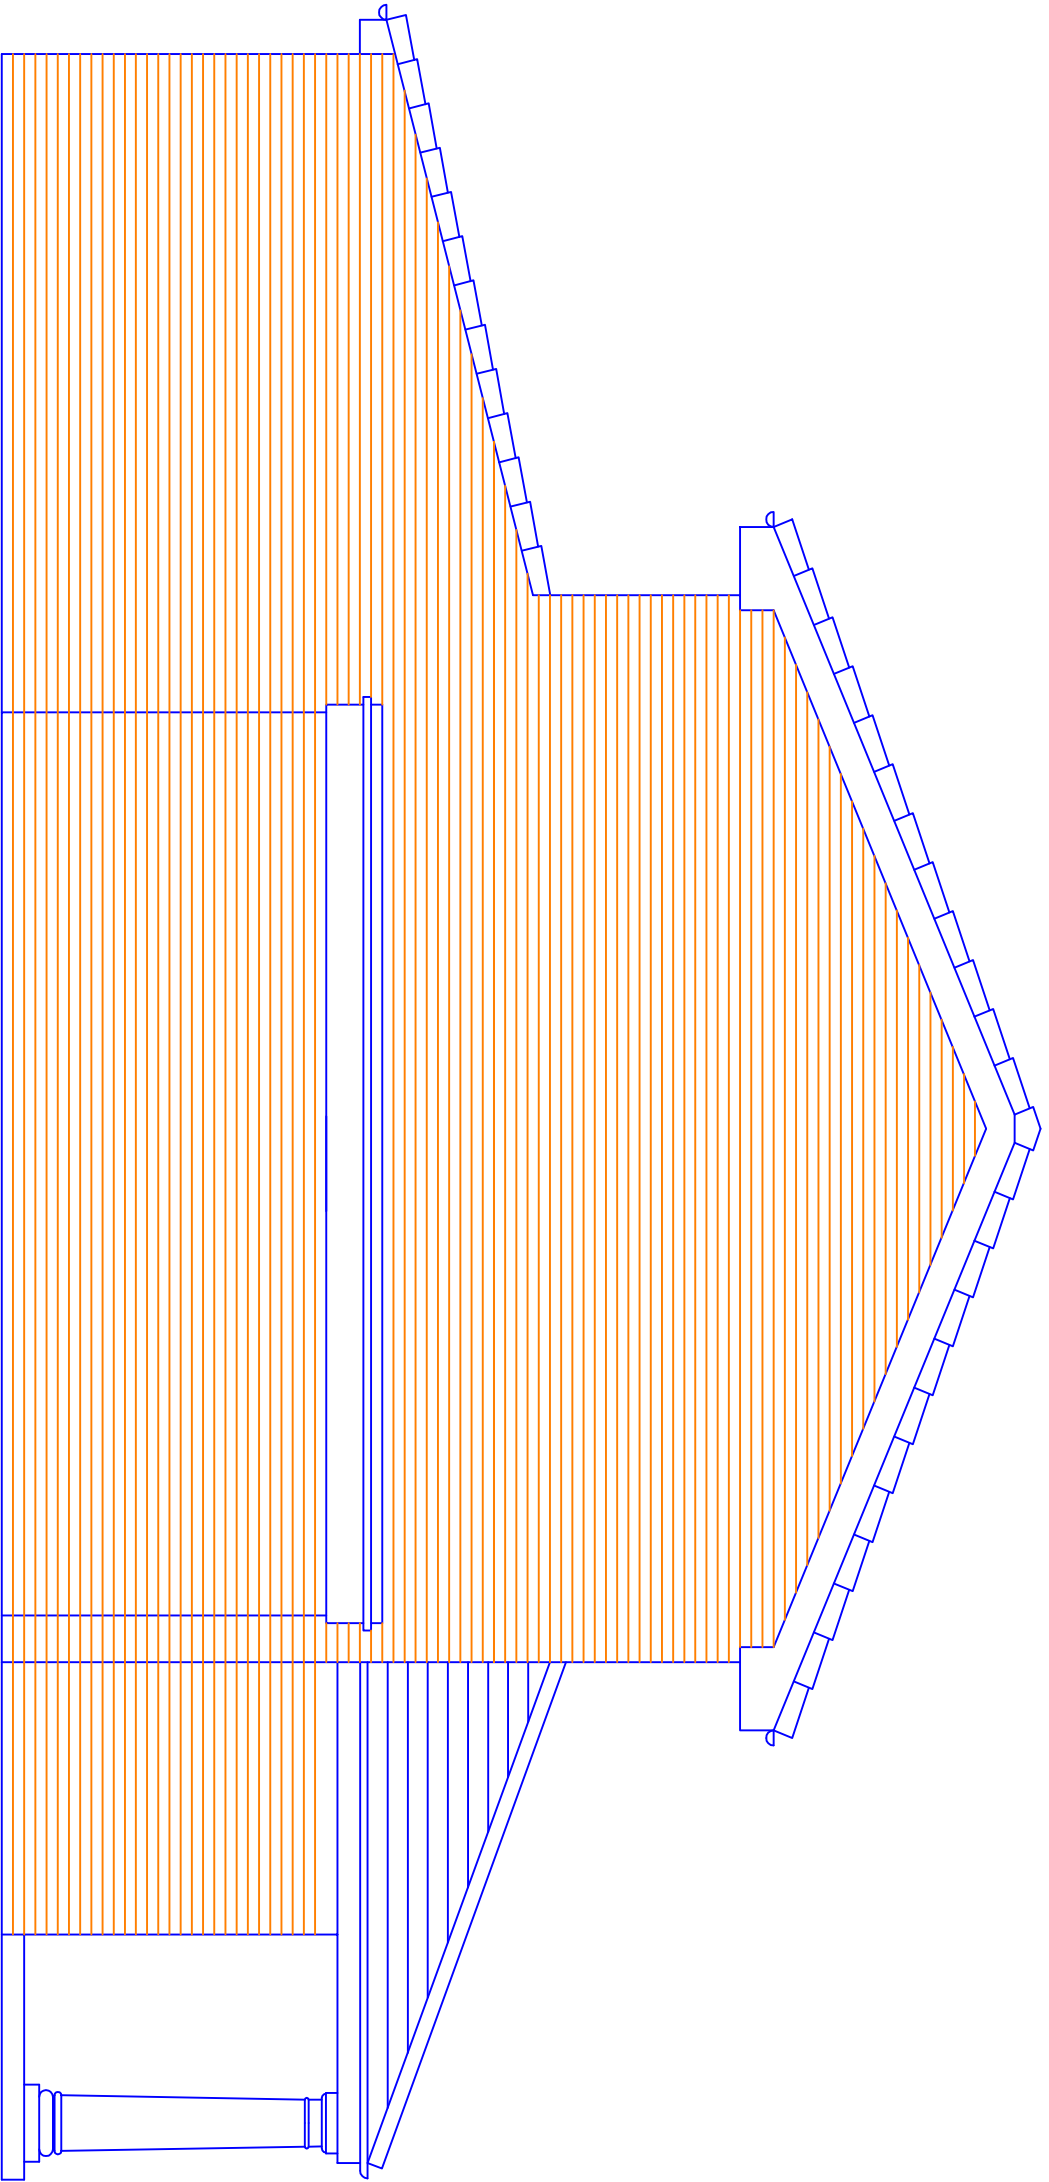

Existing Side Elevation

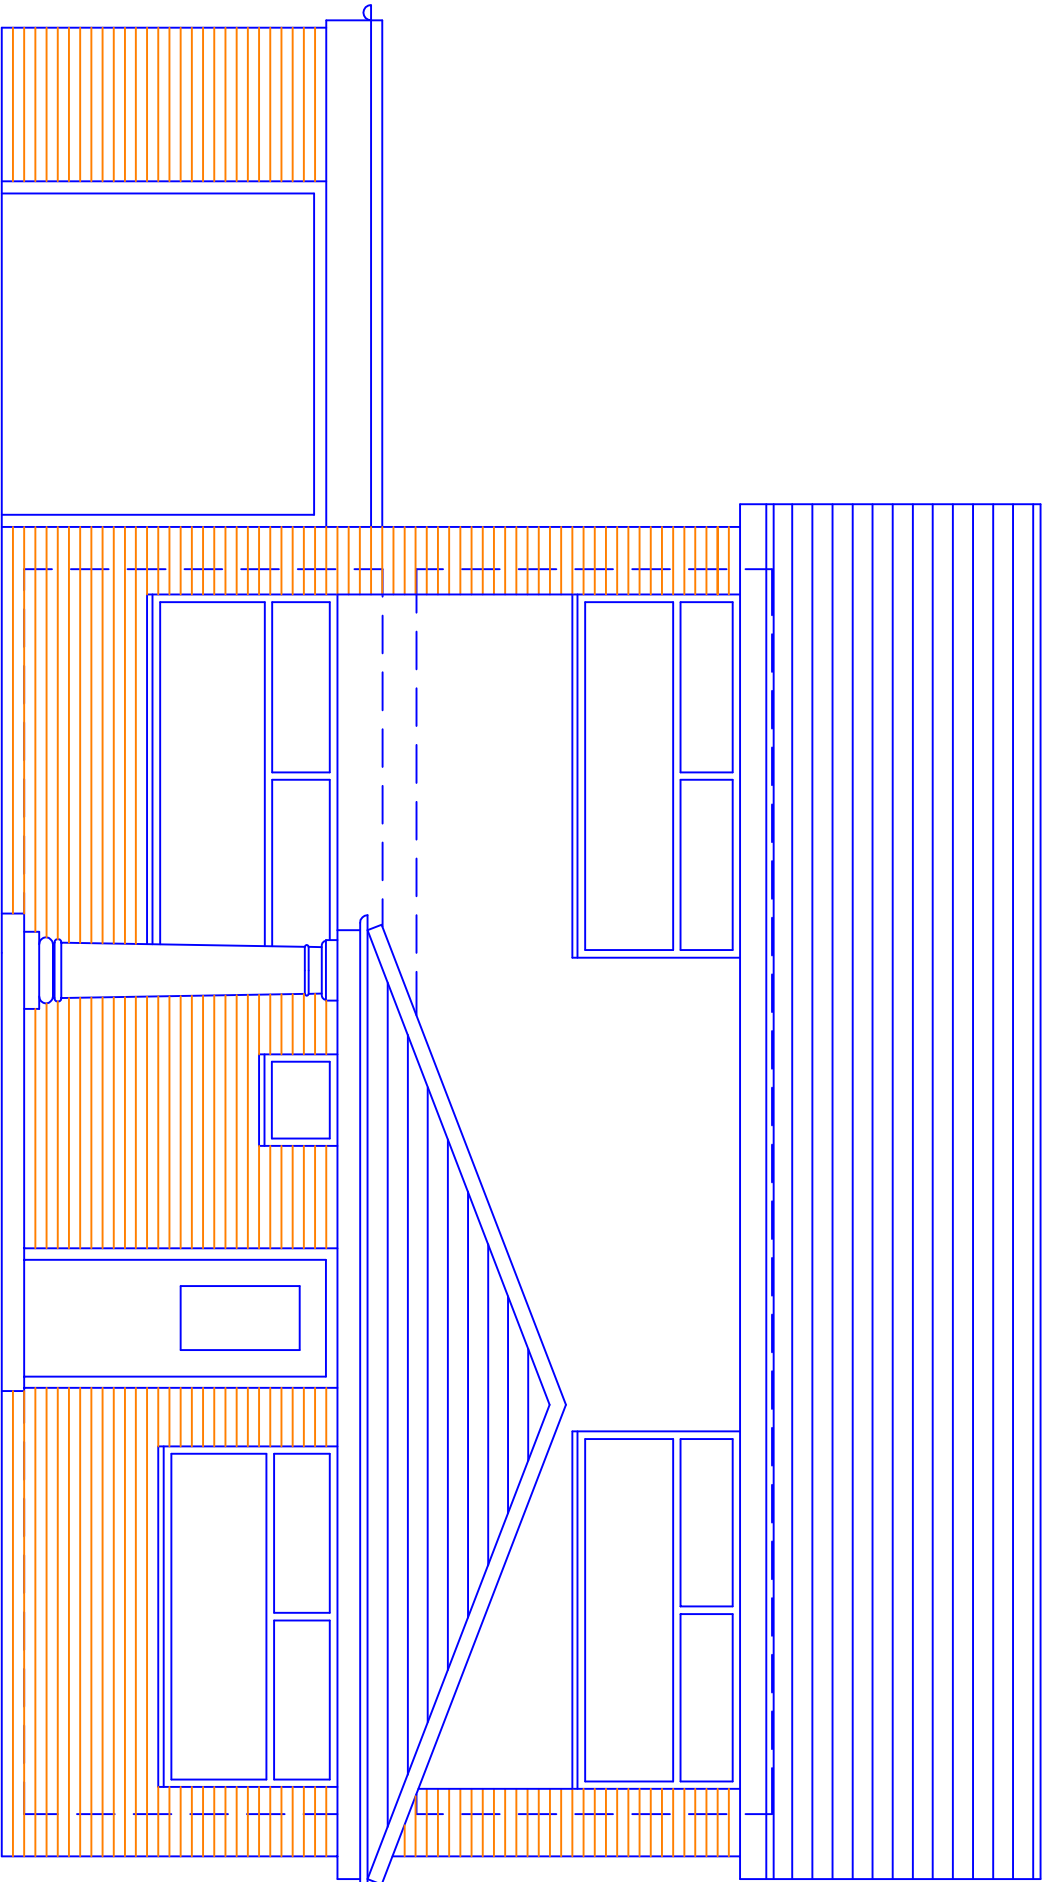

Existing Front Elevation