



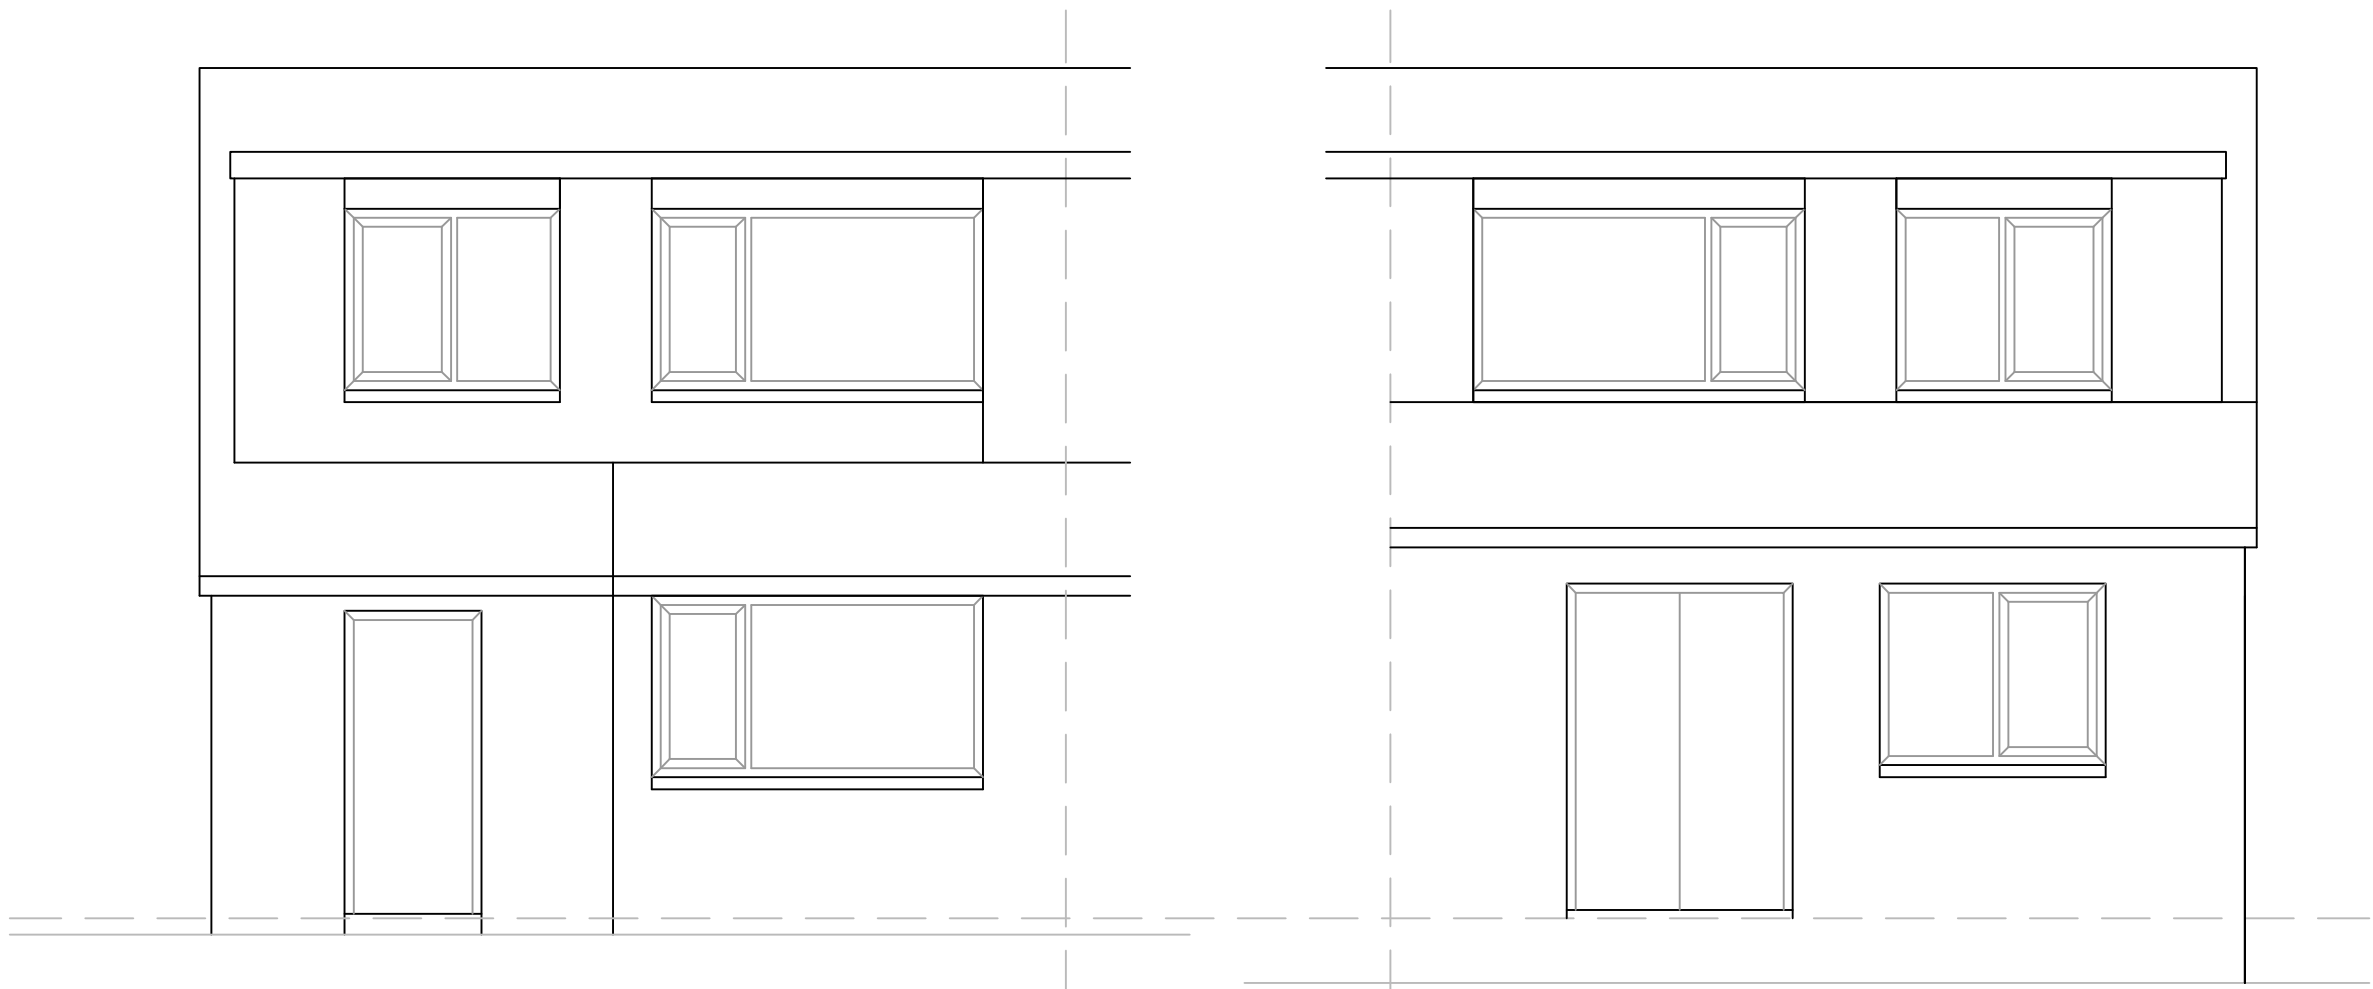


EXISTING FRONT ELEVATION

EXISTING REAR ELEVATION

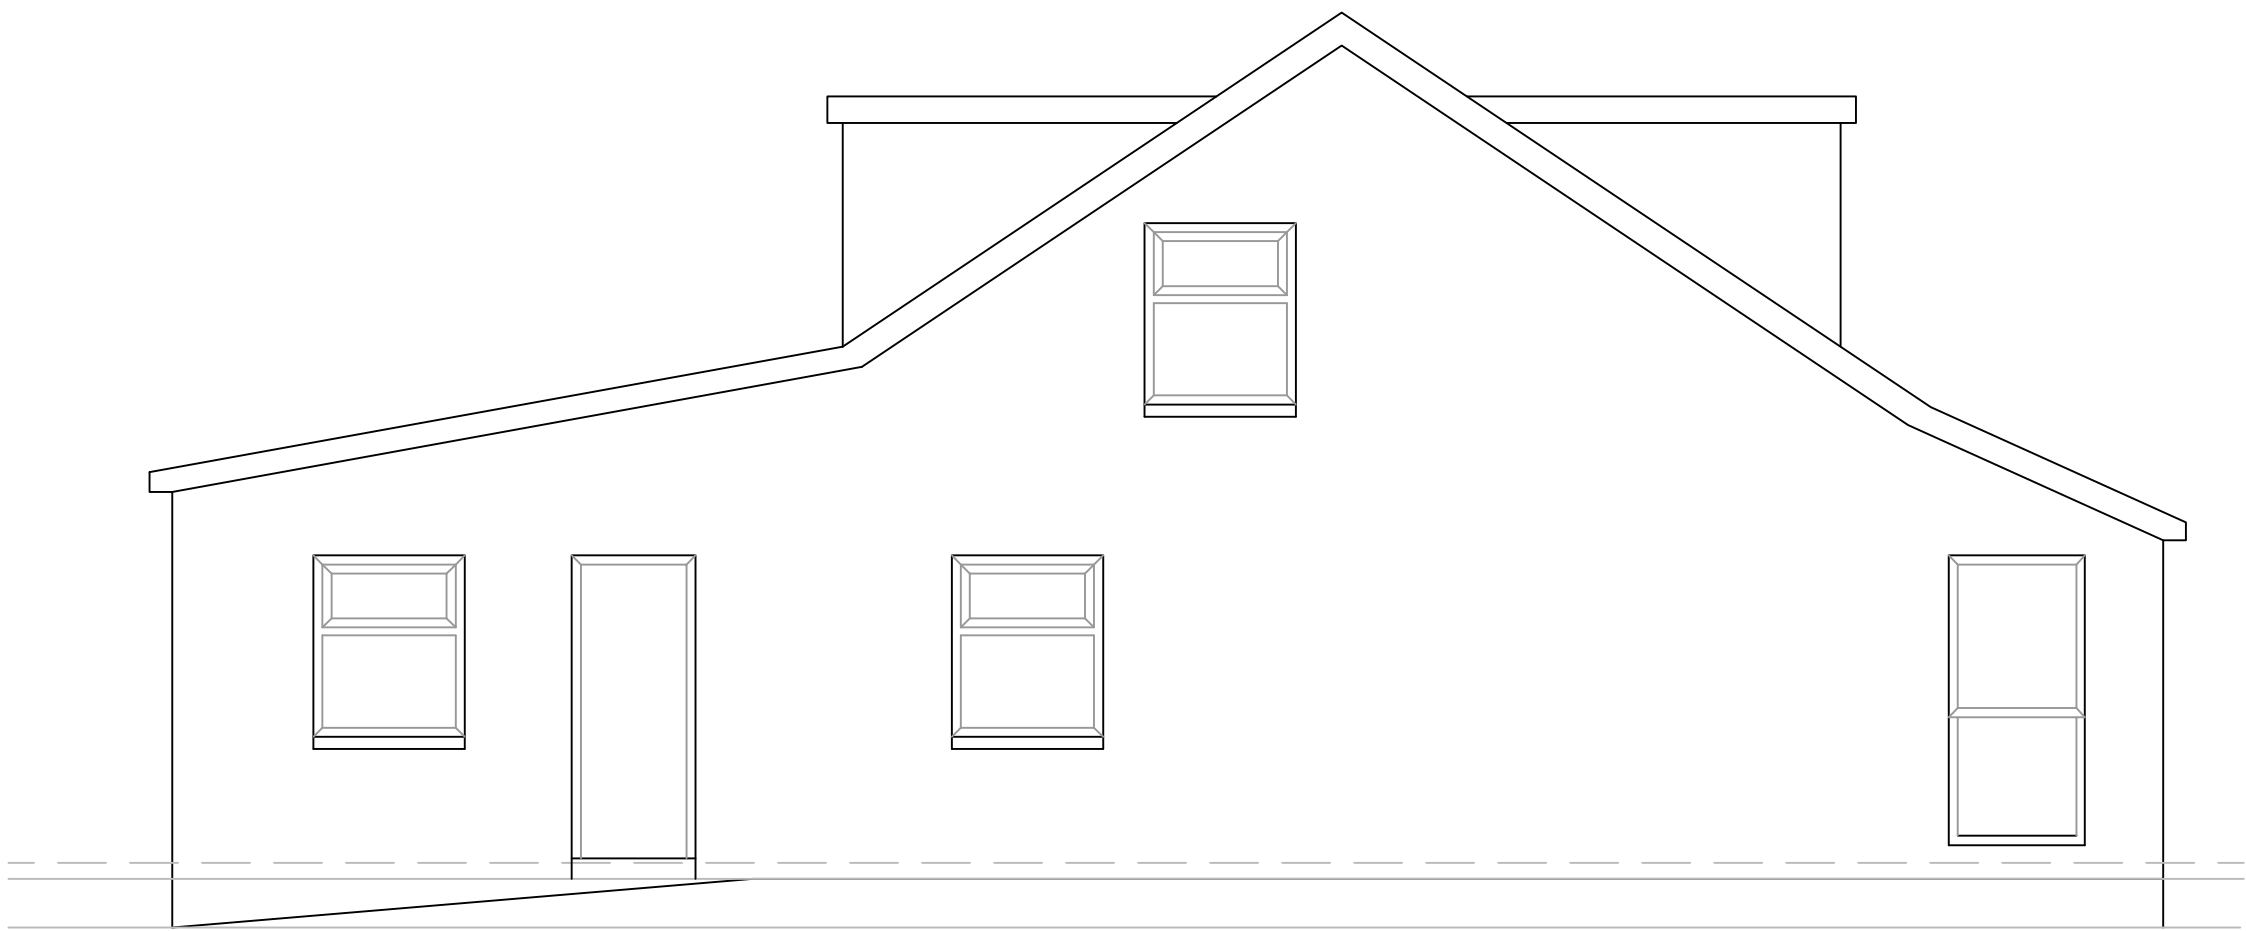


EXISTING SIDE ELEVATION

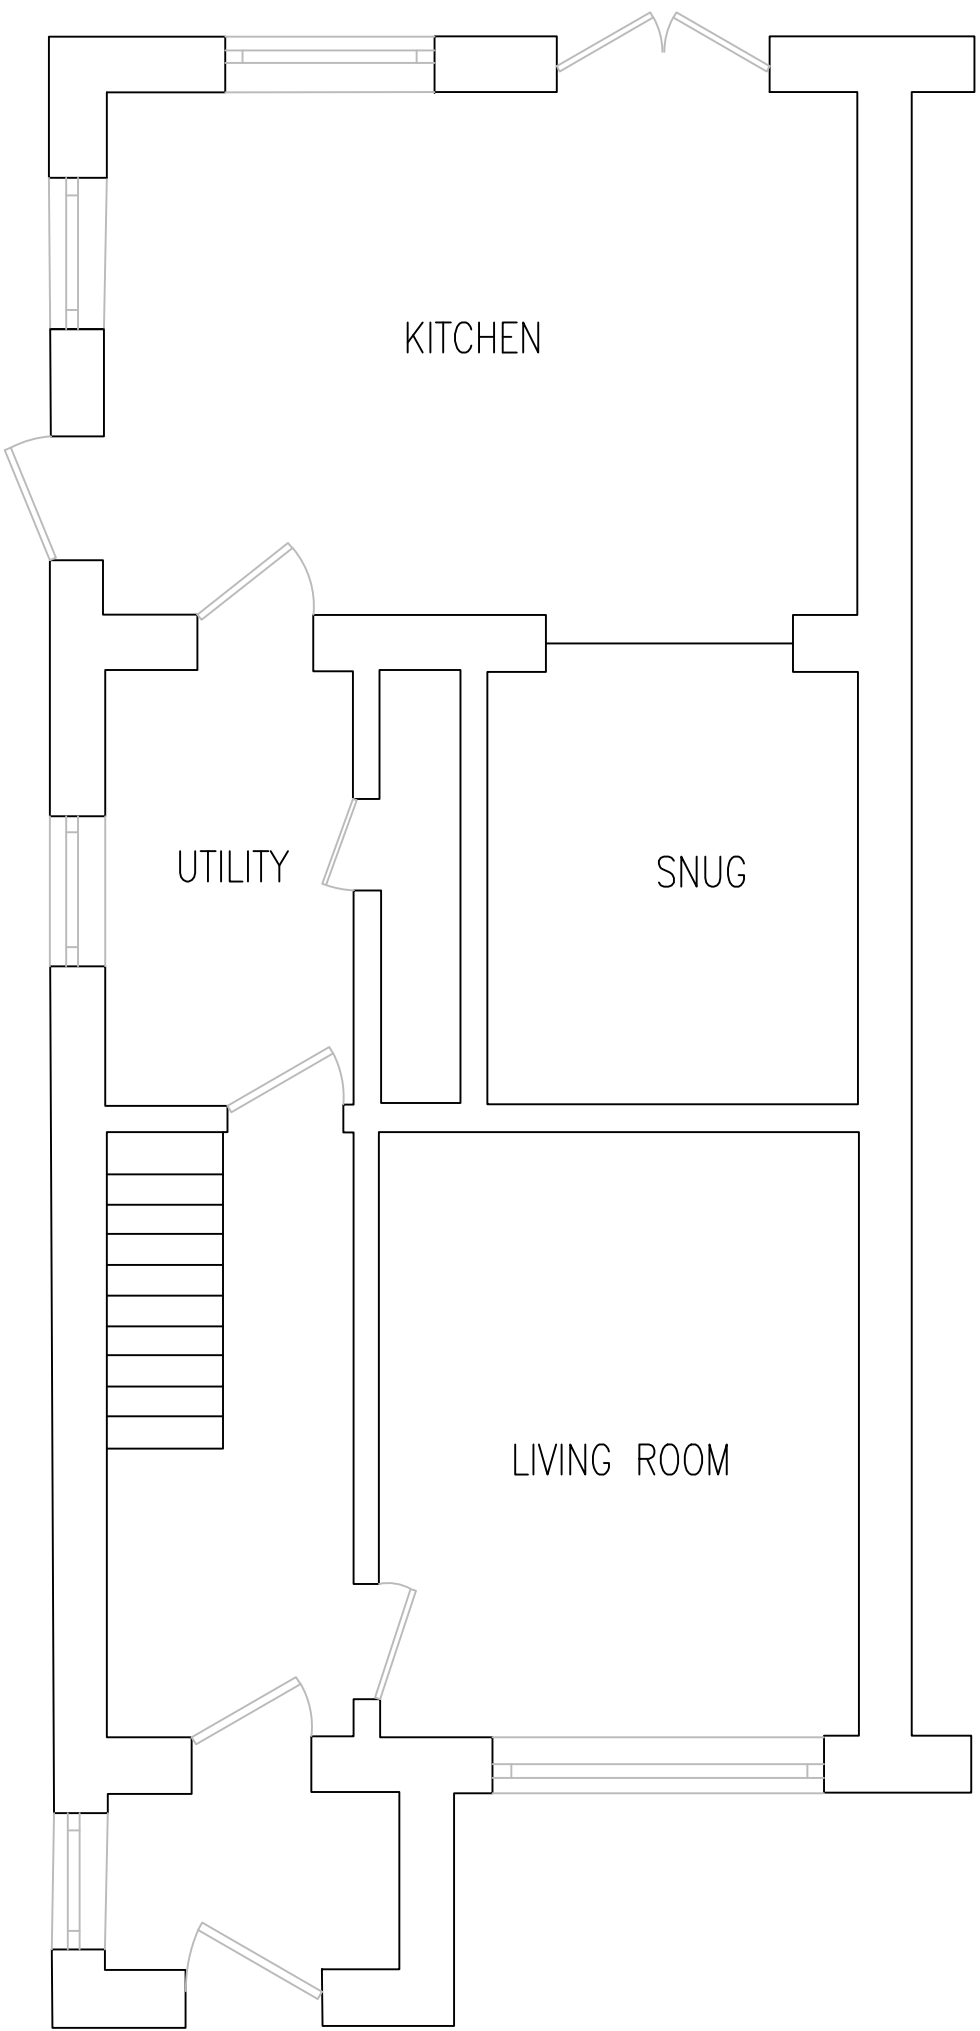

EXISTING GROUND FLOOR

NEIGHBORING PROPERTY

SHARED DRIVEWAY

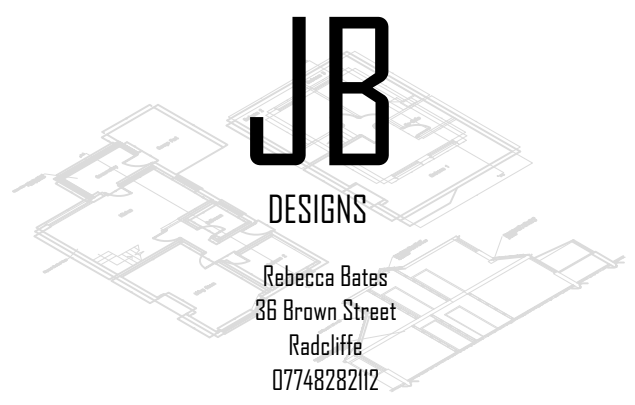Amendments	
 JB DESIGNS Rebecca Bates 36 Brown Street Radcliffe 07748282102	
Client: Mr and Mrs Nieland	
Address: 17 Cloughton Drive, Tottington	
Scale: 1:50	
Drawing: Existing Plans and Elevations	Date: Mar 2022