
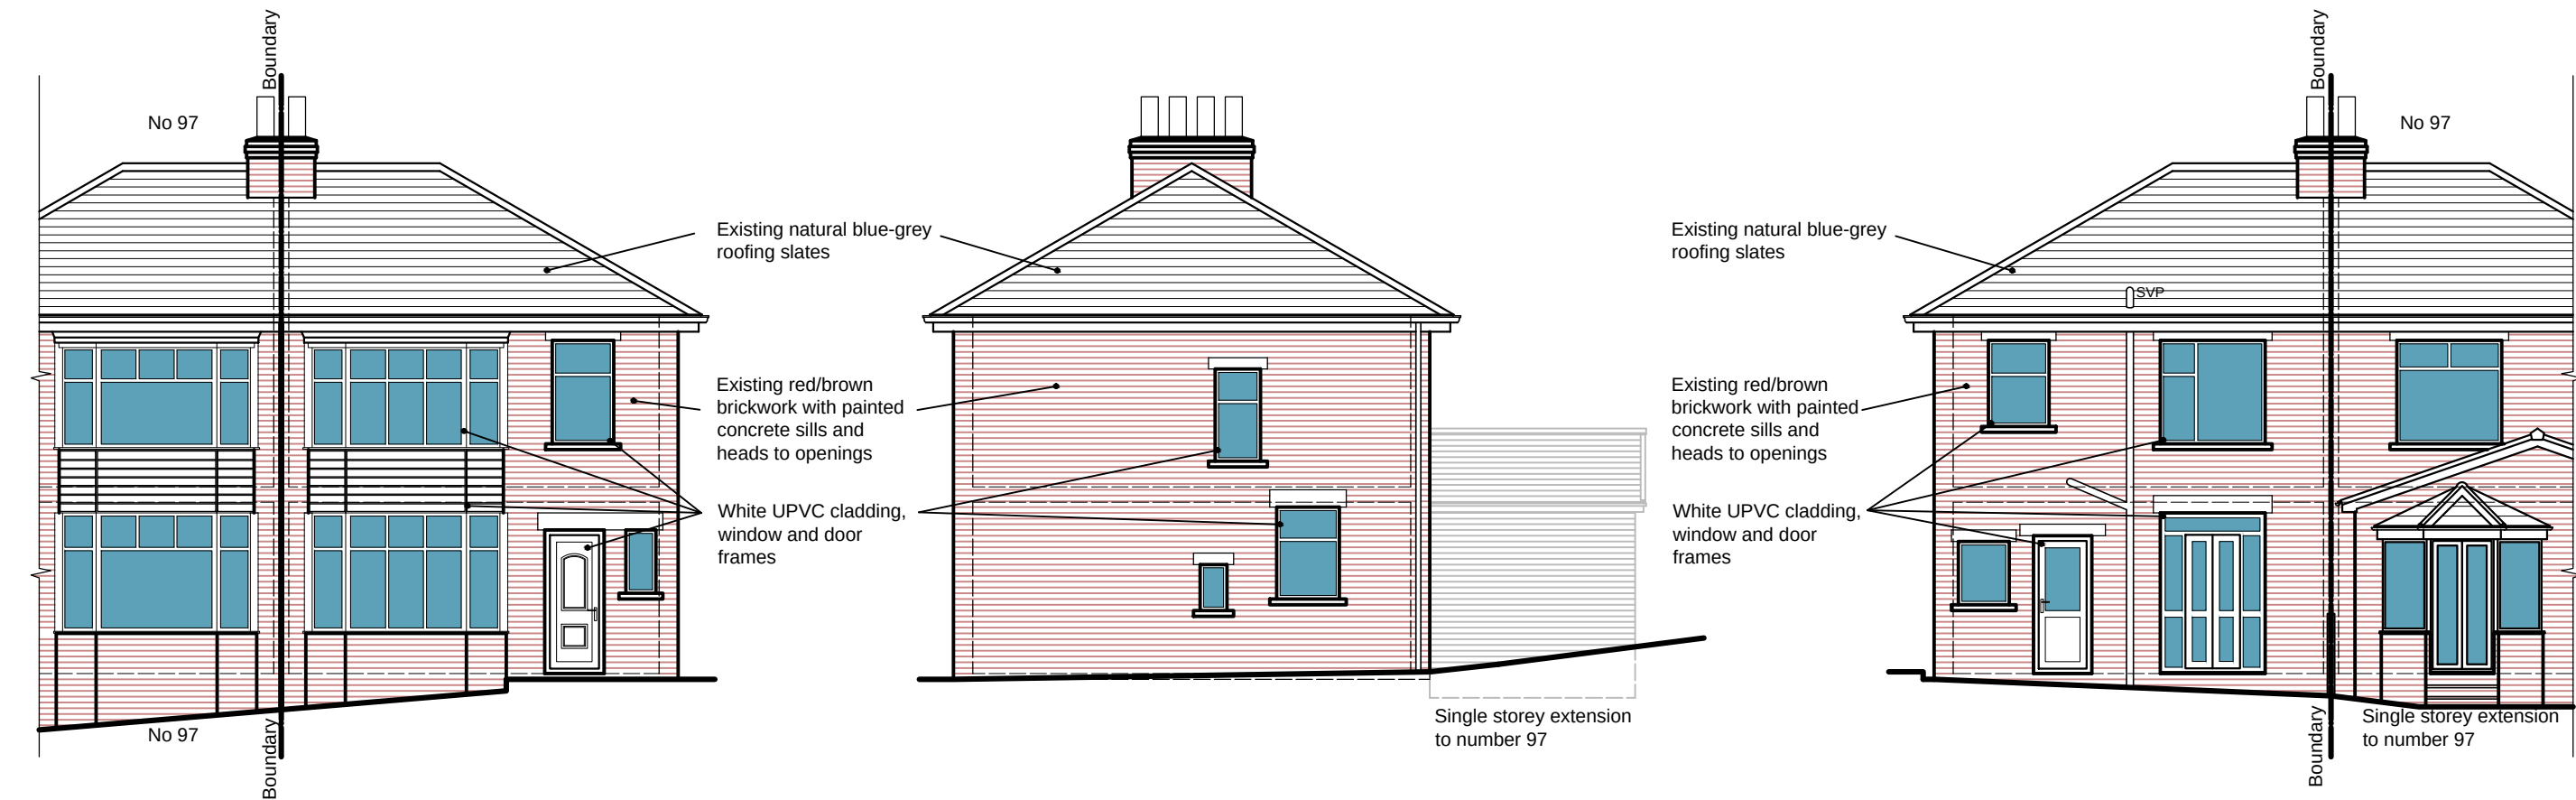


Existing Elevations @1:100

 


Existing South Elevation


Existing East Elevation

Existing North Elevation

- NOTES
- This drawing is copyright. No unauthorised copying of drawing without the express permission of the architect.
  - Do not scale from prints. Use figure dimensions only.
  - Contractors to check all dimensions on site prior to commencement of works.
  - All works to be carried out in accordance with current statutory Health and Safety Regulations.
  - This drawing is to be read in conjunction with all relevant consultants' and / or specialists' drawings / documents and any discrepancies or variations are to be notified to the architect before affected work commences.
- | REV. | AMENDMENTS | DATE |
|------|------------|------|
|------|------------|------|

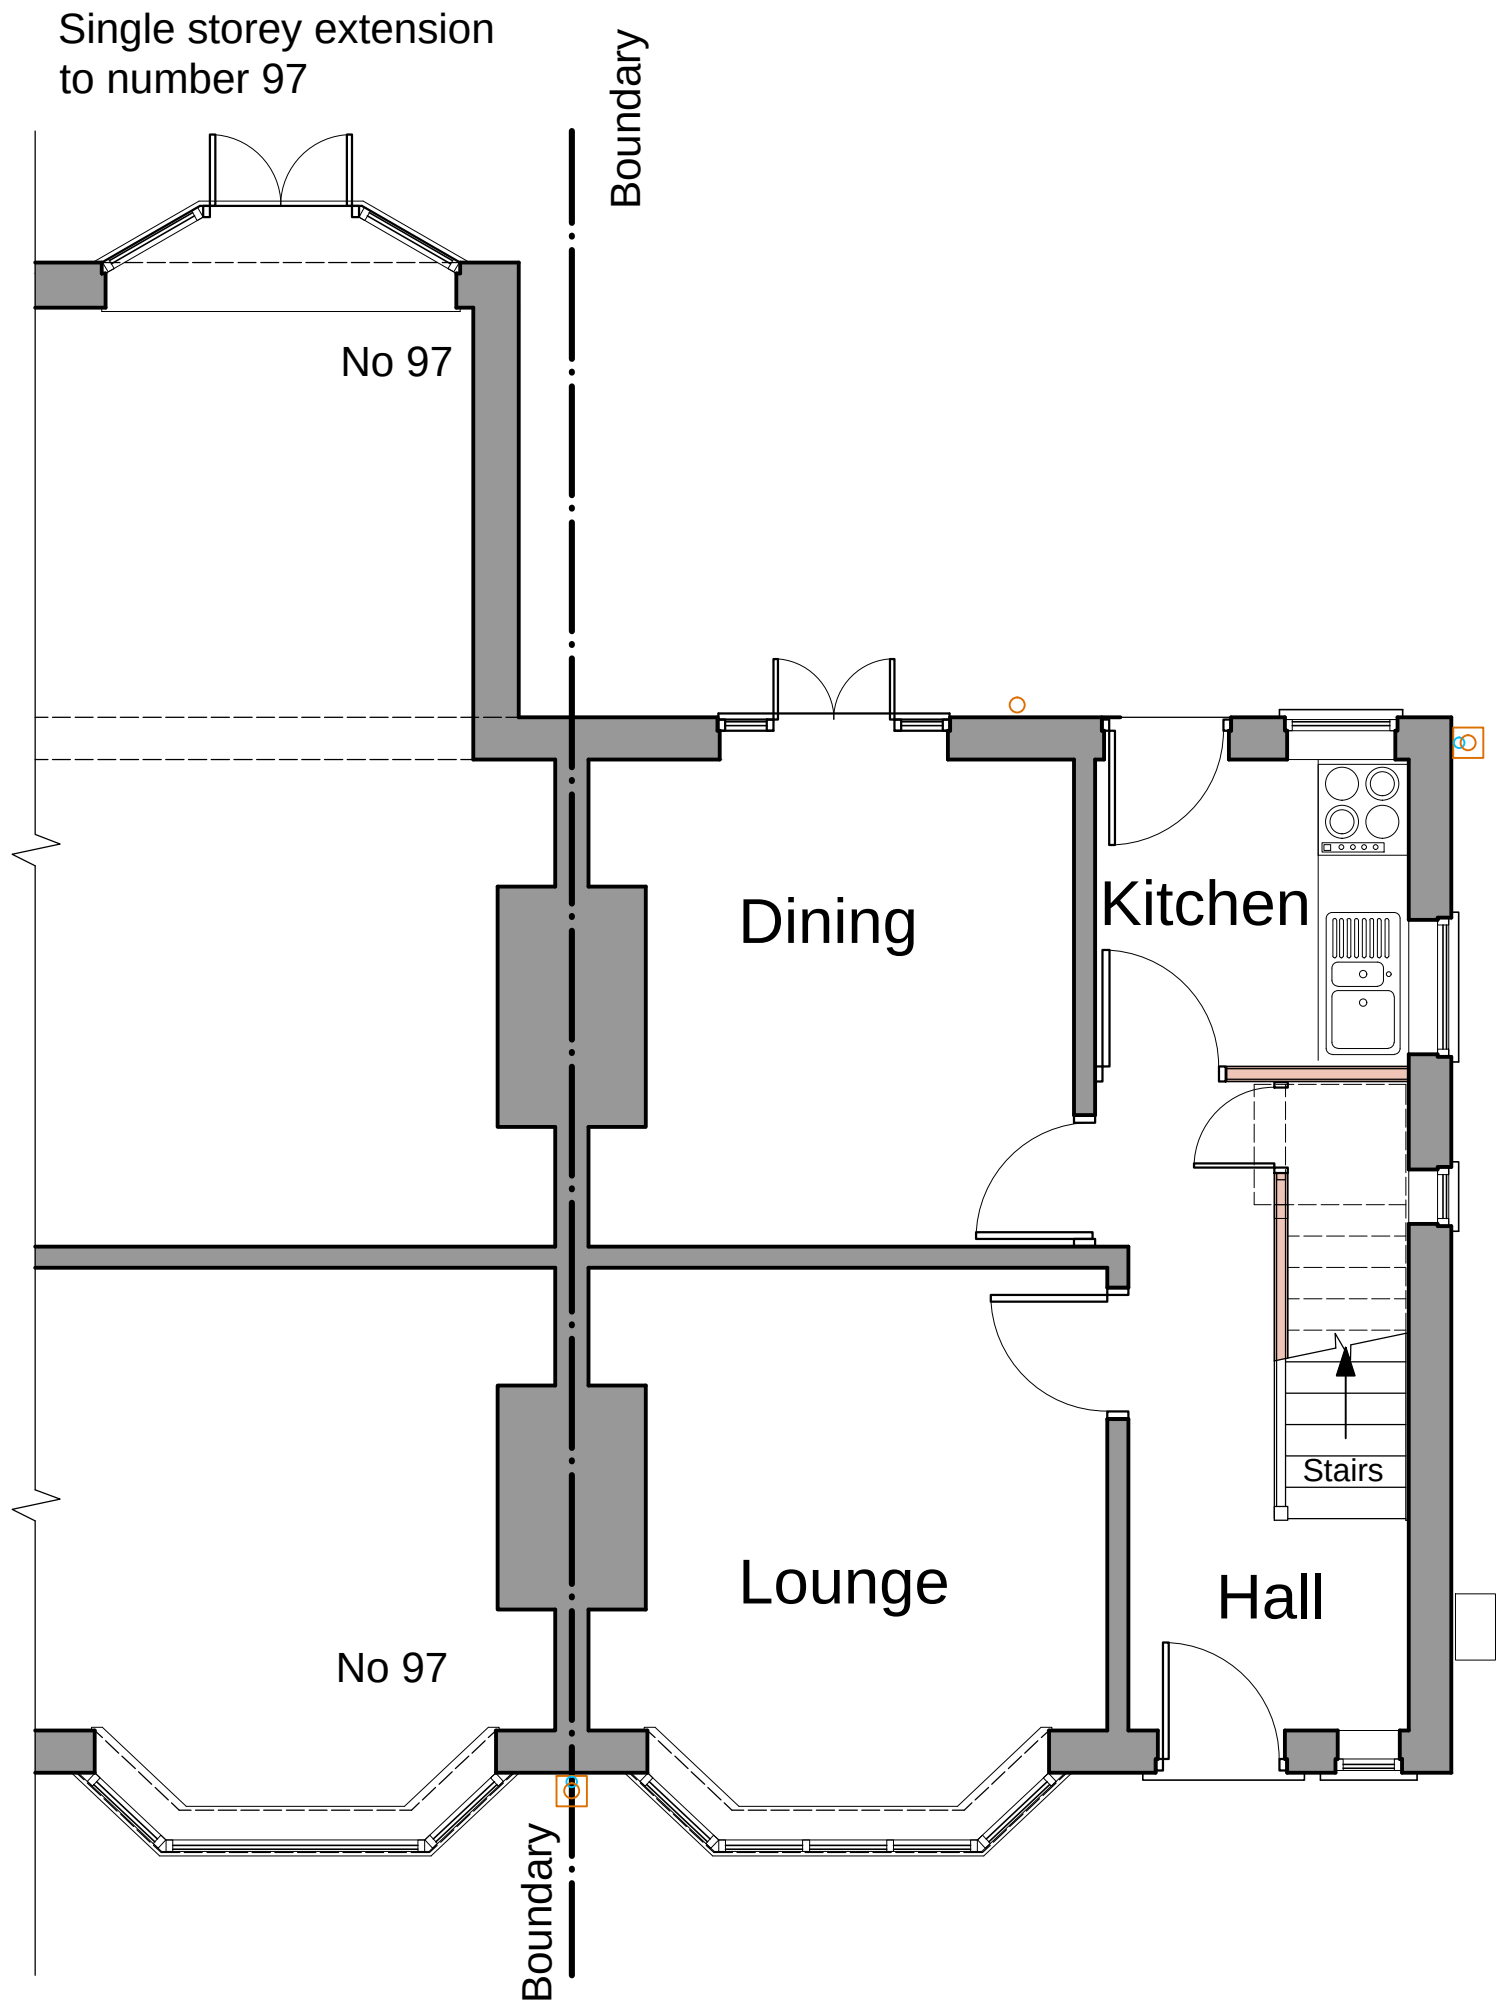


Existing Ground Floor Plan

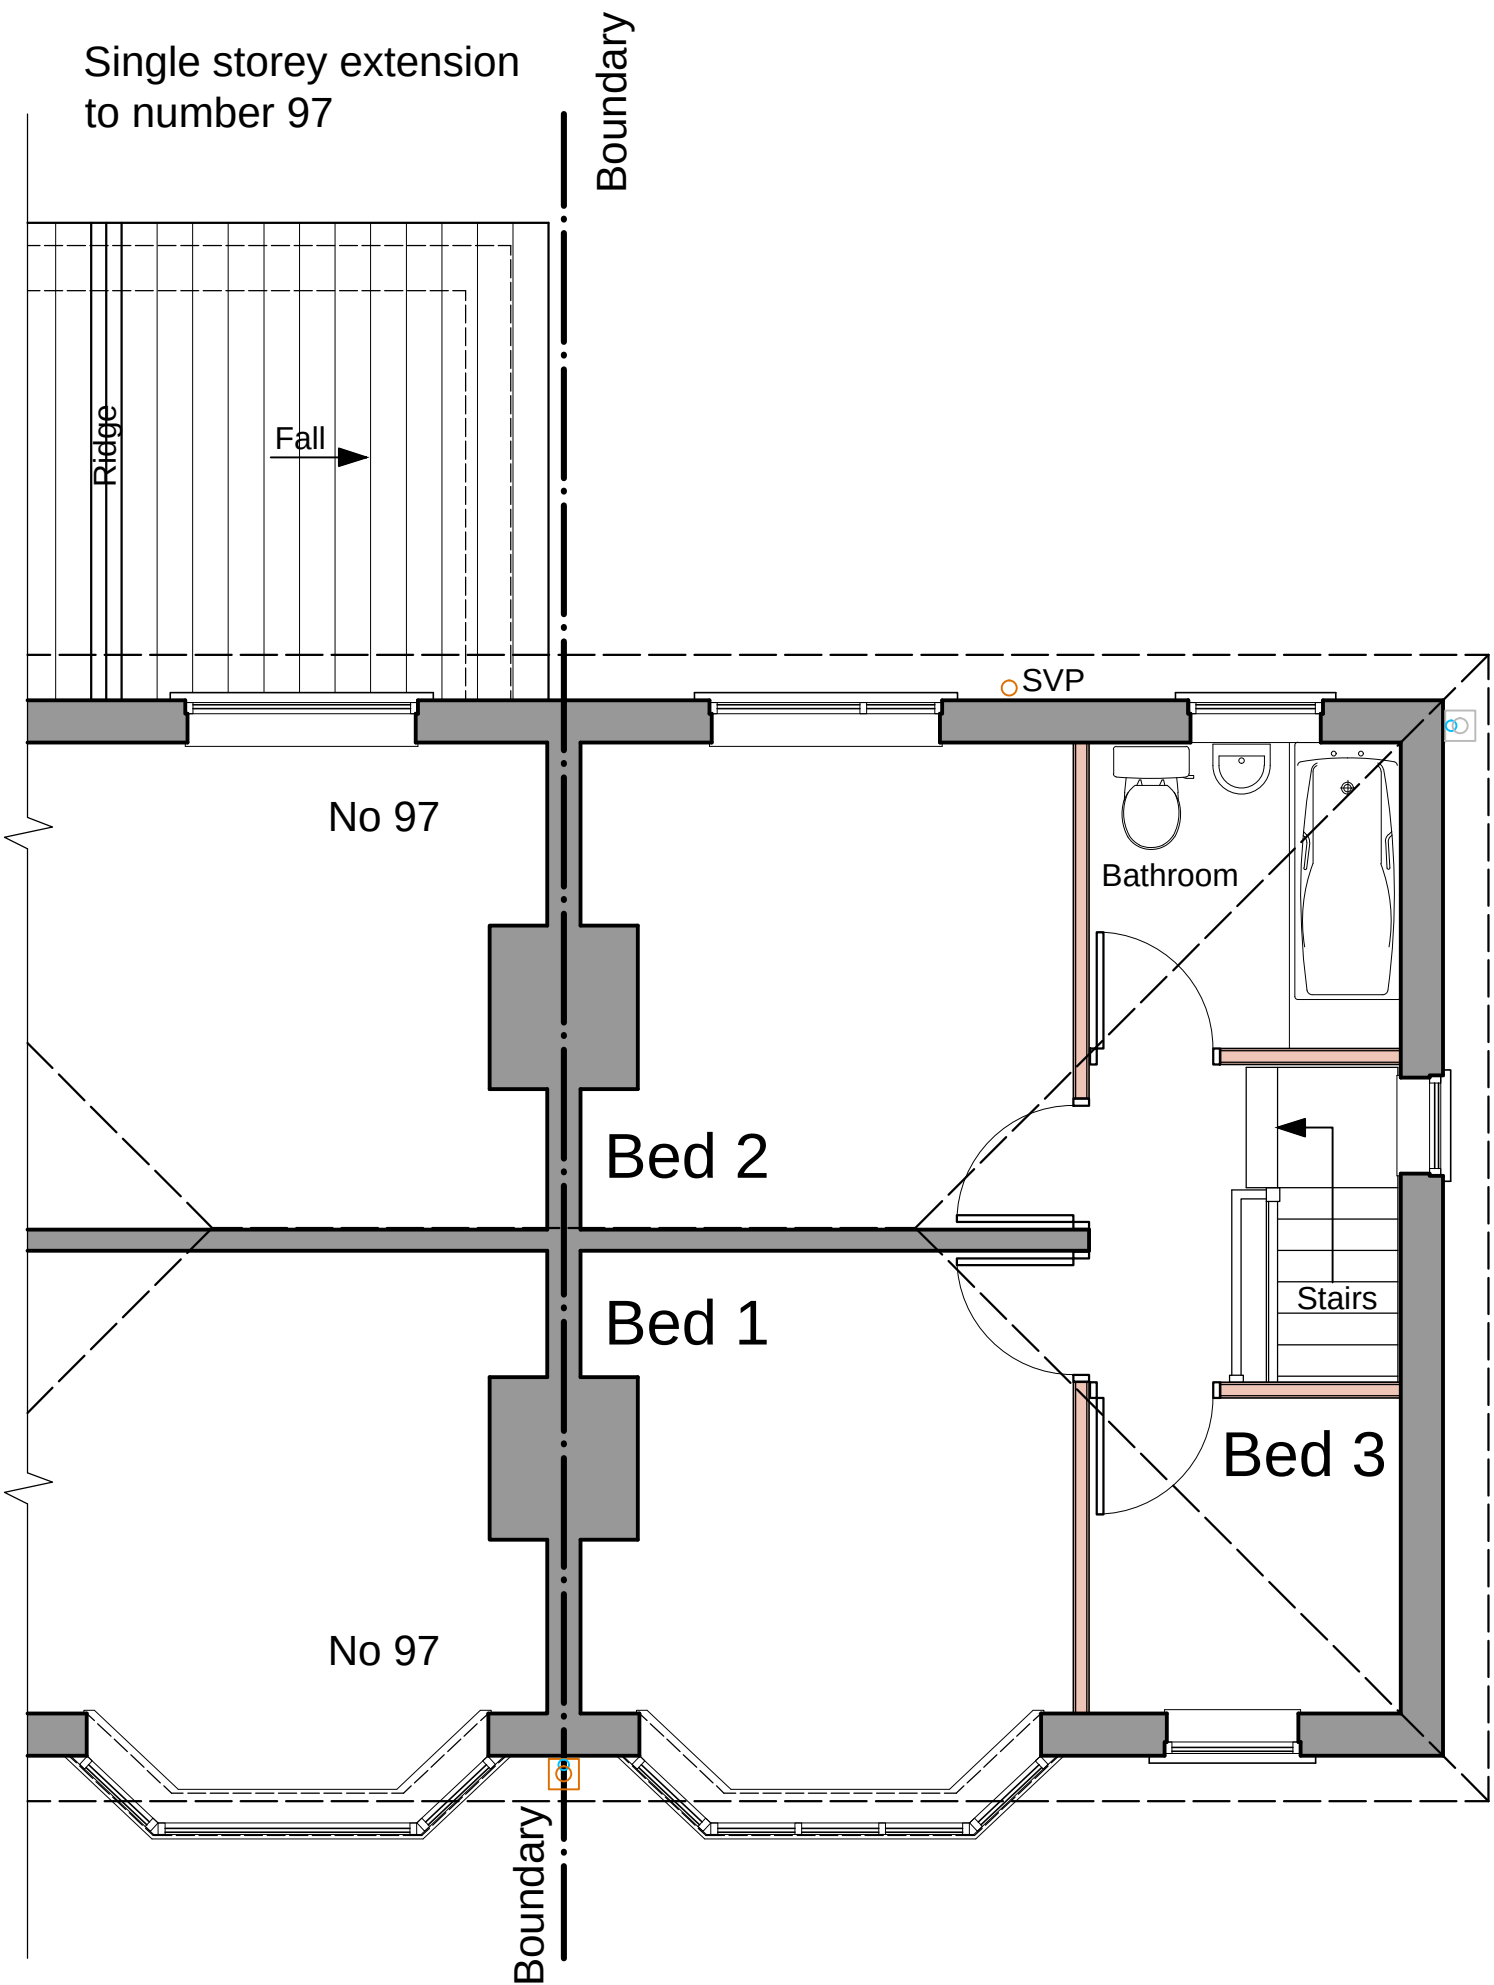

Existing First Floor Plan

Existing Floor Plans @1:50

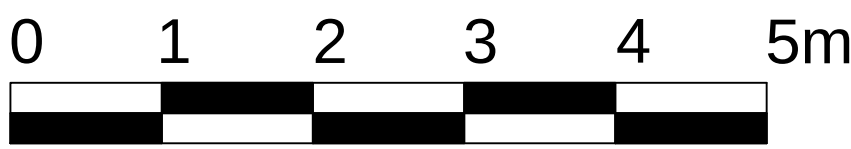

|           |                                                                          |
|-----------|--------------------------------------------------------------------------|
| Project   | EXTENSION & ALTERATIONS TO: 99 BURY NEW ROAD<br>RAMSBOTTOM, BURY BL0 0BZ |
| Drawing   | EXISTING GROUND & FIRST FLOOR PLANS AND<br>EXISTING ELEVATIONS           |
| Client    | MR S. MORT                                                               |
| Dwn. By   | NP                                                                       |
| Scale     | 1:50 & 1:100 @ A1                                                        |
| Drg. No.  | 23-08-05                                                                 |
| Drg. Size | A1                                                                       |
| Date      | JULY 2023                                                                |