
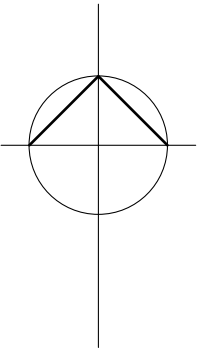


do not scale this drawing

this drawing is the property of SSHARC LTD and copyright is reserved by them the drawing is not to be copied or disclosed to any unauthorized person without express and prior written consent

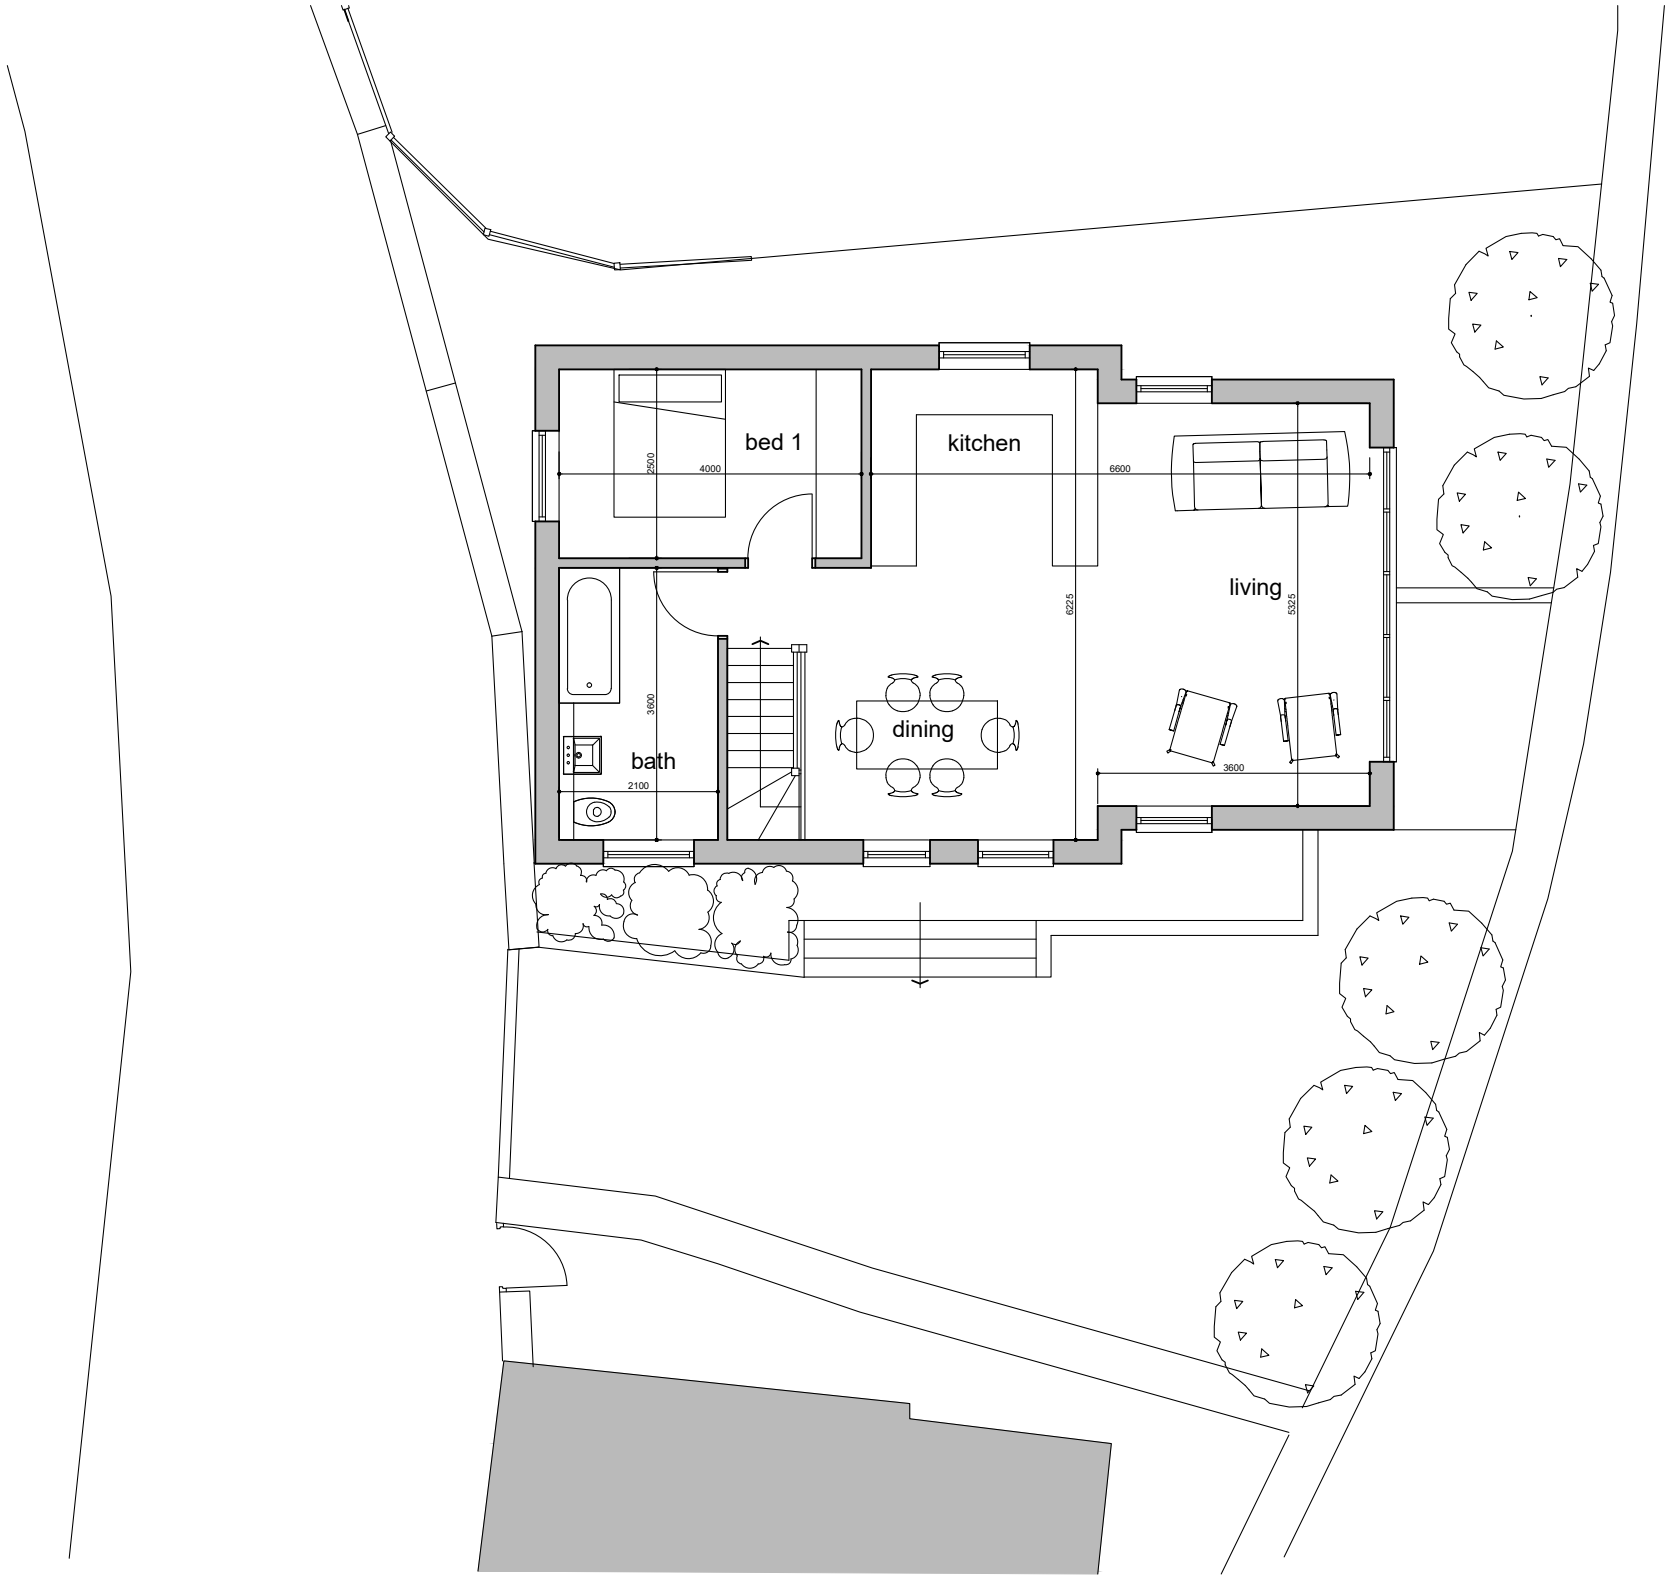

C 03.03.2019 revised following  
LPA comments  
B 04.02.2019 revised following  
LPA comments  
A 26.11.2018 revised following  
LPA comments

status

**PLANNING**

job no

18.02

title

first floor plan

scale

1:100 @ A3

date

11.09.2018

project

new dwelling  
ramsbottom lane  
ramsbottom

client

yarn estates ltd

**SSHARC Ltd**

drawing number

**05 c**