



NO WORKS TO REAR ELEVATION.
TO REMAIN AS EXISTING.

STATUTORY STATUS	
LISTED	NO
CONSERVATION	NO


NOTE
This drawing has been prepared from historical information that cannot be guaranteed accurate.
Responsibility is not accepted for errors made by others in scaling from this drawing. All construction information should be taken from figured dimensions only. All dimensions should be checked on site prior to the manufacture of any components. No services should pass through or over the Boxes & Parcels room. No sprinklers to be located in the Comms Room

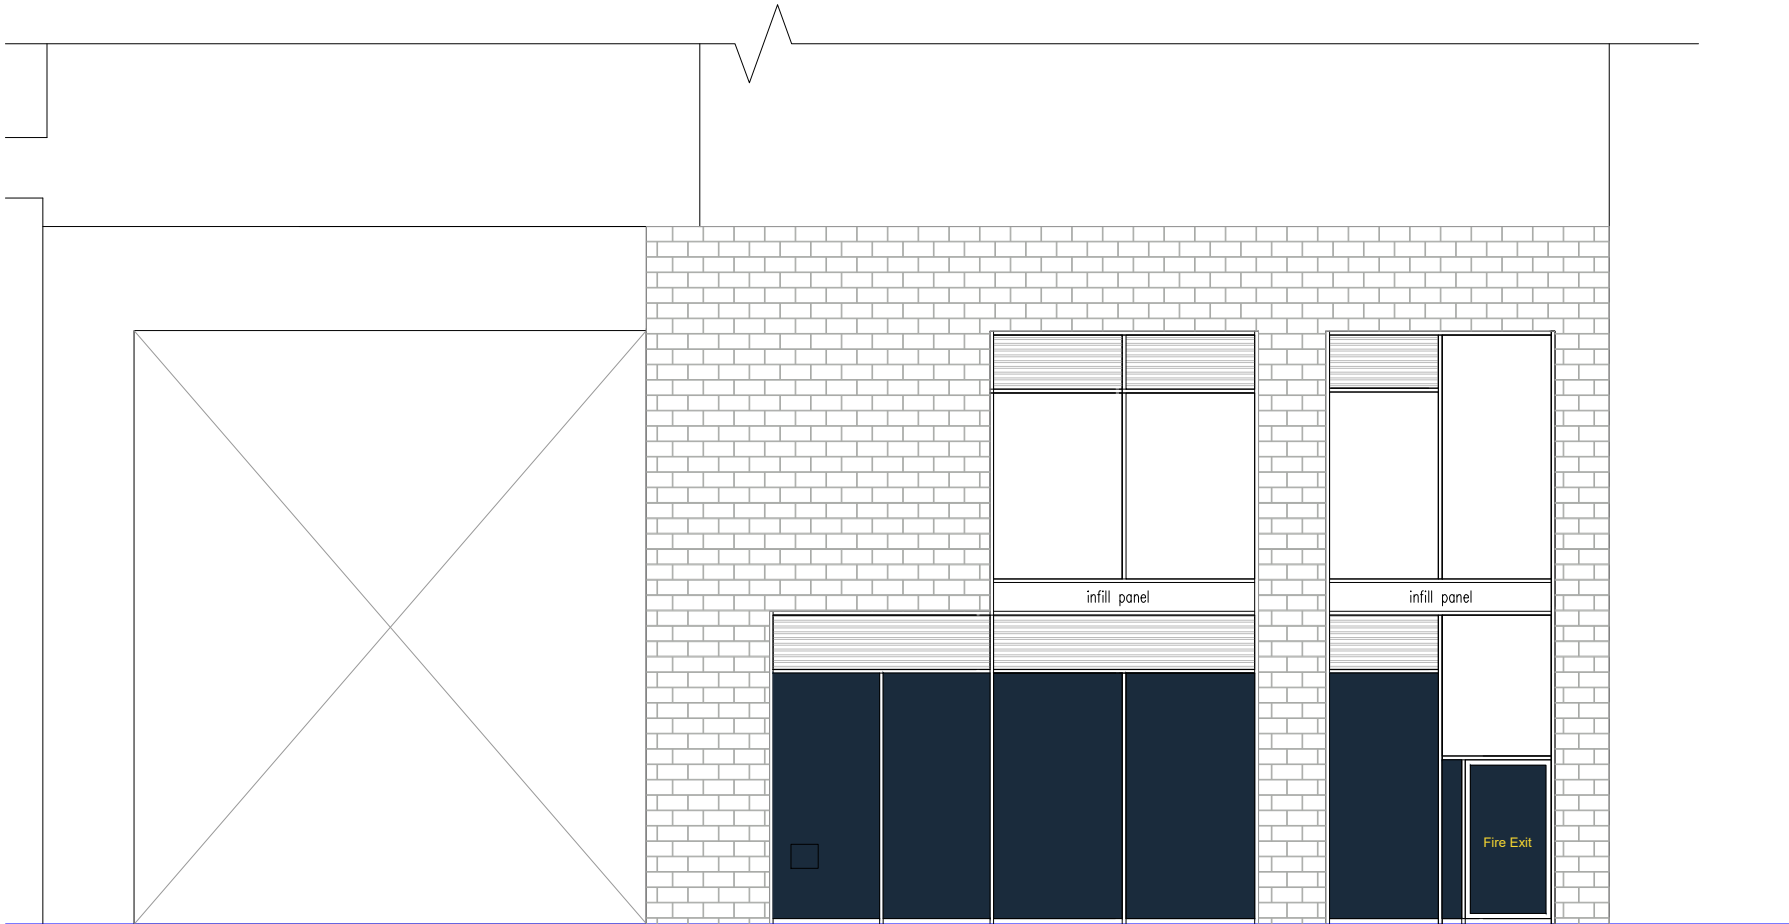

REAR ELEVATION

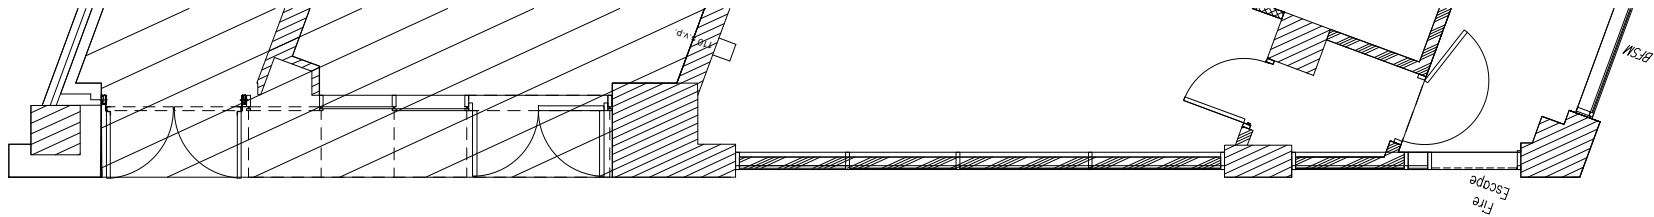

GROUND FLOOR

 

PLANNING

15-04-2025	E	ICT	-	All external works omitted, to remain as existing.
17-12-2024	D	ICT	-	Note 5 omitted.
28-11-2024	C	ICT	-	Notes 5 & 6 added.
04-09-2024	B	ICT	-	Drawing stamp updated to FSD only.
08-08-2024	A	ICT	-	New fire door note added.

DATE :	REV	DRAWN	CHECKED	NOTES.
--------	-----	-------	---------	--------

Project

BURY

1 THE ROCK, CENTRAL STREET
BURY
BL9 0JN
PIM No.

BARCLAYS

Drawing Title

**REAR ELEVATION
AS EXISTING / PROPOSED
DAMAGE MITIGATION 2024**

Branch Sort Code	Branch ID	Supplier Project No	
		RMWBS10049	
Scale	Drawn	Checked	Date
1:100@A3	ICT	-	07/08/2024
Drg.No RMWBS10049_033			Revision
			E
Architectural Practice:			