



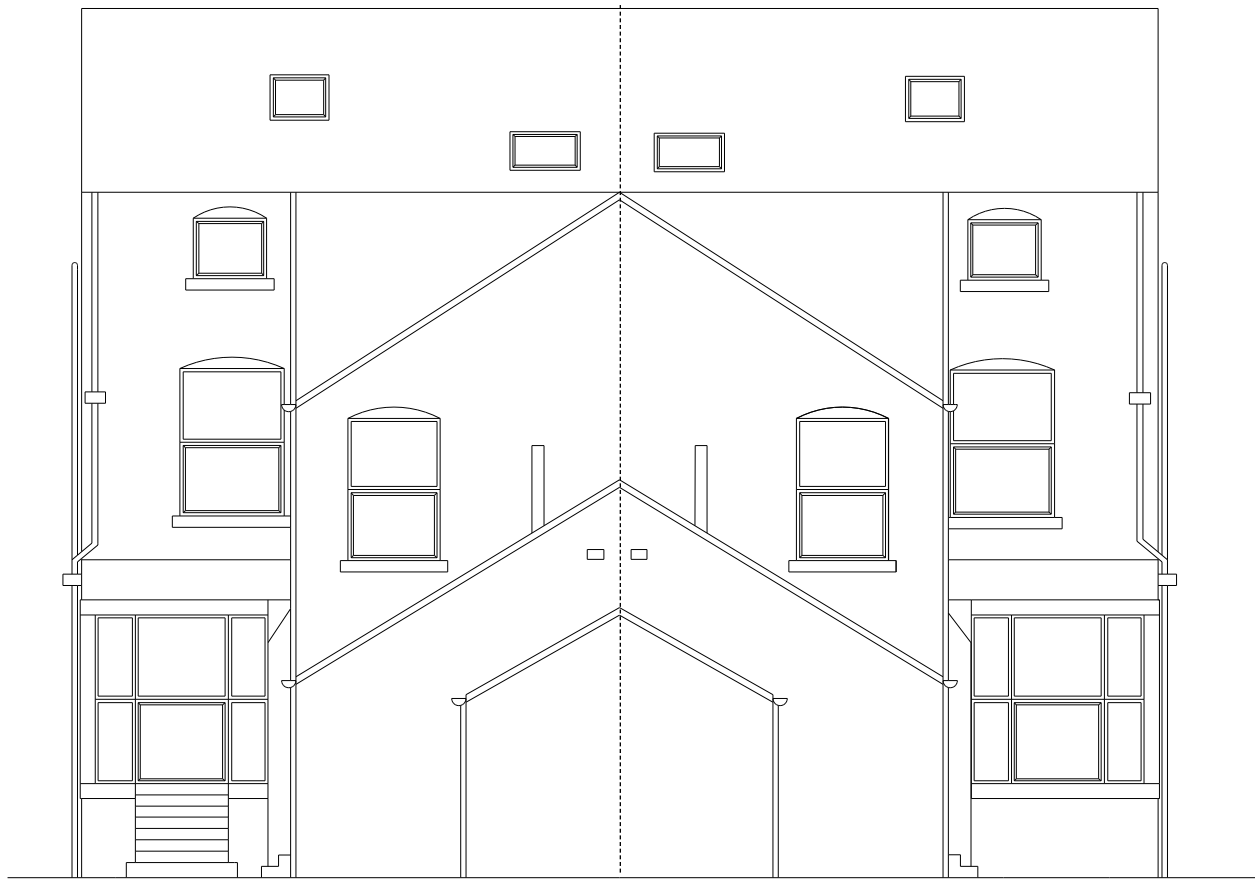

No. 146

No. 148


1 REAR ELEVATION
1:100 EXISTING

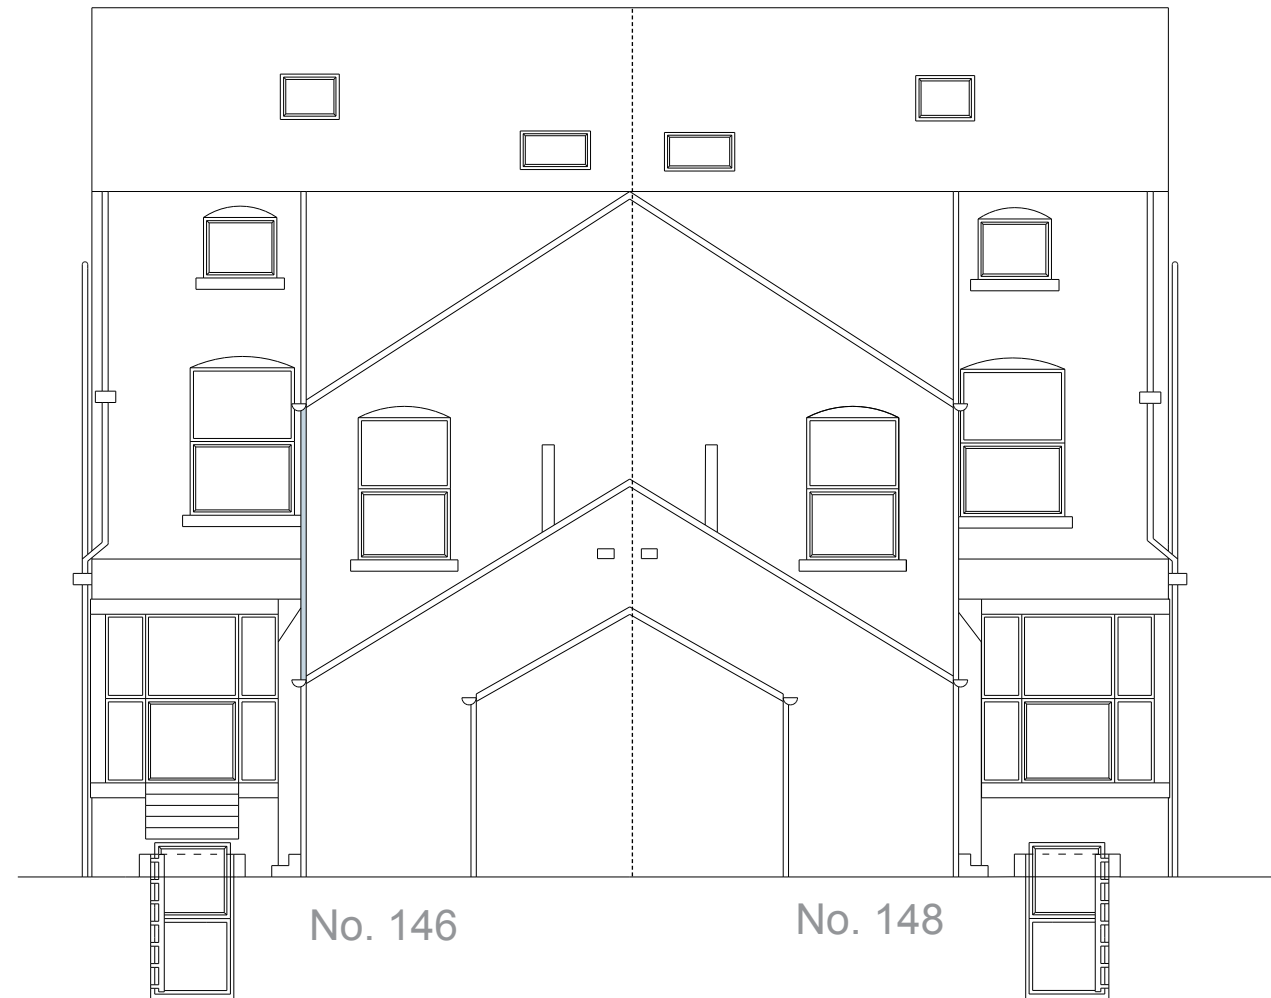

No. 146


No. 148

2 REAR ELEVATION
1:100 PROPOSED

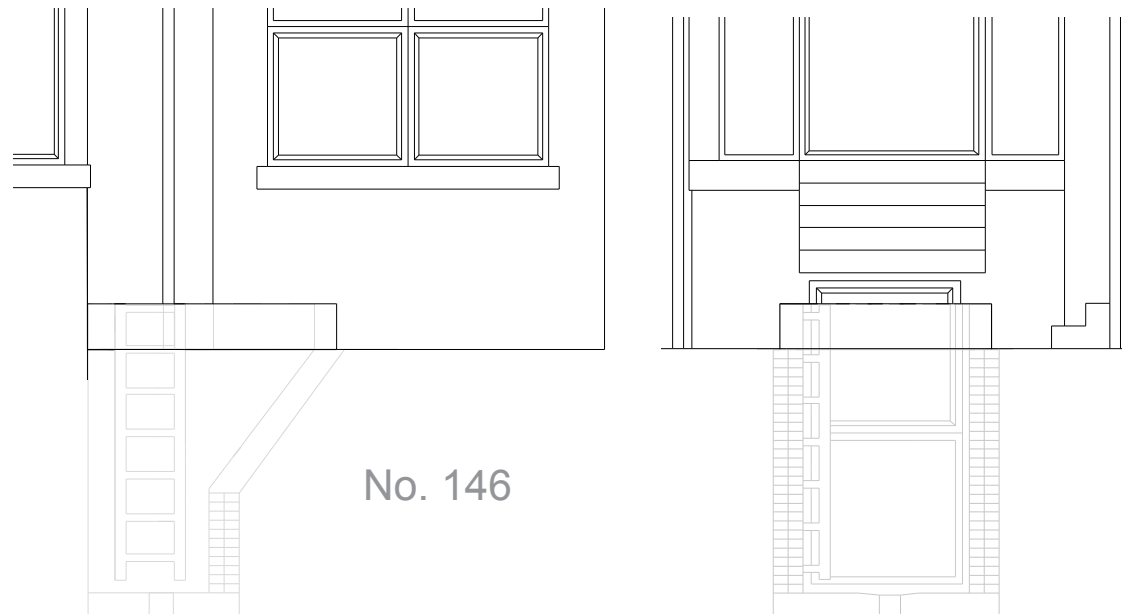

No. 146

3 LIGHTWELL DESIGN
1:50 146 SIDE & REAR ELEVATION

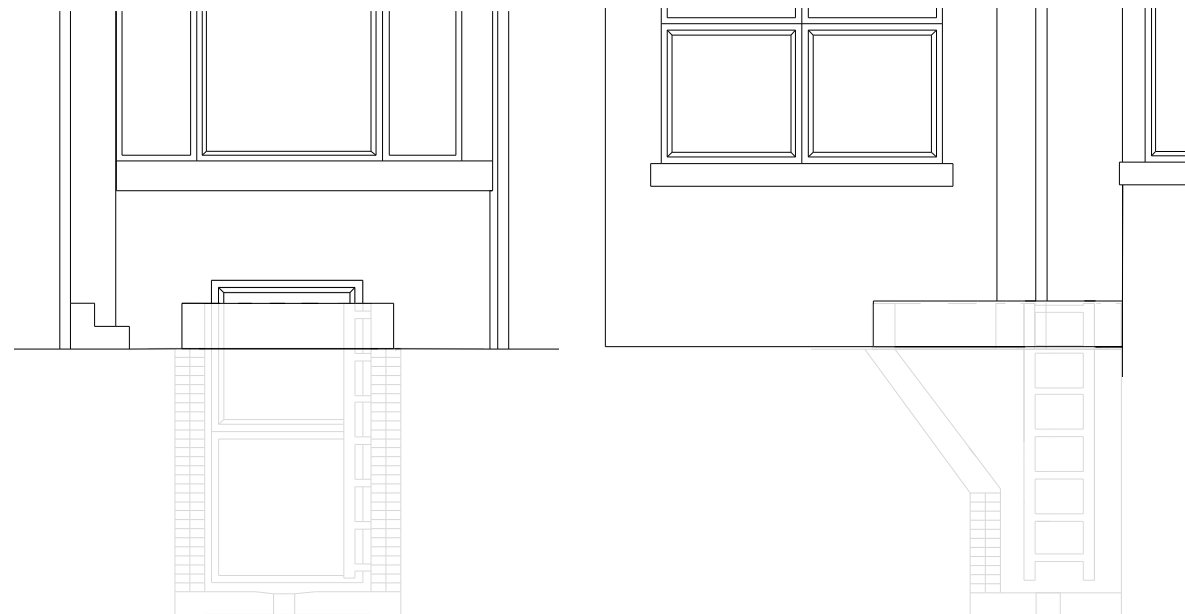

4 LIGHTWELL DESIGN
1:50 148 REAR & SIDE ELEVATION

PROJECT ADDRESS 146 & 148 MANCHESTER ROAD, BURY, BL9 0TL		
TITLE REAR ELEVATION		
PROJECT NO. RE	DRAWING NO. 01	REV v.2
SCALE SCALE @ A3	DATE 30/01/25	DRAWN BY LC
© COPYRIGHT. ALL RIGHTS RESERVED. THIS DRAWING MUST NOT BE REPRODUCED WITHOUT PERMISSION. ALL DIMENSIONS RELATIVE TO THIS DRAWING TO BE CHECKED ON SITE. DESIGNER TO BE NOTIFIED OF ANY DISCREPANCIES. SWERE INVERT LEVELS MUST BE VERIFIED BEFORE WORK COMMENCES. THIS DRAWING MUST BE CHECKED AGAINST ANY OTHER STRUCTURAL / SPECIALIST DRAWING PROVIDED. THIS DRAWING MUST NOT BE USED FOR CONSTRUCTION UNLESS ISSUED FOR CONSTRUCTION. ALL DIMENSIONS ON THIS DRAWING ARE IN MILLIMETRES (UNLESS OTHERWISE STATED).		
10 0 10 20 30 40 50 SCALE 1:1250 m		
5 0 5 10 15 20 25 SCALE 1:500 m		