


All dimensions are to be checked on site. This drawing shall not be scaled to ascertain dimensions.

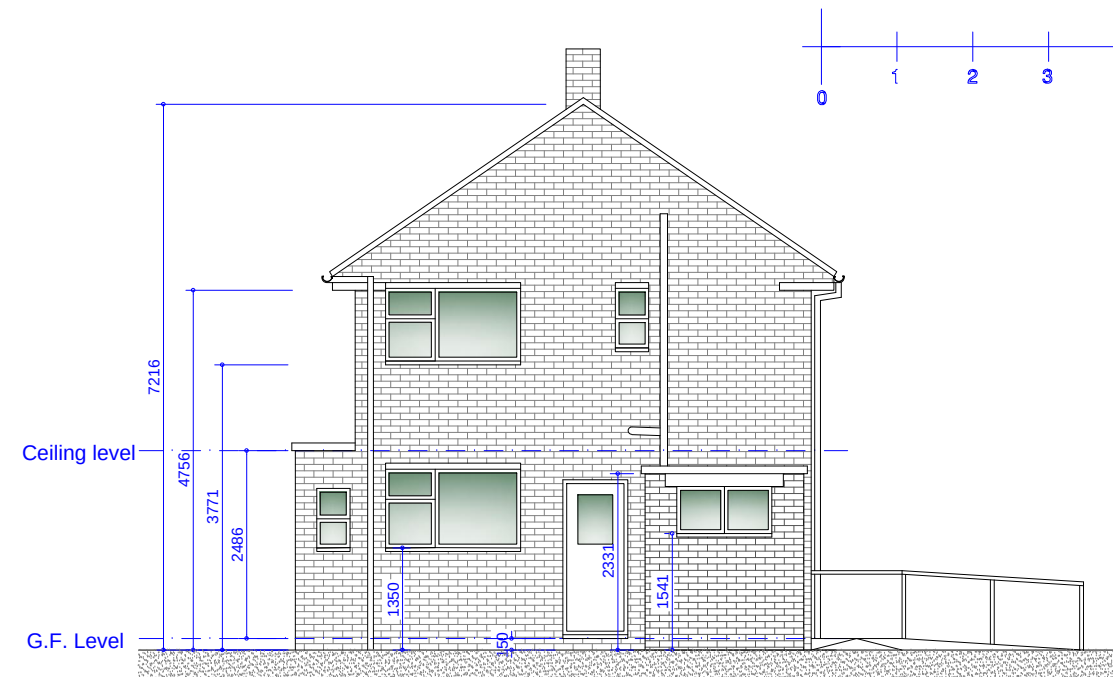


Existing Rear Elevation

Scale 1:100




Existing L/H Side Elevation

Scale 1:100

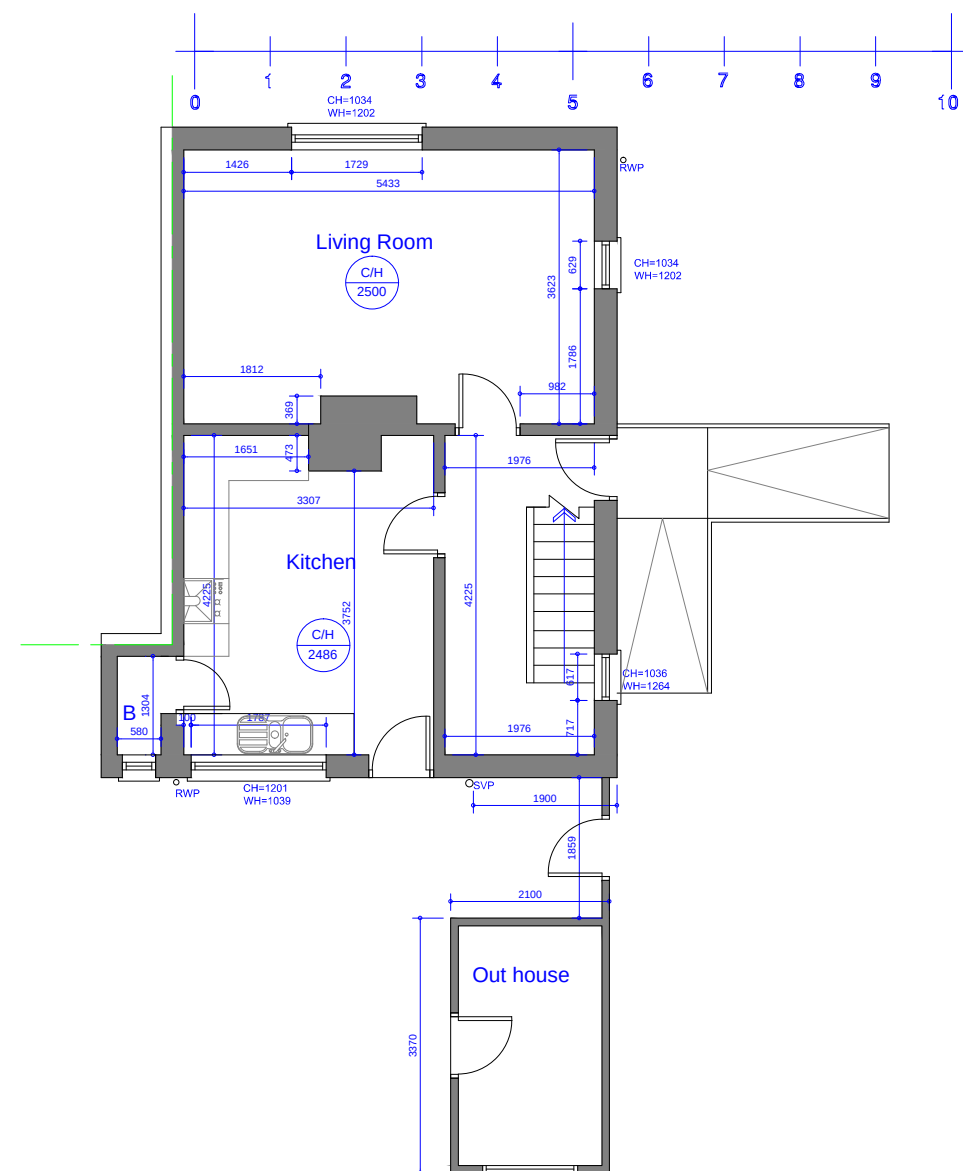

Existing Ground Floor Plan

Scale 1:100

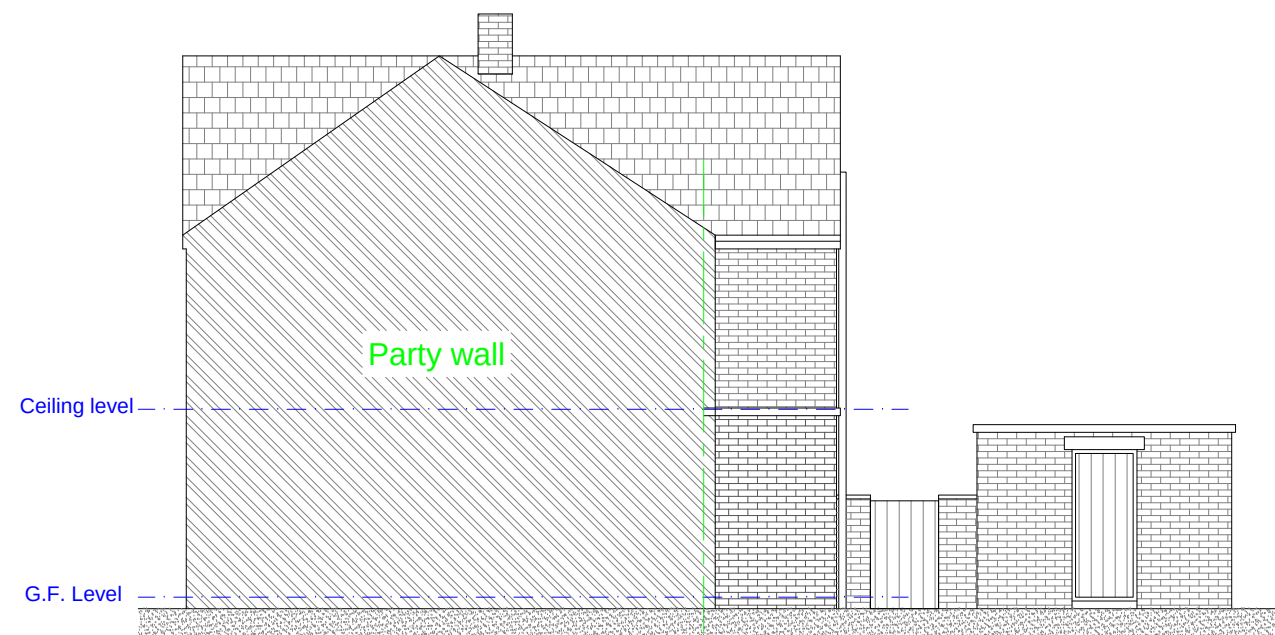

Existing R/H Side Party Wall Elevation

Rev	Date	Description
Issued For : INFORMATION PURPOSES ONLY		

Client
Mrs. Julie Sumner

Project
22 Rydal Close, Bury. BL9 9UL
Demolish existing out-house and build
Proposed DDA single storey rear extension.

Scheme - Drawing Title

Existing Floor Plans and Elevations.

01	Date	07.02.22
Drawing No.	Revision	Scale
		1:100 @A3



JK Technical Services (NW) Ltd
Tel: 0161 728 5730
Mob: 07741175755
www.jktechservs.co.uk