




Notes:
All drawings to be read in conjunction with all other drawings as noted on issue sheet.
All drawings are for planning purposes only.

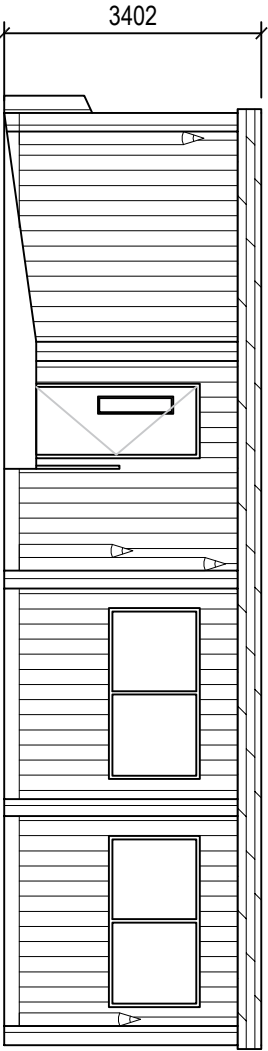


NORTH ELEVATION 1:100

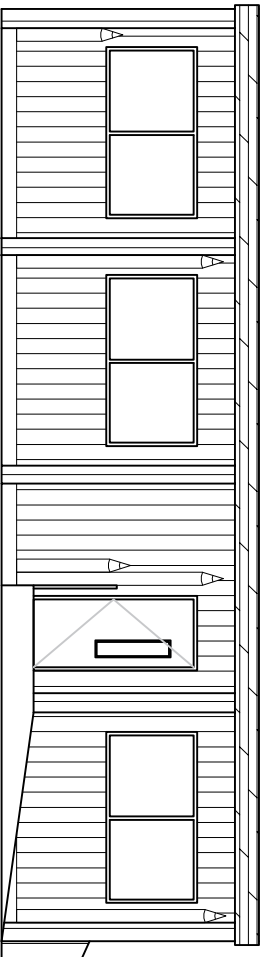


SOUTH ELEVATION 1:100

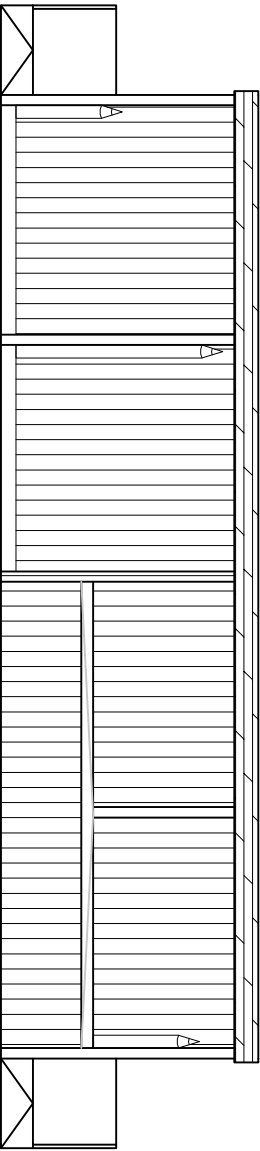

EAST ELEVATION 1:100

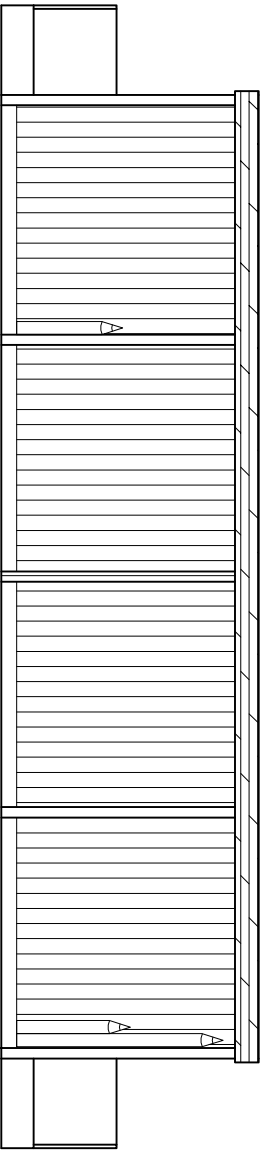

WEST ELEVATION 1:100

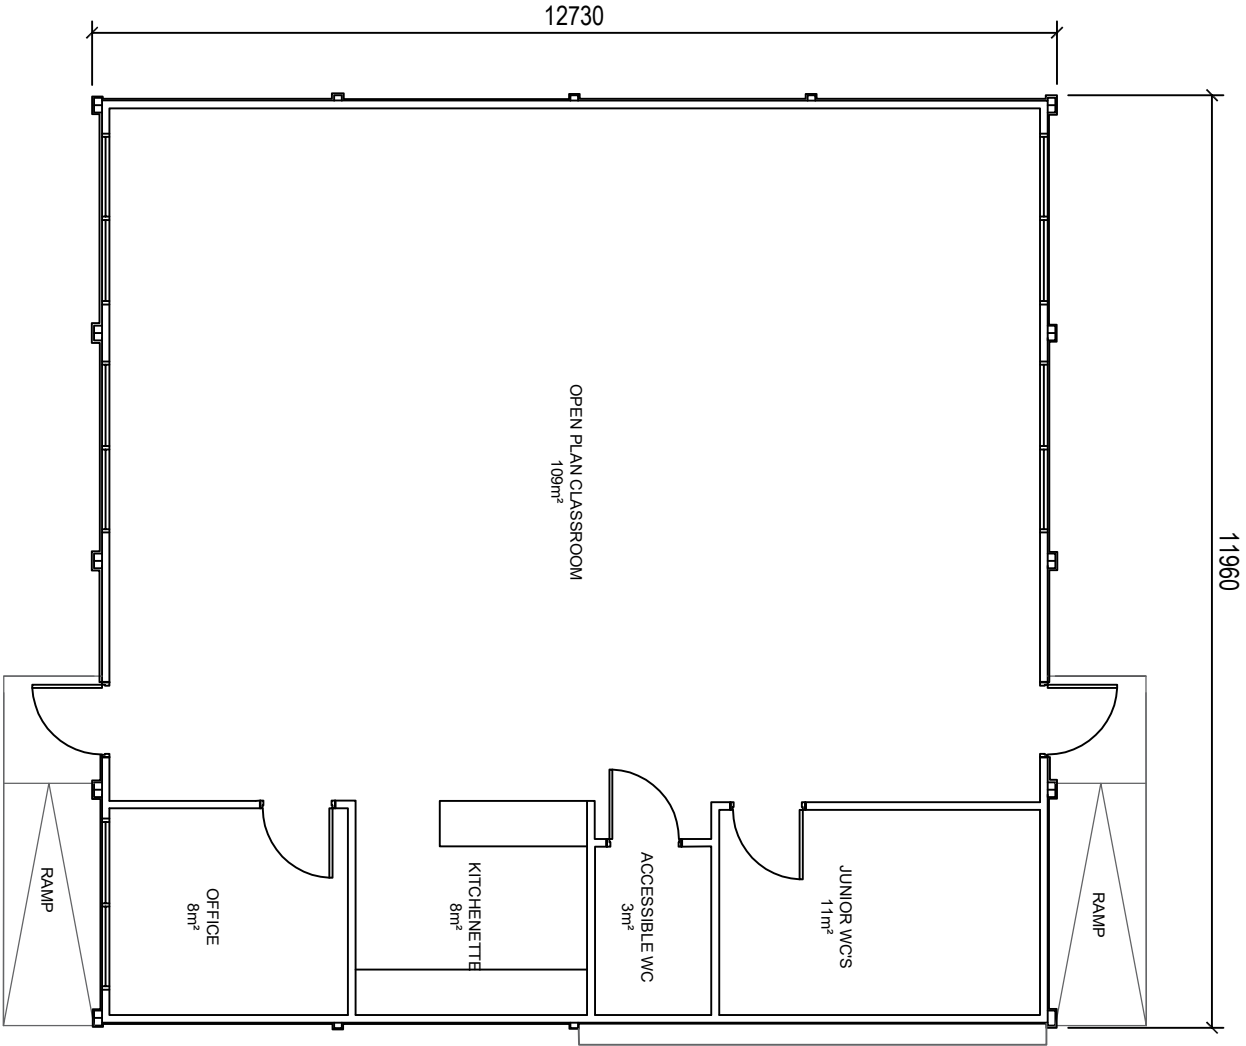

PROPOSED PLAN 1:100
TOTAL FLOOR AREA 142m²



Scale 1:100

PLANNING

REV	Date	Drawn By:-	Checked by:-
3000			
For Planning			
drawing stage			
client			
HOLCOMBE BROOK PRIMARY SCHOOL			
project			
PROPOSED PORTOKABIN BUILDING			
drawing title			
PROPOSED PORTOKABIN PLAN & ELEVATIONS			
date	04/09/2022	drawn	JLS
scale	1:100	checked	