

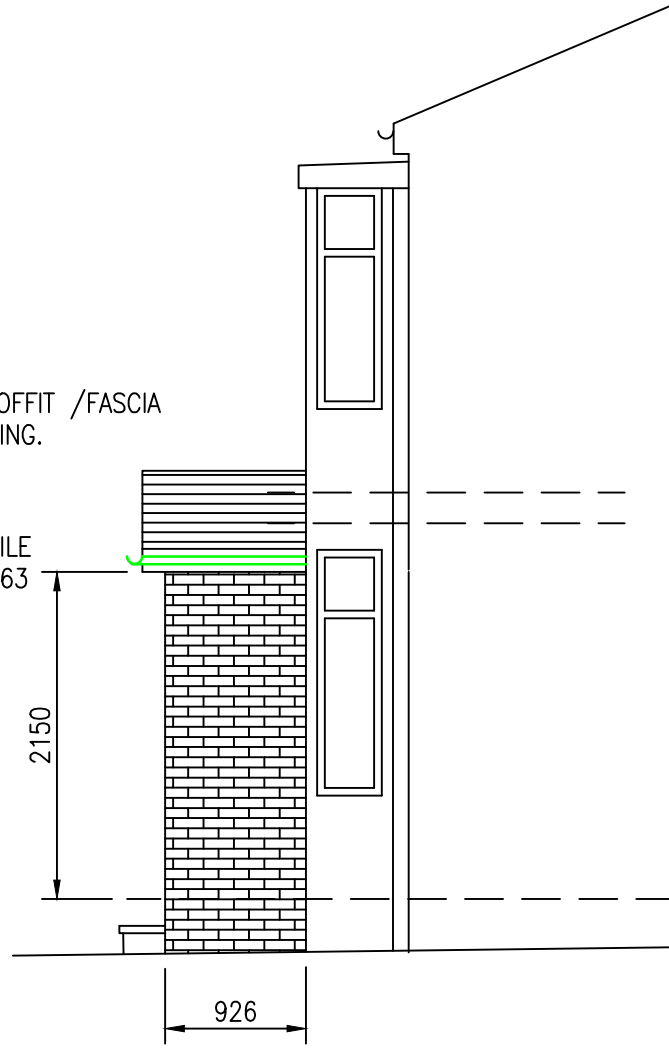
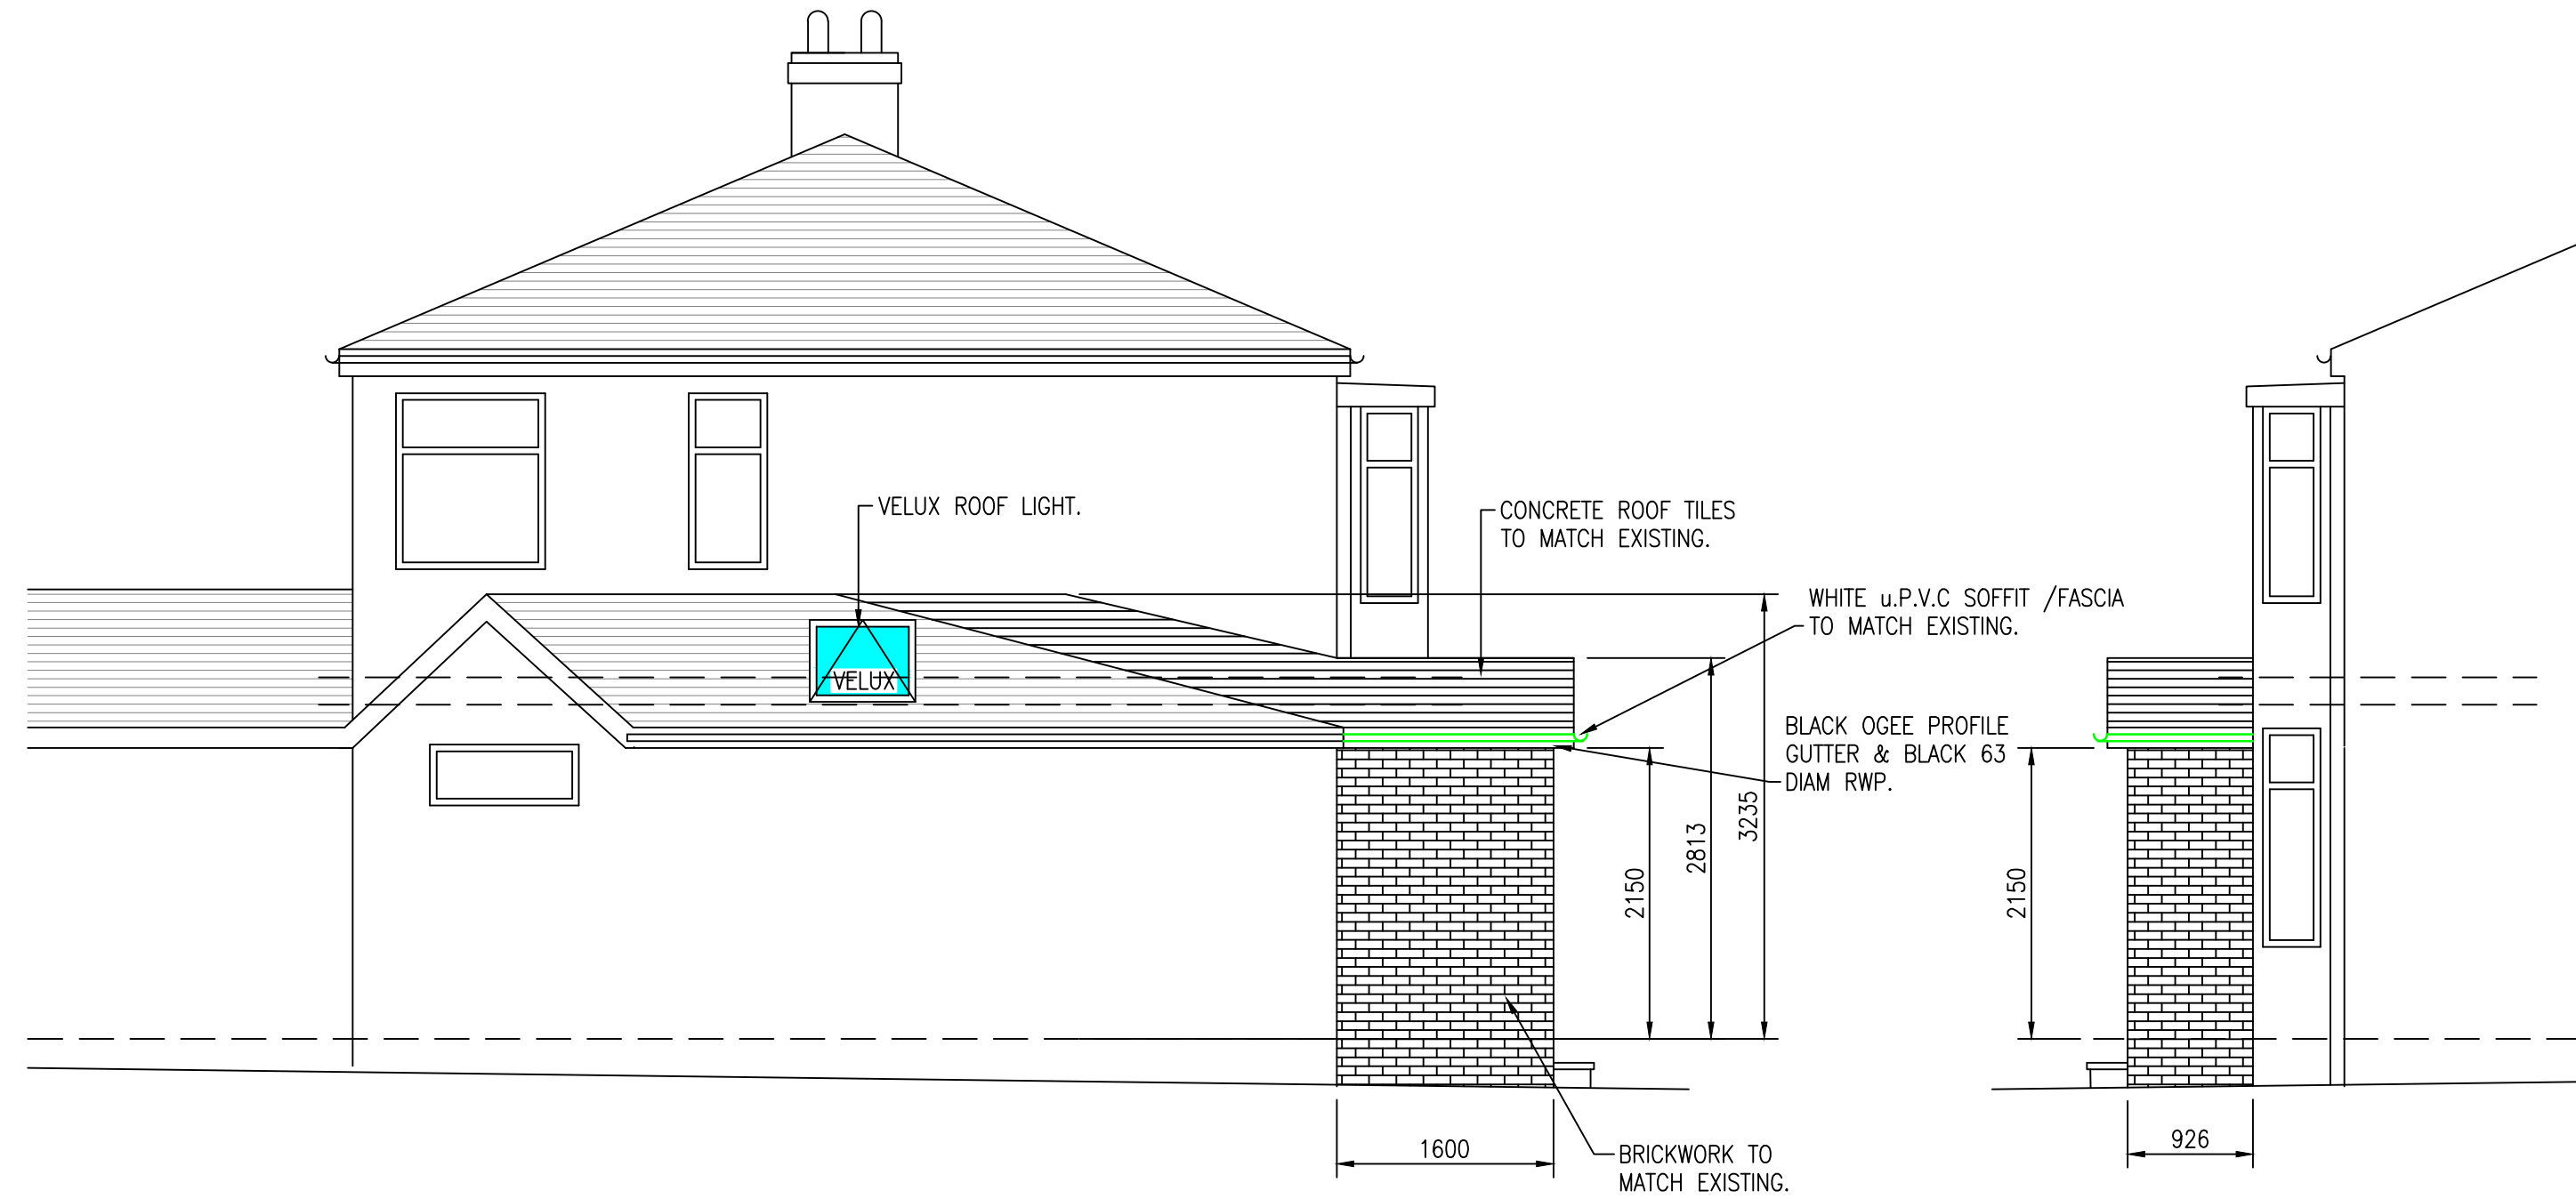
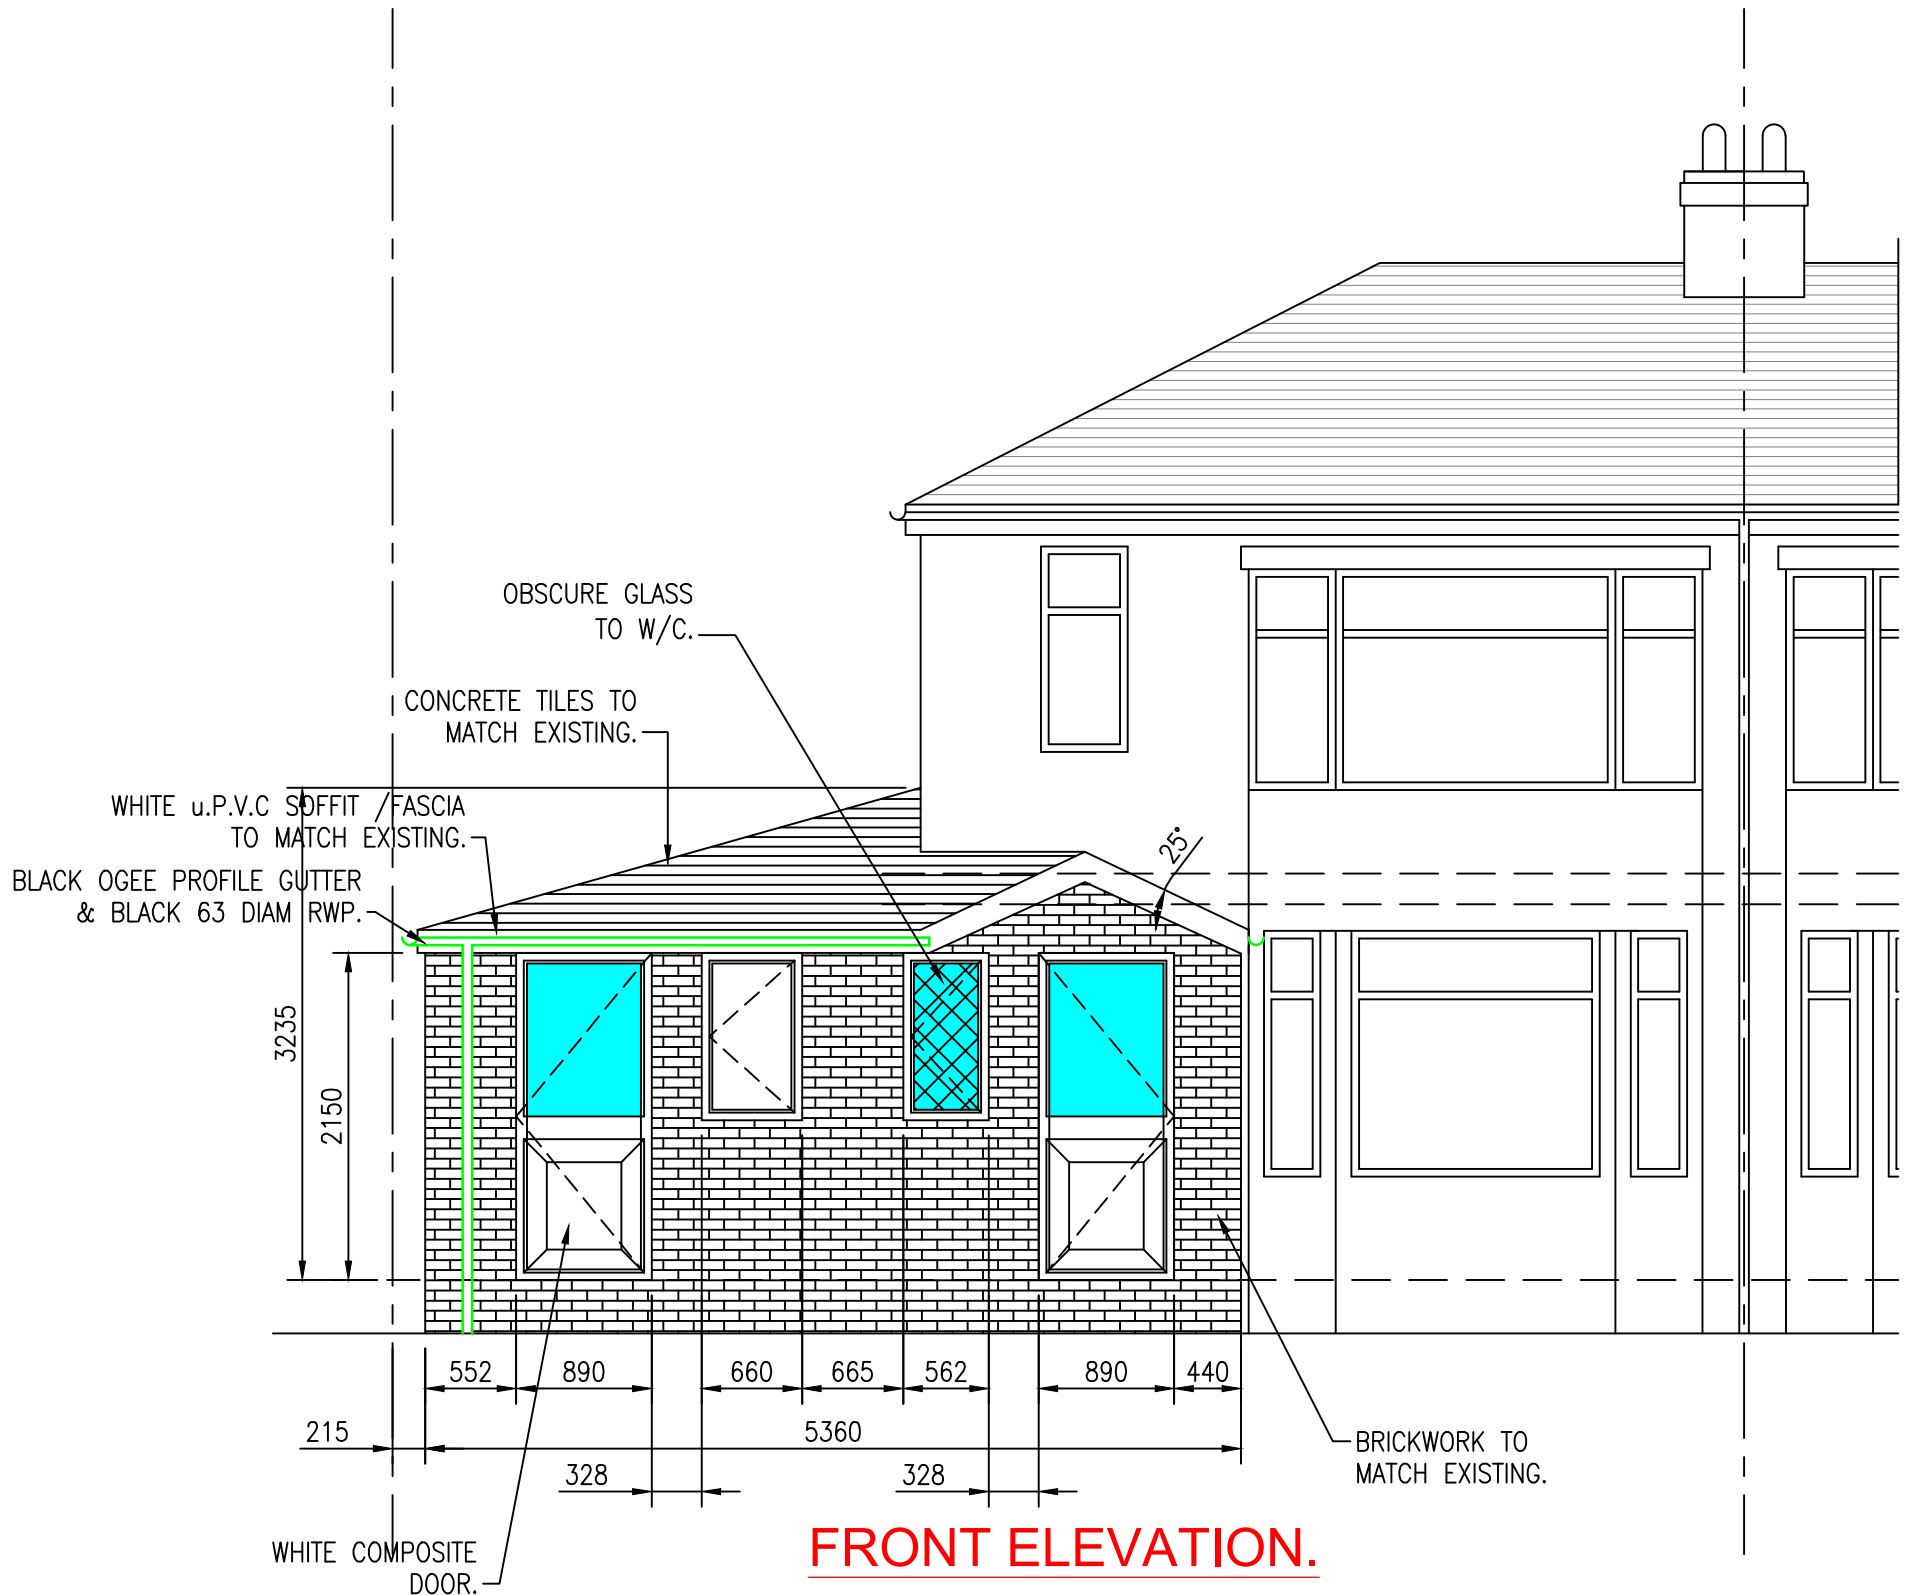
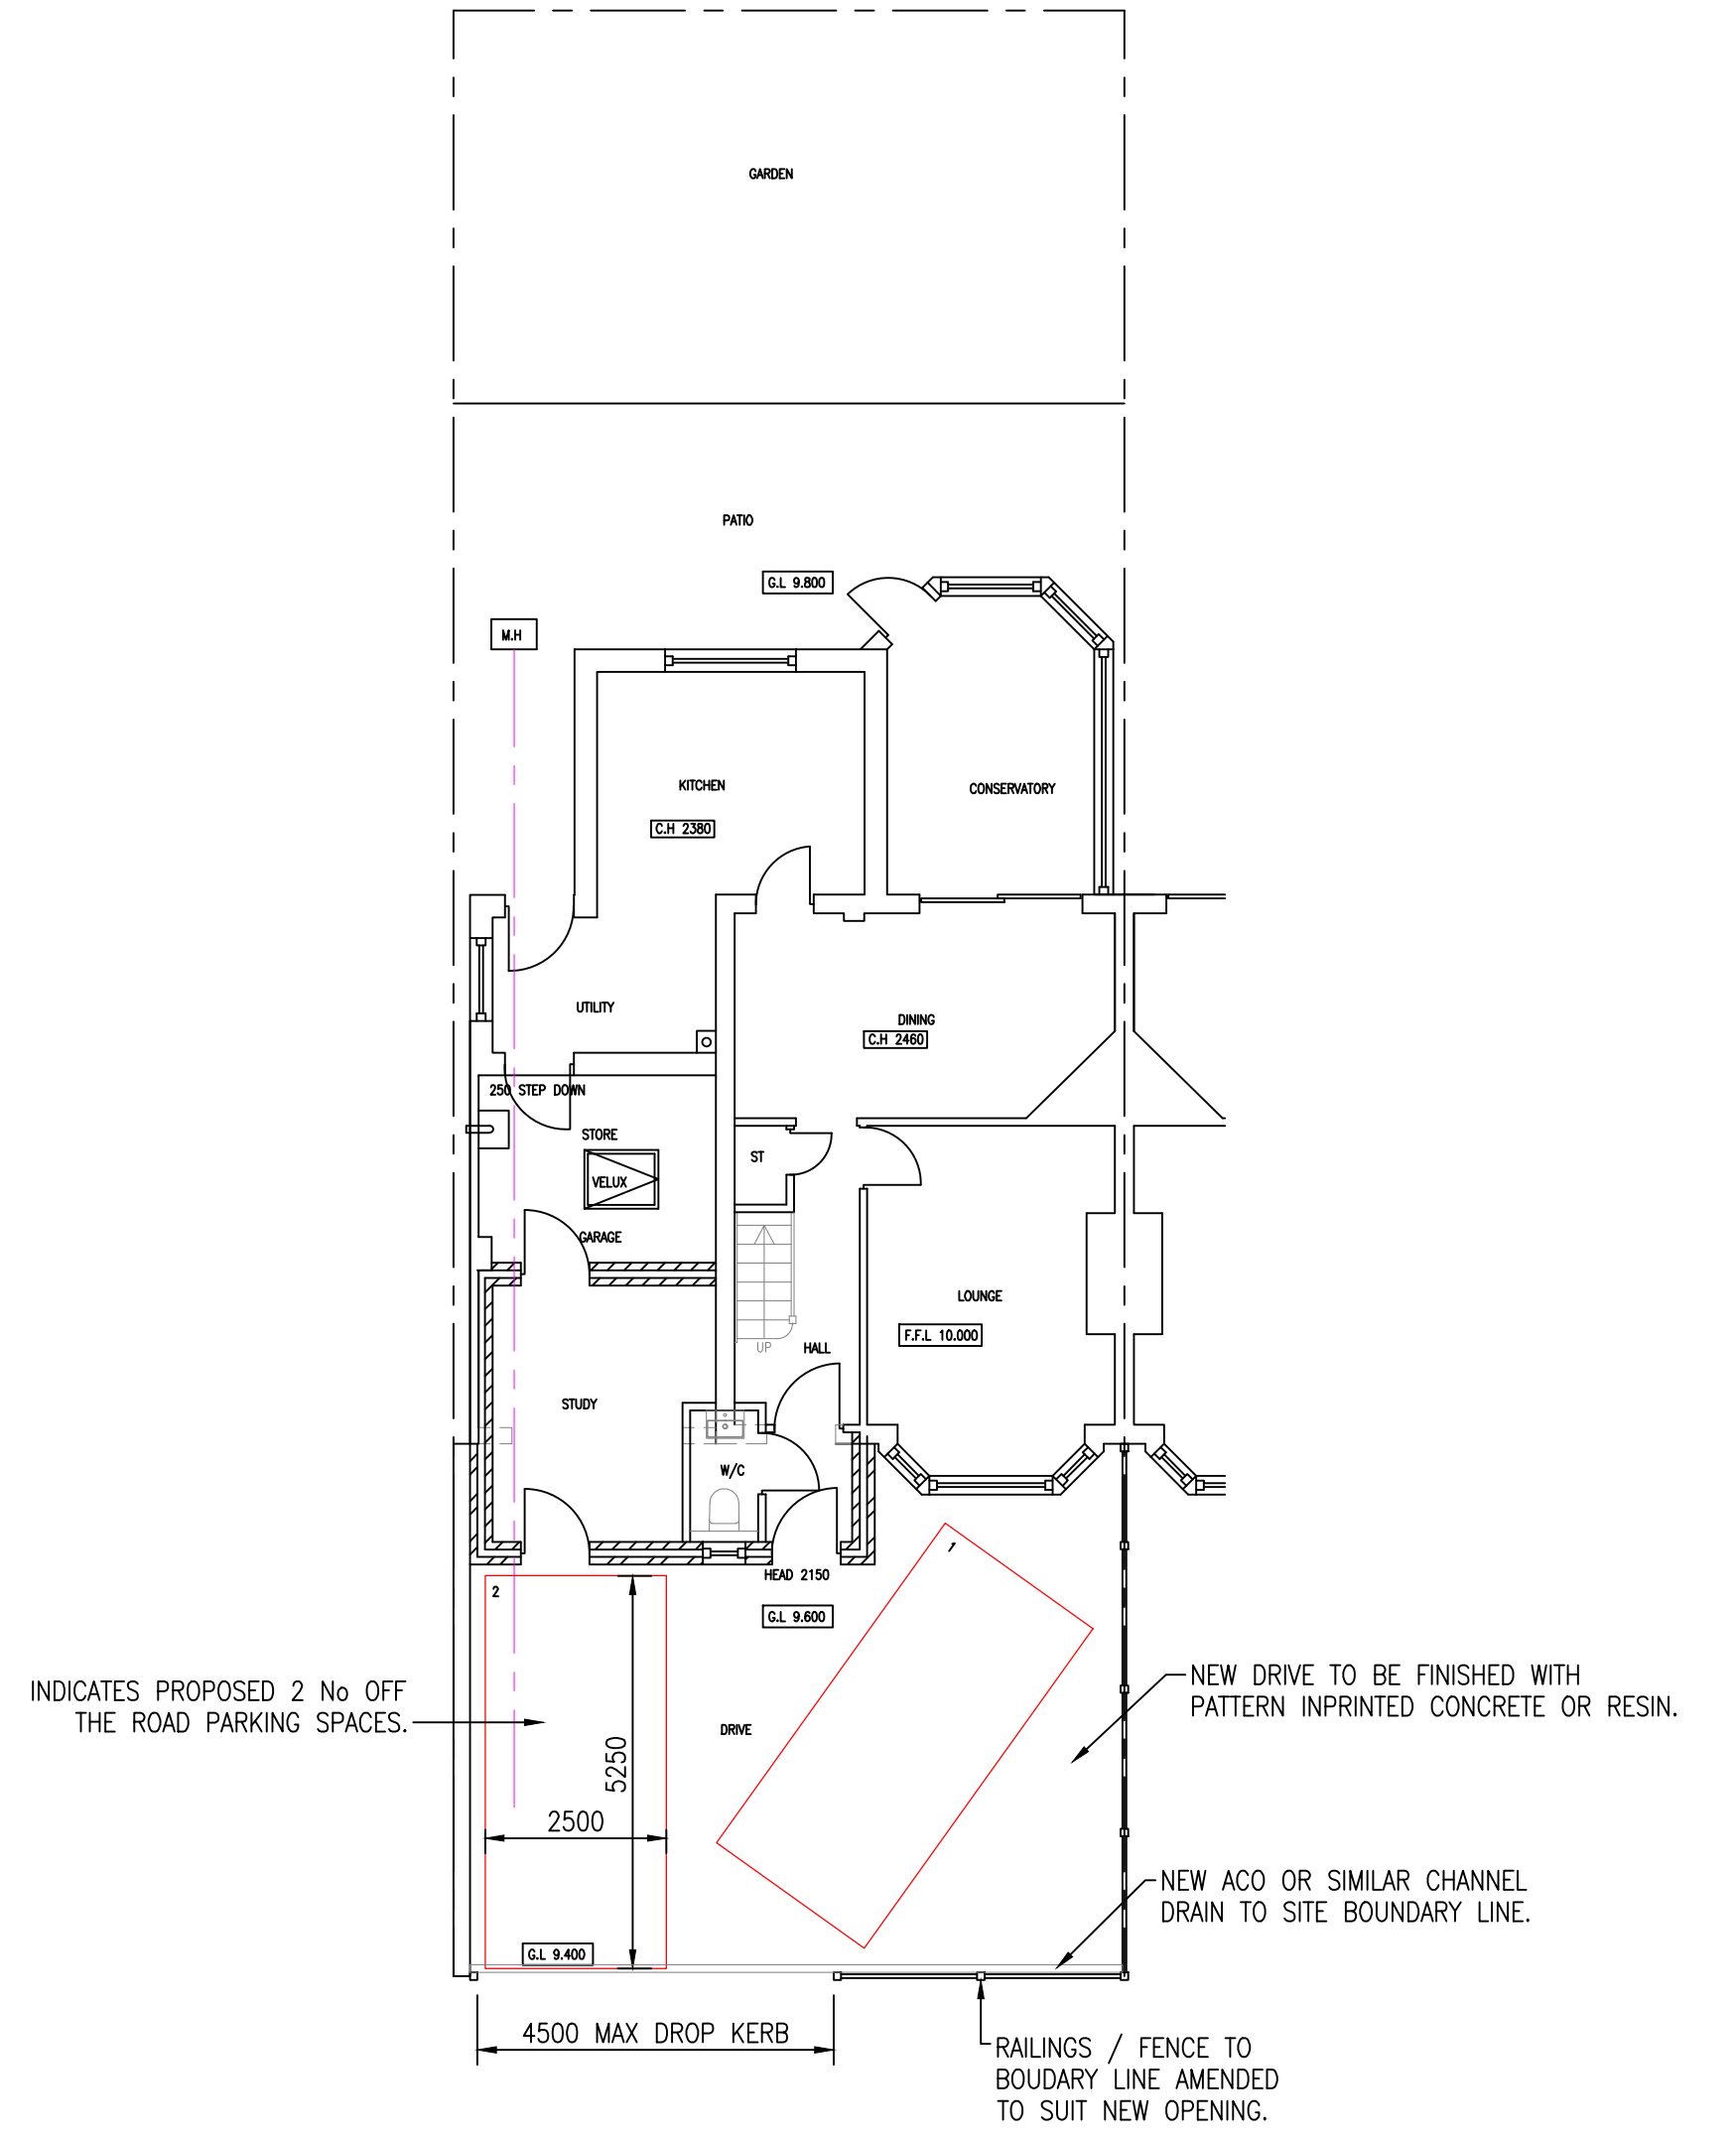
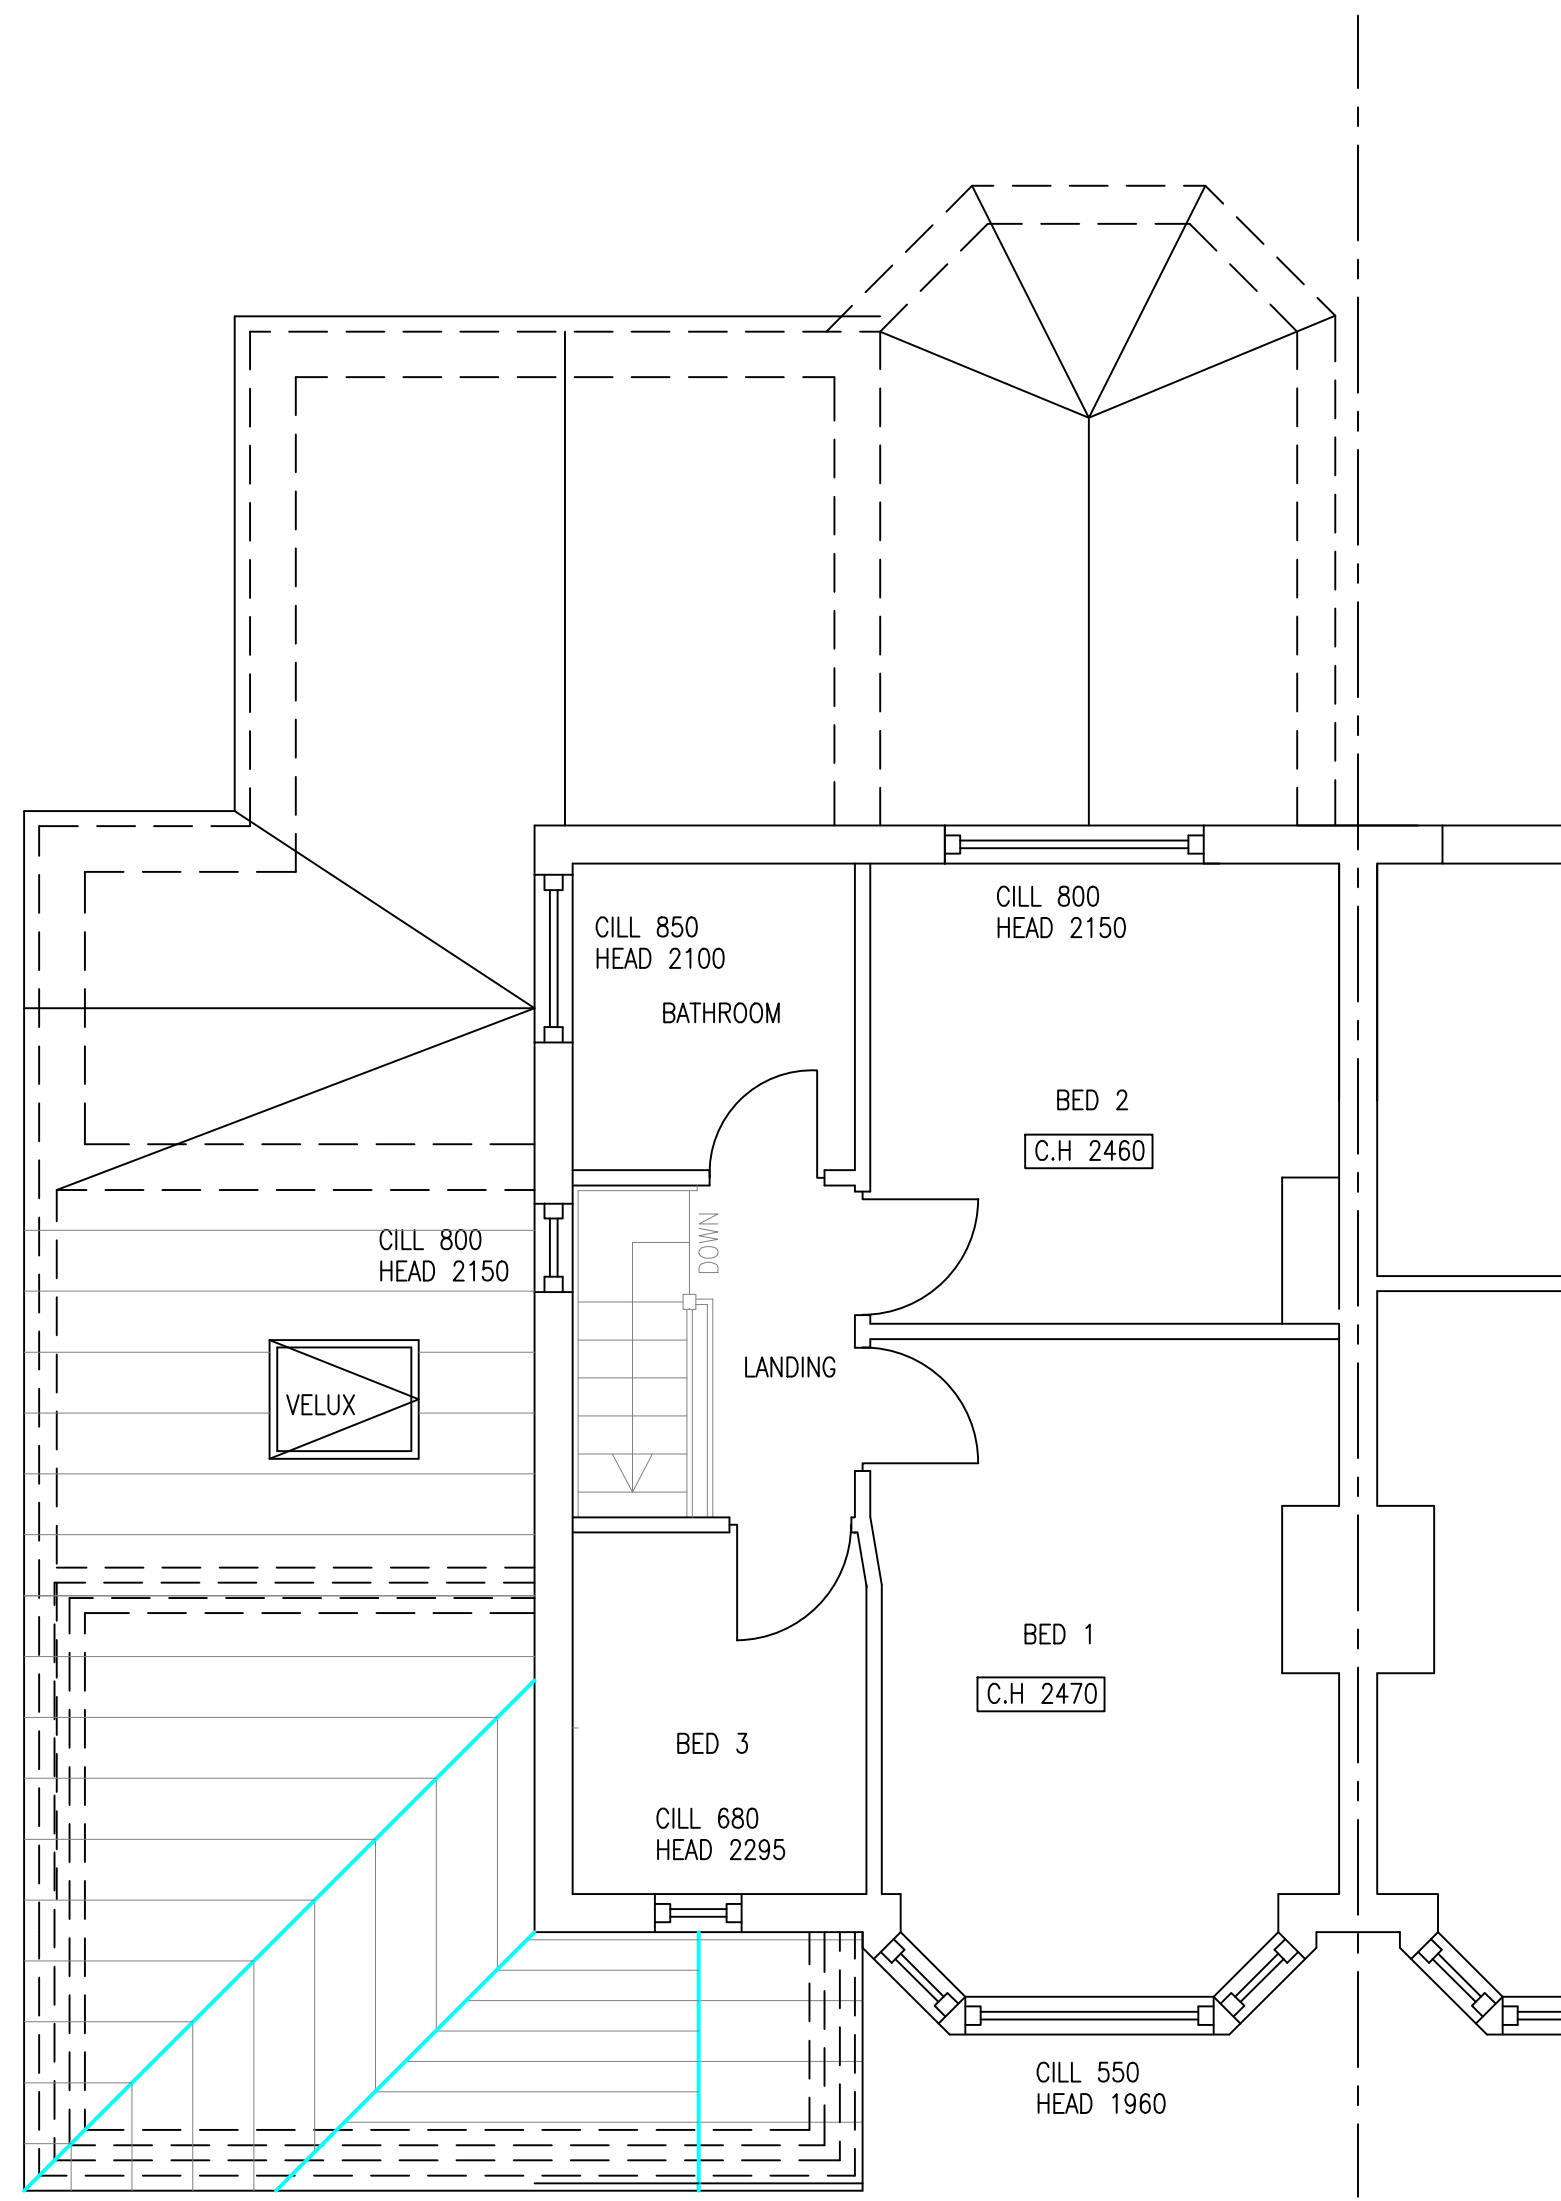


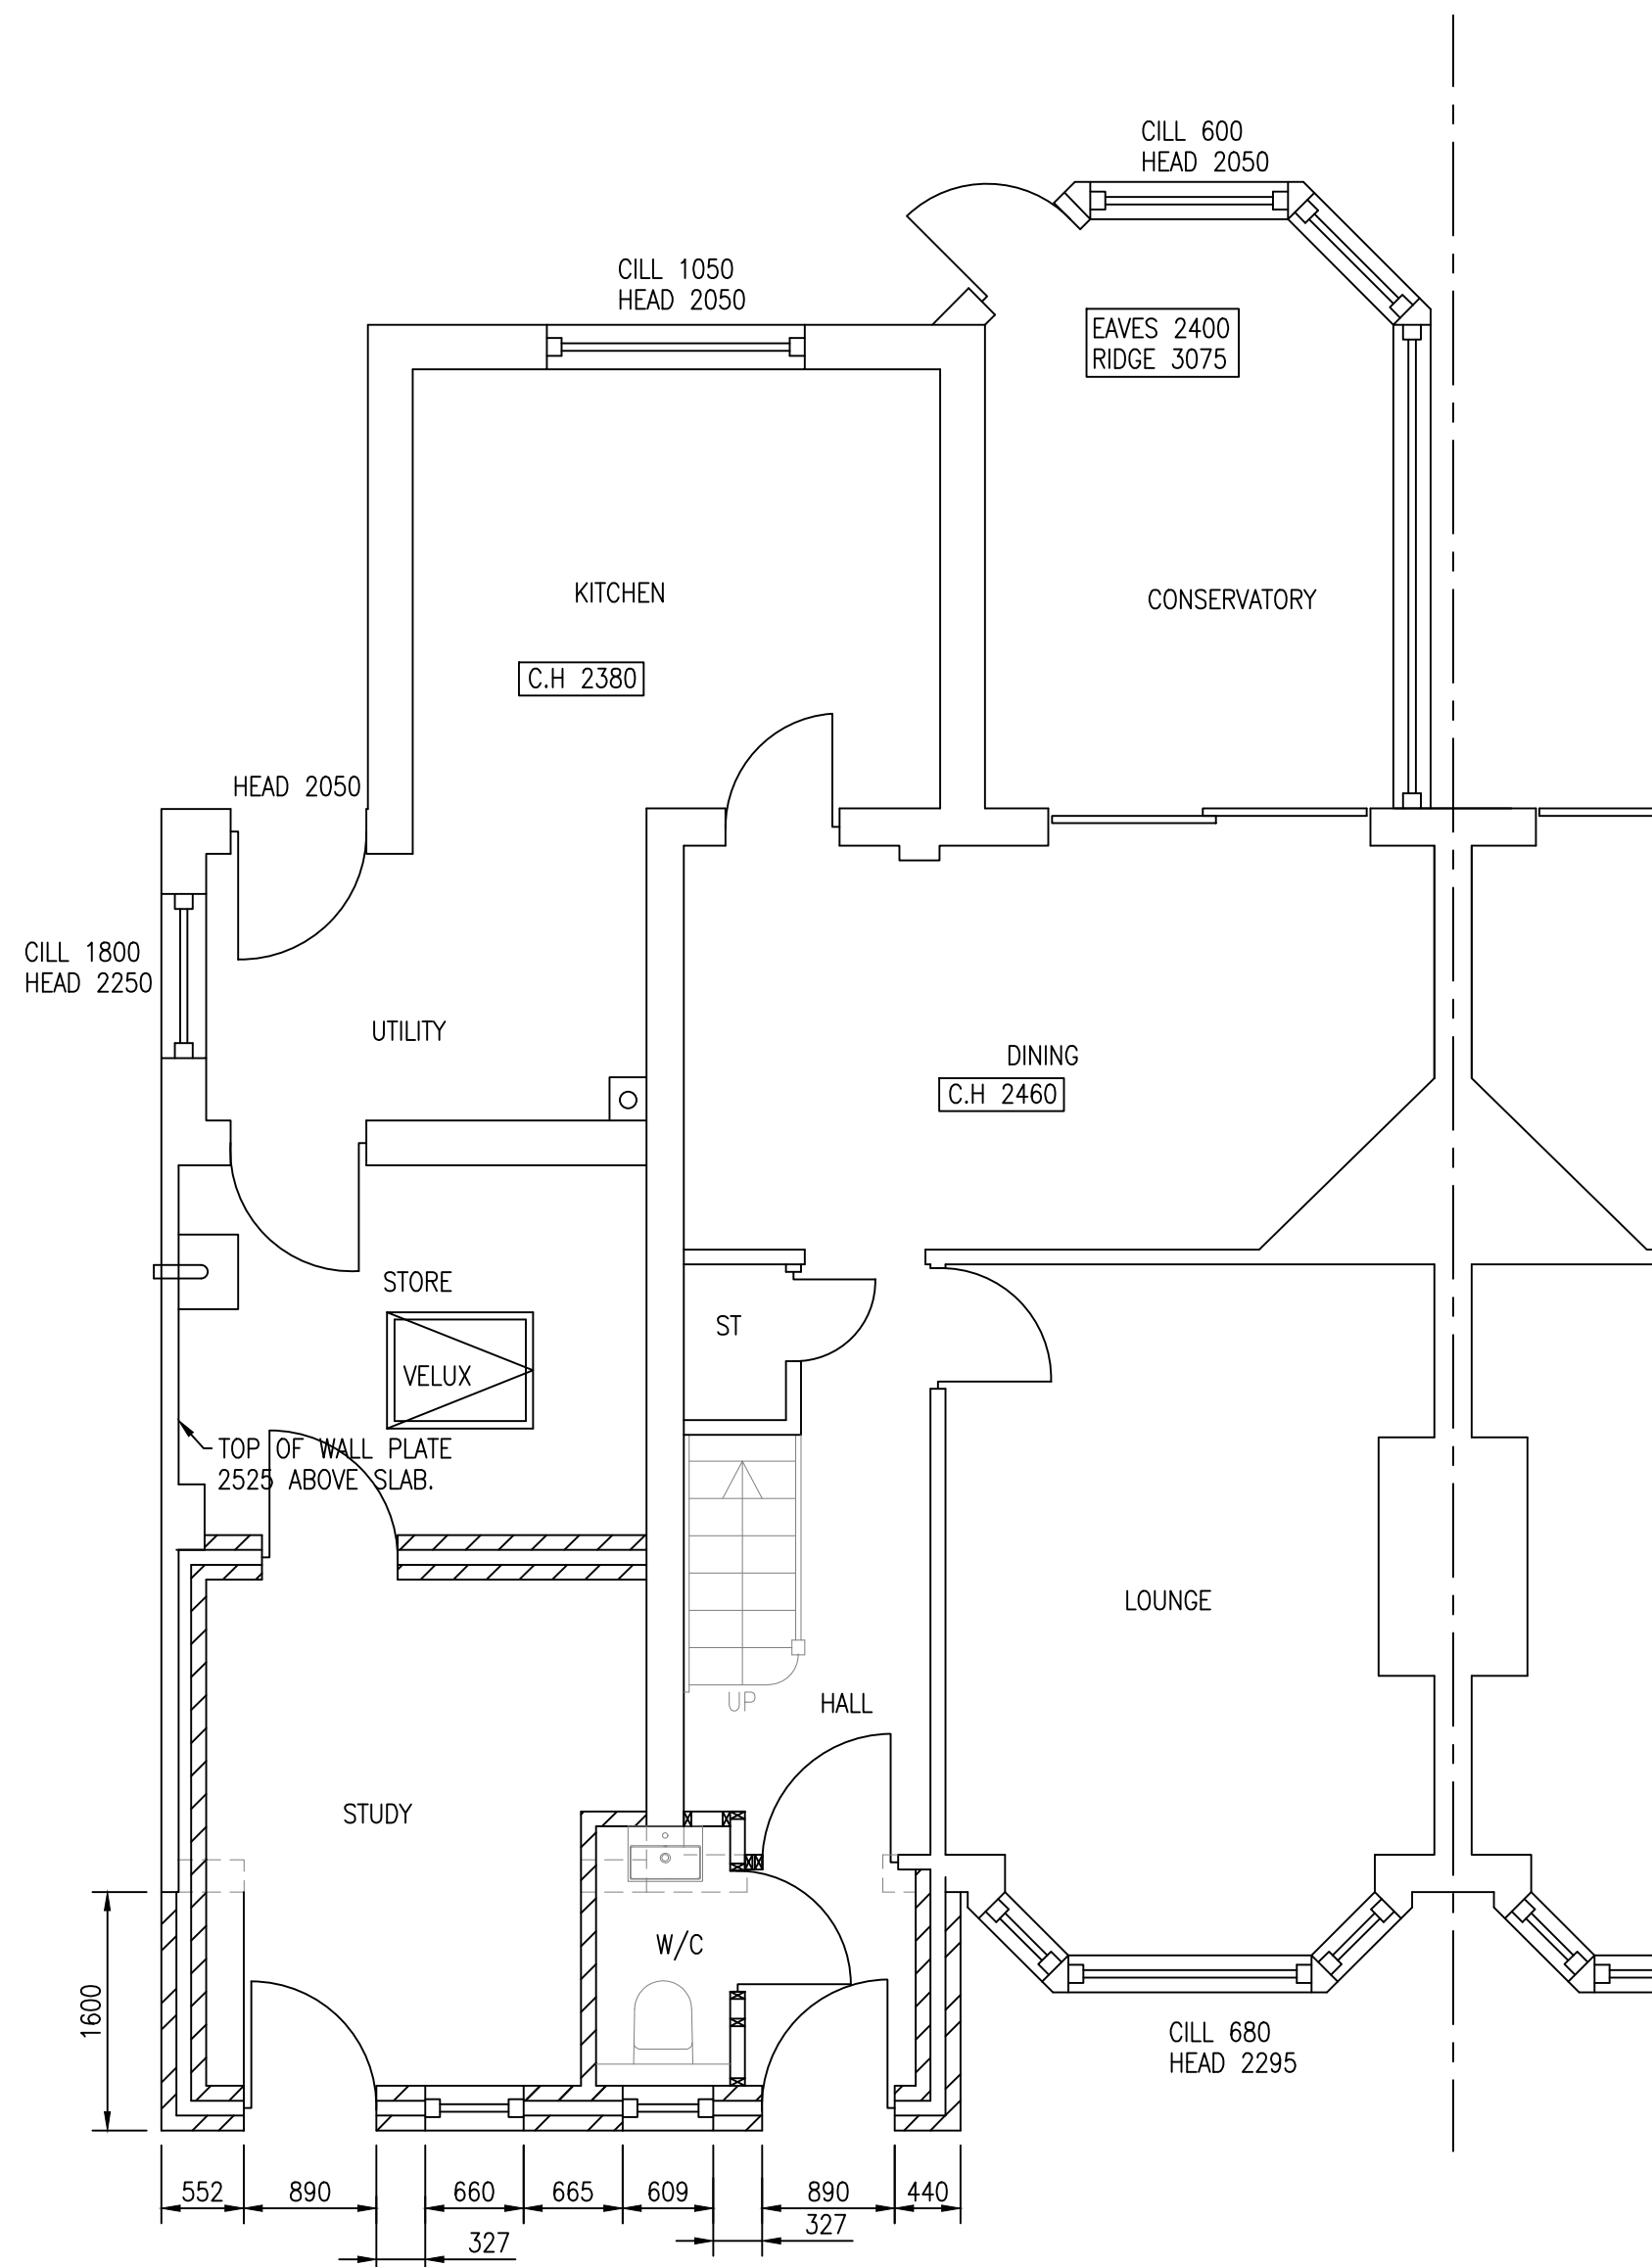

PROPOSED G.F VOLUME 227.8M3
 EXISTING F.F VOLUME 84.2M3
 TOTAL VOLUME 312M3

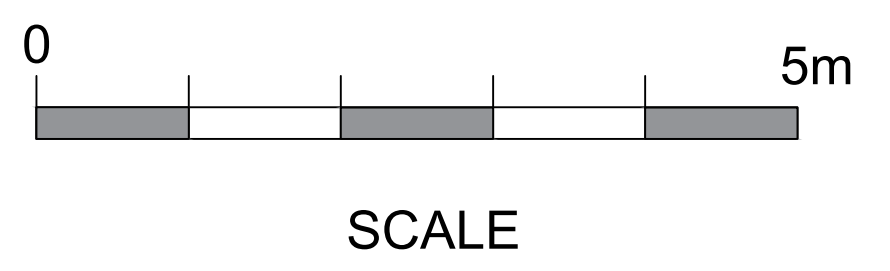

Rev A Site plan amended. 25/07/23
 Revisions.

Client:
 MRS. Y. MUNDY.

Drawing Title:
 PROPOSED PLANS & ELEVATIONS.

REDFORD CONSTRUCTION
 CONCEPT TO COMPLETION
 24 Smithells Croft Road, Smithells, Bolton BL1 6LN
 Mob: 07791127133 Email: ryan@redfordconstruction.co.uk
 Mob: 07498440593 Email: stuart@redfordconstruction.co.uk

SCALE: 1:50 DATE: JUNE 23
 DRAWN: R.M CHECKED: N.T

CONTRACT No: DRAWING No:
 RC1133 2A

PROPOSED EXTENSION AT 21 SANDY LANE, PRESTWICH, MANCHESTER. M25 9RD