





1 Existing Front Elevation  
1 : 100

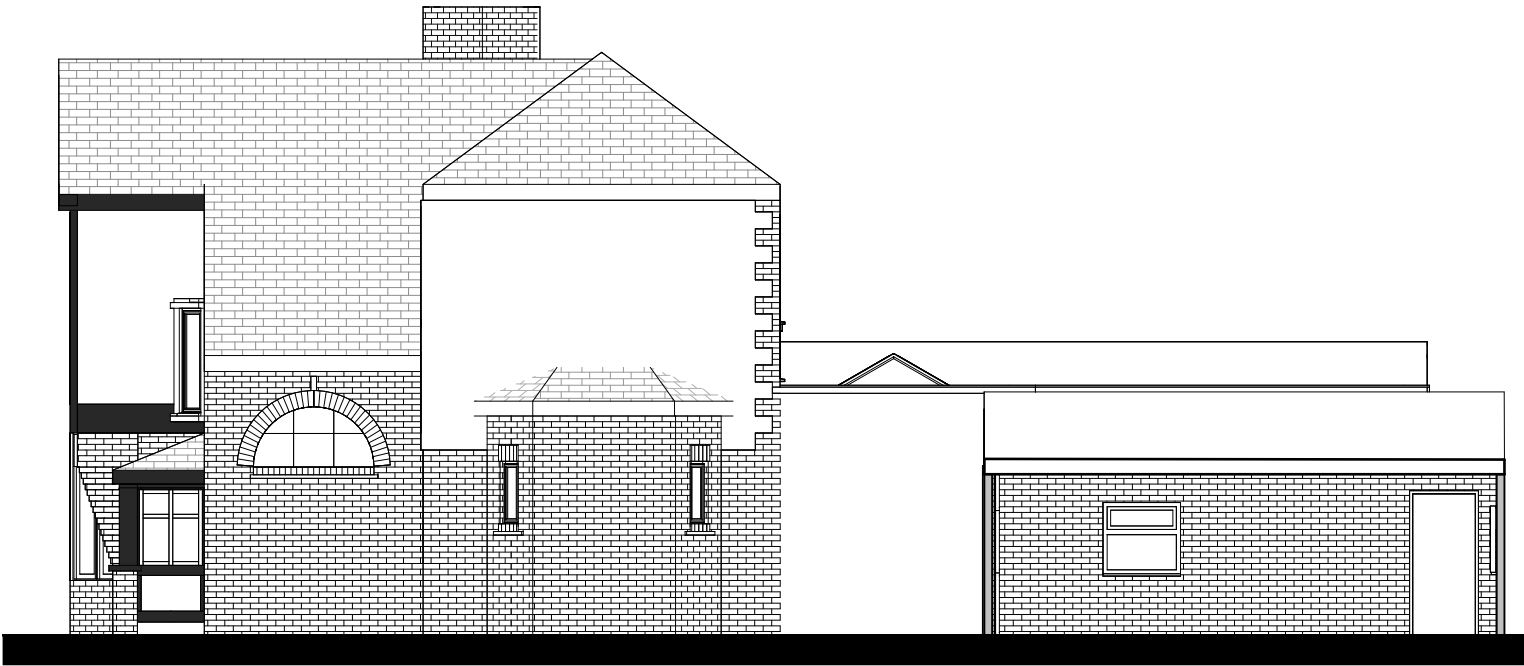


3 Existing Side Elevation  
1 : 100



2 Existing Rear Elevation  
1 : 100

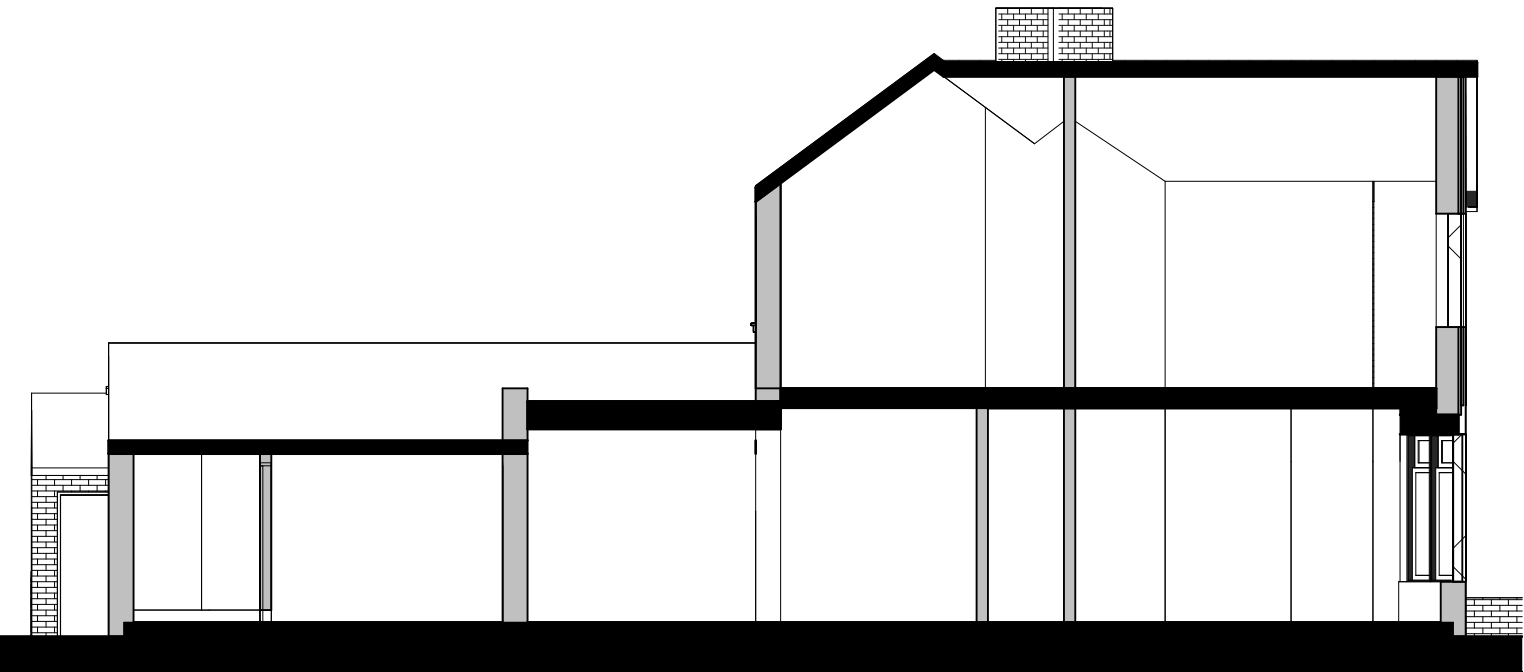

4 Existing Side Elevation Through No. 508  
1 : 100

 

RALA SHALL HAVE NO RESPONSIBILITY FOR ANY USE MADE OF THIS DOCUMENT OTHER THAN FOR THAT WHICH IT WAS PREPARED AND ISSUED. ALL DIMENSIONS SHOULD BE CHECKED ON SITE. DO NOT SCALE FROM THIS DRAWING

ANY DRAWING ERRORS OR DIVERGENCIES SHOULD BE BROUGHT TO THE ATTENTION OF RALA AT THE ADDRESS SHOWN BELOW.

DRAWINGS SHALL BE READ IN CONJUNCTION WITH THE FOLLOWING BEFORE WORK COMMENCES:

- THE CDM DESIGN ISSUES REGISTER
- THE RALA RISK SERIES OF DRAWINGS
- THE PROJECT CDM RISK REGISTER

## NOTES

P00 | First Issue | RB | RB | 01/03/25

| REVISION | DESCRIPTION | DRAWN | CHECKED | DATE | REVISION | DESCRIPTION | DRAWN | CHECKED | DATE |
|----------|-------------|-------|---------|------|----------|-------------|-------|---------|------|
|----------|-------------|-------|---------|------|----------|-------------|-------|---------|------|

CLIENT

11 Hackford Close,  
Brandlesholme,  
Bury,  
Greater Manchester,  
BL8 1XP  
United Kingdom

T +44 [0]7564 361 972

Rachel Ann Lucy  
**RAL**  
Architect

PROJECT TITLE  
506 Bolton Road West

RDP JOB NUMBER  
P0061

ISO 27001 CLASSIFICATION  
Planning

DRAWING TITLE  
Existing Elevations

DRAWING No.  
BRW-RALA-XX-XX-DR-A-(PL)-0002

SCALE  
@ A3

1 : 100

DATE FIRST ISSUED  
18/02/25

REVISION  
P00