




Existing Elevation - South (Rear)
1:50




Existing Elevation - East (Side)
1:50




Existing Elevation - North (Front)
1:50

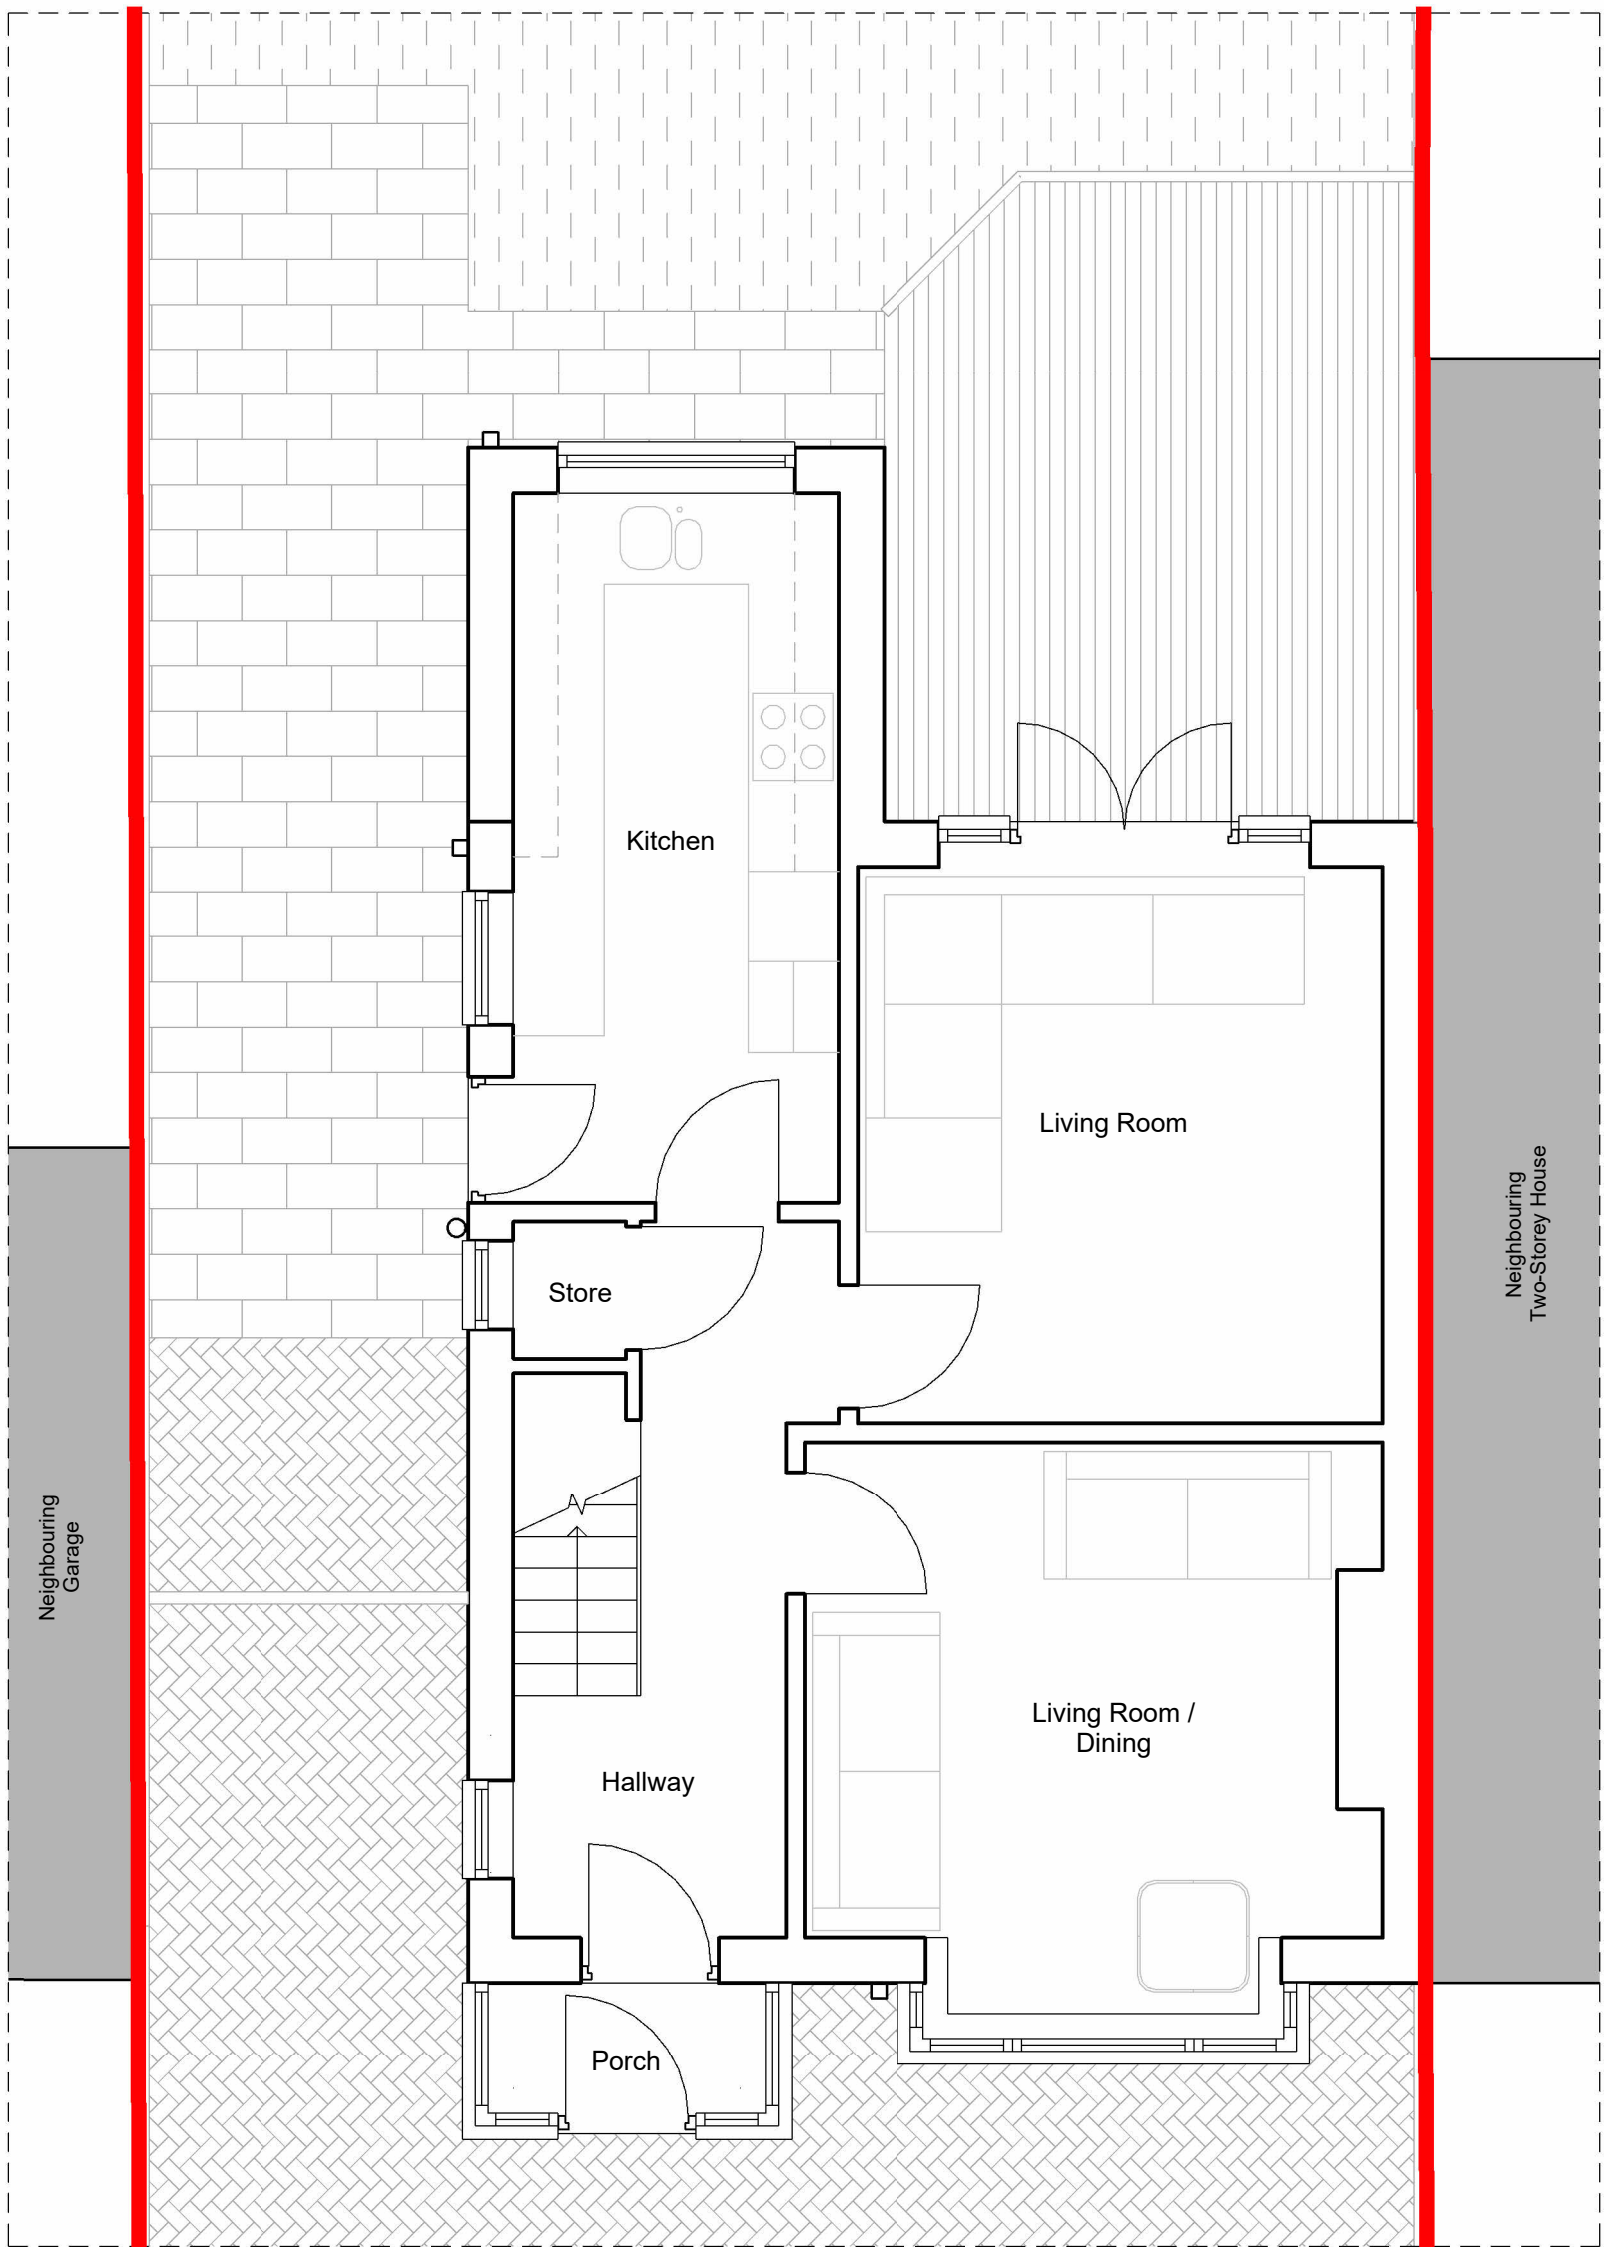


Existing Floor Plan - Ground Floor
1:50

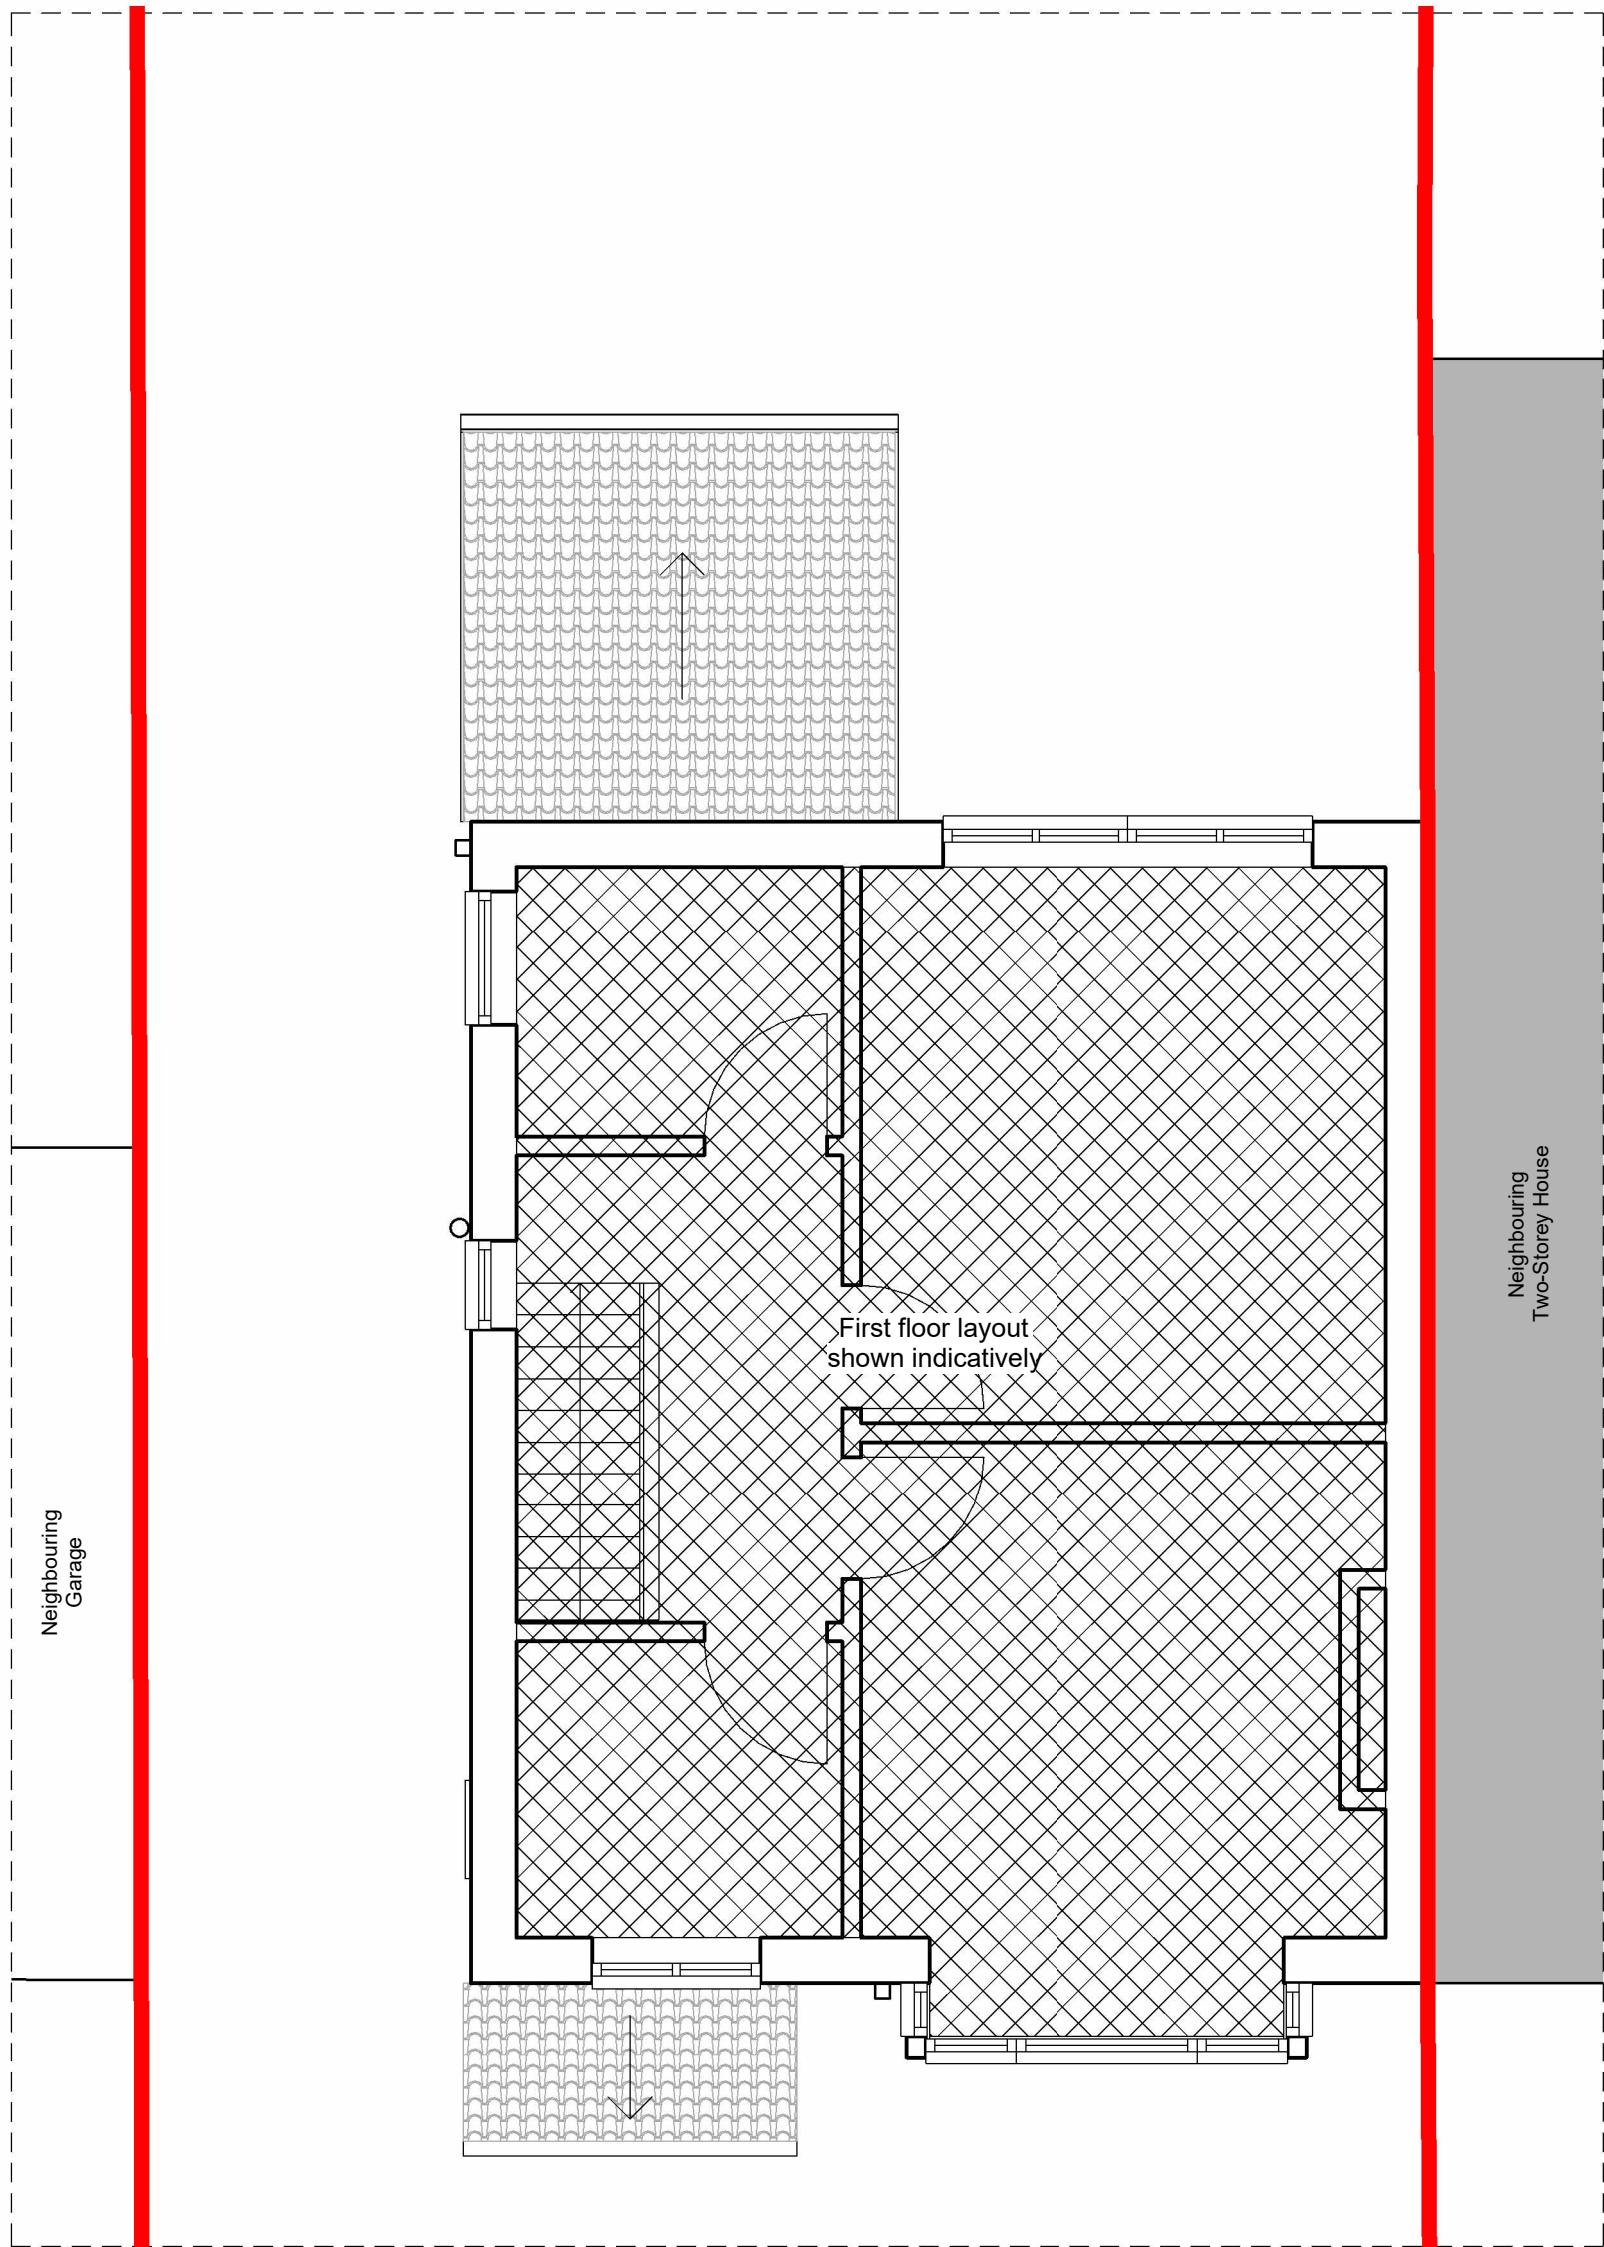

Existing Floor Plan - First Floor
1:50

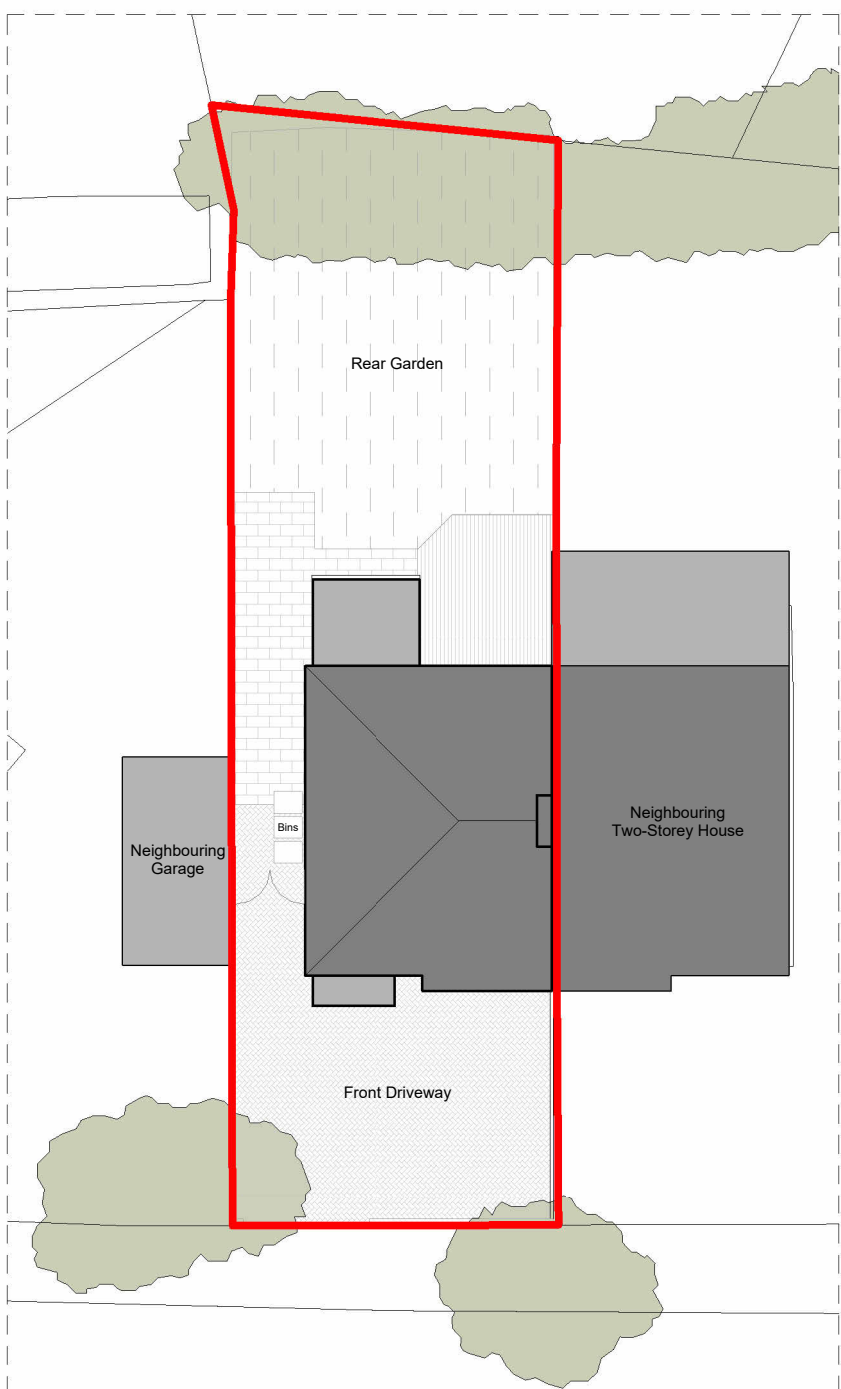

Existing Site Plan
1:200

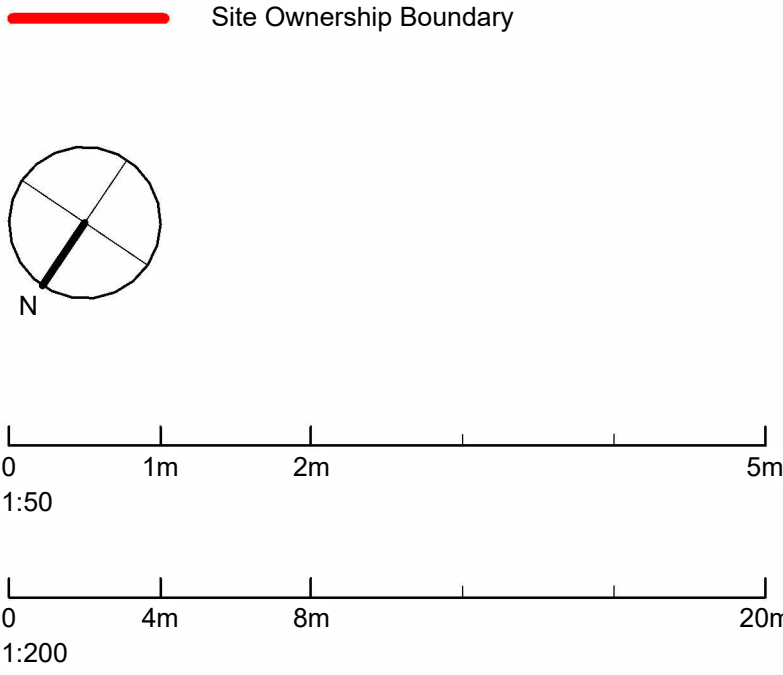

PROJECT:	34 Kenilworth Avenue Extension		
LOCATION:	34 Kenilworth Avenue, Whitefield, M45 6TG		
DRG TITLE:	Existing Site, Floor Plans & Elevations		
NUMBER:	KNL-DR-A-0002		
REVISION:	P01	SCALE / SIZE:	As Indicated / A3
STATUS:	PLANNING	DATE:	2025.03.17