


This drawing is Copyright and the property of Lancaster Maloney Martin Limited and must not be reproduced in whole or in part without their written permission. Copyright is reserved © This drawing must not be scaled. The Contractor is to report all dimensional discrepancies & errors to the Contract Administrator prior to commencing construction. It is essential that this drawing is read in conjunction with the specification and all works identified included for.

NOTES

- Area of works.
- Extent of demolition.

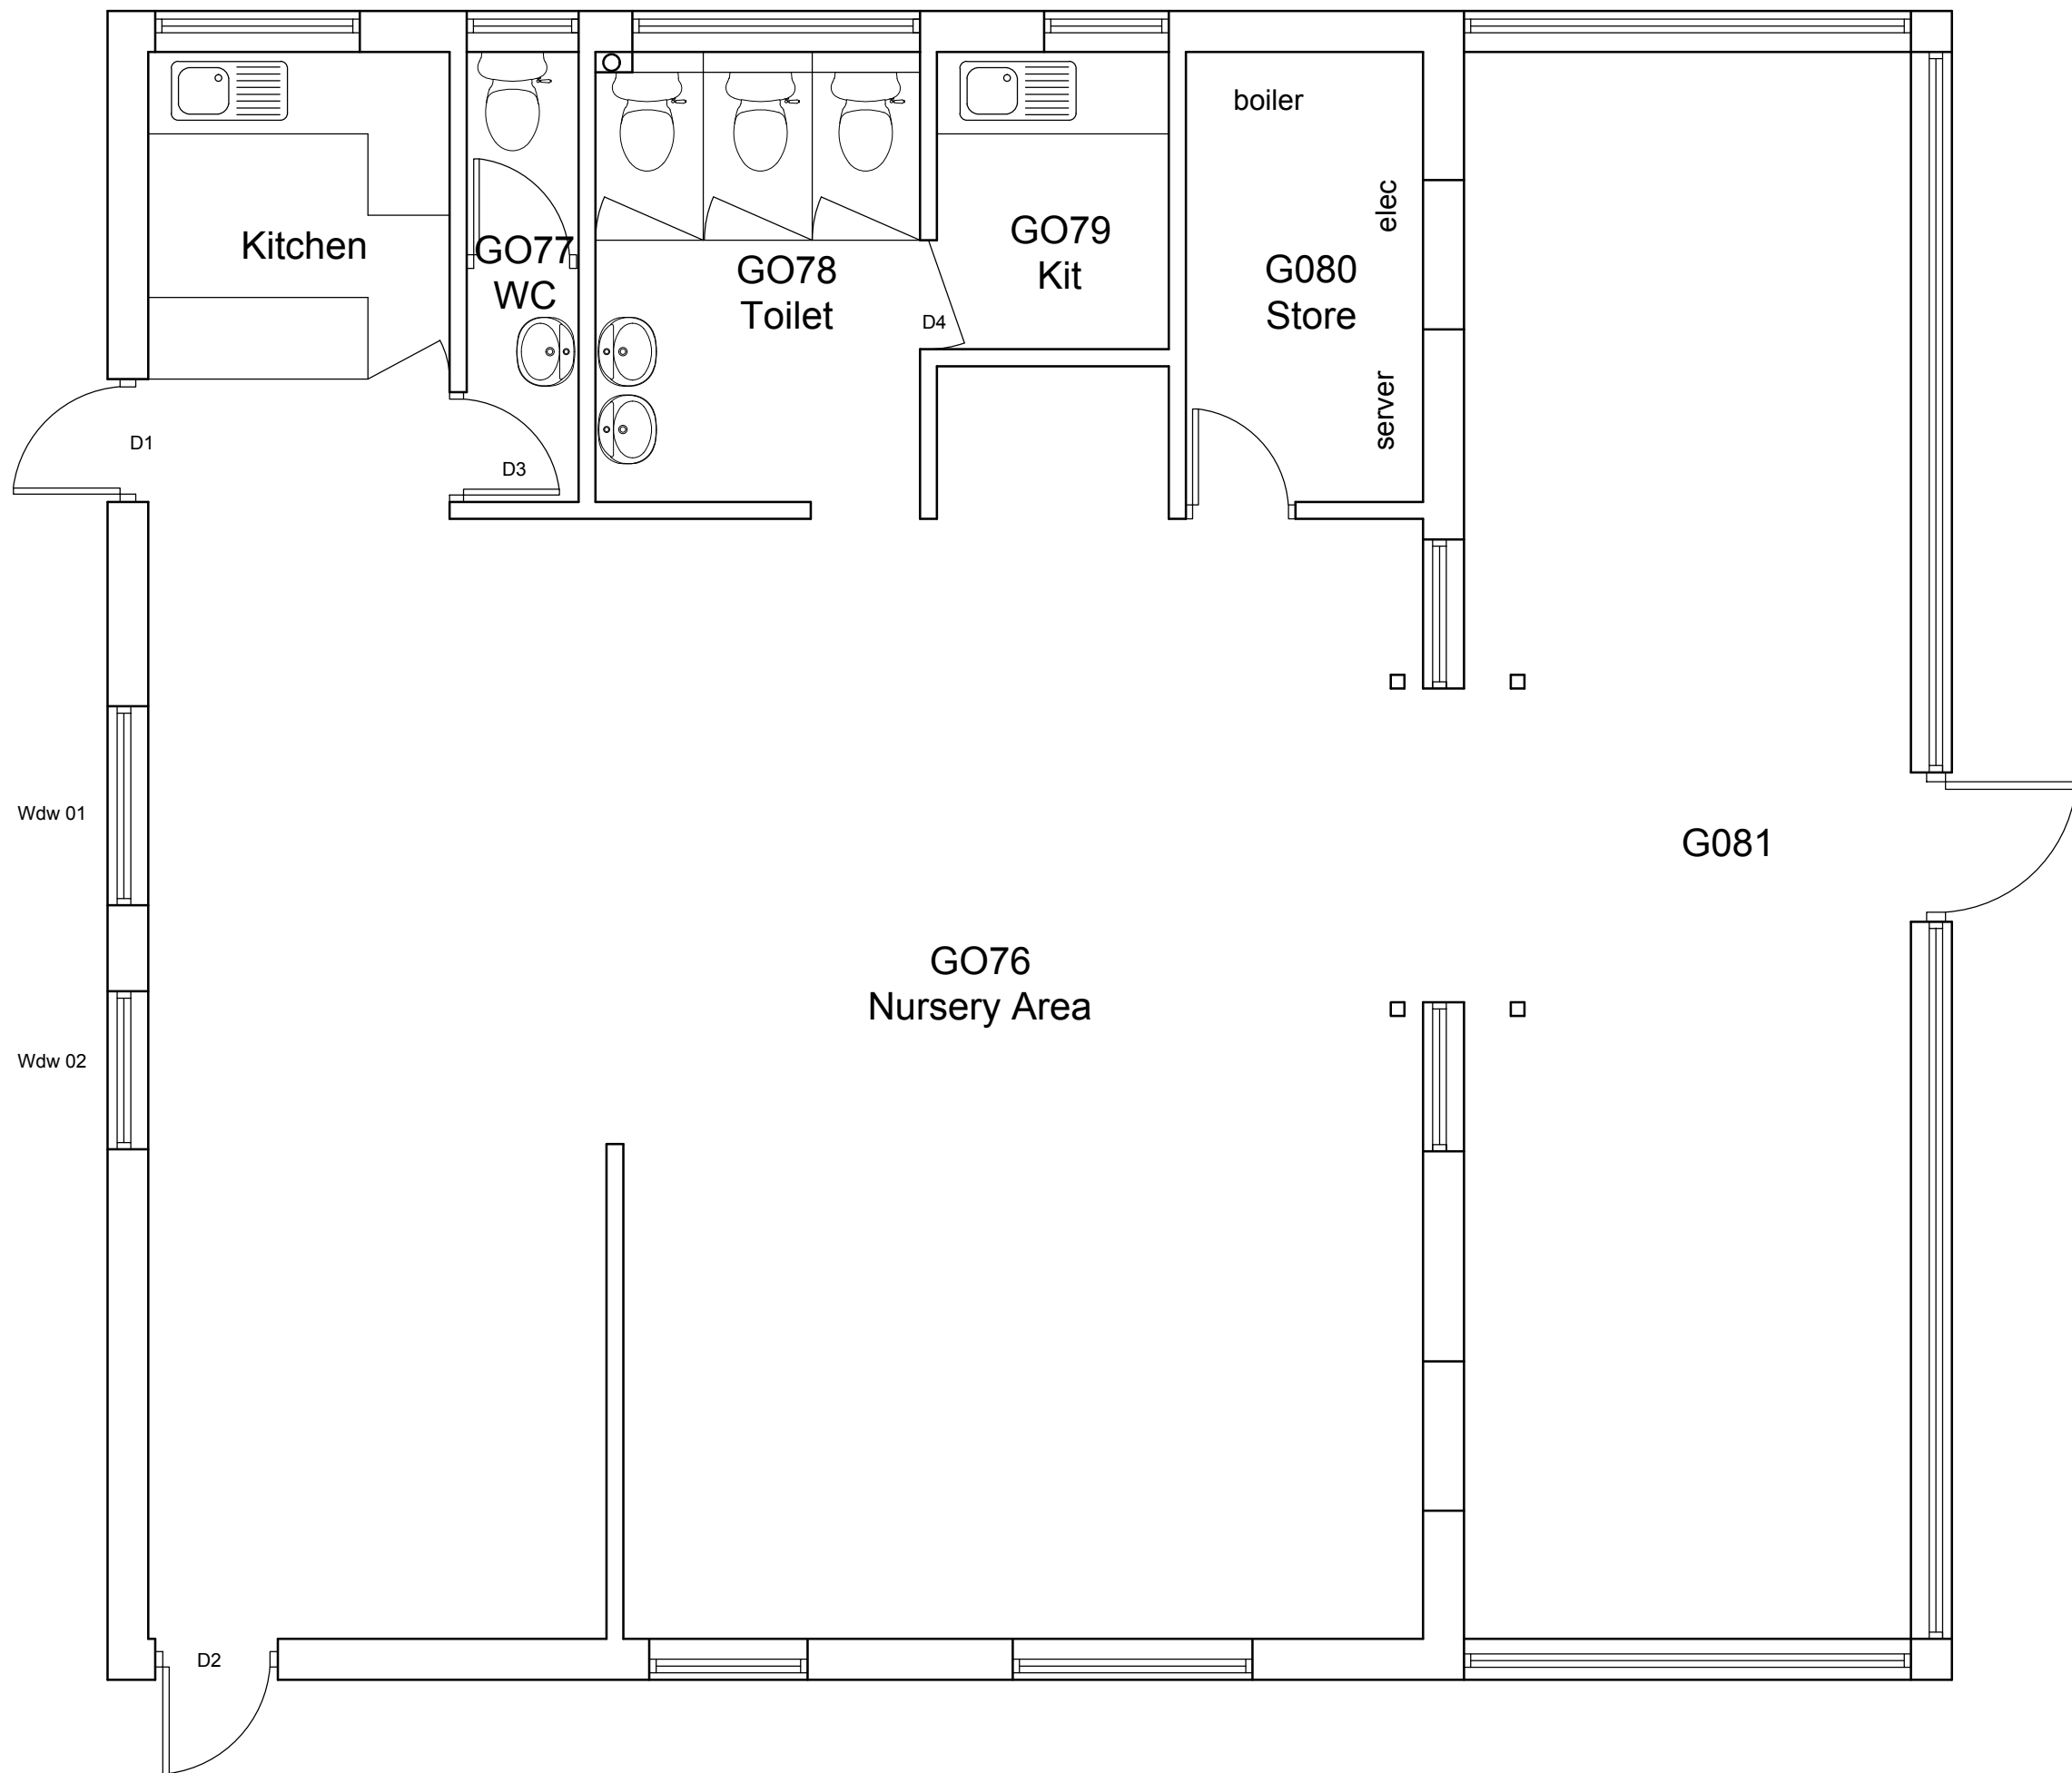

Existing Floor Plan
1:50 @A1



Demolition Plan
1:50 @A1

Rev	Date	Comments	By

STATUS
TENDER

Client
Forward as One CE MAT
Gorsefield Primary School,
Robertson St, Radcliffe,
Manchester M26 4DW

Project Title
SBN Alterations & Associated
Works

Drawing Title
Existing Floor &
Proposed Demolition Plan

Scale 1:50 @A1	Drawn by S.J	Date April 2026
Job no. 2604-05	Drawing no. TA 02	Revision no. A