




NOTES

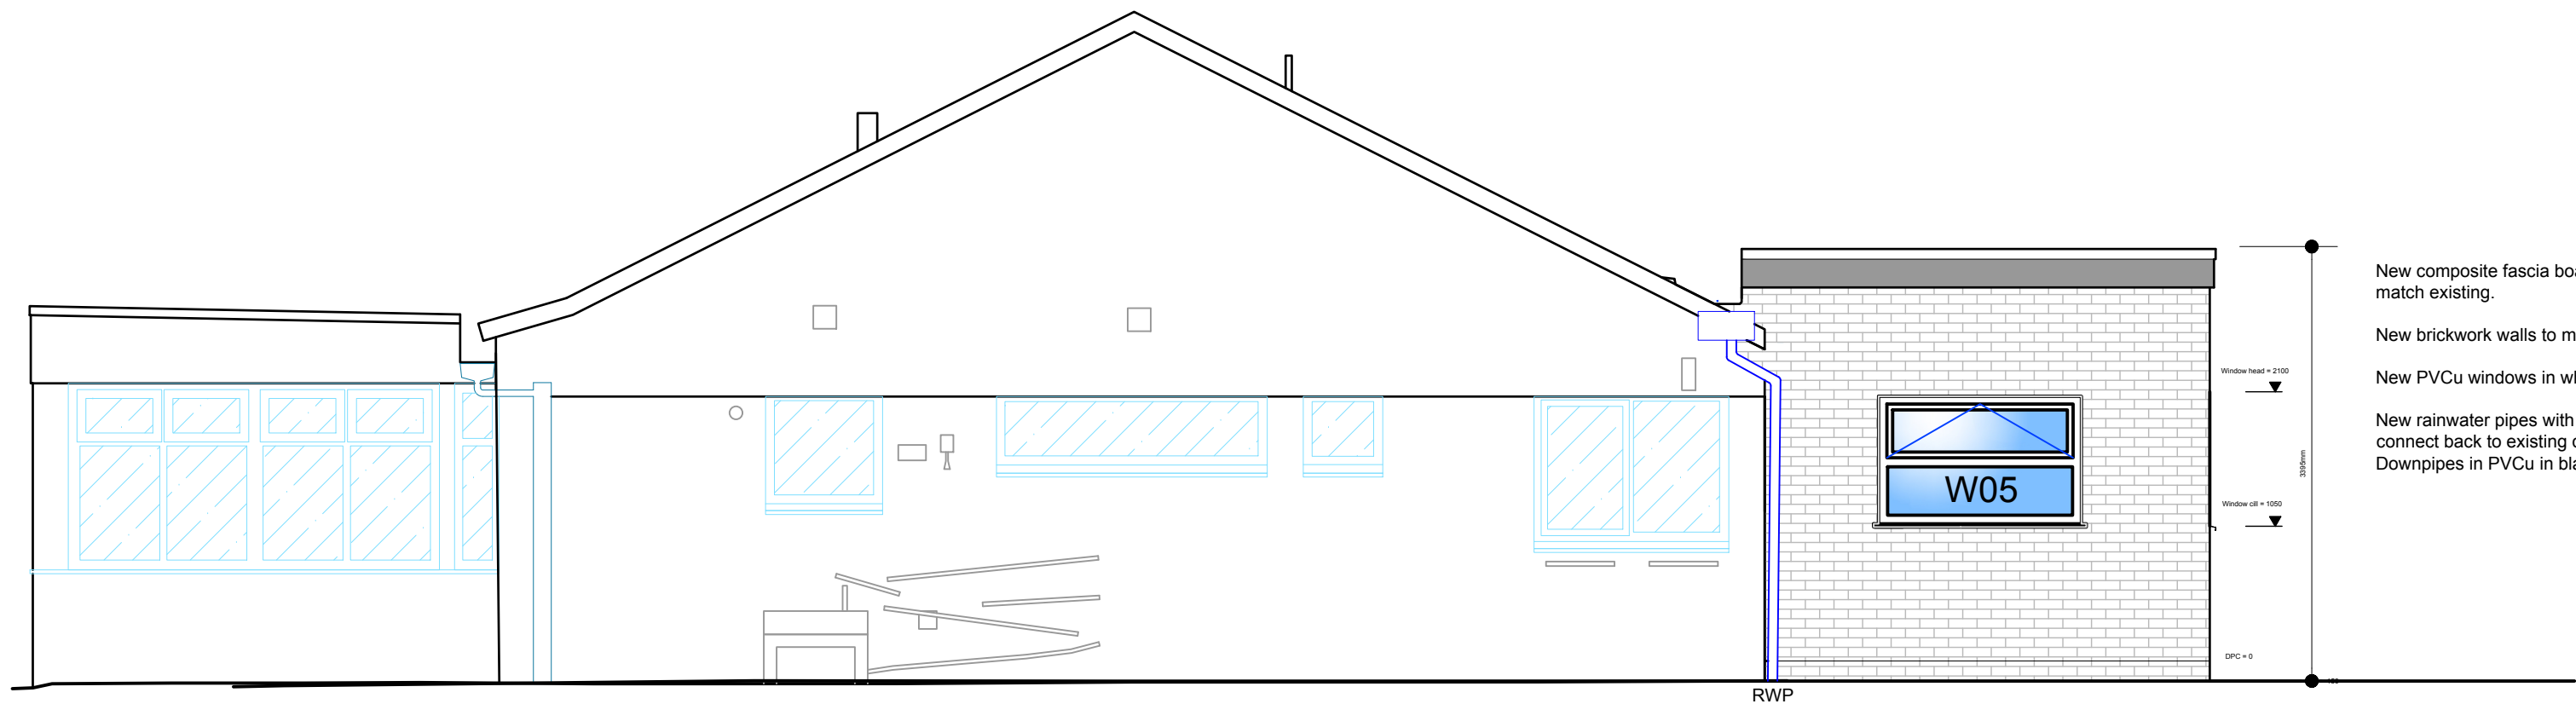


North Elevation
1:50 @A1

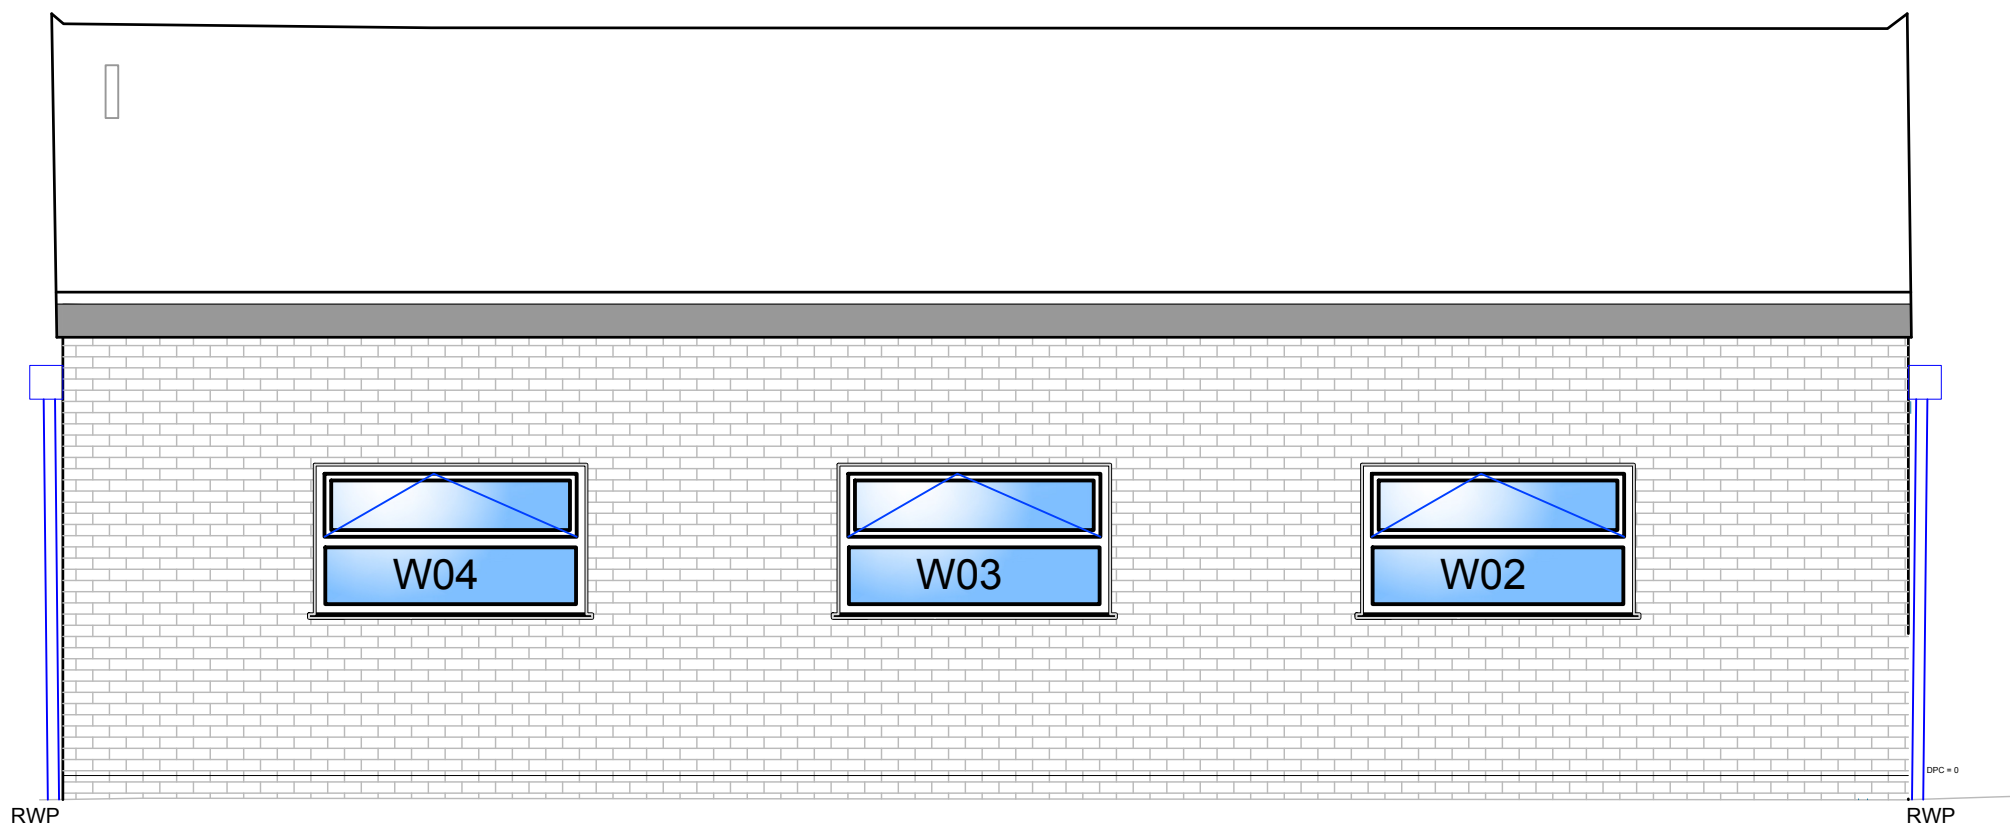

West Elevation
1:50 @A1

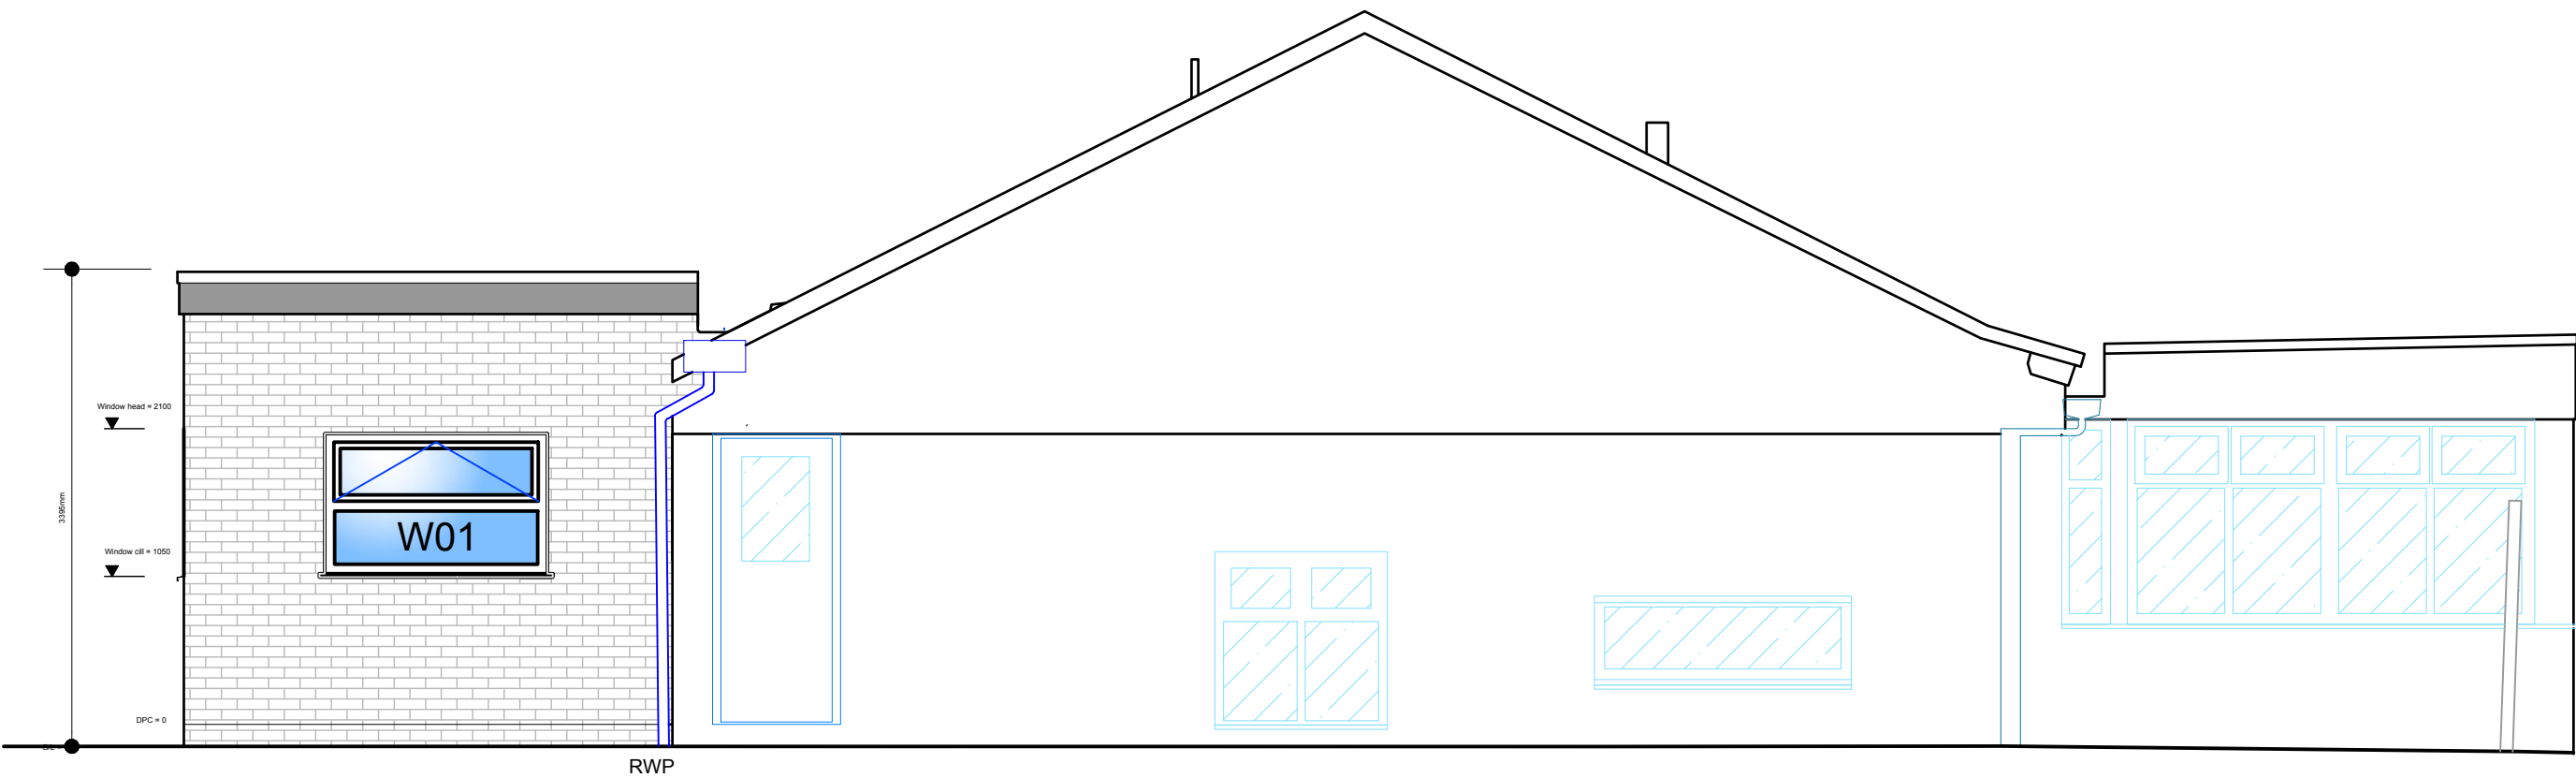

South Elevation
1:50 @A1

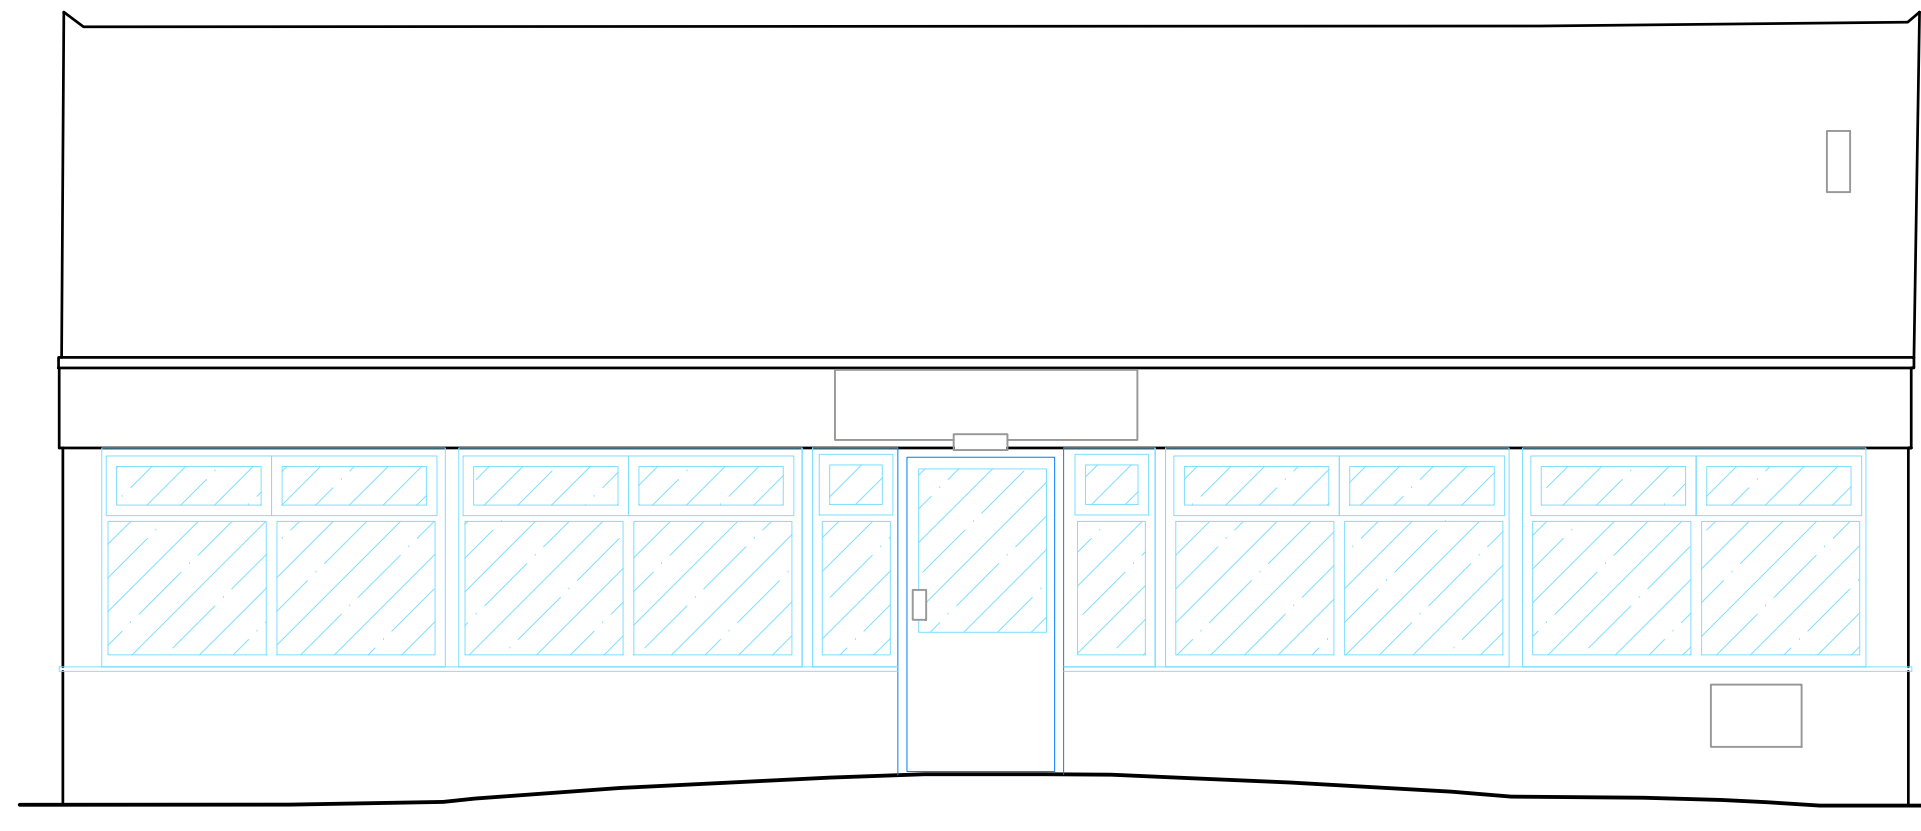

East Elevation
1:50 @A1

Rev	Date	Comments	By

STATUS
TENDER

Client
Forward as One CE MAT
Gorsefield Primary School,
Robertson St, Radcliffe,
Manchester M26 4DW

Project Title
SBN Alterations & Associated
Works

Drawing Title
Proposed Elevations

Scale 1:50 @A1	Drawn by SJ	Date April 2026
Job no. 2604-05	Drawing no. TA 11	Revision no. A