

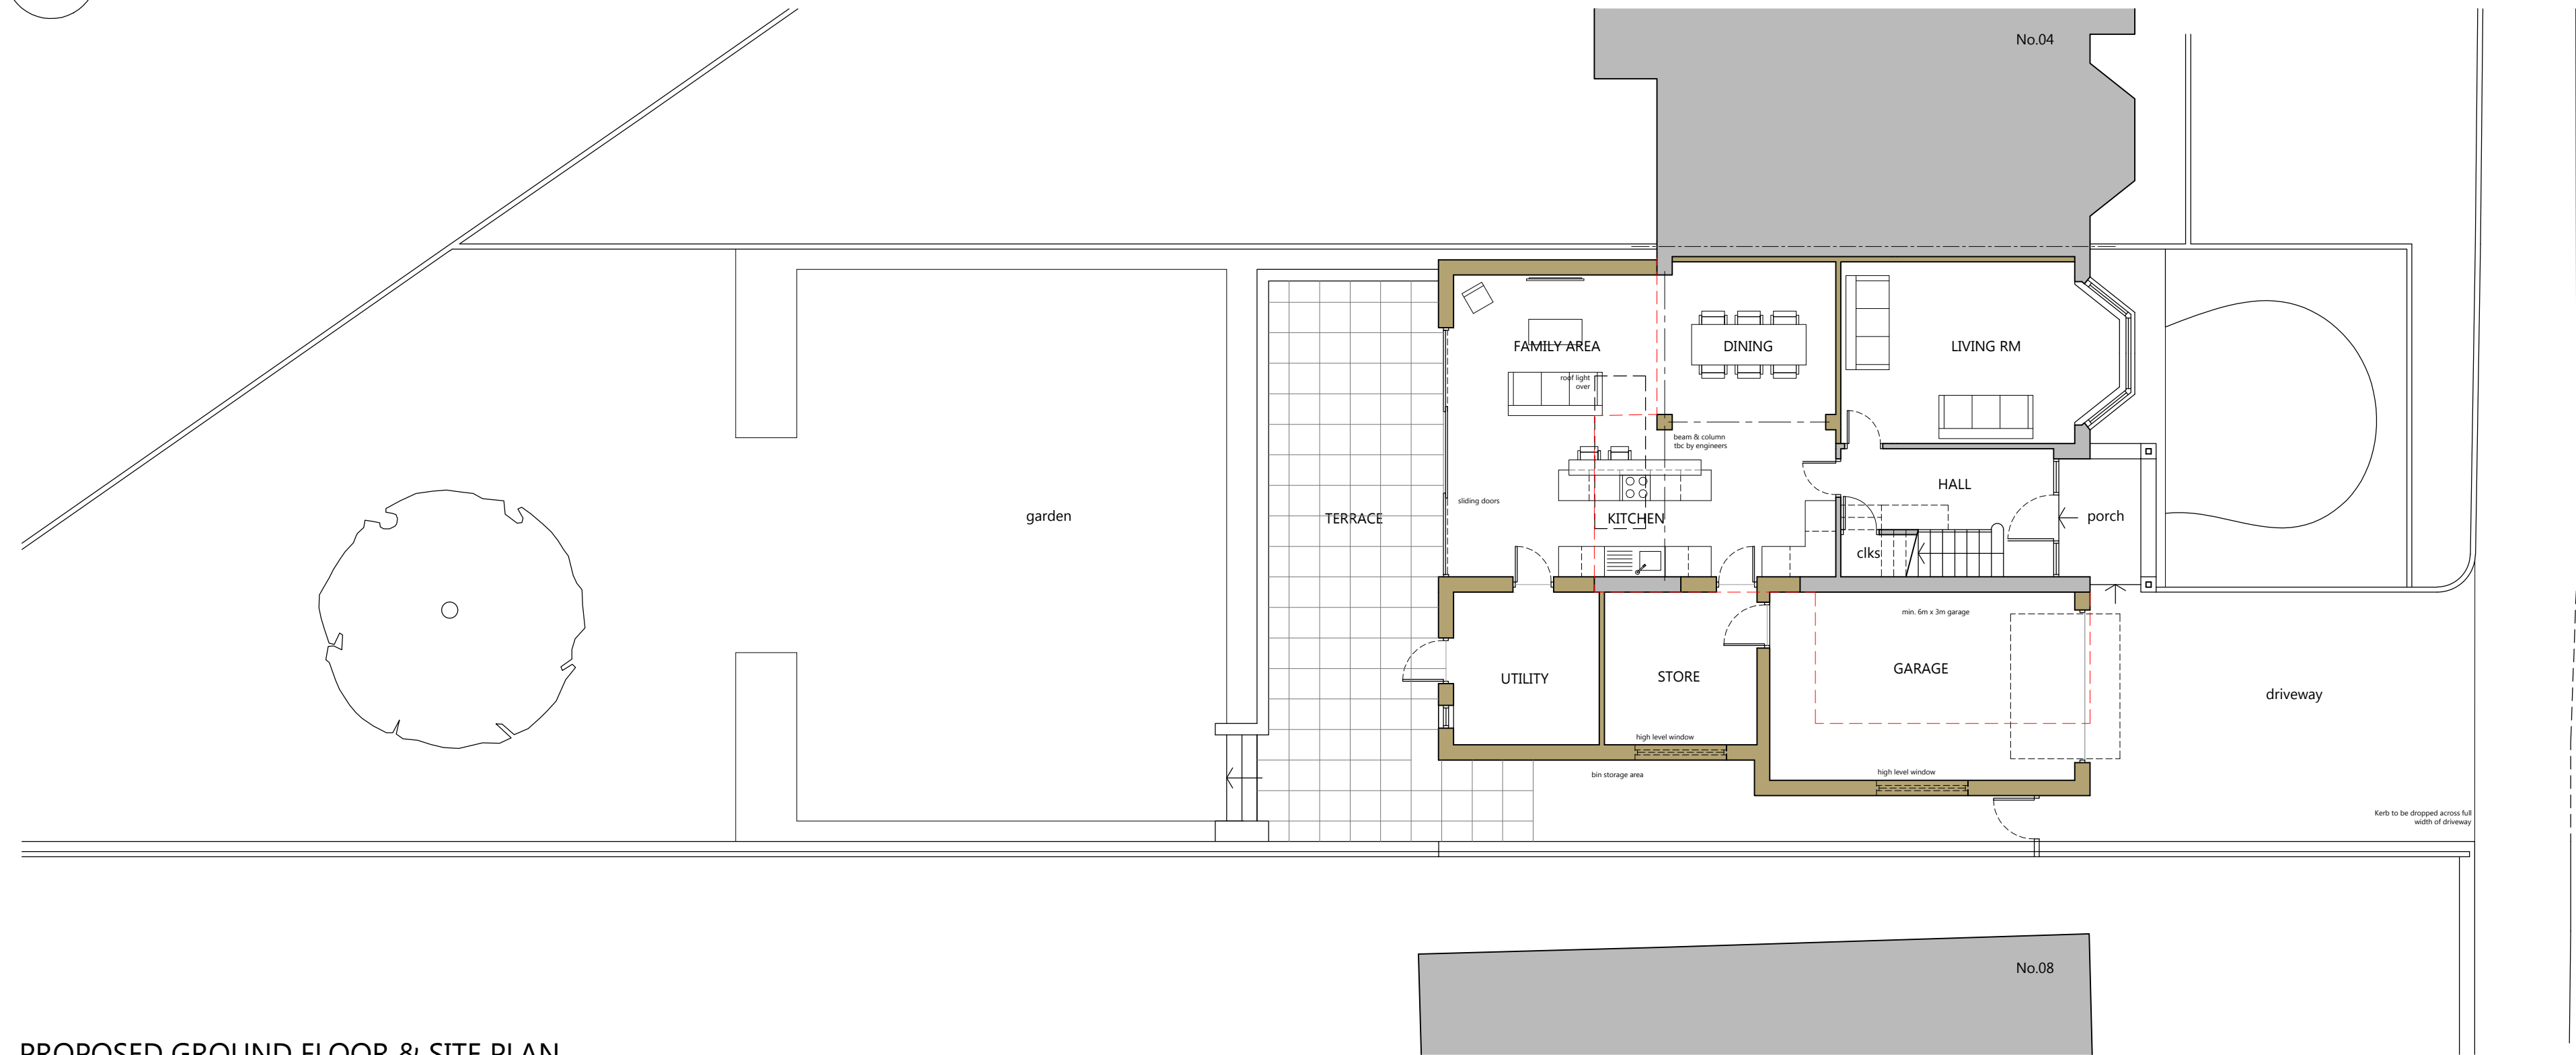


- NOTES**
DRAWING FOR PLANNING PURPOSES ONLY
DO NOT SCALE FROM THIS DRAWING, USE ONLY WRITTEN DIMENSIONS
- MATERIALS SCHEDULE**
EXTERNAL WALLS
- Extension and existing house to receive white thru coloured render finish, K-rend or similar.
- ROOF**
- Slate grey concrete roof tiles to all pitched roofs. Note existing rosemary tiles are to be removed.
- Light grey flat roof membrane to single storey rear extension.
- Painted black timber soffits and fascia boards.
- WINDOWS / DOORS**
- Dark grey with clear glazing.
- RAINWATER GOODS**
- Black UPVC gutters and down pipes.

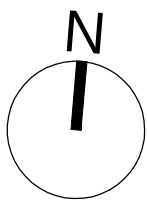


PROPOSED GROUND FLOOR & SITE PLAN

1:100

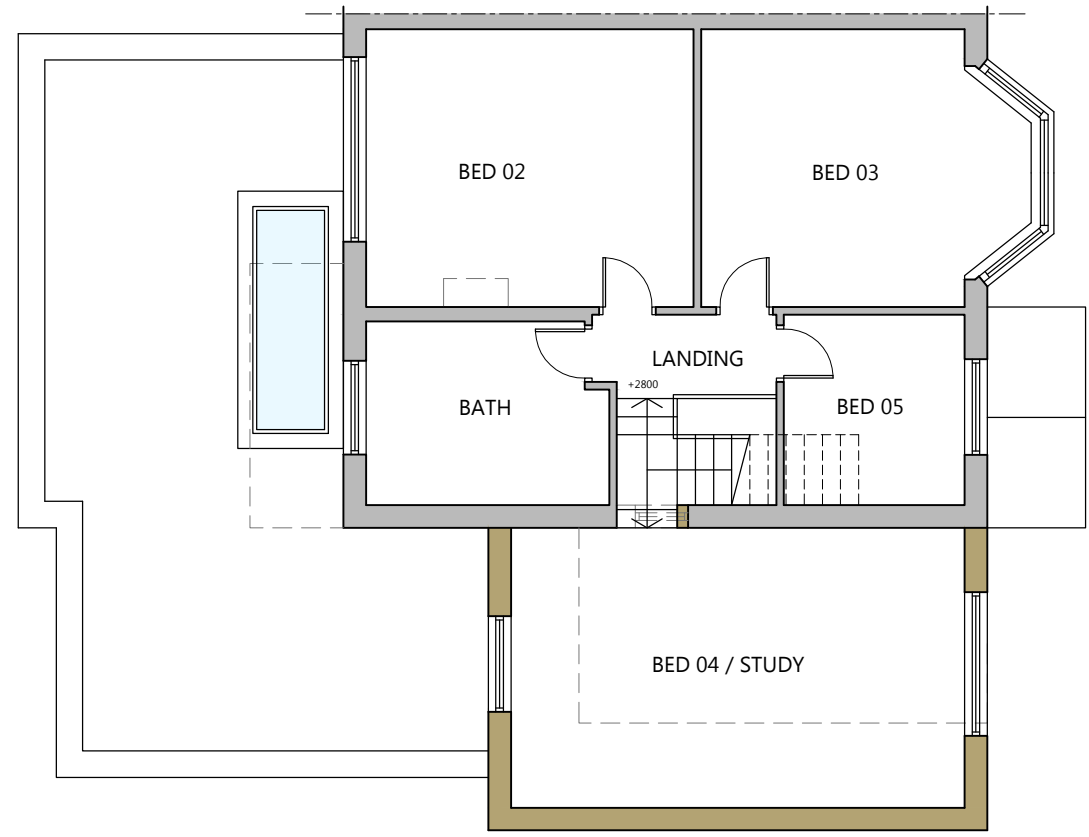

PROPOSED FIRST FLOOR PLAN

1:100

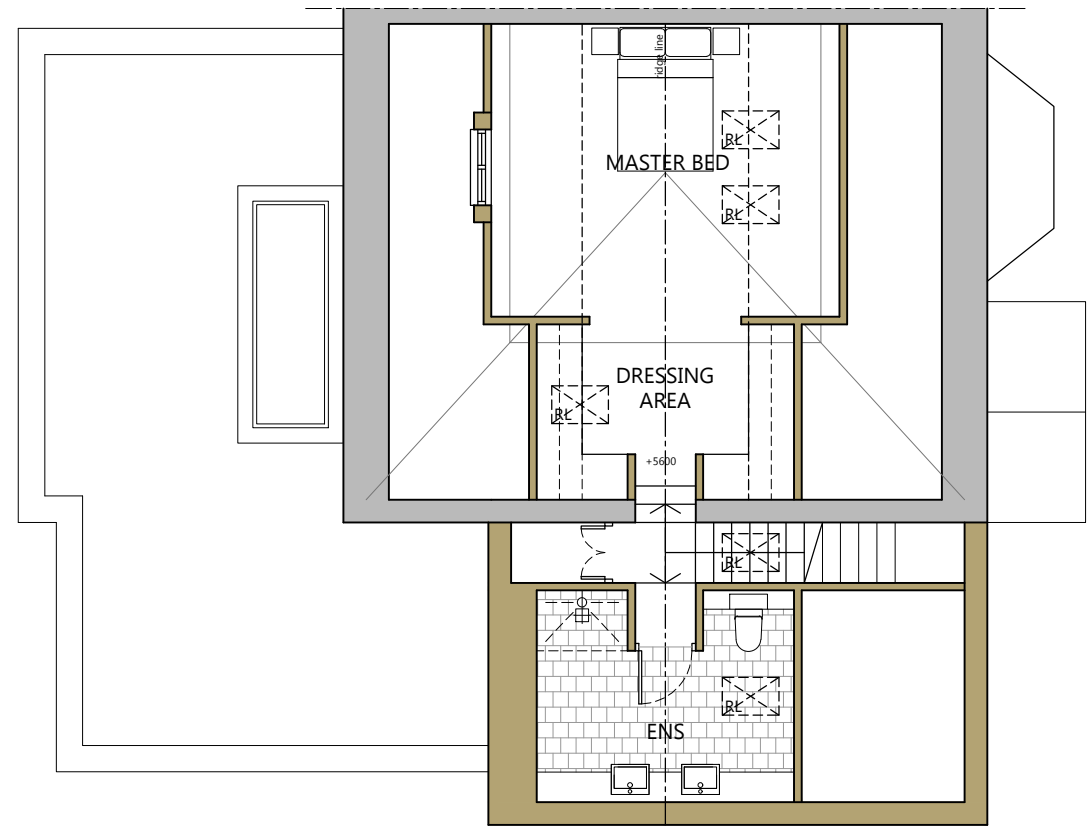

PROPOSED SECOND FLOOR PLAN

1:100

A	04/02/24	EXTERNAL FACING MATERIALS UPDATED	PJH
Rev		Description	Drawn

Client
MR. G. CHEETHAM

Project
6 BARNHILL ROAD, PRESTWICH,
MANCHESTER, M25 9NH


Drawing title
PROPOSED BUILDING PLANS,
ELEVATIONS & SITE PLAN

Scale	Drawn	Checked
1:100@A1	PJH	#
Date	Drawing status	
27/06/2023	Planning	
Drawing number	Revision	
0183(P)123	A	

studioPH
architecture

studioPH Limited
2nd Floor
Lancaster House
Oxford Street
Manchester
M4 4EJ

0161 821 3530
ph@studioPH.co.uk
www.studioPHinteriors.co.uk

 

all dimensions to be checked on site, use written dimensions only, copyright - studioPH 2022