

All dimensions are to be checked on site, any discrepancies are to be reported to the Architect before work commences. Do not scale from the drawing.

This drawing is to be read in conjunction with all relevant consultants and specialists drawings/documents, any discrepancies are to be reported to the Architect before the selected work commences.

All structural components shown are indicative only. Details / calculations of structural members are to be provided by the Structural Engineer.

This drawing is copyright.

Northwood House (N1)
Greenwood Business Centre,
Manchester, M5 4QH

Client:


Project:

Drawing Title:
Existing and Proposed Site Plans / Location Plan


1:200 / 1:1250 @ A1 January 2022

Drawing No.	Revision
-------------	----------

2234/110

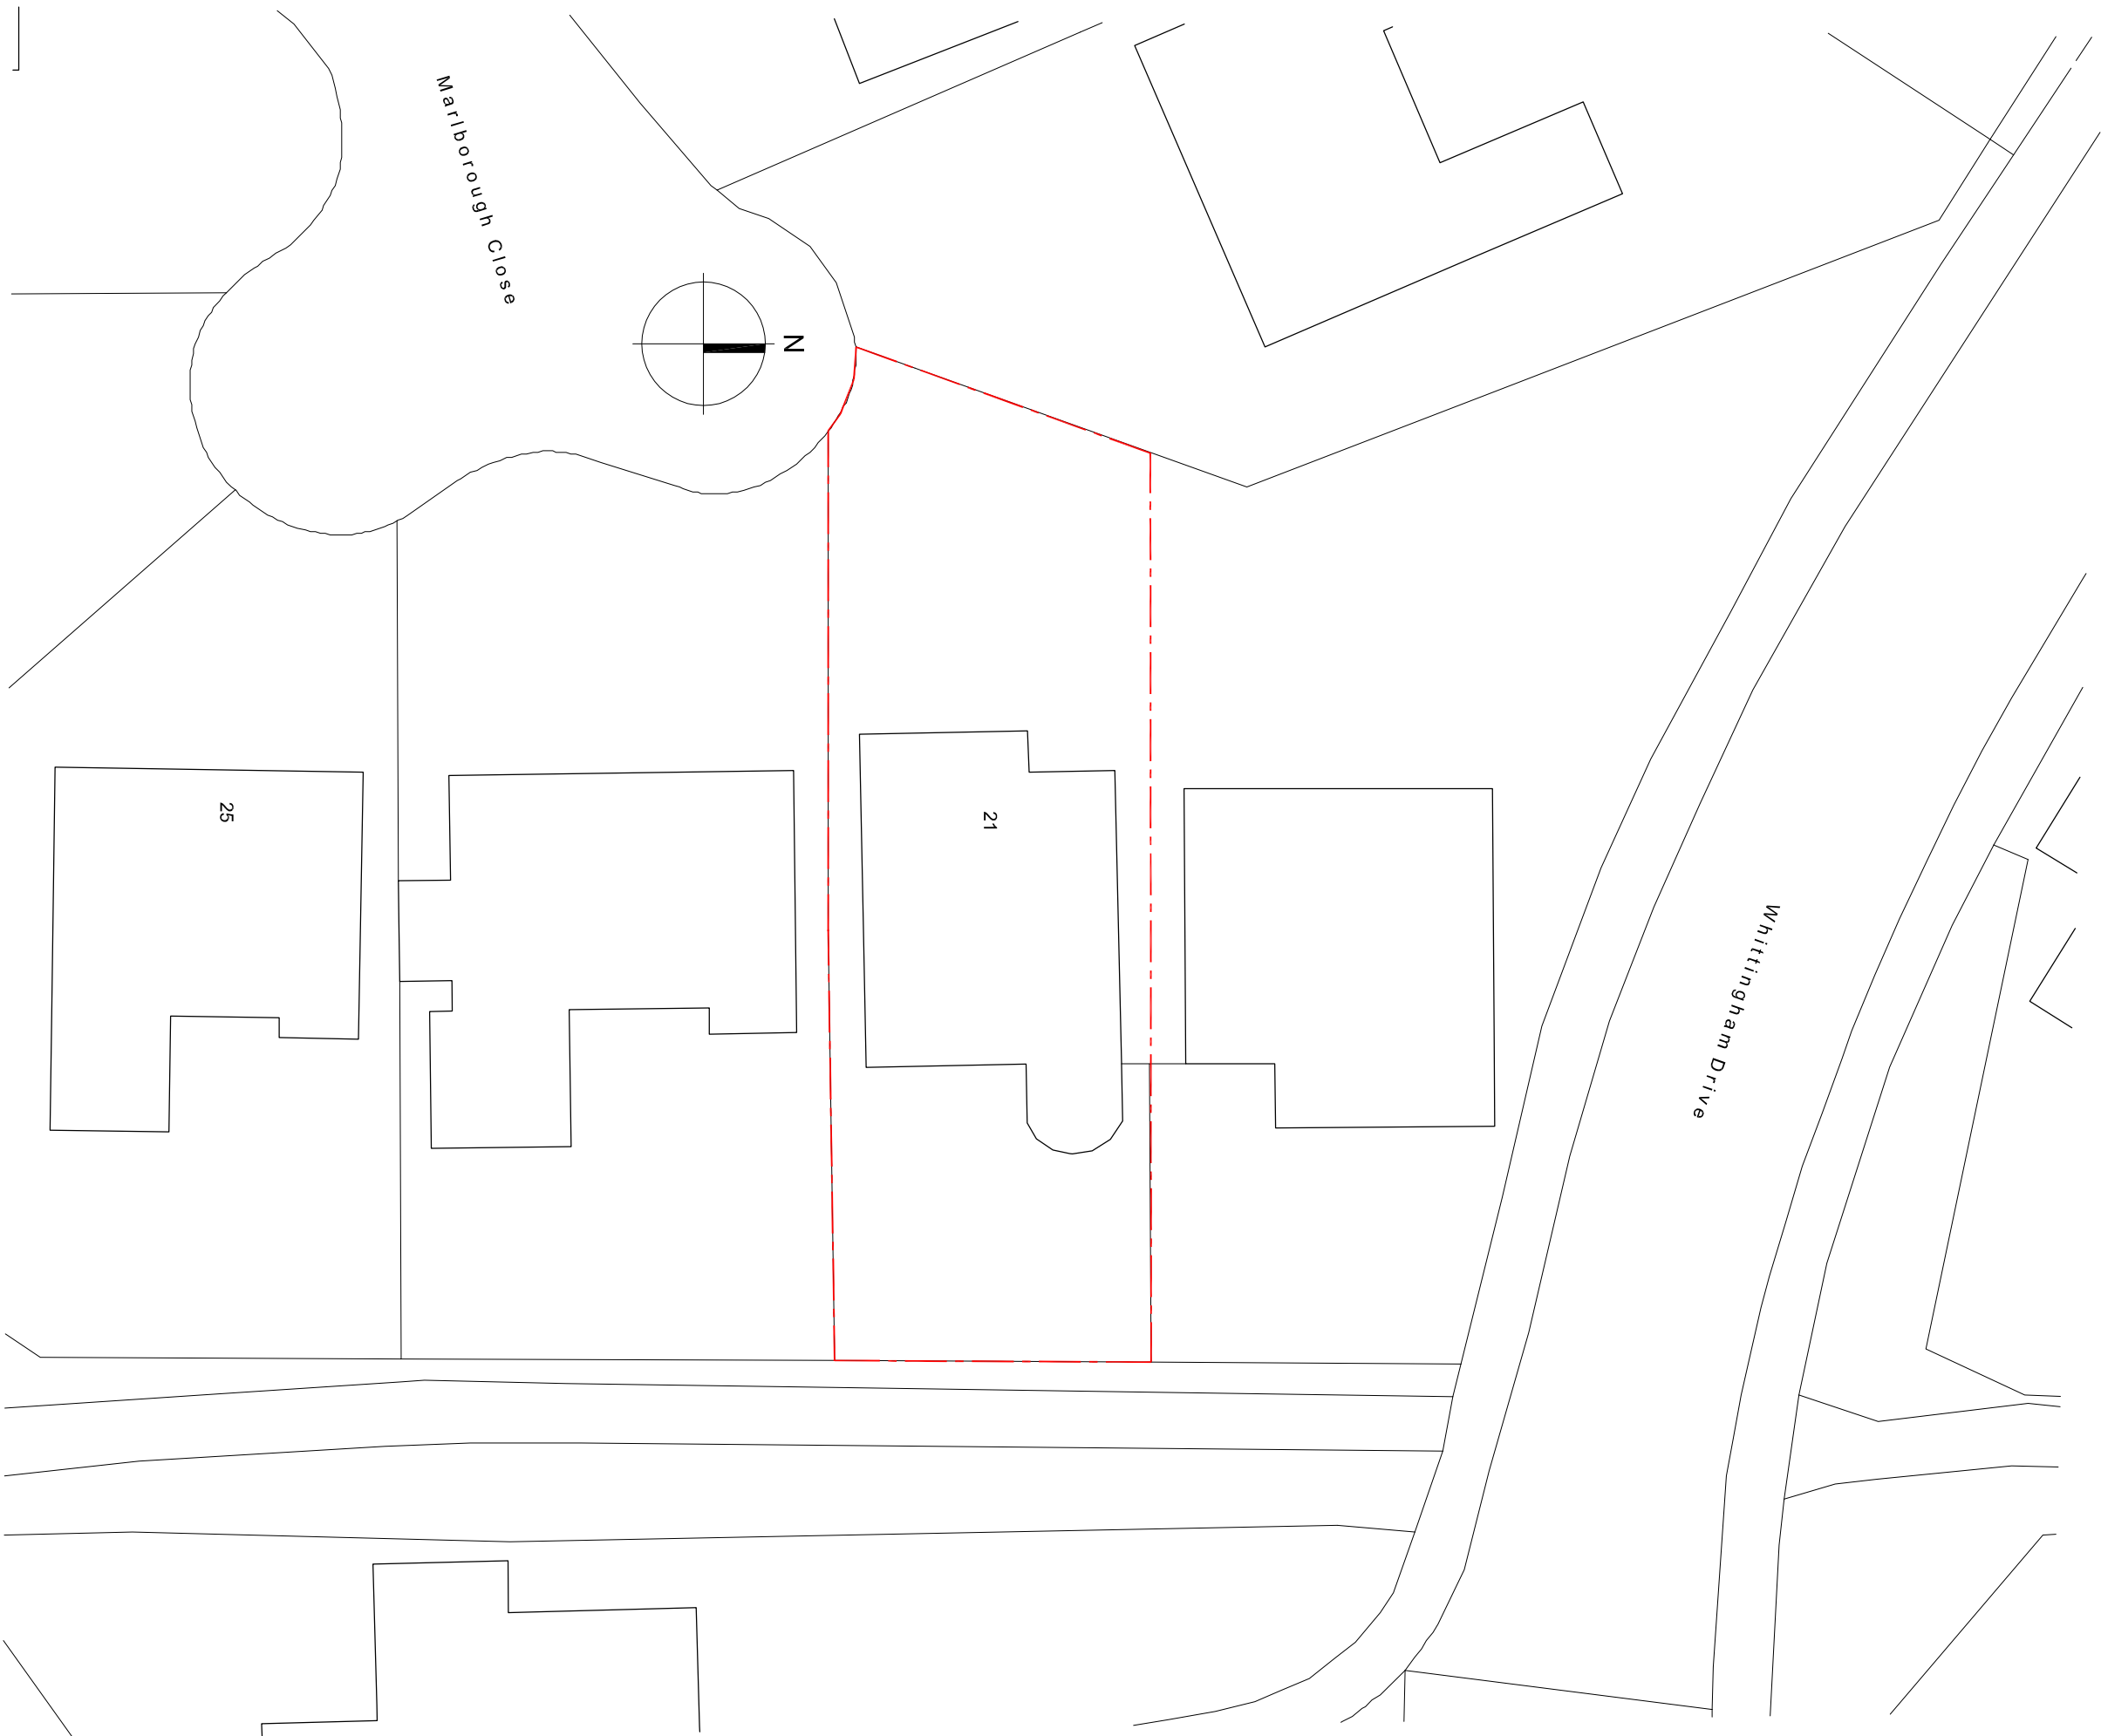

Existing Site Plan

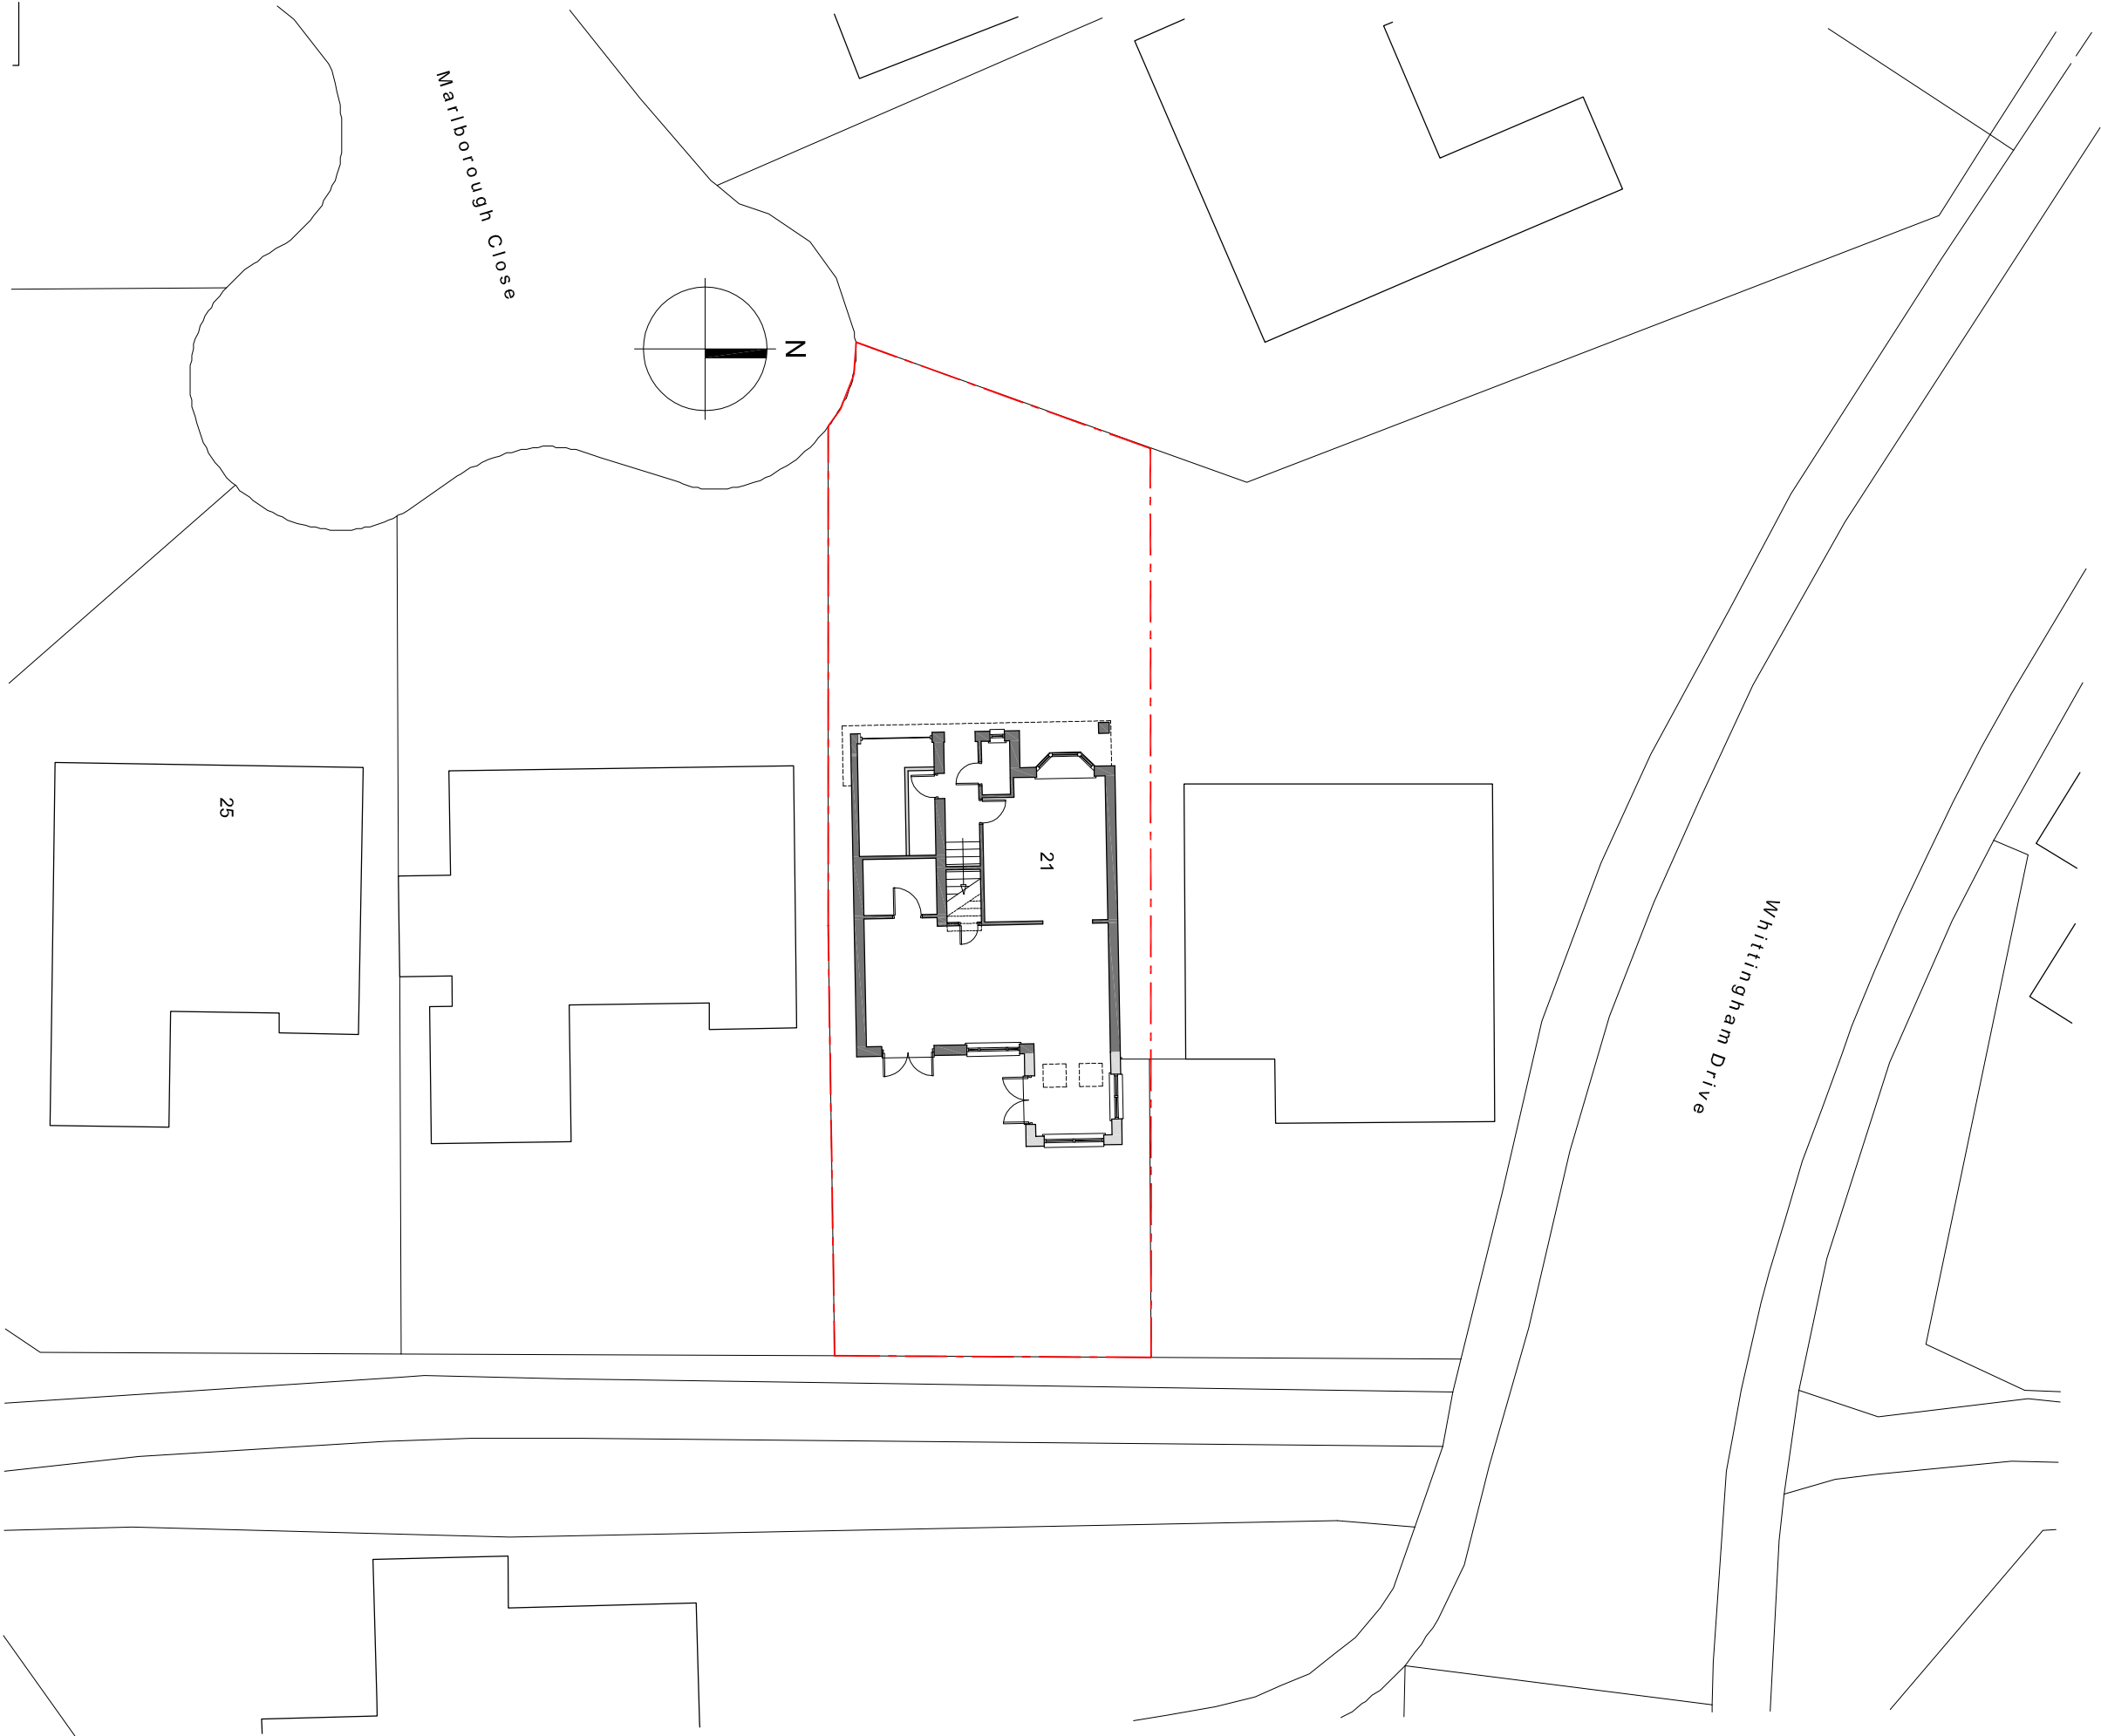

Proposed Site Plan

