


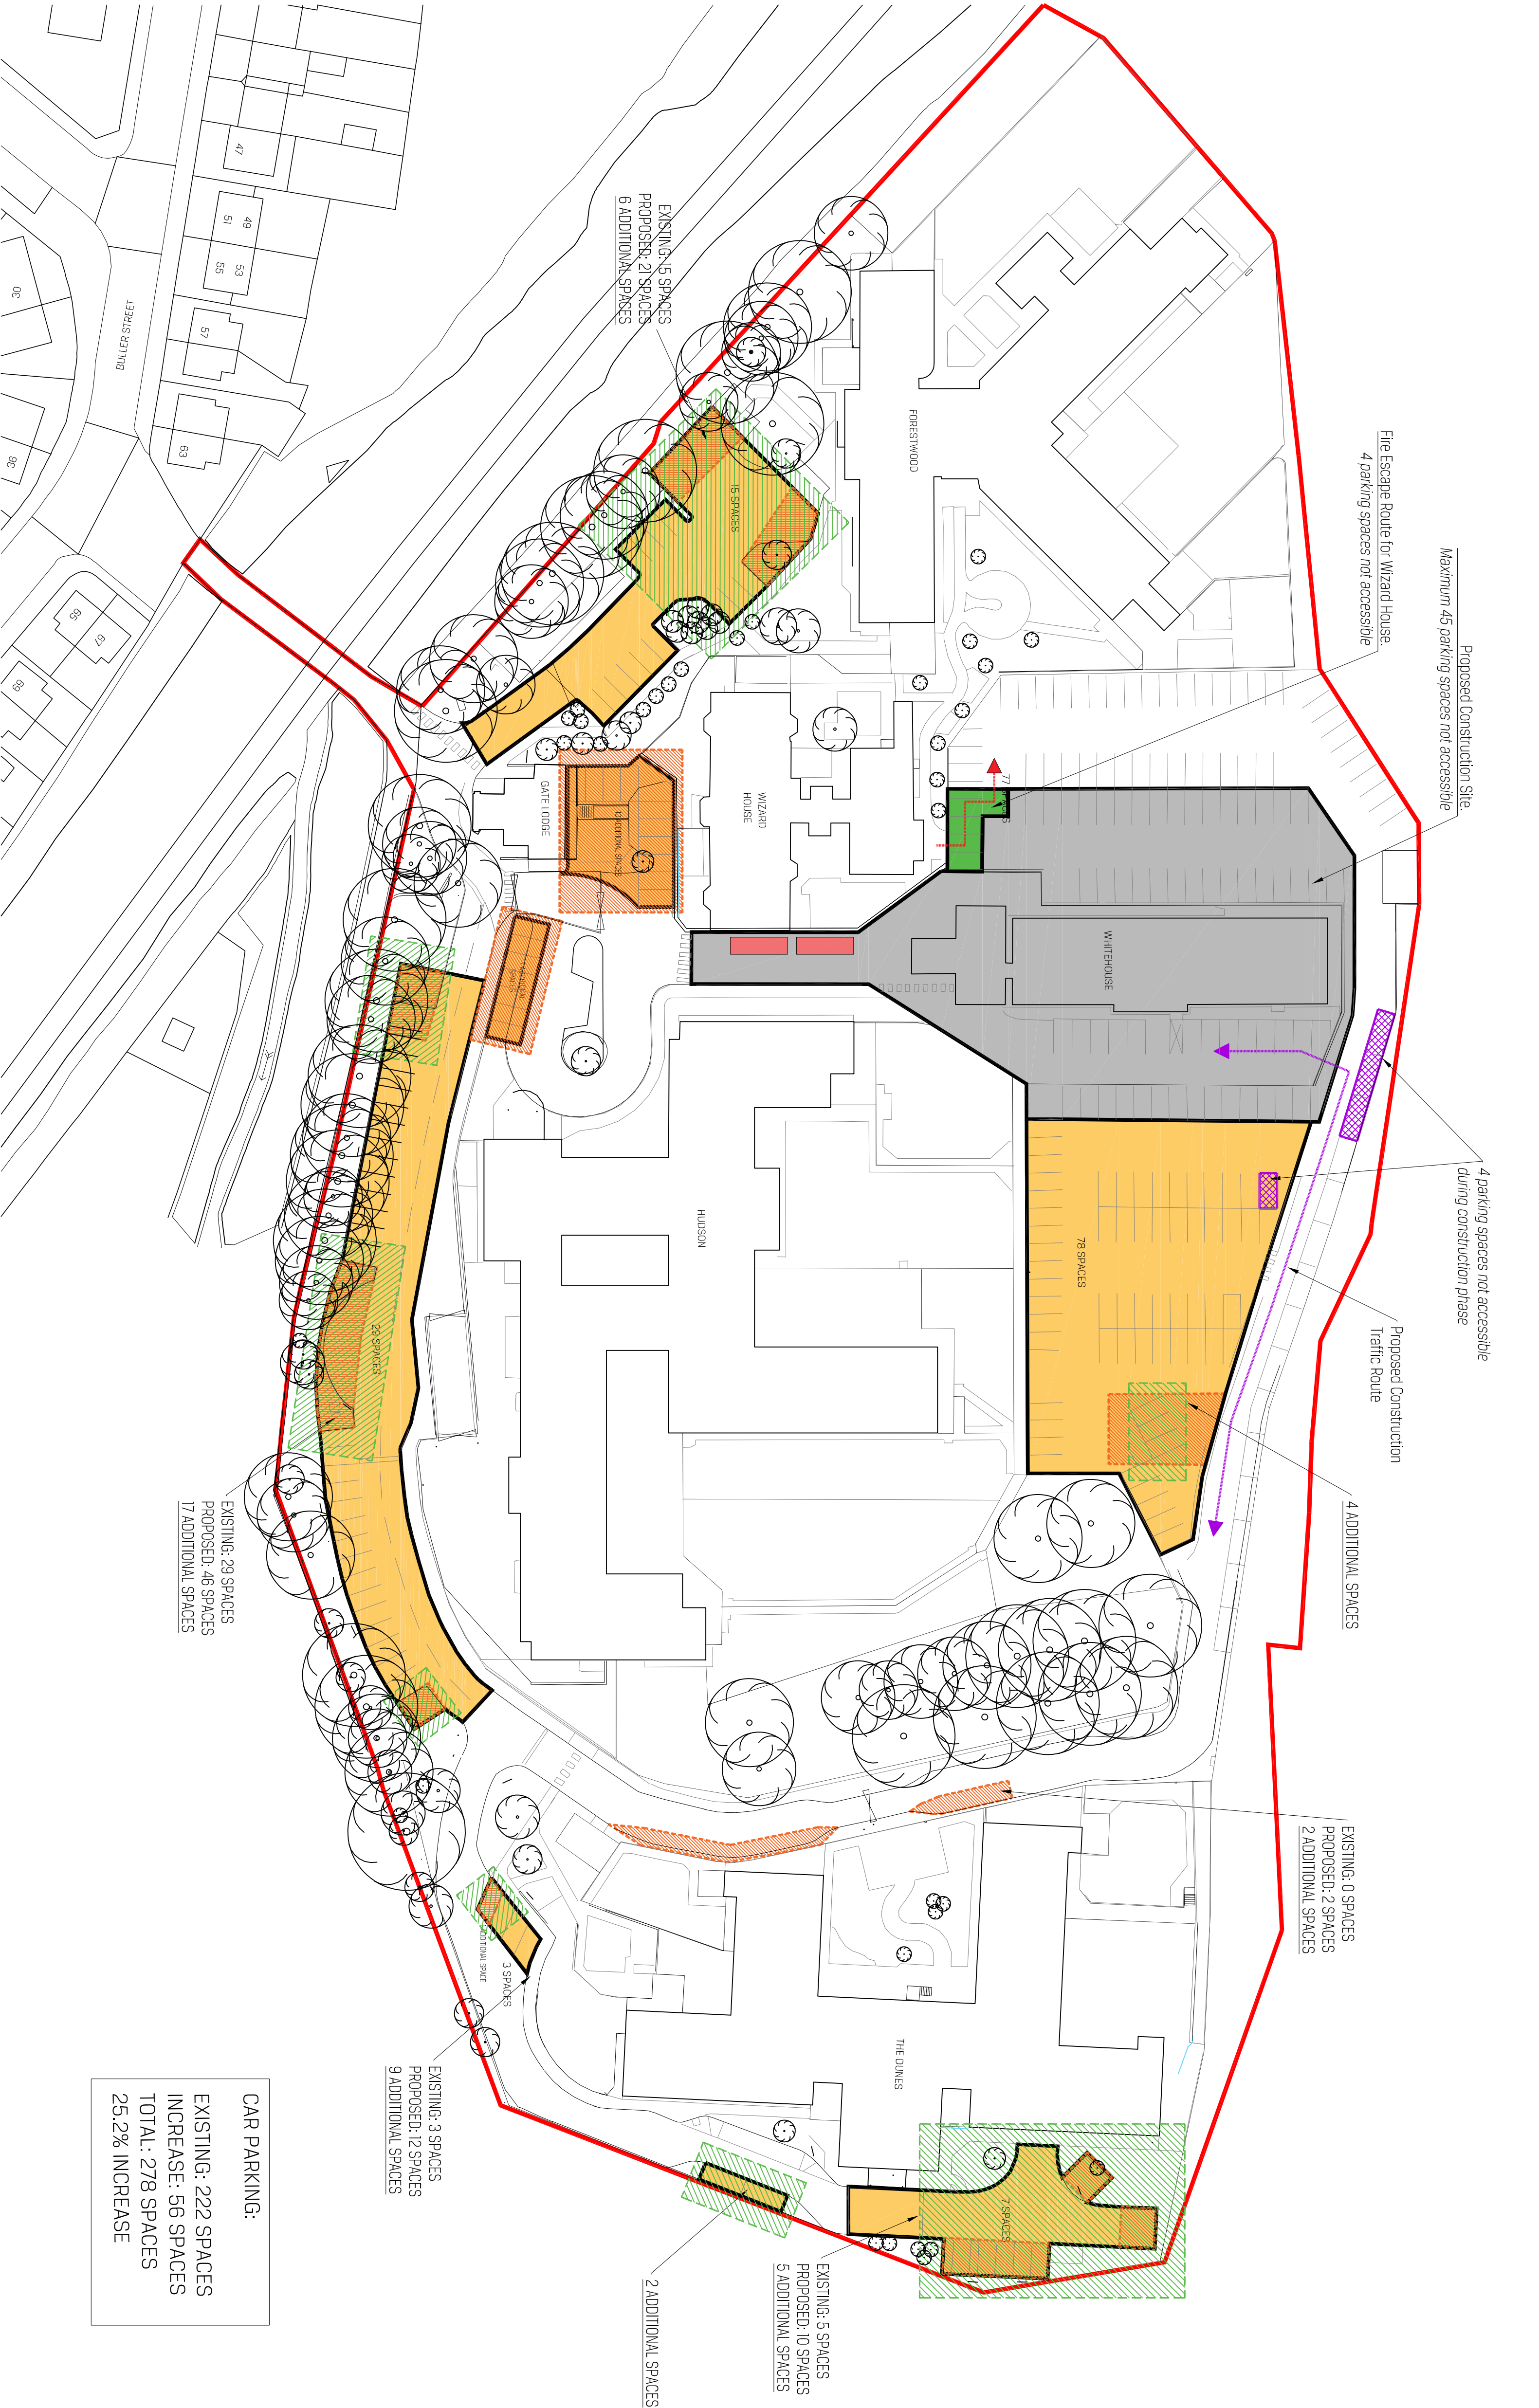

CAR PARKING:
EXISTING: 222 SPACES
INCREASE: 56 SPACES
TOTAL: 278 SPACES
25.2% INCREASE

KEY

CONSTRUCTION TRAFFIC ROUTE

FIRE ESCAPE ROUTE

NEW/ALTERED PARKING SPACES
ONCE ONE WAY SYSTEM IMPLEMENTED

CAR PARK WHERE CAPACITY IS BEING
INCREASED AT BEGINNING OF WORKS

CONSTRUCTION SITE

PROTECTED AREA WITHIN CONSTRUCTION SITE
ACCESS RETAINED FOR FIRE ESCAPE ROUTE

SITE CABIN

TO BE PUT IN PLACE ADVANCE OF SITE SETUP FOR
CONSTRUCTION OF NEW WHITE HOUSE BUILDING.
NB - DEMOLITION METHODS FOR EXISTING WHITE
HOUSE MEANS THAT THERE WILL BE NO LOSS OF
PARKING AND SUCH WORKS NOT TO BE CARRIED
OUT TO PARKING UNTIL IT IS ENVISAGED THAT
SPACES WILL BE LOST.

CAR PARK PHASING SITE PLAN | SCALE 1:500

STATUS

PLANNING

E- UPGRADED TO REFLECT CLIENT REQUESTS					15/09/21
D- CAR PARK PHASING PLAN AMENDMENTS					19/09/19
C- CAR PARK PHASING PLAN AMENDMENTS					22/09/19
B- CAR PARK PHASING PLAN AMENDMENTS					25/09/19
A- CAR PARK PHASING PLAN					25/09/19
REVISION		DRAWN	CHECKED	DATE	
© Copyright SHACKARCHITECTURE all rights reserved. No part of this drawing, all dimensions are an					
infringes unless stated otherwise, all dimensions must be checked on site prior to construction and any discrepancies					
reported to the architect.					

