


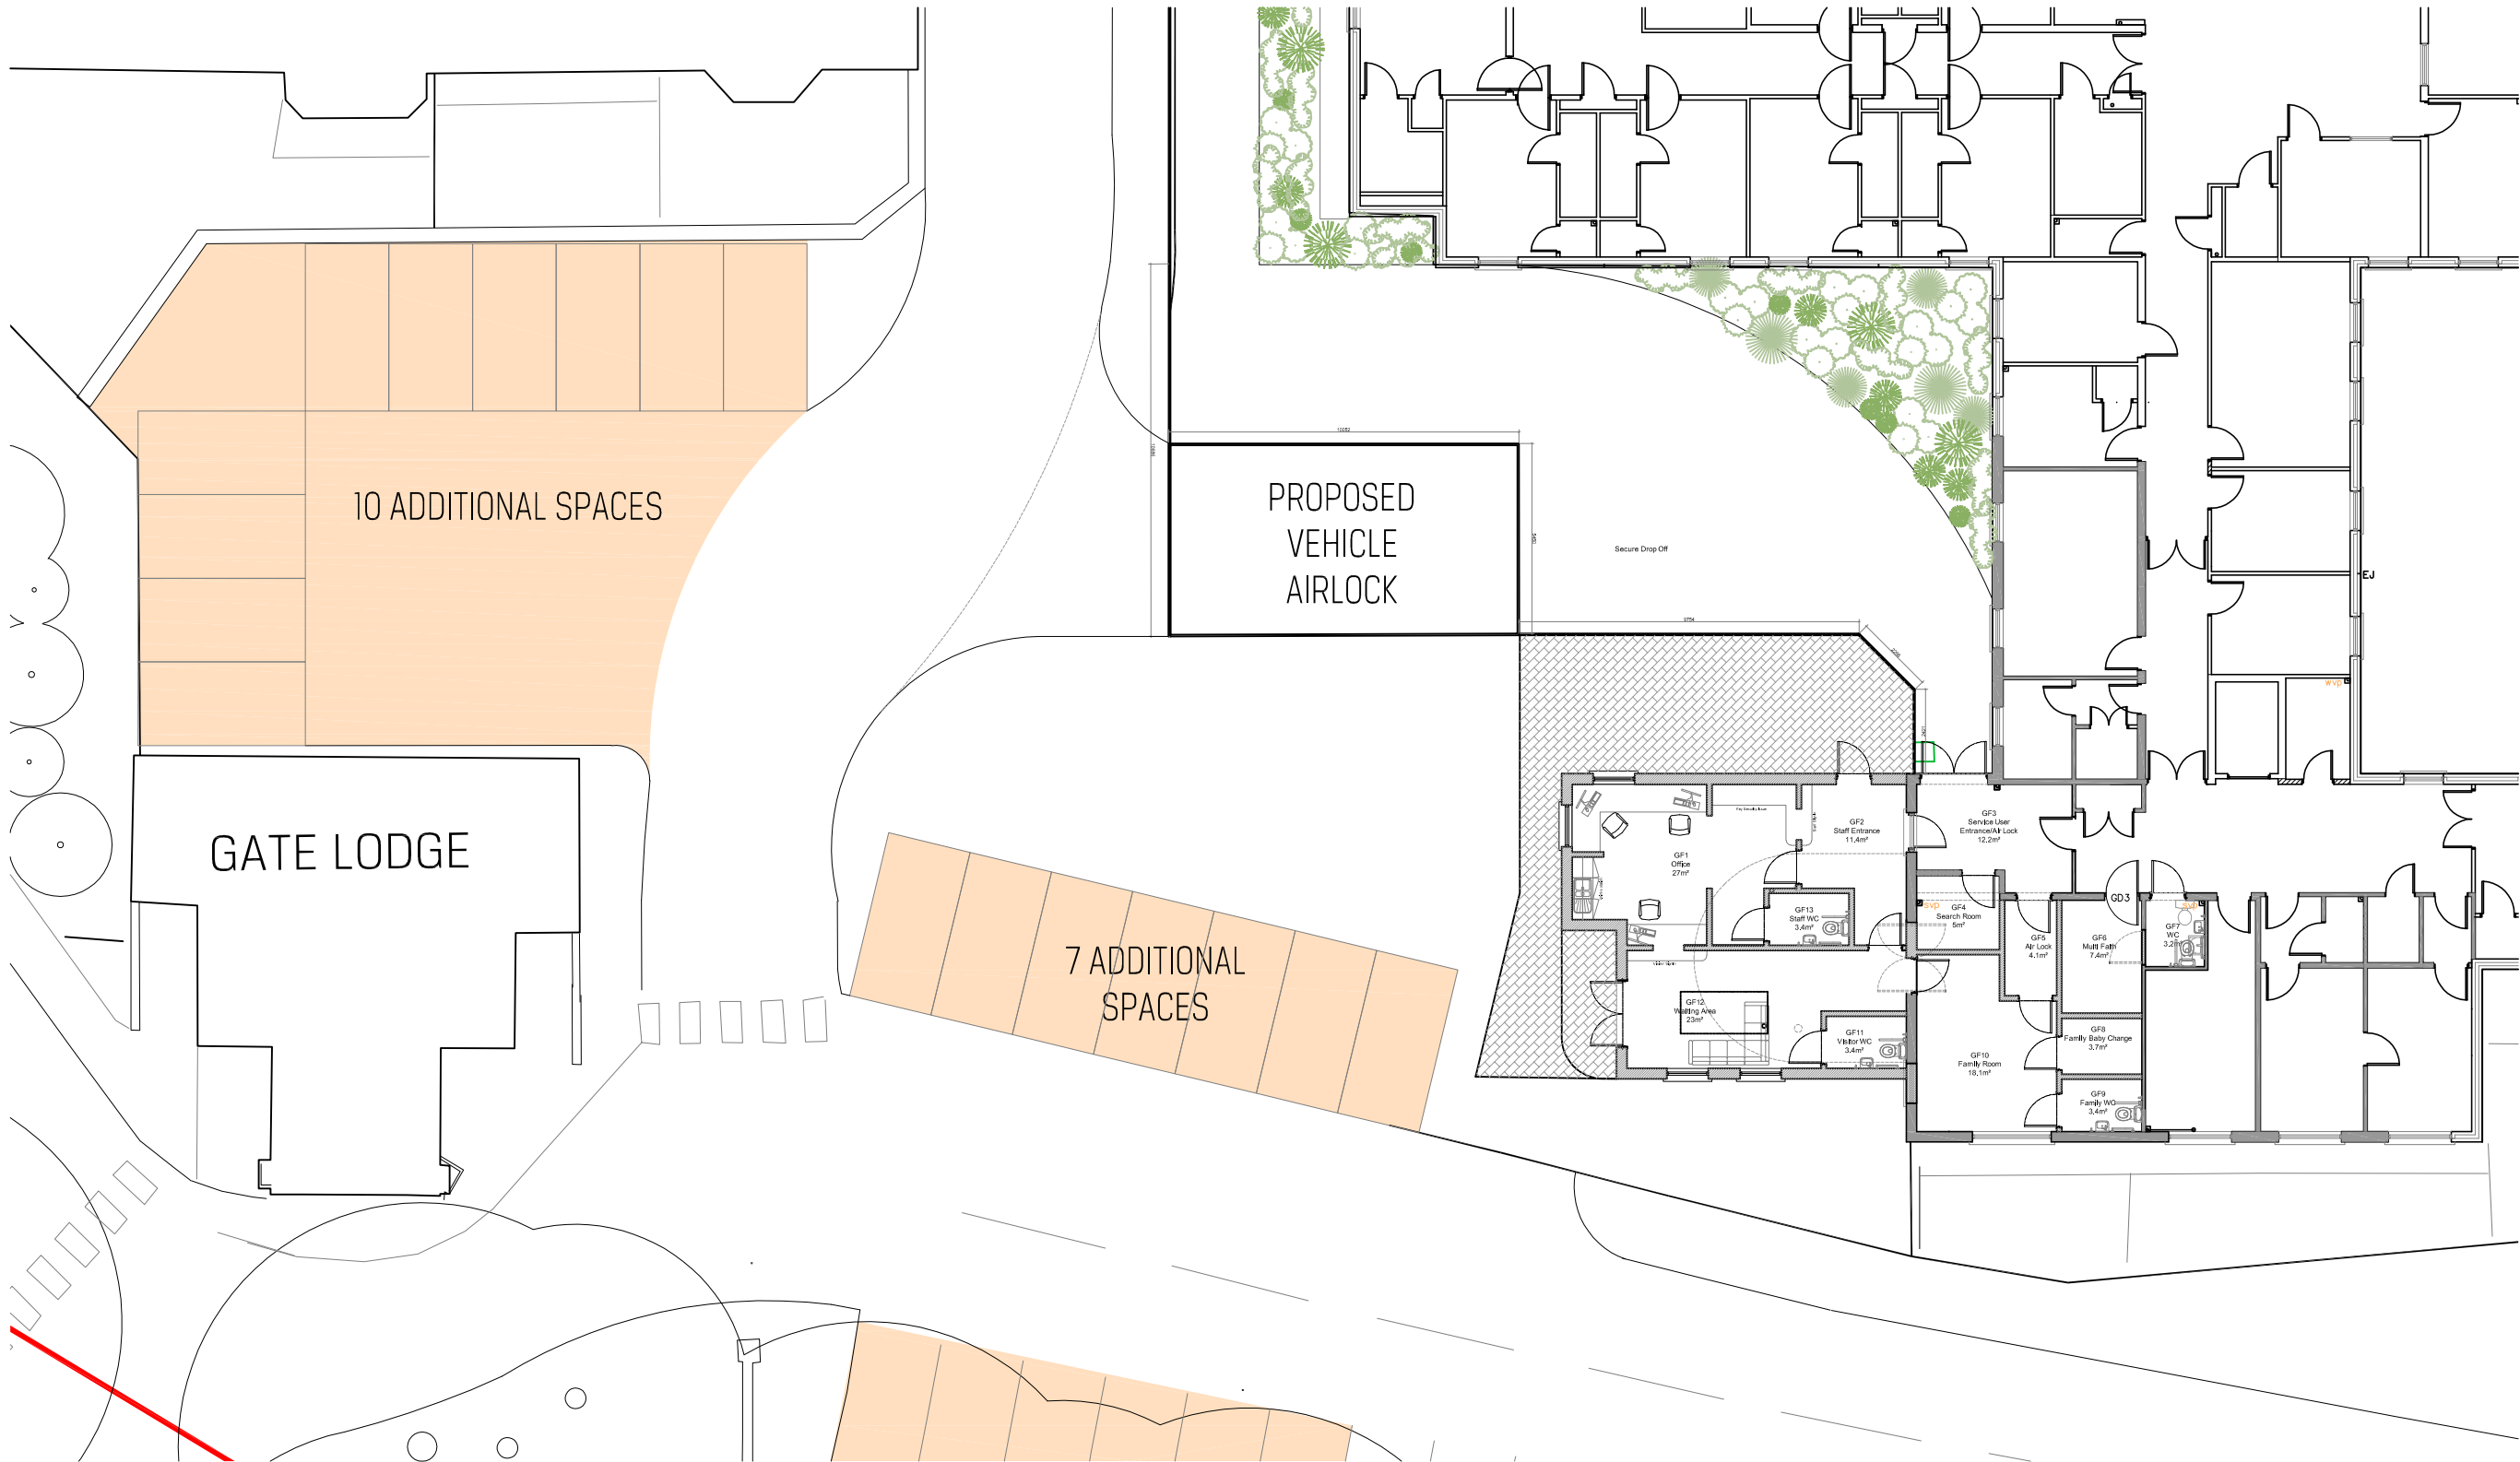

PROPOSED GATE LODGE | SCALE 1:200

STATUS	PLANNING				
	C - PLANS UPDATED TO CLIENT UPDATES				
	REVISION		GL	GL	01/09/21
		DRAWN	CHECKED	DATE	
	© Copyright SHACKARCHITECTURE 2021 all rights reserved. Do not scale this drawing. All dimensions are in millimetres unless stated otherwise. All dimensions must be checked on site prior to construction and any discrepancies reported to the architect.				

GATE LODGE
GIA: 71.4m²
[768.5ft²]

SHACKARCHITECTURE

A Unit 5, The Curve, 139 Telegraph Road, Heswall, Wirral, CH60 7SE
T +44(0)151 342 6516 E info@shackarchitecture.com W www.shackarchitecture.com

Client

CYGNET

Project

WHITE HOUSE, BURY

Title

PROPOSED GATE LODGE
SITE PLAN

Scale

1:200@A3

Project No.

SHACK370

Dwg. No.

8202

Rev

C