



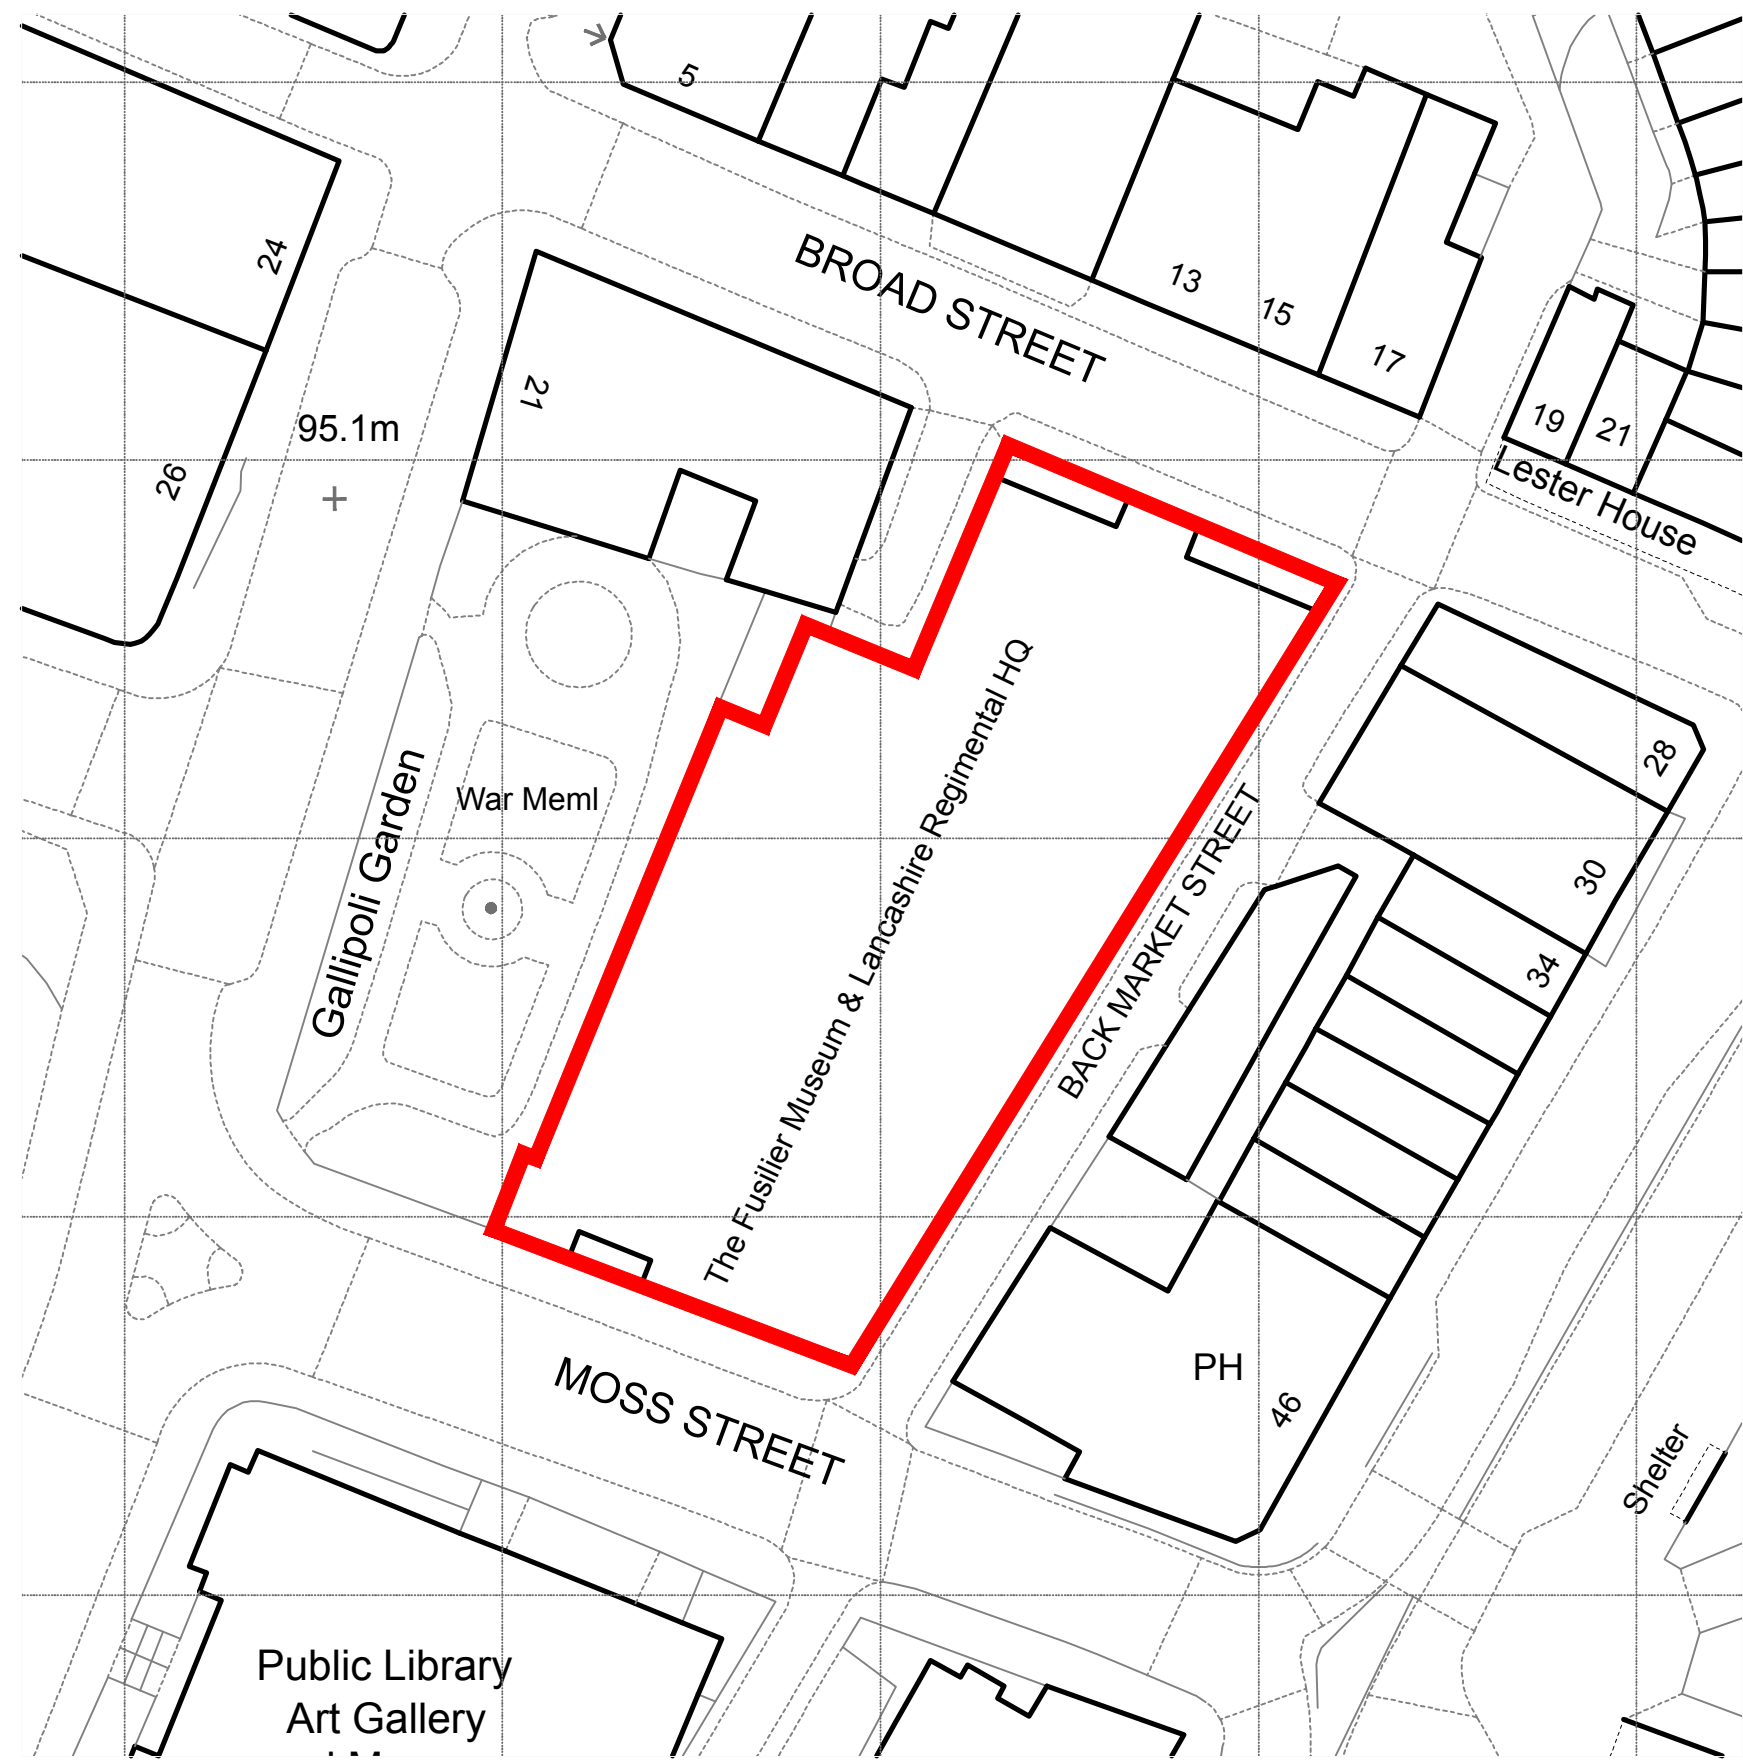

Site Plan 1:500 @ A3

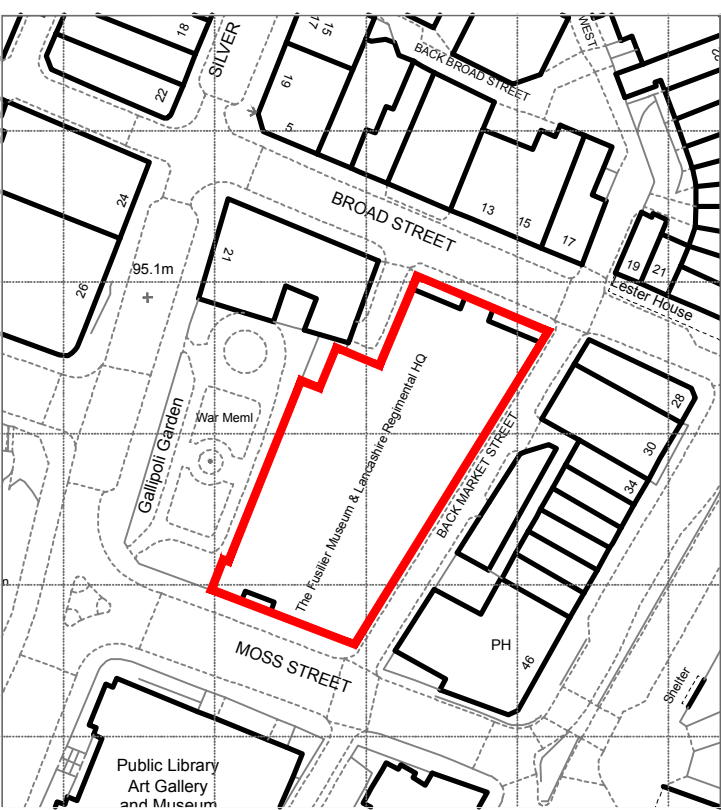

Site Plan 1:1250 @ A3

PROJECT BURY FUSILIERS MUSEUM

JOB NUMBER BUFM.01

DRAWING TITLE LOCATION AND SITE PLAN

DRAWING STATUS WORK IN PROGRESS

DRAWING NO. 000

REVISION A (1:1250 PLAN ADDED)

SIZE & SCALE 1:200 @ A3

© Chambers Conservation Ltd
jennifer@chambersconservation.com
rob@chambersconservation.com
07484 133270 or 07919 300428
www.chambersconservation.com

Registered in England and Wales, no. 09787239
Registered address: Mercury House, High St,
Tattenhall, Chester, CH3 9PX

Do not scale from this drawing unless agreed

