


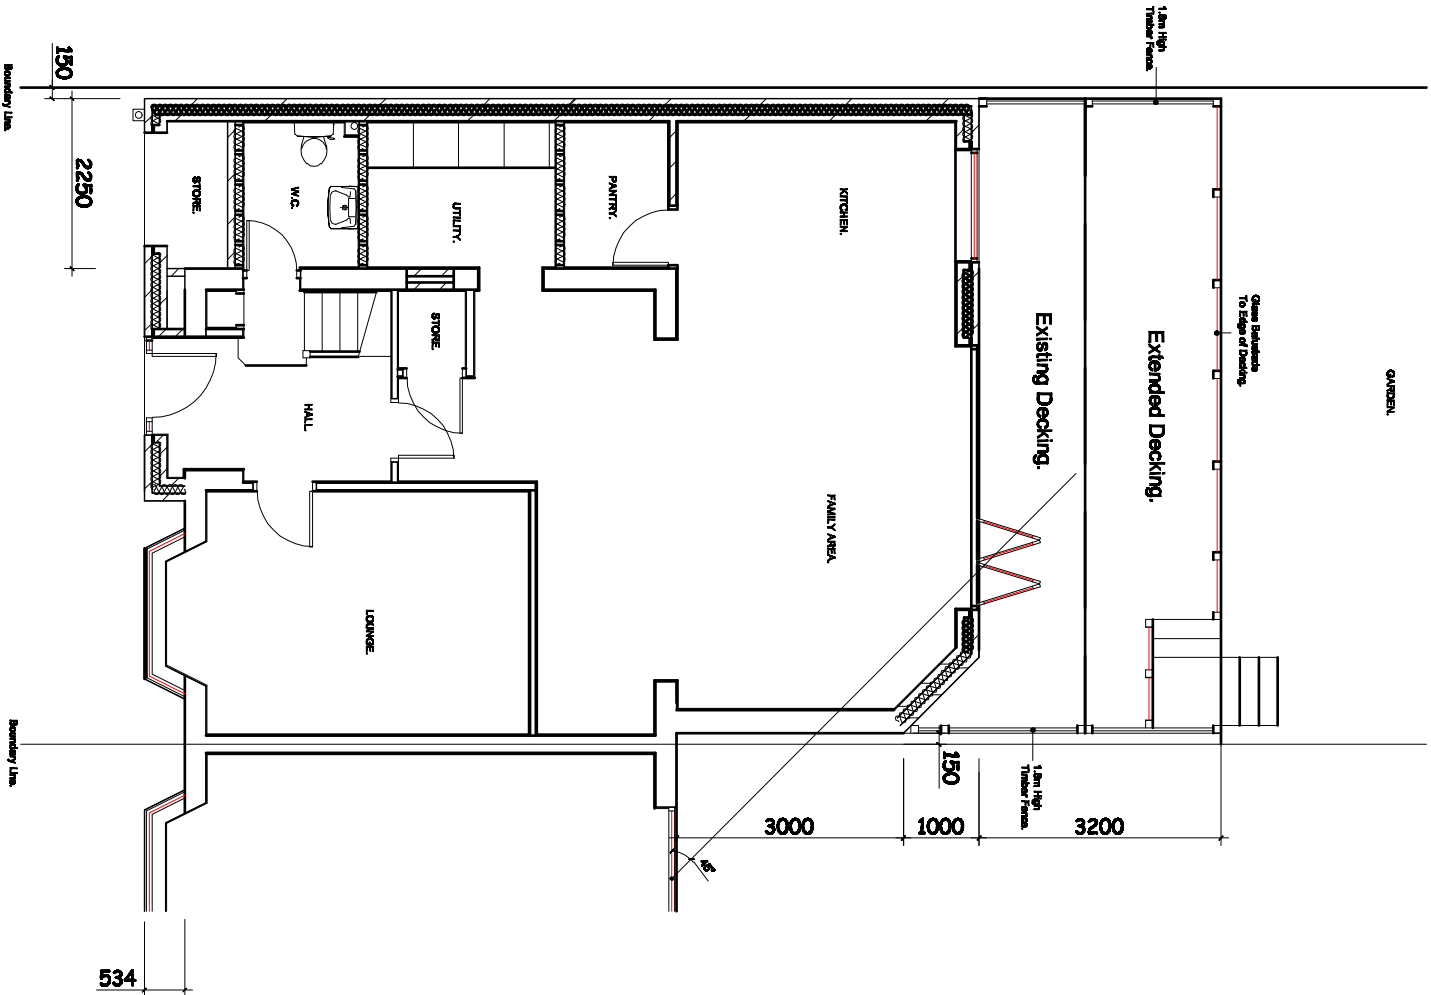

PROPOSED GROUND FLOOR PLAN.

Revision	Title : PROPOSED SINGLE STOREY EXTENSION AT FRONT, SIDE AND REAR & EXTENDED DECKING AT REAR.	Project : 21, FIELDHEAD AVENUE, BURY, BL8 2LX	MTC Designs Scale 1:100 @ A3 Date: February 2023.	21 Exford Drive Bury BL8 6TB T: 01204 458714, M: 07702225514 Email: info@mtcdesigns.co.uk
			Drawing No: P04	