



Do not scale from this drawing. All dimensions to be checked on site prior to manufacture and construction. This drawing is the property of Harrison Ince Holdings Limited and should not be reproduced without permission. All discrepancies to be brought to the attention of the architect immediately. This drawing is to be read in conjunction with the specification / bill of quantities and related drawings.

REVISIONS			
-	FIRST ISSUE	08.05.25	LEB
A	DAG ISSUE	22.05.25	GW
B	PLANNING ISSUE	30.06.25	GW
C	REVISED SITE PLAN	08.08.25	GW

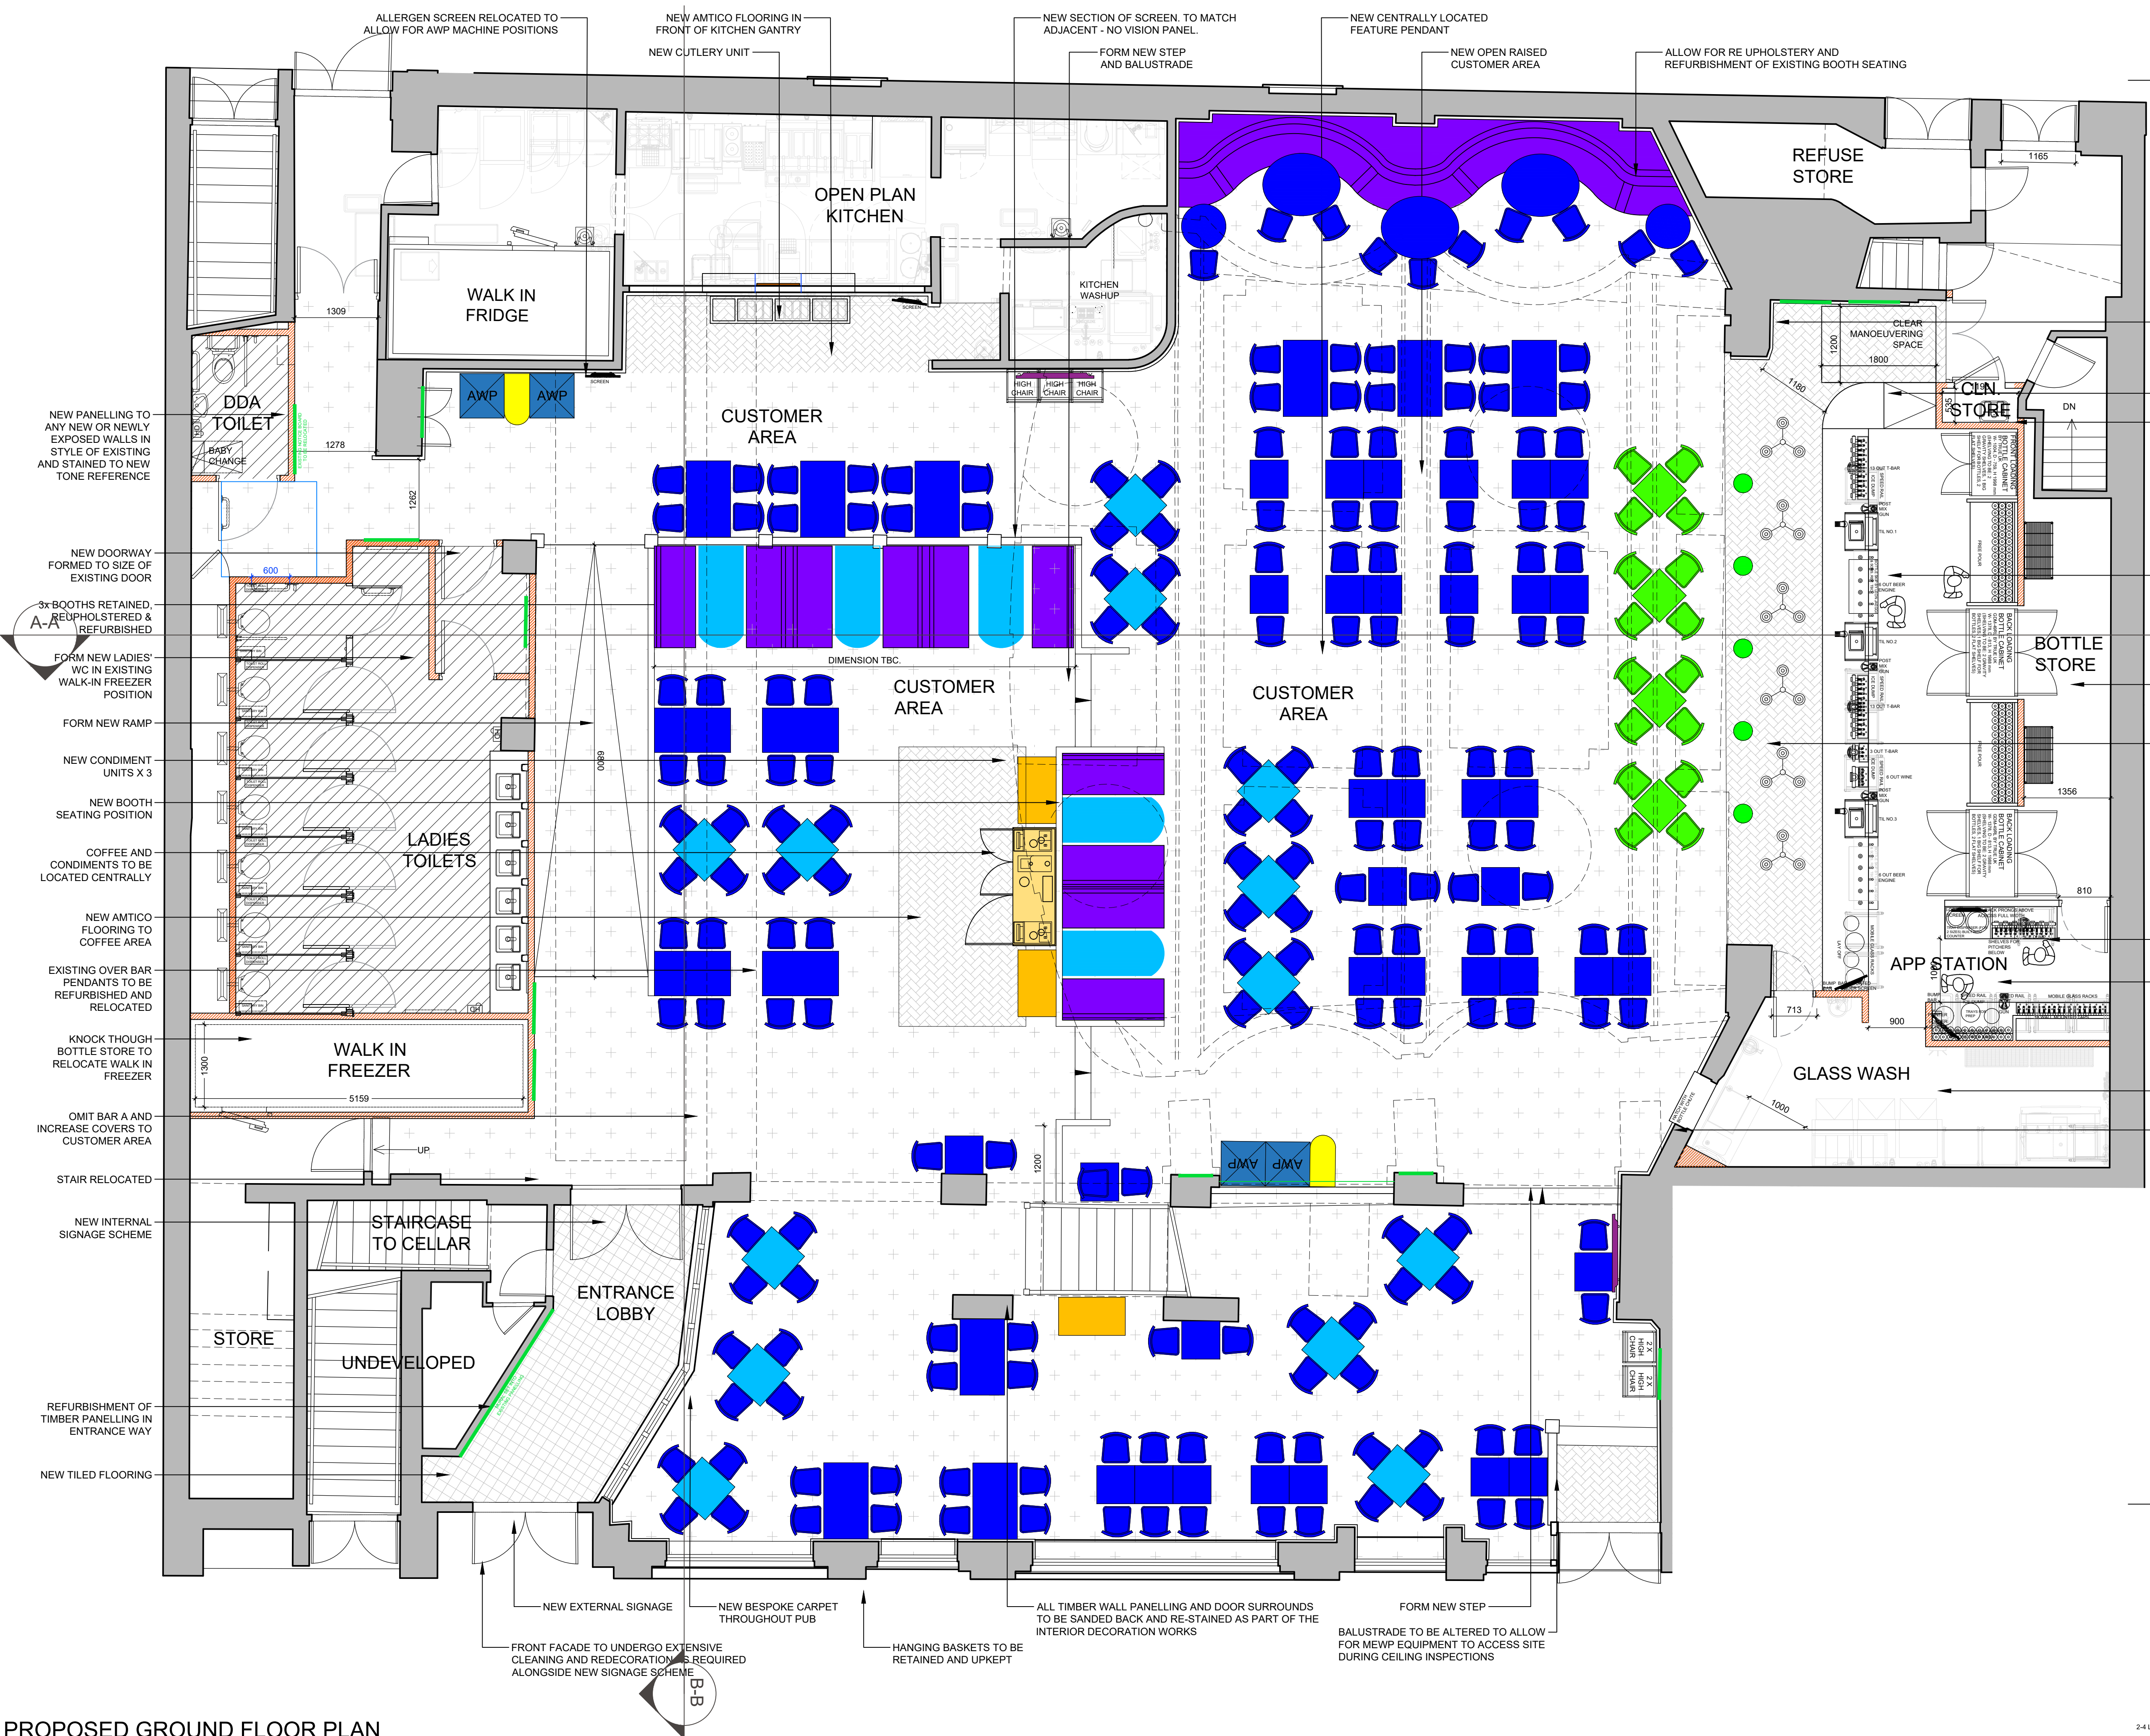

- NEW PANELLING TO ANY NEW OR NEWLY EXPOSED WALLS IN STYLE OF EXISTING AND STAINED TO NEW TONE REFERENCE
- NEW DDA COUNTER
- NEW CLEANERS STORE
- NEW BAR TO BE FORMED IN PROSCENIUM ARCH
- NEW BOTTLE STORE
- NEW AMTICO FLOORING BAR WALK
- NEW "APP OF THE FUTURE" STATION
- KNOCK THROUGH LADIES' WC TO CREATE APP STATION, GLASS WASH AND BOTTLE STORE
- NEW GLASS WASH
- NEW PANELLING TO ANY NEW OR NEWLY EXPOSED WALLS IN STYLE OF EXISTING AND STAINED TO NEW TONE REFERENCE

FOR PLANNING

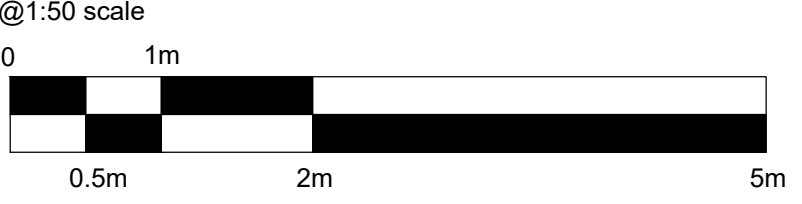

HARRISON INCE ARCHITECTS INTERIOR DESIGNERS	
JD WETHERSPOON PLC	
CLIENT	
THE ART PICTURE HOUSE, 36 HAYMARKET STREET, BURY BL9 0AY	
PROJECT	
GROUND FLOOR PLAN PROPOSED	
TITLE	
DATE	AUGUST 25
SCALE	1:50 @ A1
JOB NO.	PN6264-08
DWG. NO.	AL01 C
DRAWN	CAD/LEB
CHECKED	

PROPOSED GROUND FLOOR PLAN

Scale 1:50