

EXISTING CLADDING TO BE REMOVED & REPLACED WITH NEW INSULATED CLADDING.

LED SIGN LIGHT - BLACK

ONE WAY VISION FILM GLAZING

FEATURE UP LIGHTING RGB

BALL TRACER LOGO DECAL. APPLIED TO EXTERIOR CLADDING.

EXISTING ENTRANCE DOOR TO BE REPLACED

ILLUMINATED BUILT OUT LETTERING. OPAL FINISH. 'HUKD'


VINYL GRAPHIC ON GLAZING

BRICKWORK ON THE BUILDING TO BE LEFT AS IS.

RGB WASH UP LIGHTING


EXTERNALLY APPLIED VINYL GRAPHIC ON GLAZING

RGB LED STRIP RECESSED IN BULK HEAD

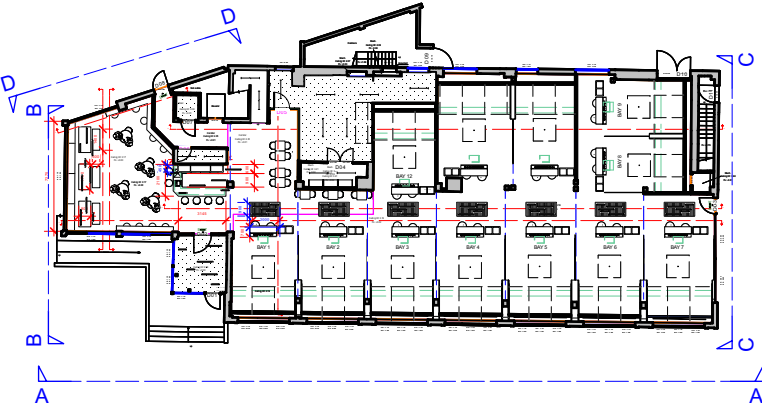


5 Proposed Plan View
Scale: 1:500

1 Proposed Front Exterior Elevation AA
Scale: 1:200

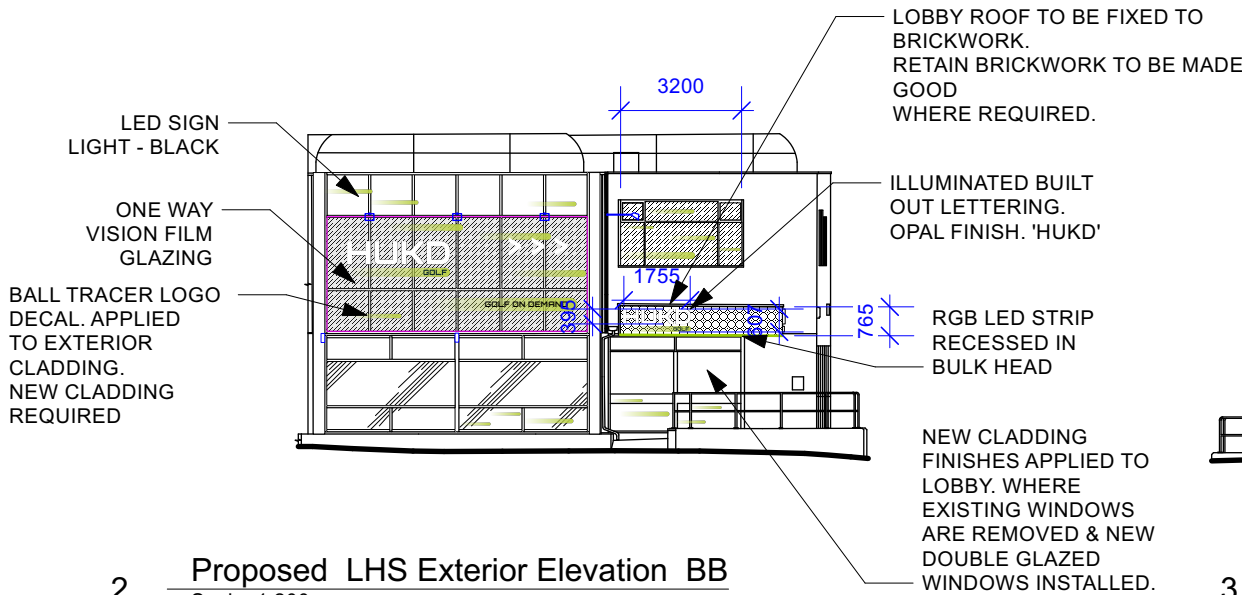


2 Proposed LHS Exterior Elevation BB
Scale: 1:200

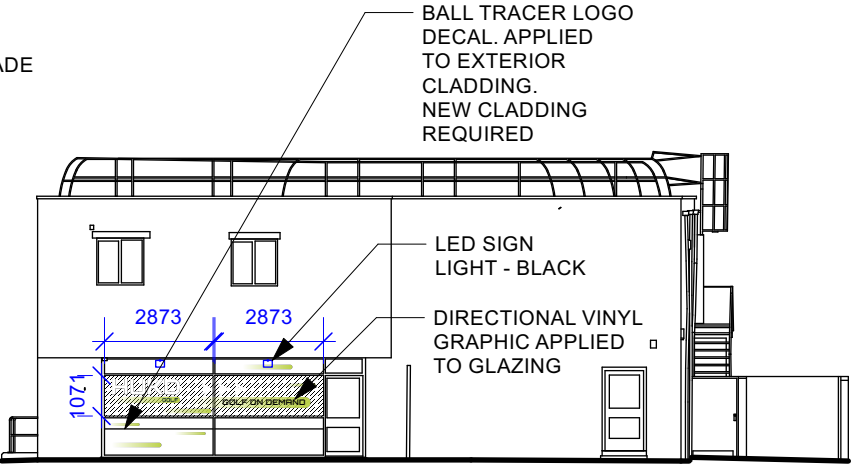

3 Proposed RHS Exterior Elevation CC
Scale: 1:200

NEW SIGNAGE PANEL; LOADING REQUIRED TO ENSURE MINIMAL WIEGHT ON NEW STRUCTURE/CLADDING.

EXISTING CLADDING TO BE REMOVED & REPLACED WITH NEW INSULATED CLADDING.

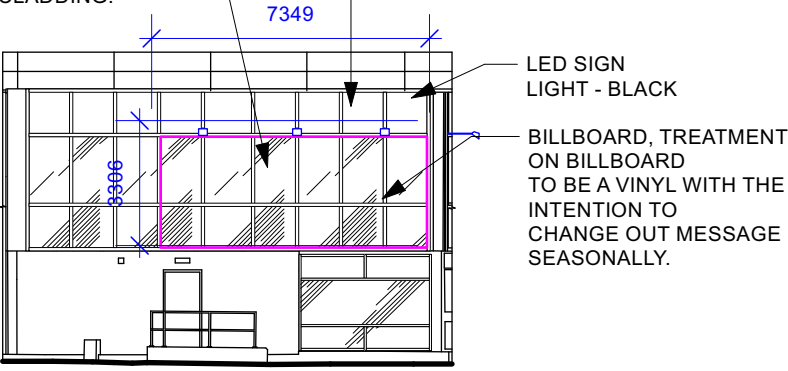

4 Proposed Rear Exterior Elevation DD
Scale: 1:200

NOTES

1. This drawing indicates elements of the proposed sites interior and fascia" design, (where applicable)", for approval and/or tender purposes only. The Contractor shall be responsible for all quantities, locations, positions and final details of all related construction information, furniture, fittings and equipment. The Contractor shall obtain final approval from the project manager/ design team on all such constructional and working information before the work commences.

2. All indicative mechanical and electrical services are as shown on the consultant engineers' drawings and are described in the M&E Performance Specification. All construction information/drawings are to be read in conjunction with and coordinated with the principal M & E sub-contractors drawings and the consultant engineer's drawings and performance specification. Any anomalies are to be brought to the attention of the project manager/ design team before work commences.

No dimensions to be scaled from this drawing, all dimensions are to be checked by the contractor on site prior to manufacture and any discrepancies reported to the designer who will advise any necessary action.

KEY	
	Macro golf ball texture in matte black
	Vinyl application
	One way vision film application
	Billboard Zone

NOTE

- EXISTING CLADDING TO BE REMOVED & REPLACED WITH NEW INSULATED CLADDING.
- WINDOWS TO BE REPLACED WITH NEW DOUBLE GLAZING.
- ALL BRICK WORK TO BE RETAINED, MADE AS GOOD WHERE REQUIRED.
- ROOF; INSTALL CAPPING AT WALL JUNCTION FOR STRUCTURAL SUPPORT.

PURPOSE OF DRAWING		PROJECT	
☐ PRELIMINARY	☐ CONSTRUCTION PLANNING	PROJECT	HUKD_BURY
☒ INFO - ONLY	☐ BUILDING REGULATIONS	LOCATION	HUKD, LINK HOUSE, 35 WALMERSLEY ROAD, BURY
☐ APPROVAL	☐ RECORD DRAWING	TITLE	EXTERIOR ELEVATIONS
☐ TENDER		DWG NO	VT289_01
		REV	B
		SCALE	1:200 @ A3
		DATE	10/05/22
		DWG BY	VRT
		CHECK BY	-
REVISIONS			
	A.	NEW CLADDING & WINDOWS REQUIRED.	
	B.	NEW CLADDING & WINDOWS INSTALL.	

