




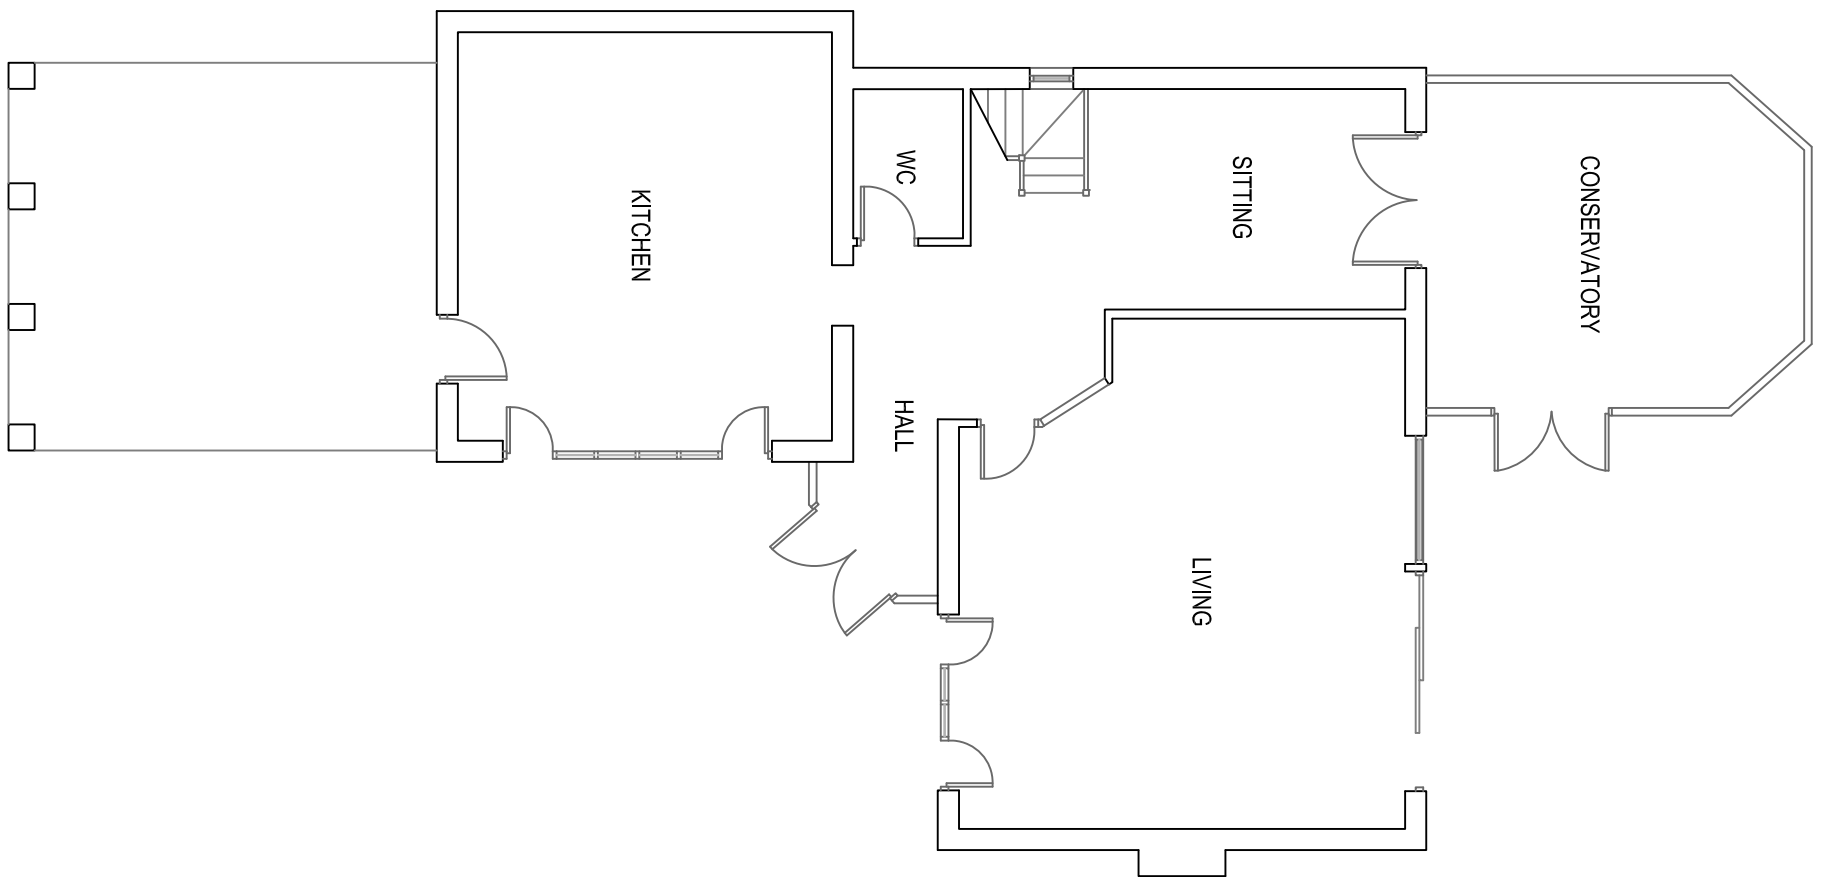


EXISTING GF PLAN 1:100

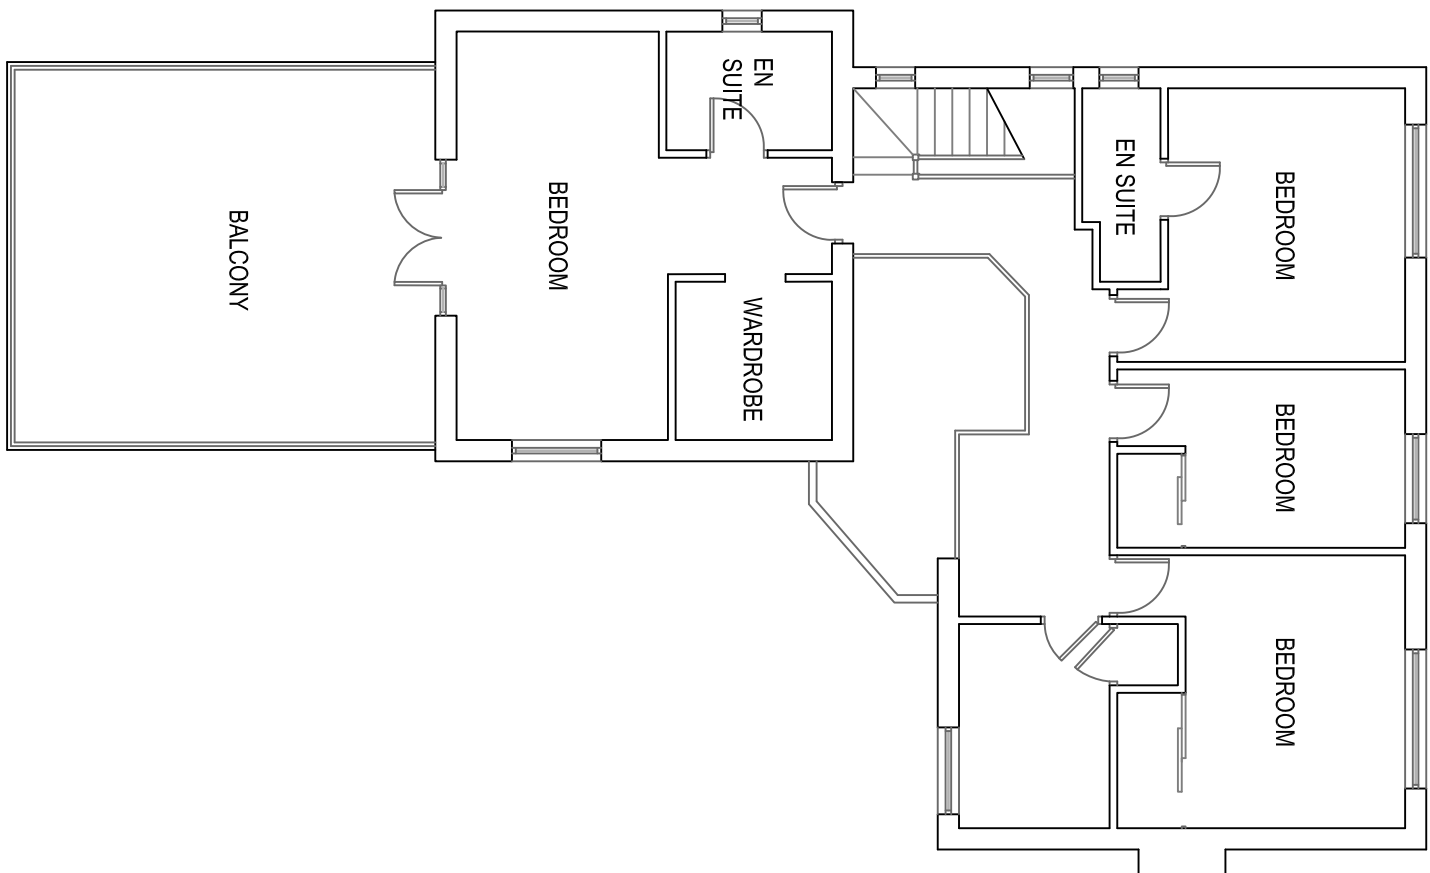


EXISTING FF PLAN 1:100

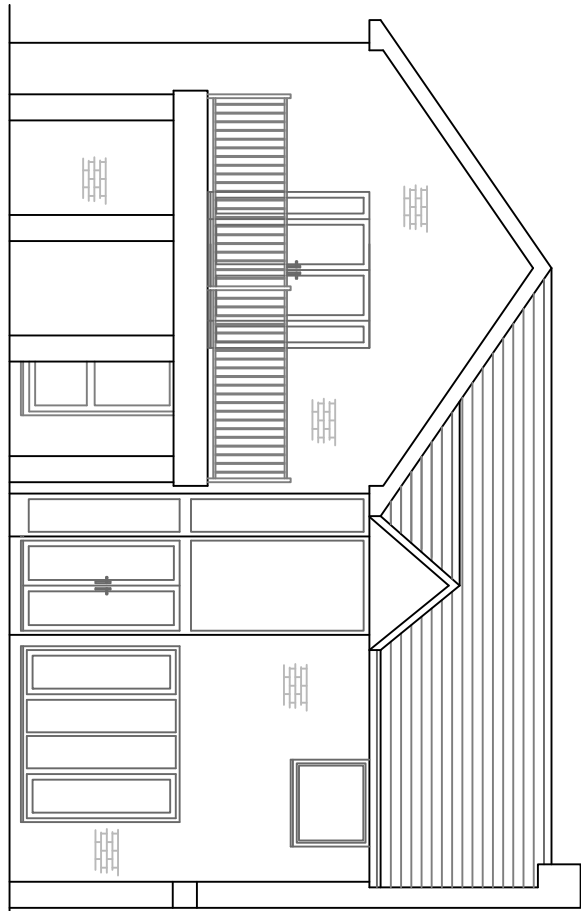


EXISTING FRONT ELEVATION 1:100

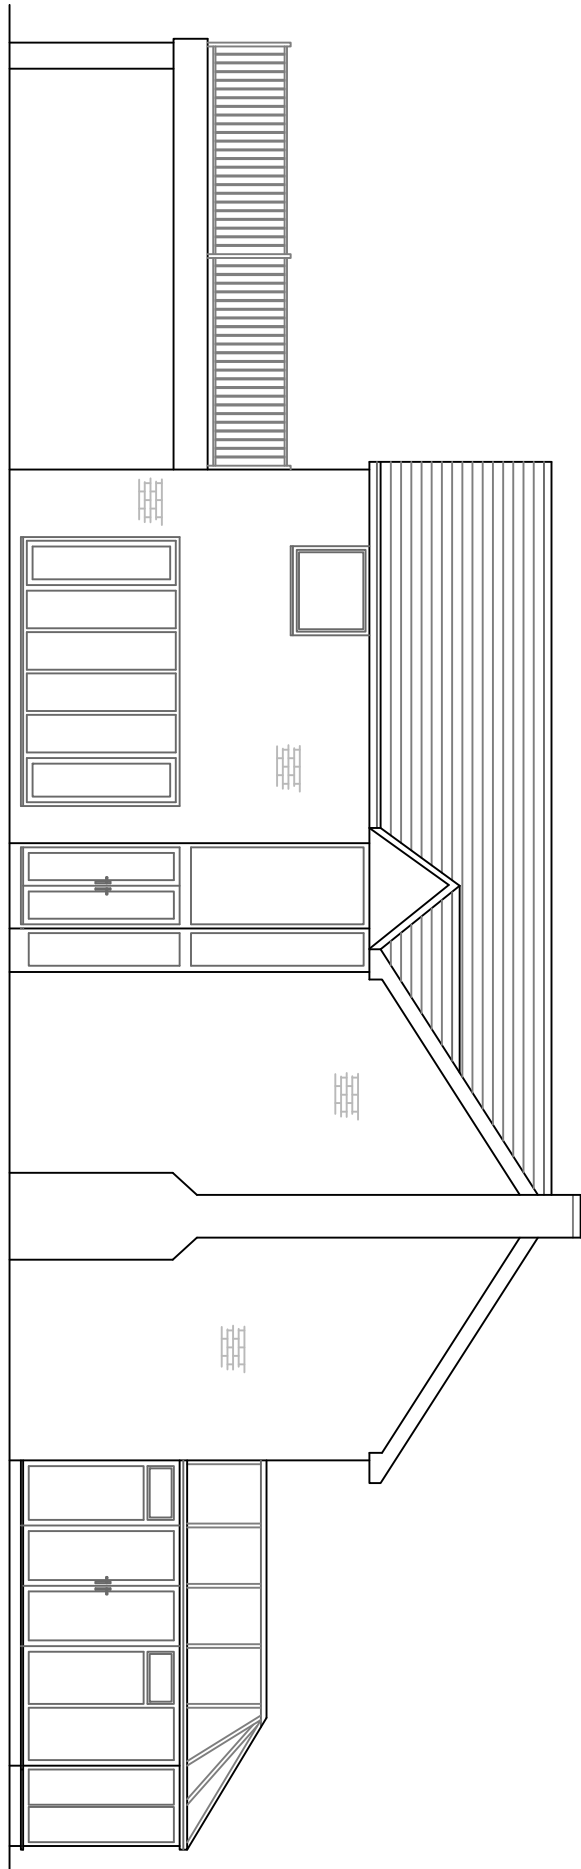



EXISTING SIDE ELEVATION 1:100

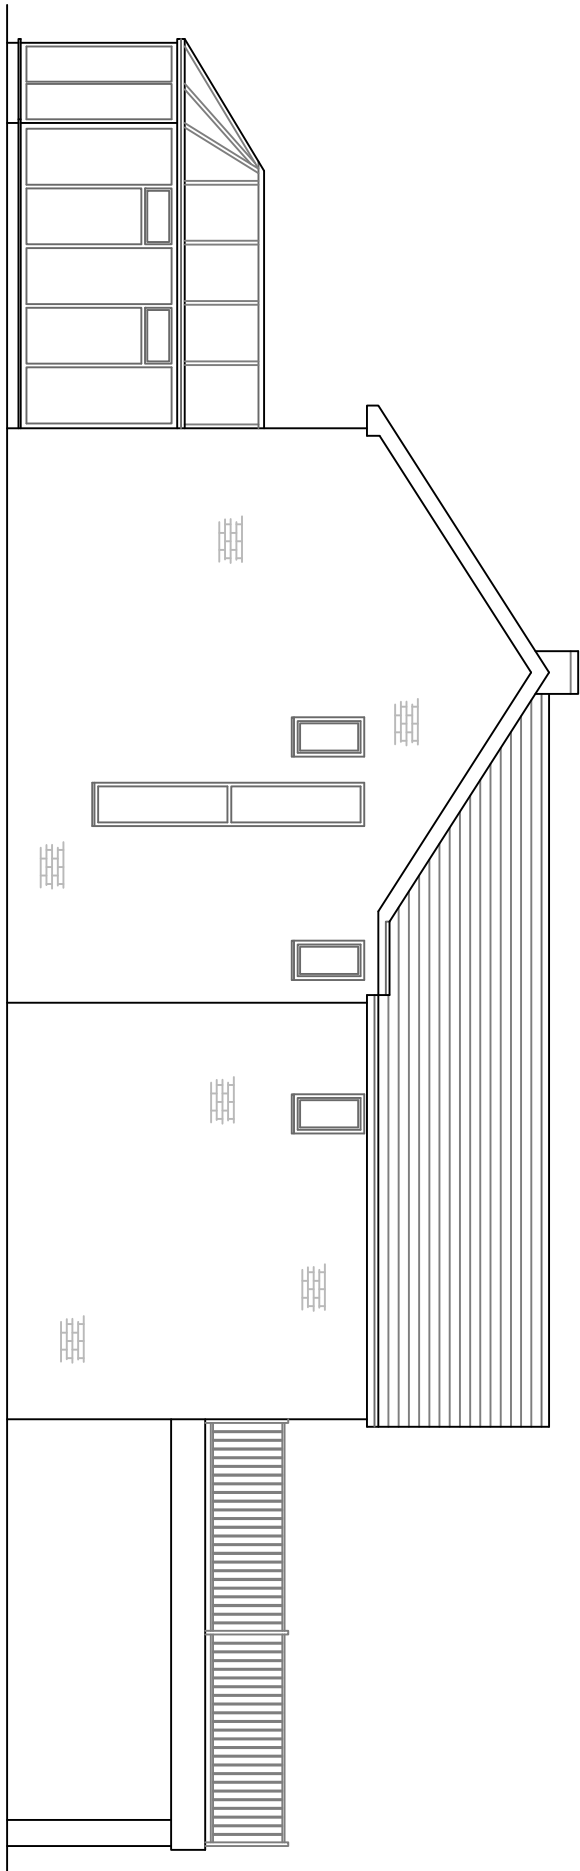

EXISTING SIDE ELEVATION 1:100

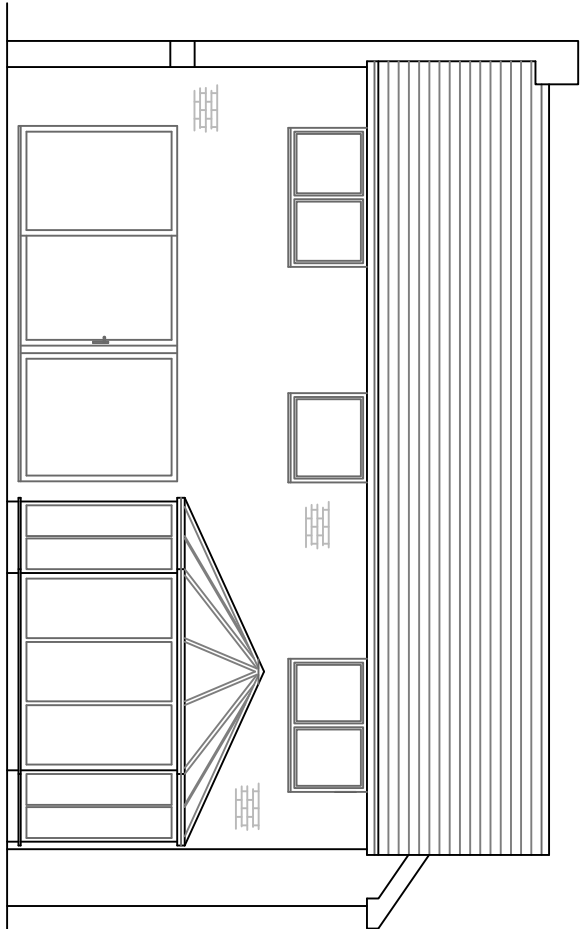

EXISTING REAR ELEVATION 1:100

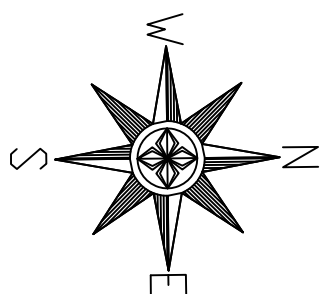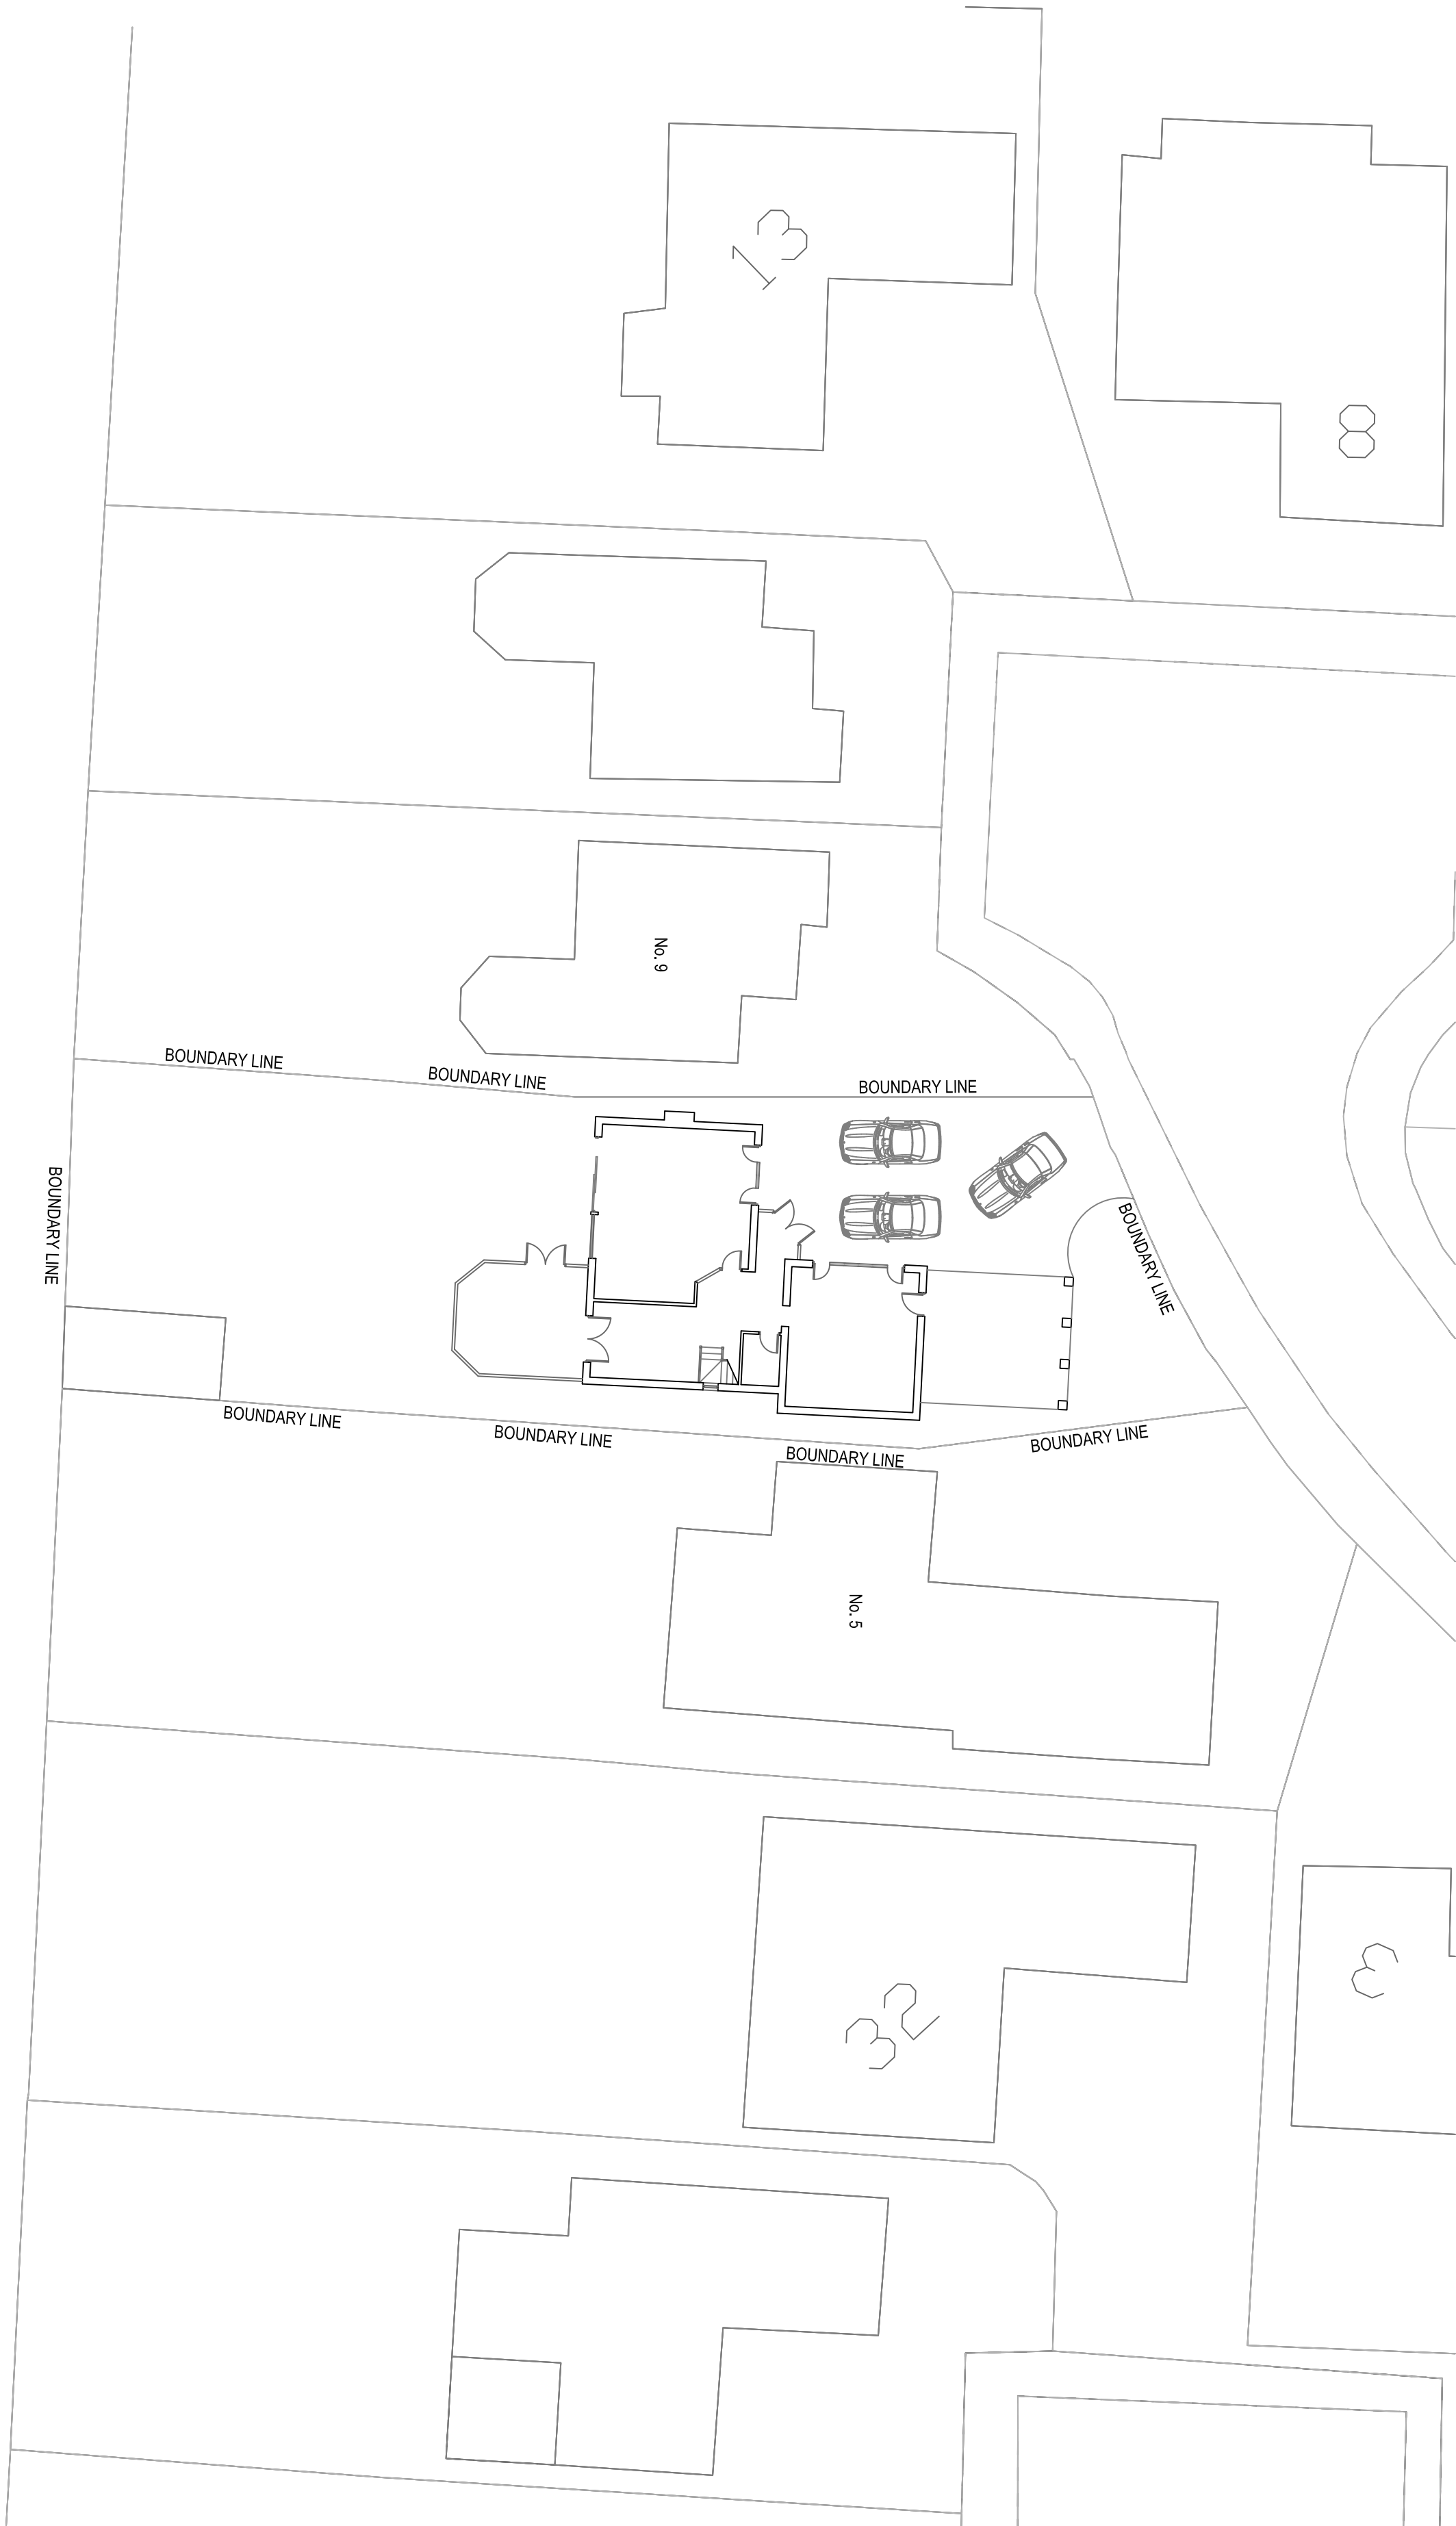

SCALE : 0 2 4 6 8 10
M

7 Meadow Croft
Whitefield
M45 7ND

Existing Plans & Elevations

Drawn: CDW
Scale: 1:100 & 1:200 @ A1
Date: January 2024

2740_WH1_01_Planning

CDWP
CD Wilkinson Plans

tel: 07967 522401 email: chris@cdwilkinsonplans.co.uk
5 Highmeadow, Manchester, M26 1YN