




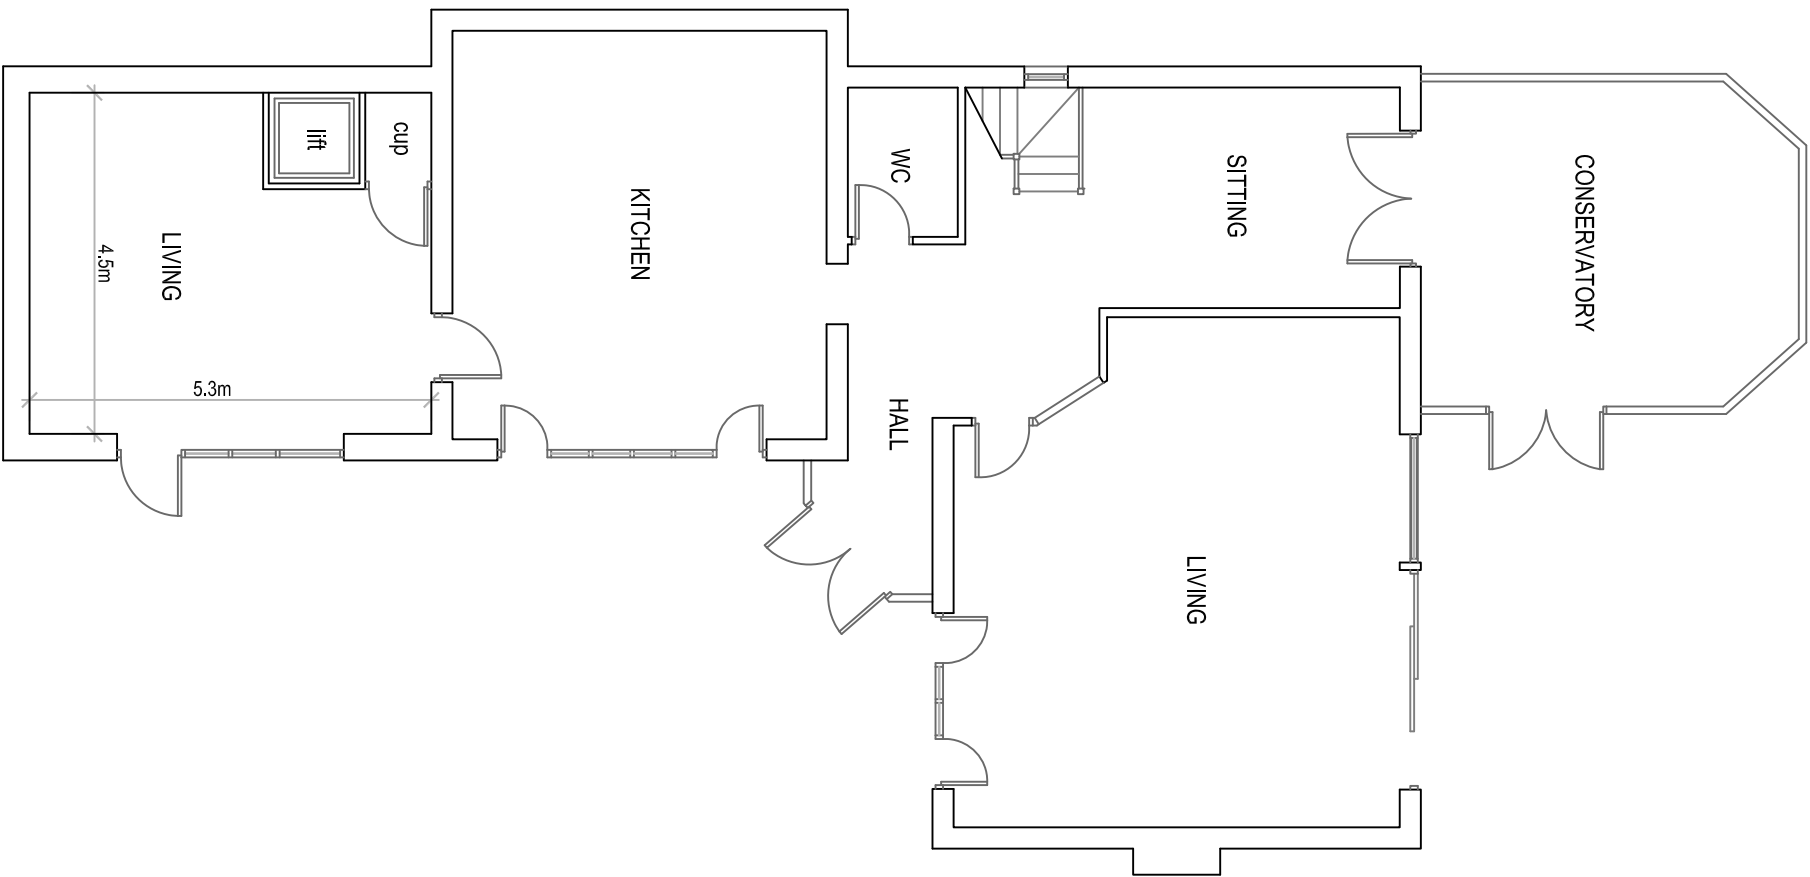


PROPOSED GF PLAN 1:100

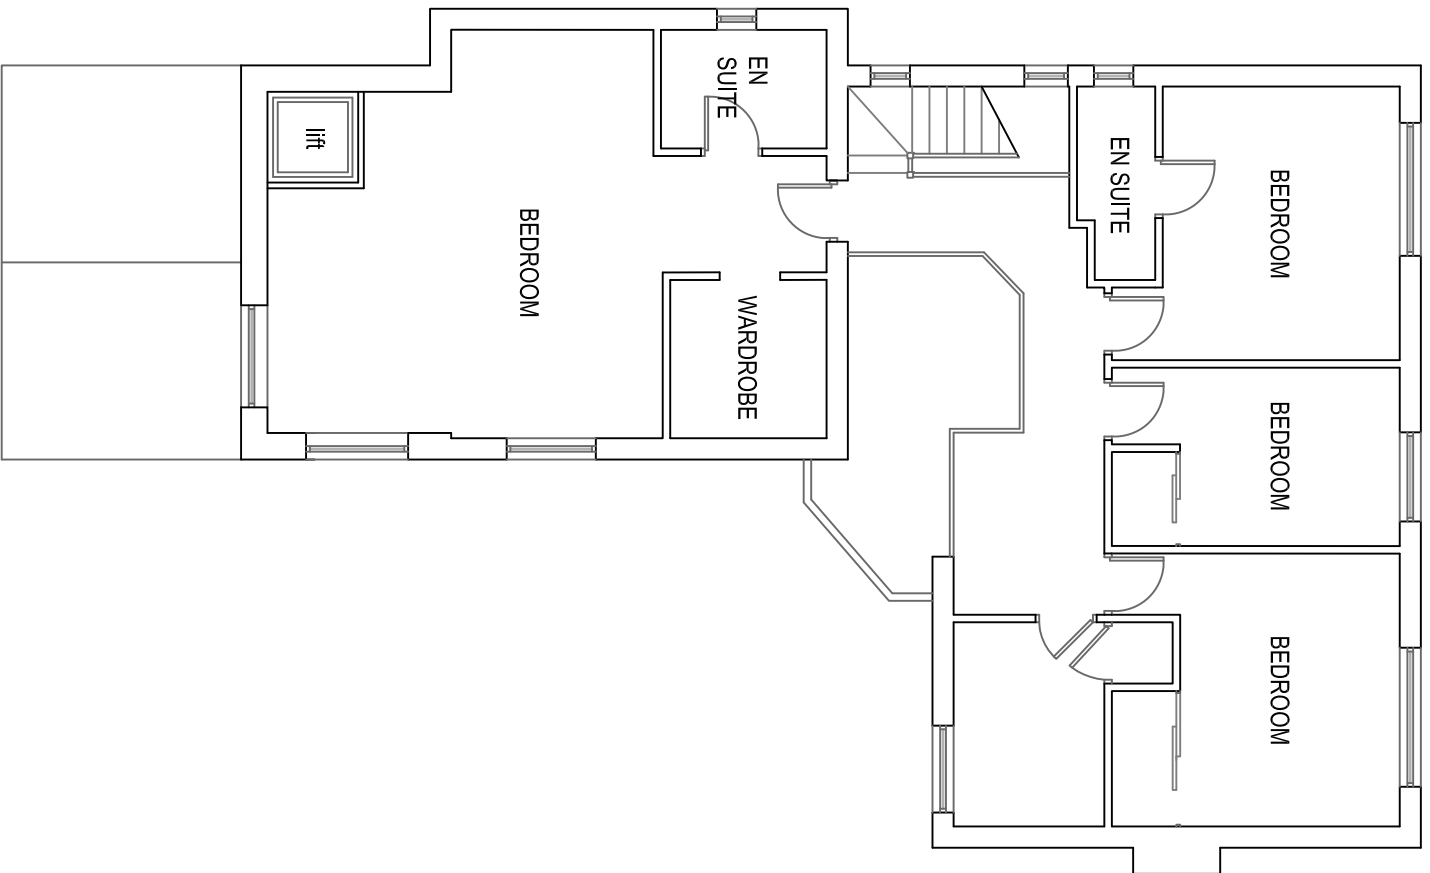


PROPOSED FF PLAN 1:100

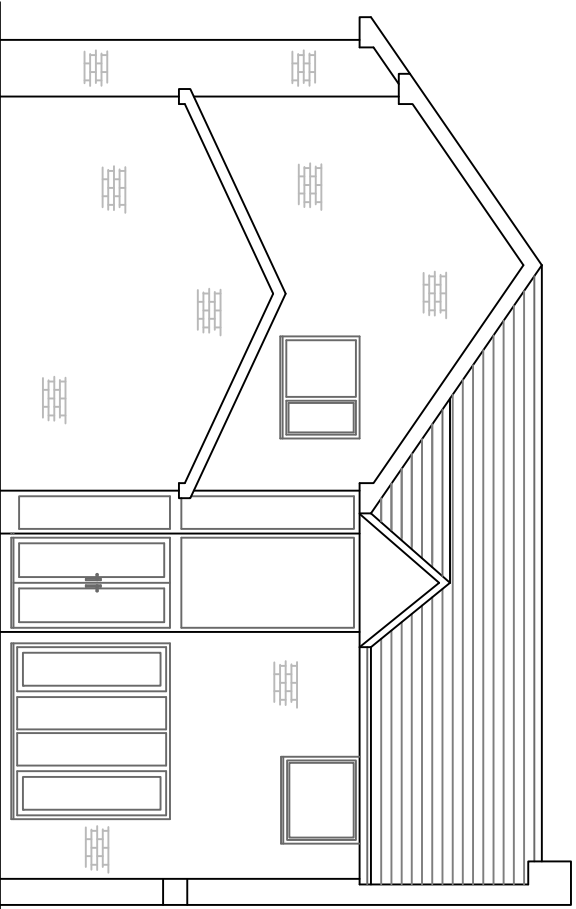


PROPOSED FRONT ELEVATION 1:100

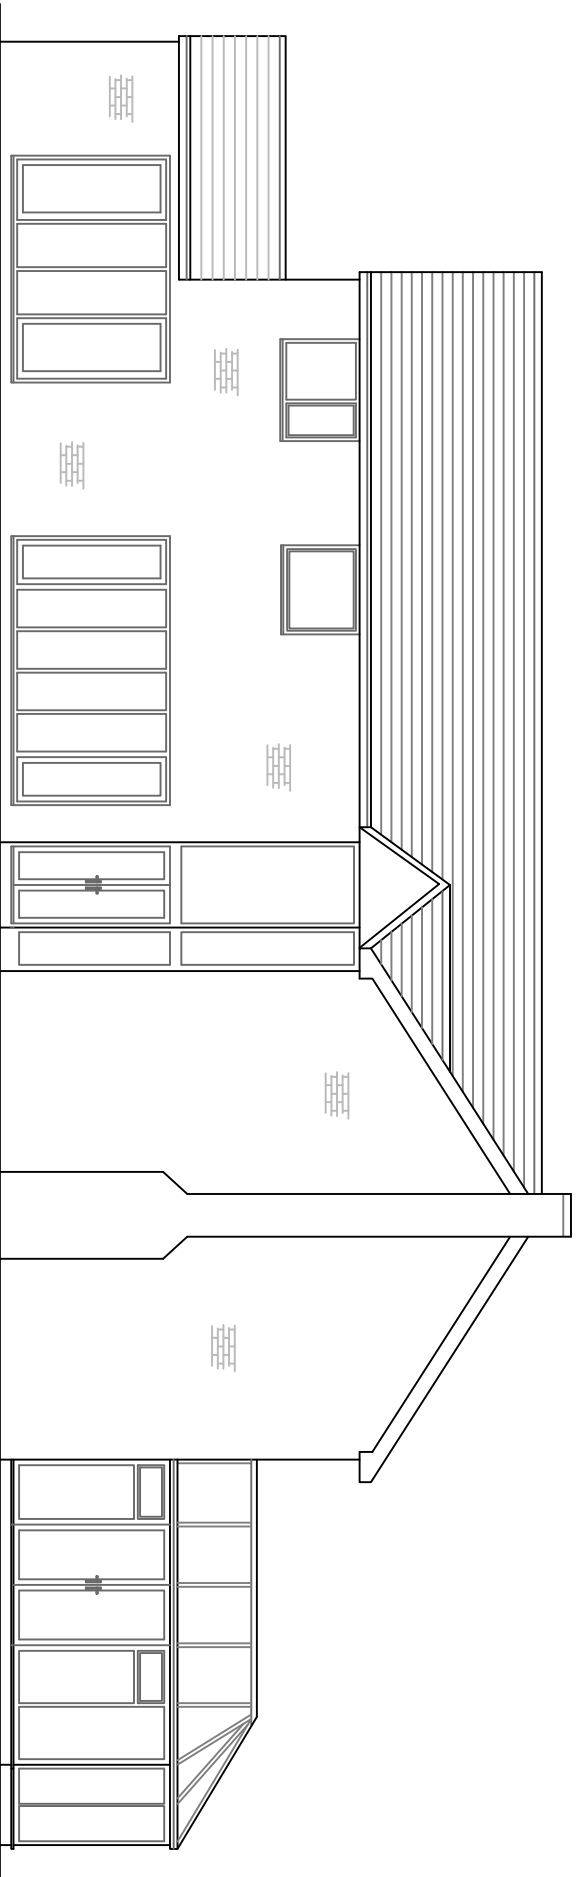




PROPOSED SIDE ELEVATION 1:100

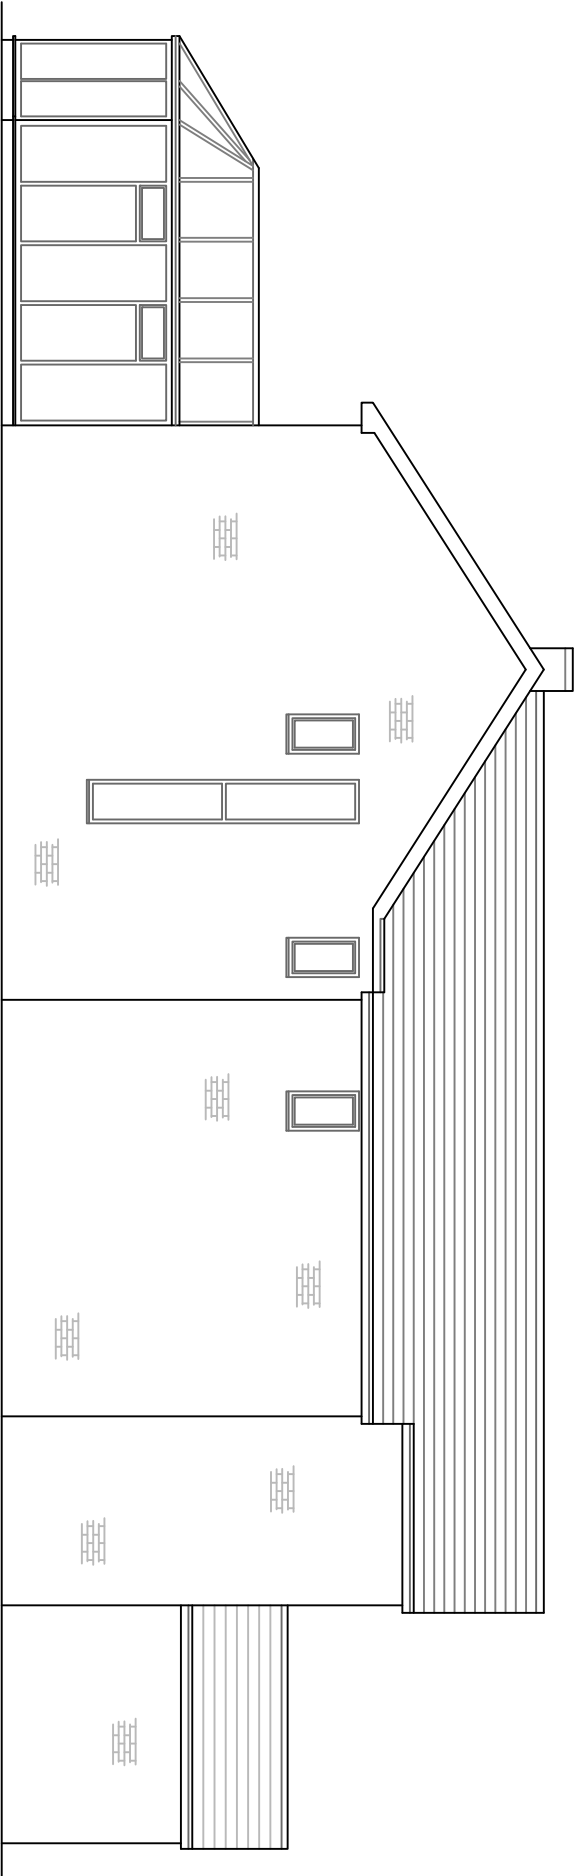

PROPOSED SIDE ELEVATION 1:100

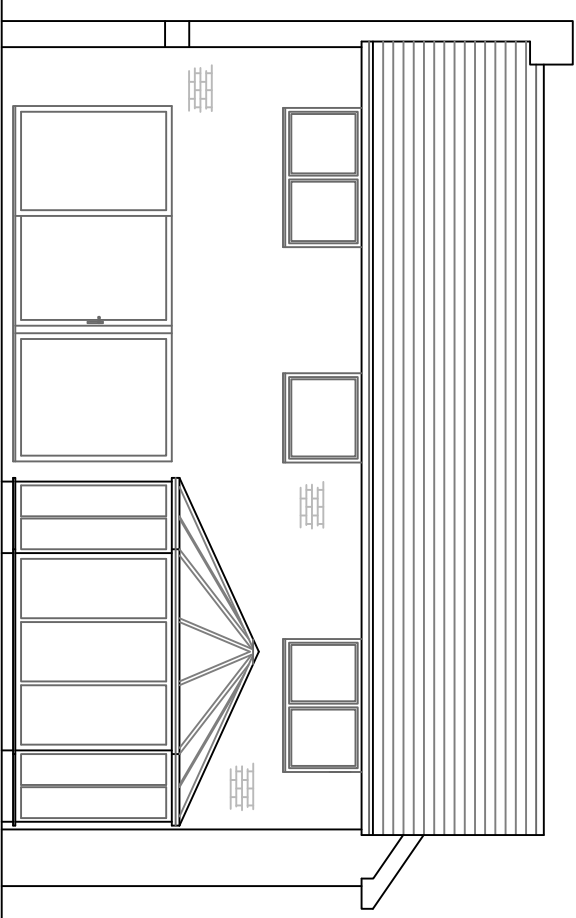

PROPOSED REAR ELEVATION 1:100

 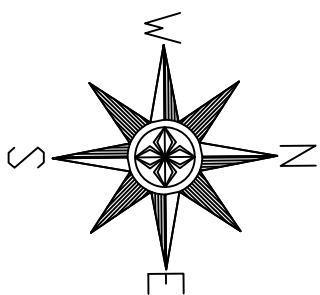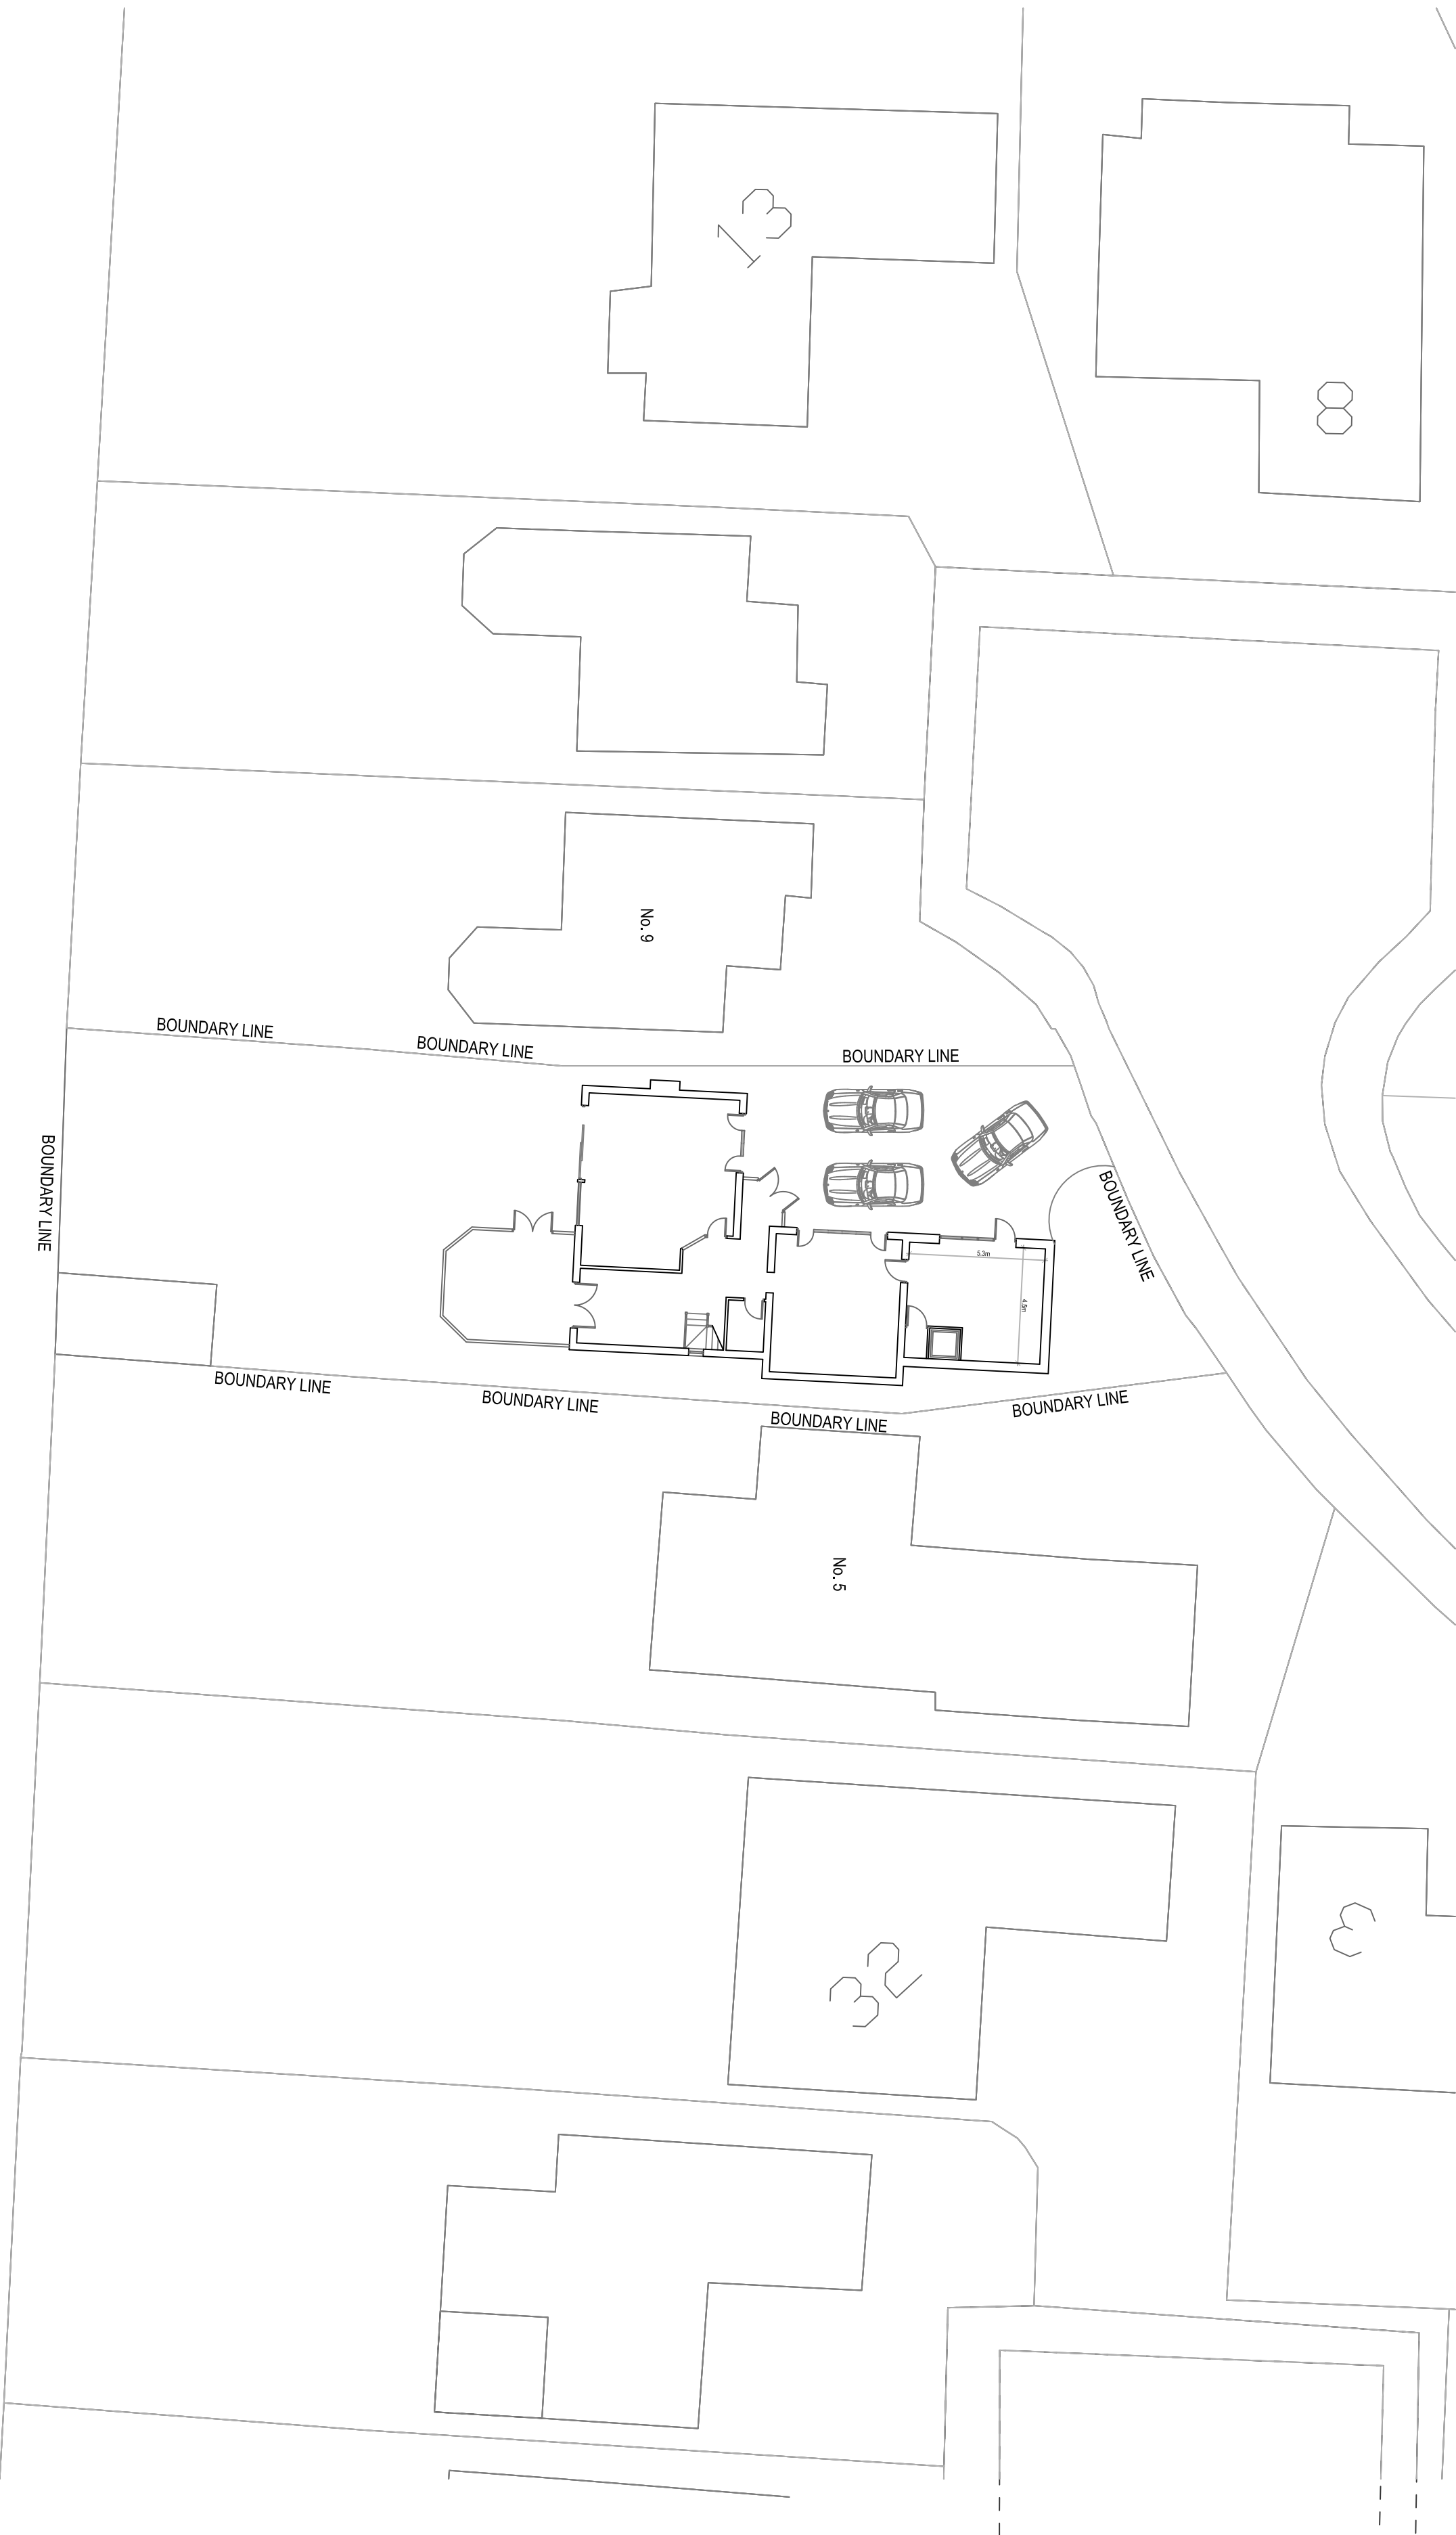

7 Meadow Croft
Whitefield
M45 7ND

Proposed Plans & Elevations

Drawn: CDW
Scale: 1:100 & 1:200 @ A1
Date: January 2024

2740_WH1_02_Planning

CDWP
CD Wilkinson Plans

tel: 07967 522401 email: chris@cdwilkinsonplans.co.uk
5 Highmadow, Manchester, M26 1YN